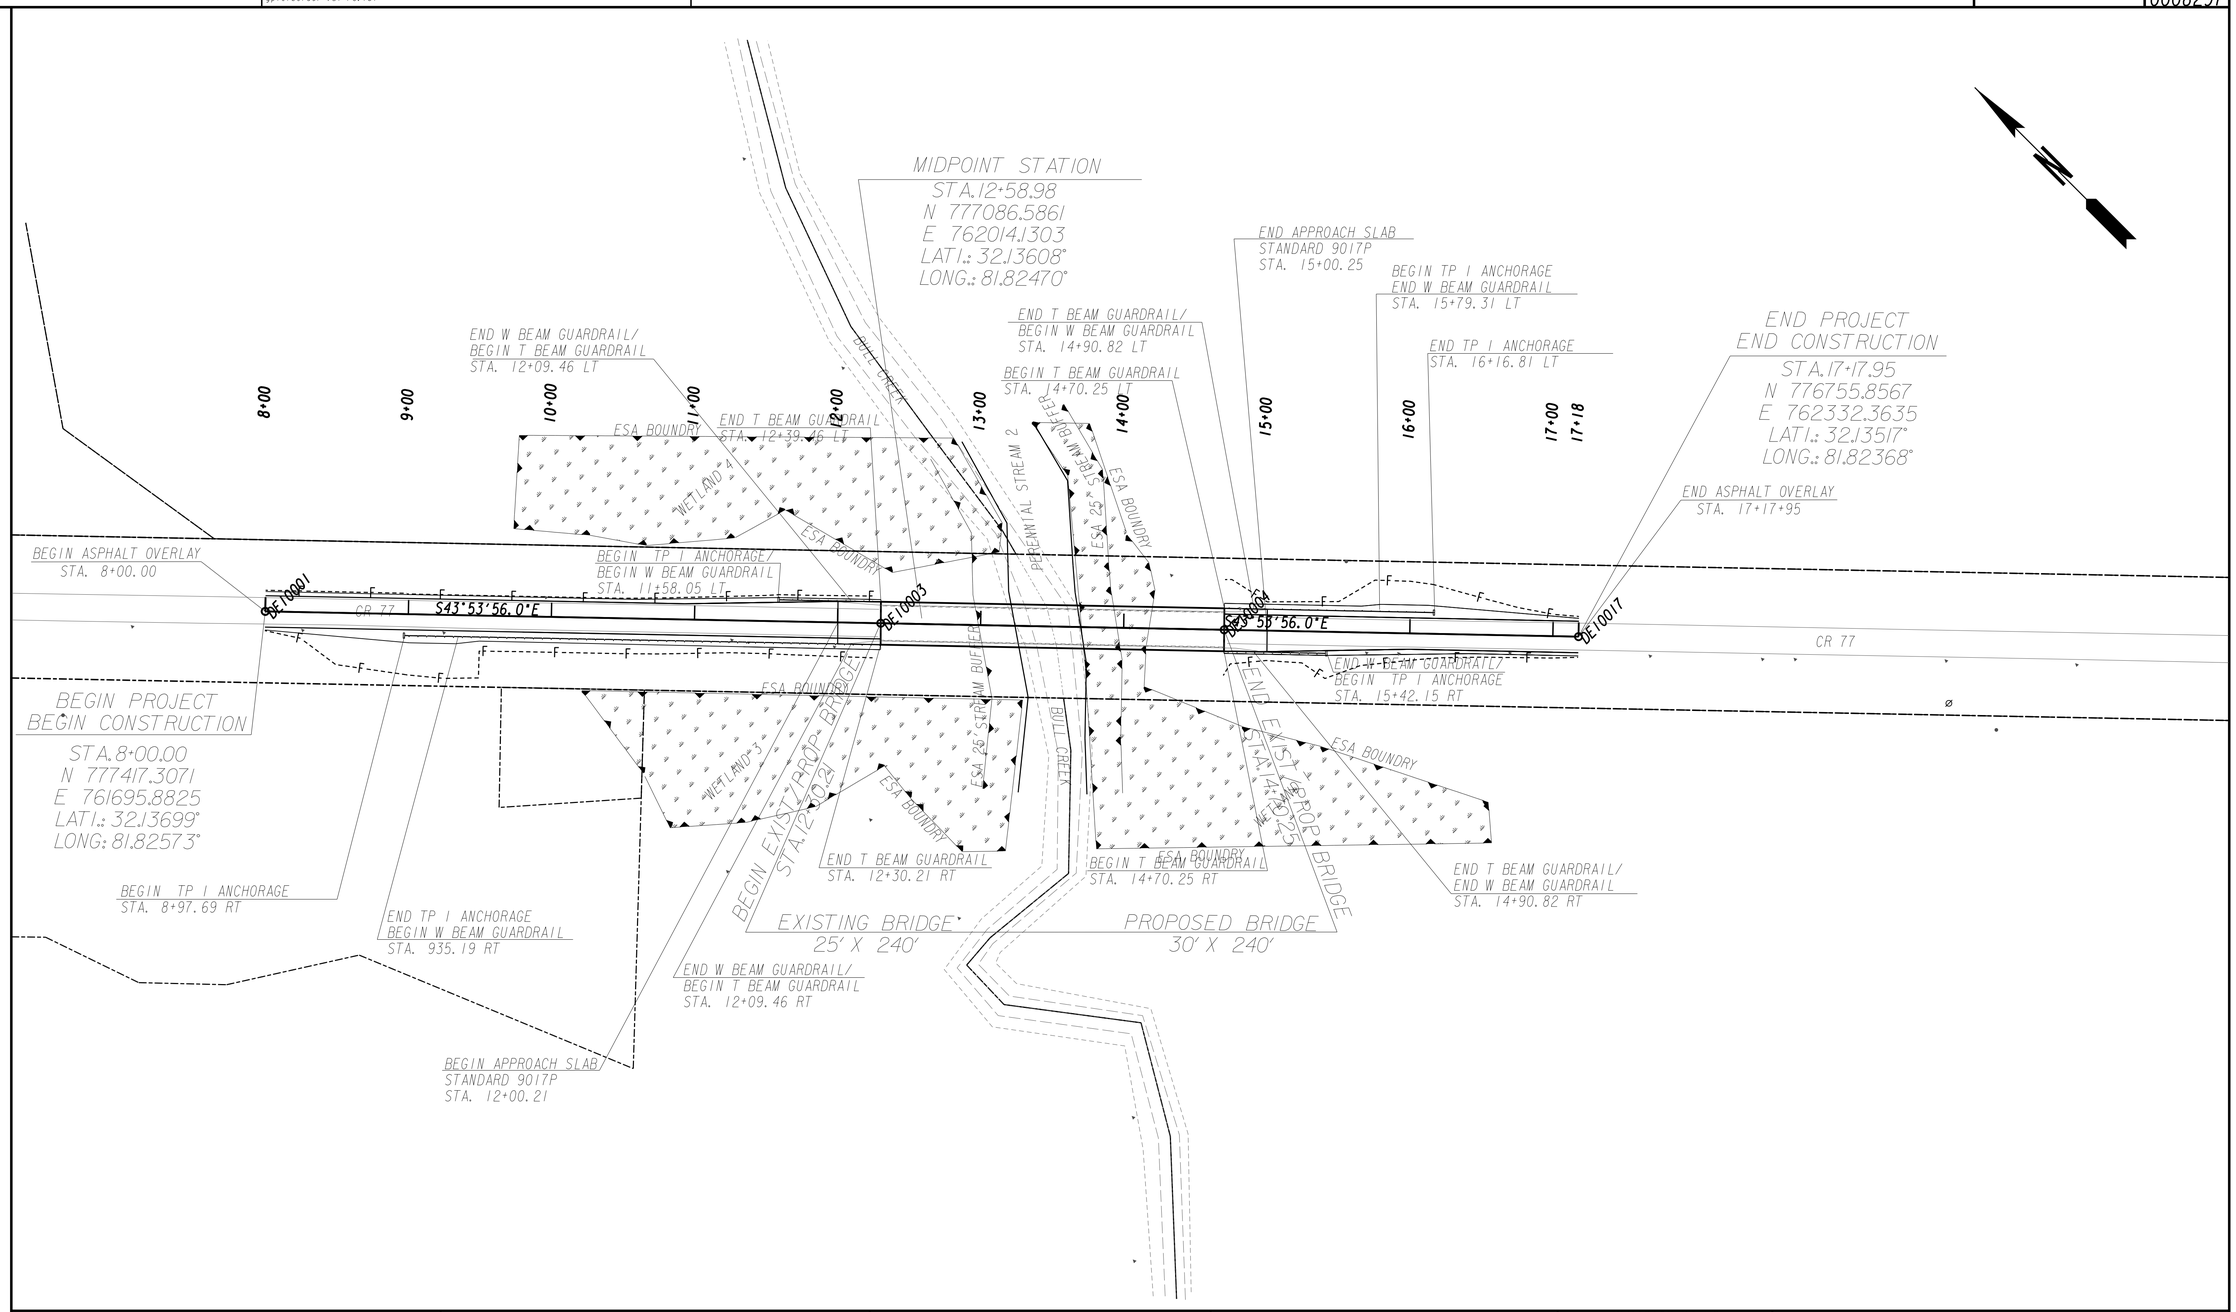

SCALE IN FEET
0 50 100 200

REVISION DATES		

MAINLINE PLAN
DISTRICT 5 ROAD DESIGN
C.R. 77 BRIDGE OVER BULL CREEK

CHECKED:		DATE:		DRAWING No.
BACKCHECKED:		DATE:		13-0001
CORRECTED:		DATE:		
VERIFIED:		DATE:		