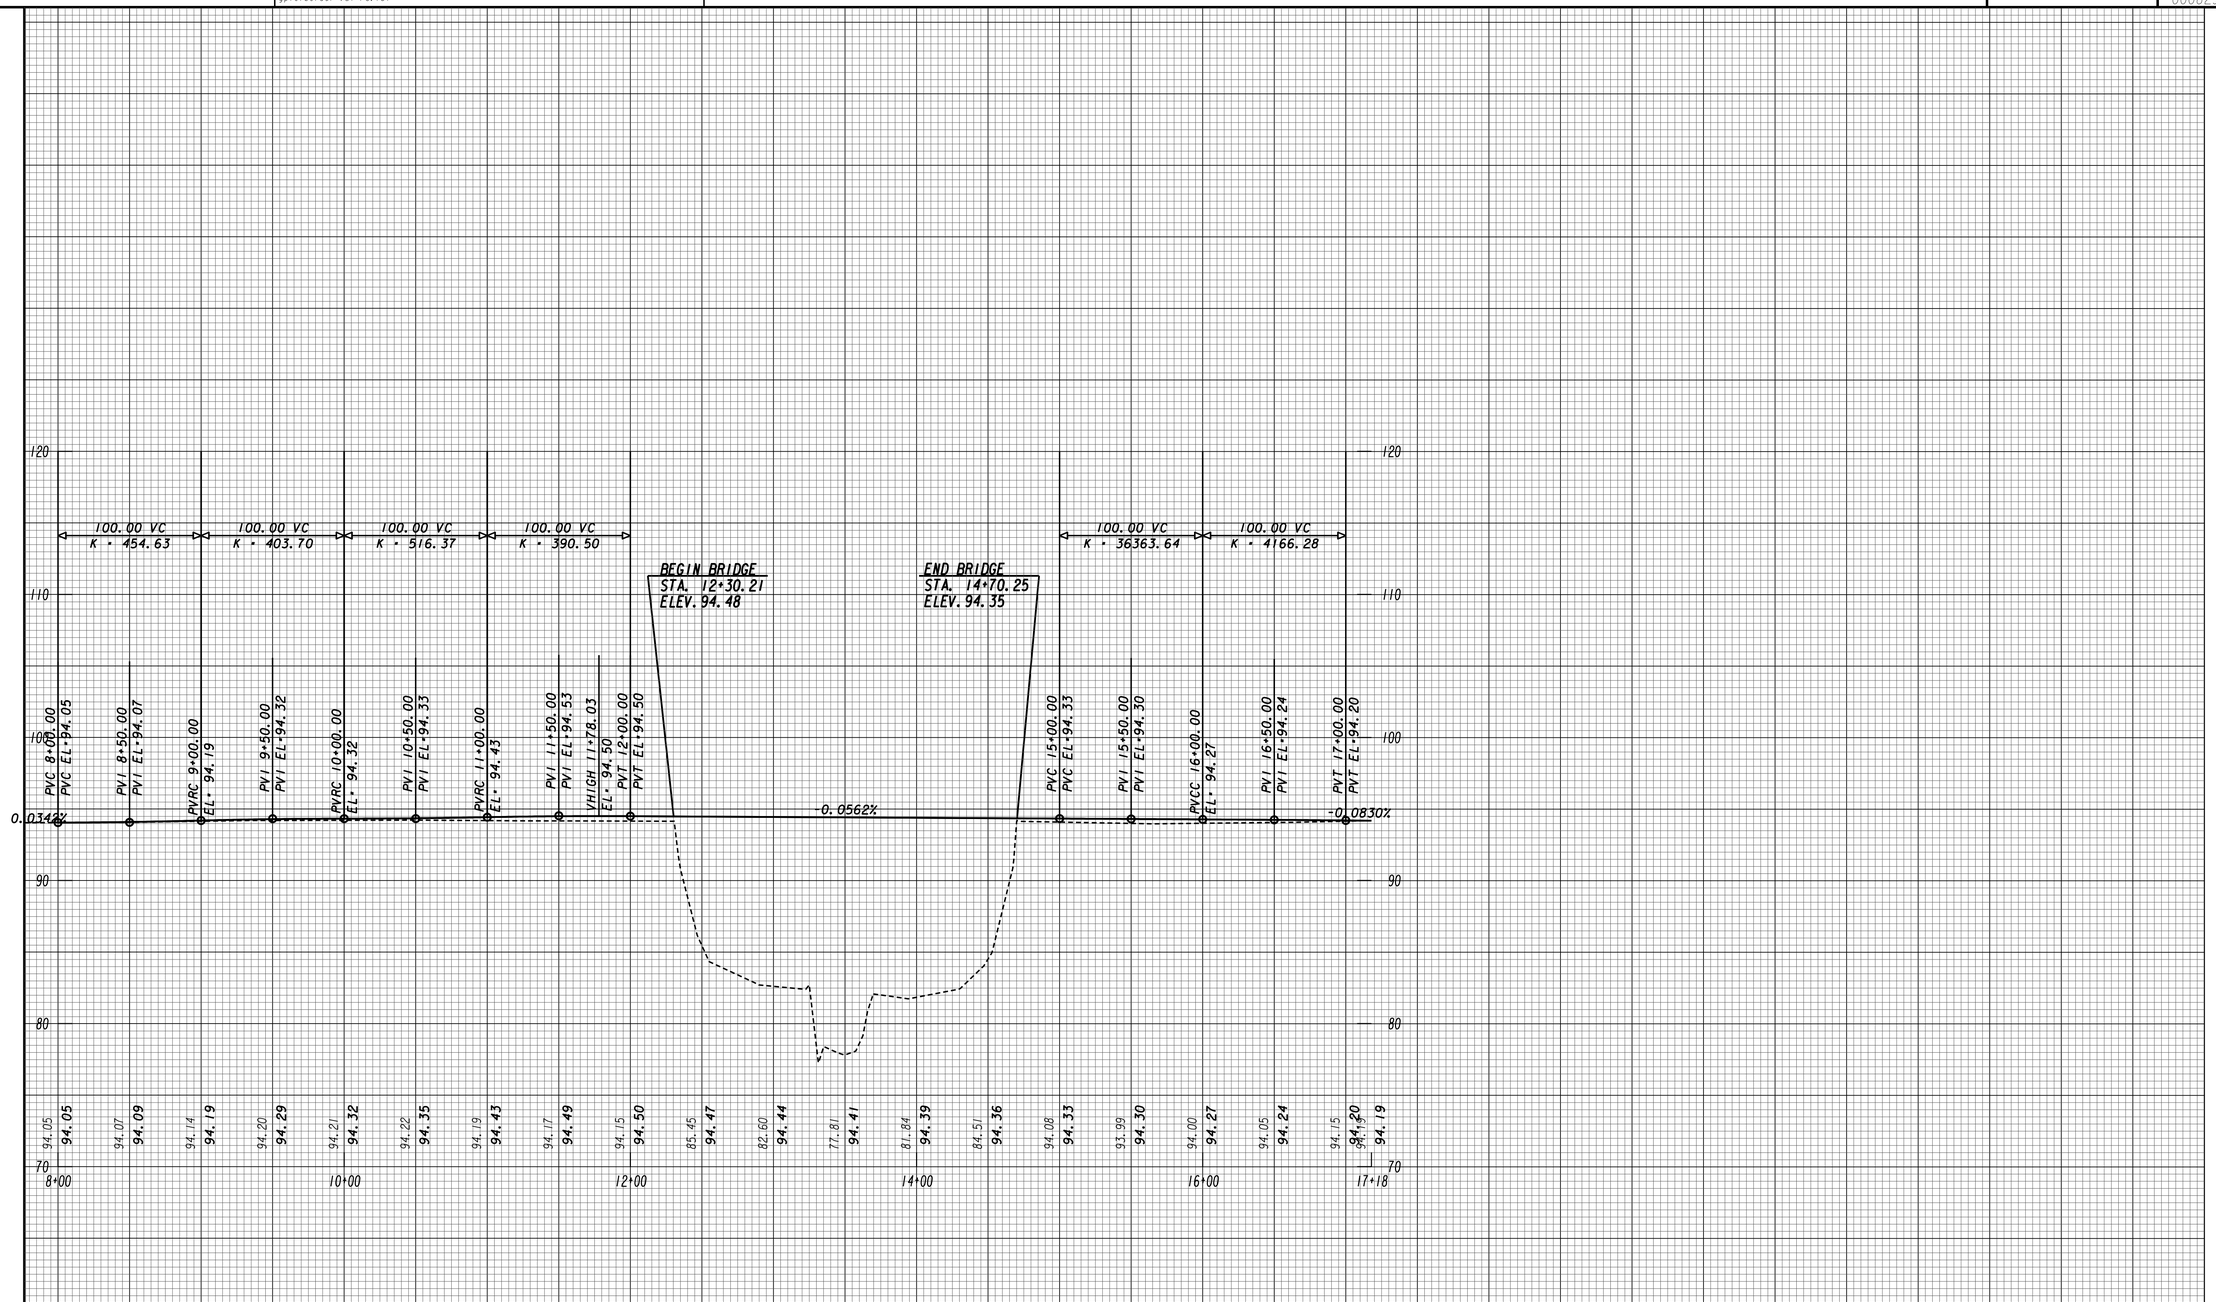

SCALE IN FEET
0 50 100 200

REVISION DATES

MAINLINE PROFILE

DISTRICT 5 ROAD DESIGN
C.R. 77 BRIDGE OVER BULL CREEK

CHECKED:		DATE:	
BACKCHECKED:		DATE:	
CORRECTED:		DATE:	
VERIFIED:		DATE:	

DRAWING No.
15-0001