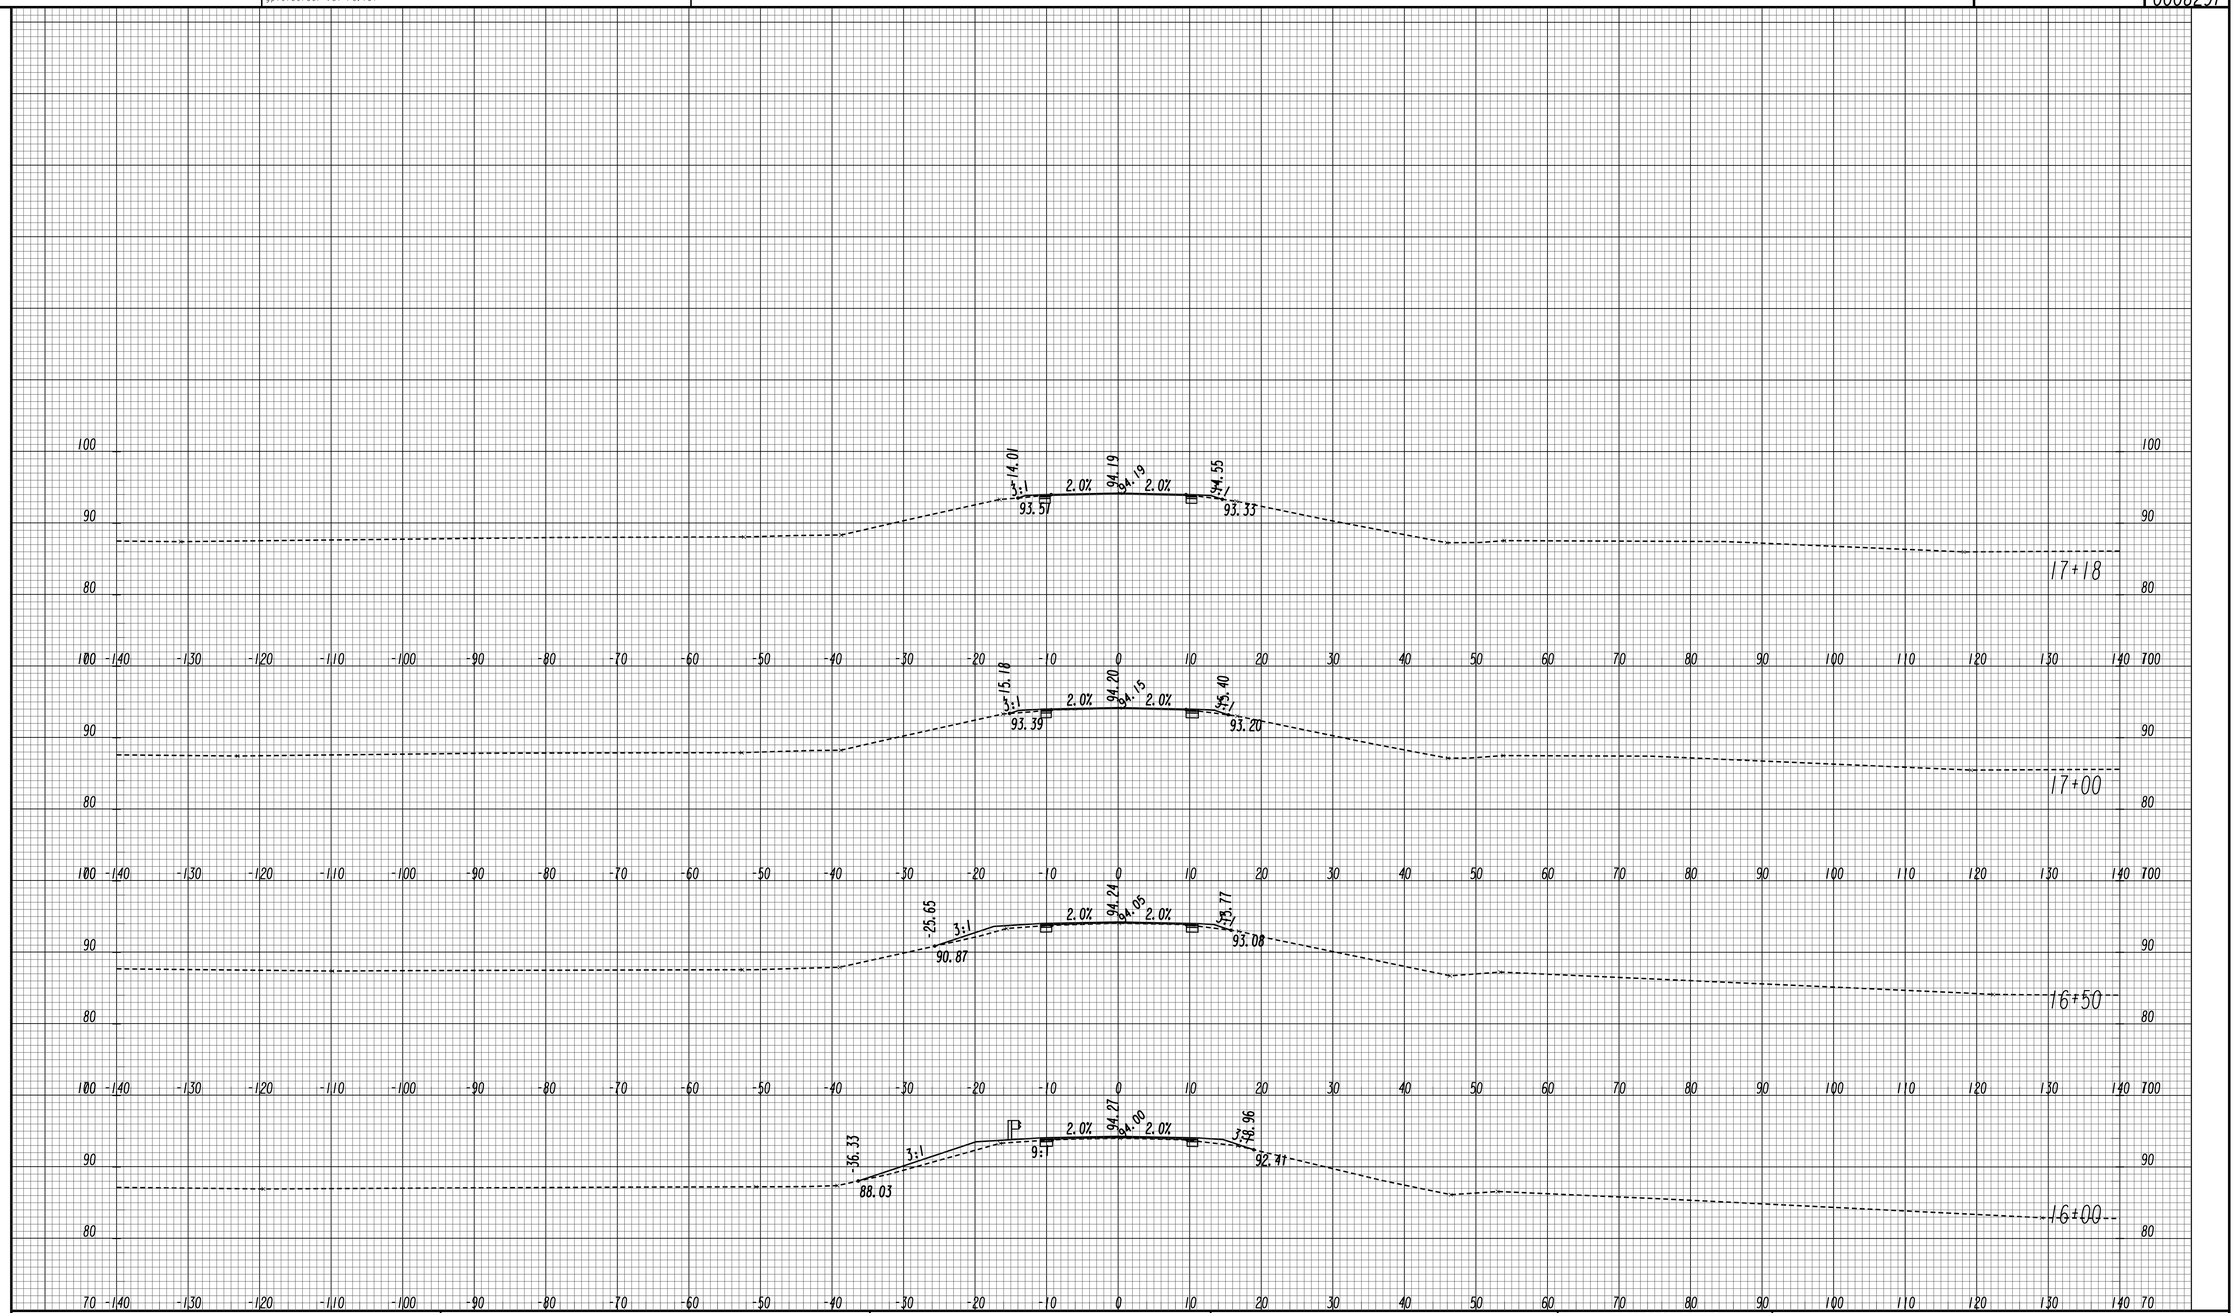

REVISION DATES

SCALE IN FEET
0 10 20 40

EARTHWORK CROSS SECTIONS

DISTRICT 5 ROAD DESIGN
C.R. 77 BRIDGE OVER BULL CREEK

CHECKED:		DATE:	DRAWING No.
BACKCHECKED:		DATE:	23-0004
CORRECTED:		DATE:	
VERIFIED:		DATE:	