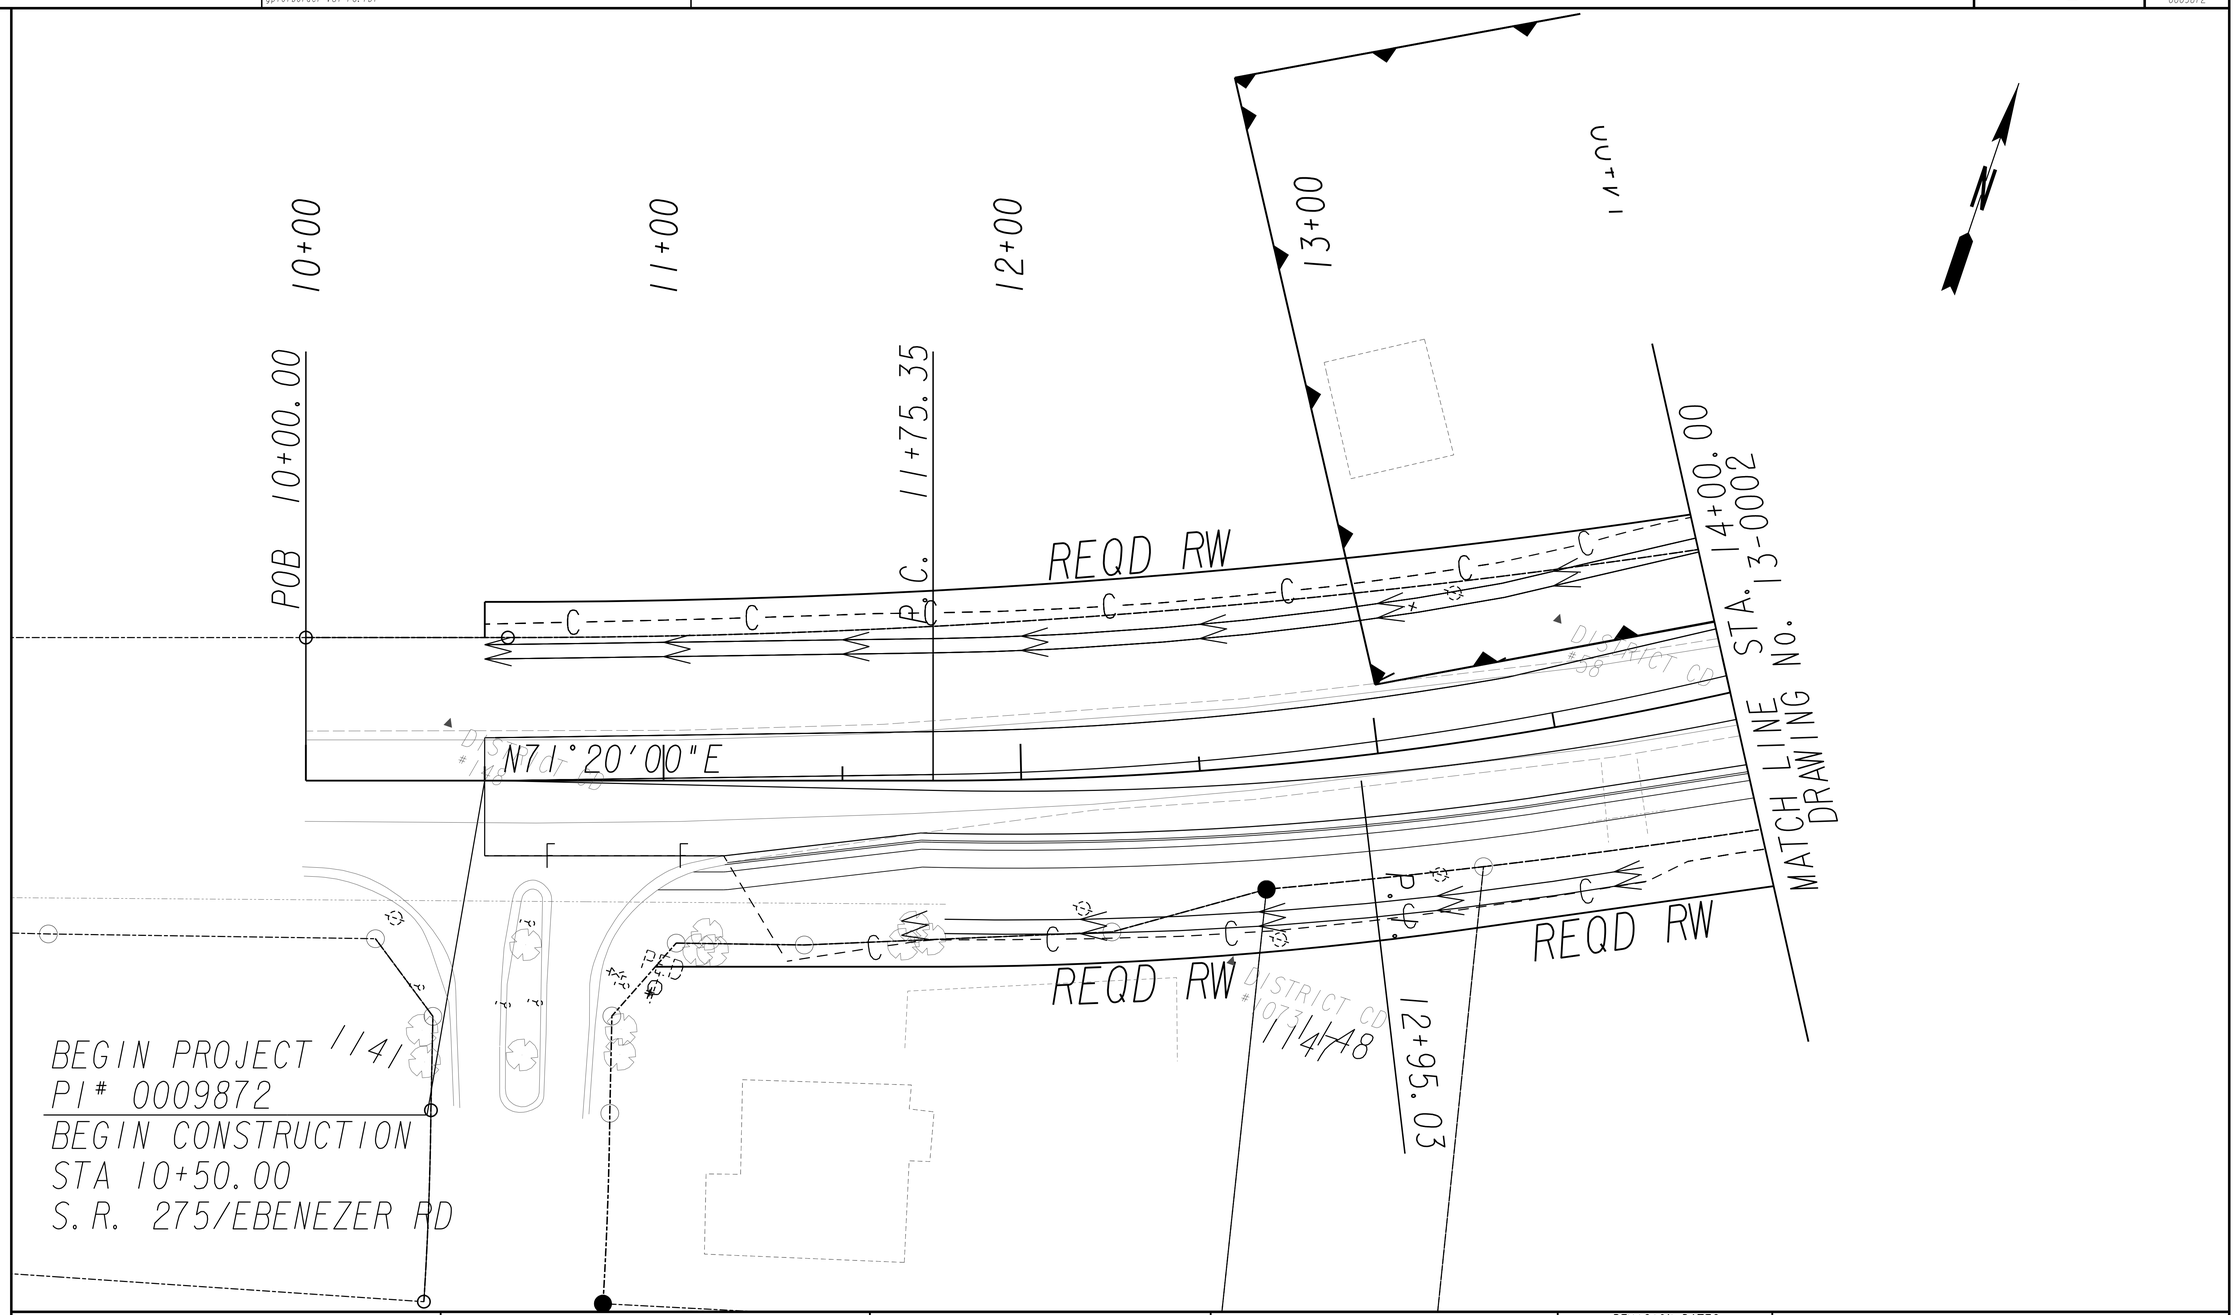

PROPERTY AND EXISTING R/W LINE	
REQUIRED R/W LINE	
CONSTRUCTION LIMITS	C F
EASEMENT FOR CONSTR & MAINTENANCE OF SLOPES	
EASEMENT FOR CONSTR OF SLOPES	
EASEMENT FOR CONSTR OF DRIVES	

BEGIN LIMIT OF ACCESS.....BLA
END LIMIT OF ACCESS.....ELA
LIMIT OF ACCESS
REQ'D R/W & LIMIT OF ACCESS
ORANGE BARRIER FENCE
ESA - ENV. SENSITIVE AREA (SEE ERIT TABLE)

GDOT

DISTRICT 5

SCALE IN FEET
0 20 40 80

REVISION DATES

CONSTRUCTION PLAN

SR 275 @ CR 307/RINCON-STILLWELL RD/LONG BRIDGE RD
ROUNDABOUT
EFFINGHAM COUNTY

CHECKED:		DATE:		DRAWING No.
BACKCHECKED:		DATE:		13-0001
CORRECTED:		DATE:		
VERIFIED:		DATE:		