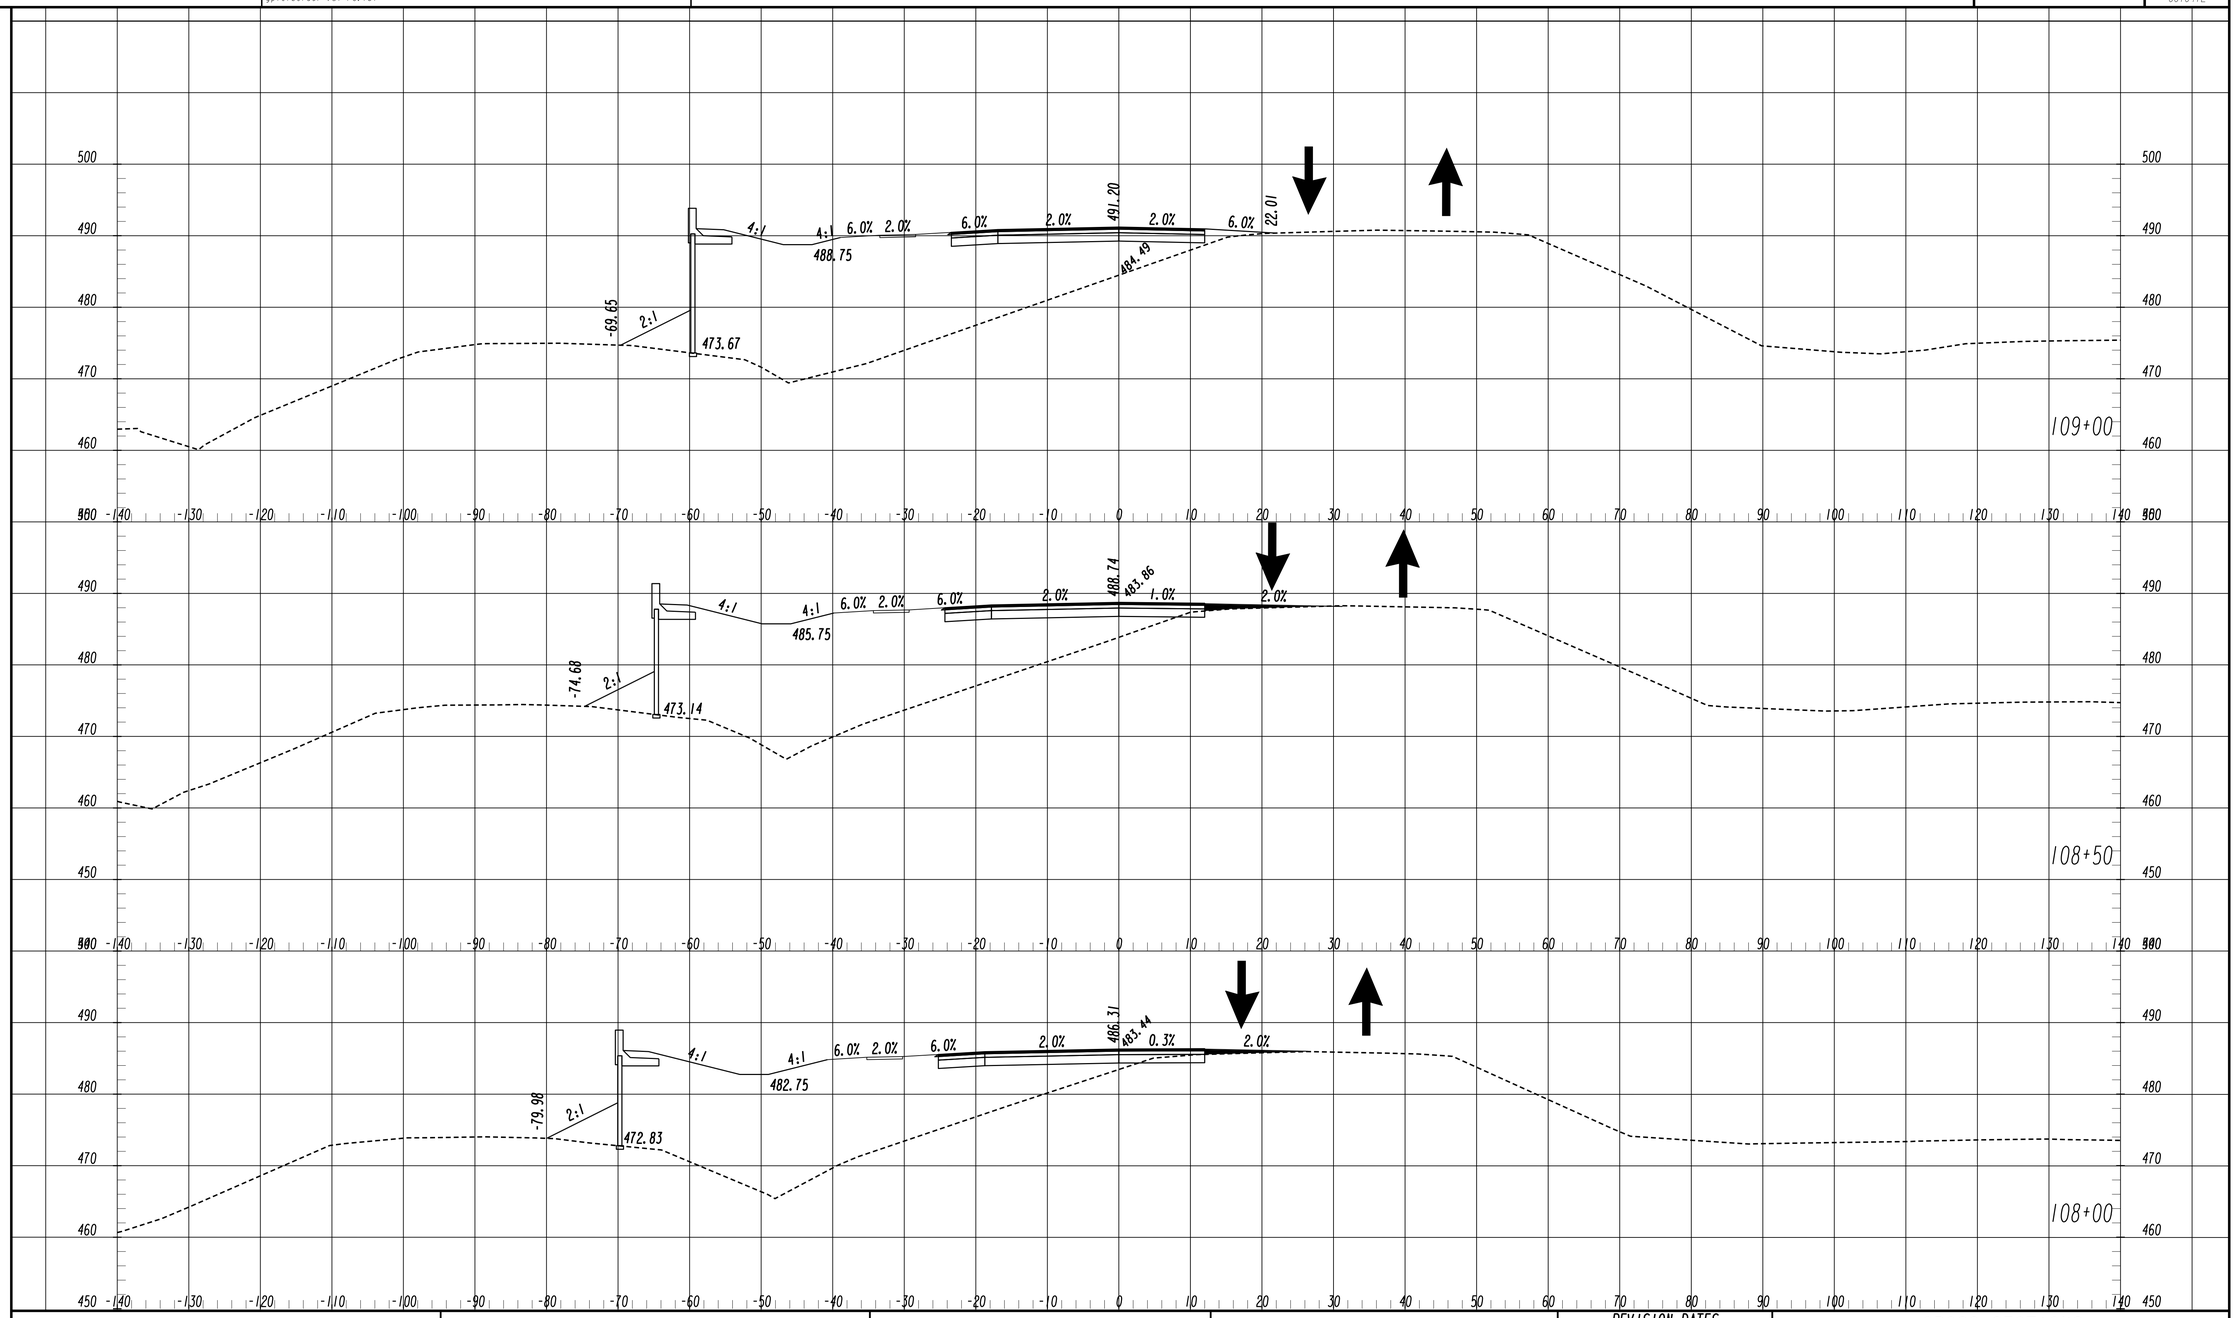


STAGE 2 TRAFFIC

DISTRICT 3

SCALE IN FEET
0 10 20 40

REVISION DATES

**CROSS SECTIONS**

SR 49 OVER NORFOLK SOUTHERN RR

STAGE 2

| | | | |
|---|---|---|---|
| CHECKED: | | DATE: | DRAWING No. |
| BACKCHECKED: | | DATE: | 19-0009 |
| CORRECTED: | | DATE: | |
| VERIFIED: | | DATE: | |