STATE	PROJECT NUMBER	SHEET NO.	TOTAL SHEETS
GA.	EDS00-0072-00(039)	124	1319

SUPERELEVATION - PAOLI RD			
STA	TRANS	LT	RT
1626+37.48	ZERO	0.00%	0.00%
1626+59.98	MATCH	-1.15%	+1.15%
1628+28.51	MATCH	-0.77%	+0.77%
1628+91.42	RC	-2.00%	+2.00%
1630+07.52	BEG FS	-8.00%	+8.00%
1631+60.66	END FS	-8.00%	+8.00%
1632+76.76	RC	-2.00%	+2.00%
1633+15.76	ZERO	-2.00%	0.00%
1633+54.76	BEG NC	-2.00%	-2.00%
1634+88.02	END NC	-2.00%	-2.00%
1635+27.02	ZERO	0.00%	-2.00%
1635+66.02	RC	+2.00%	-2.00%
1636+82.12	BEG FS	+8.00%	-8.00%
1637+18.93	END FS	+8.00%	-8.00%
1638+35.03	RC	+2.00%	-2.00%
1638+74.03	ZERO	0.00%	-2.00%
1639+13.03	BEG NC	-2.00%	-2.00%

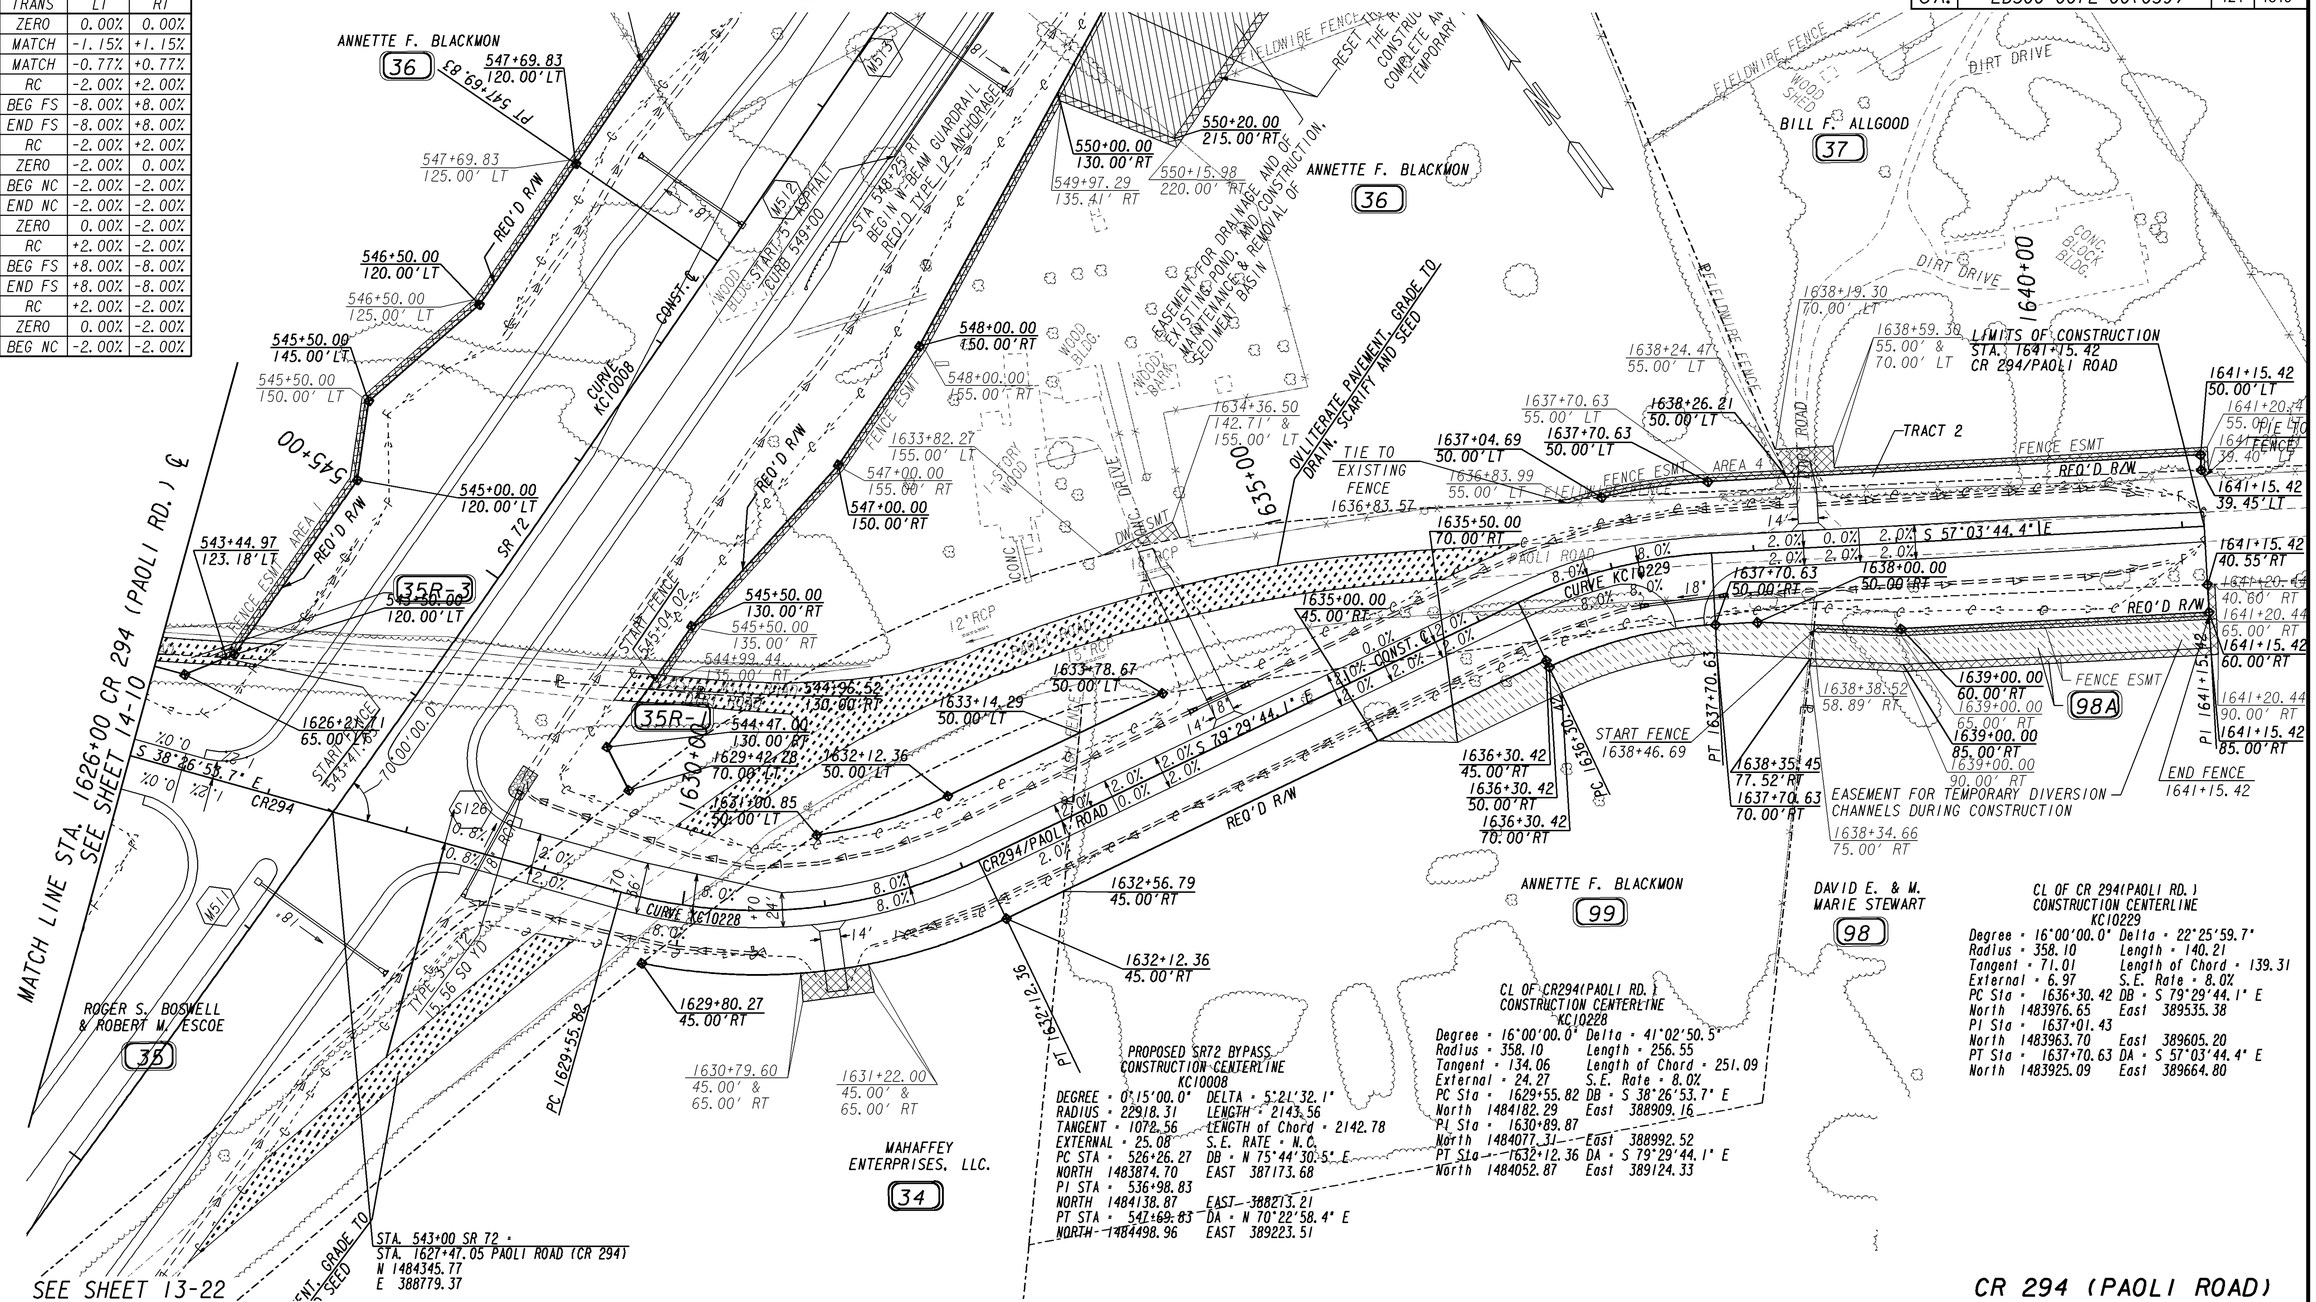

PROPERTY AND EXISTING R/W LINE	BEGIN LIMIT OF ACCESS.....BLA
REQUIRED R/W LINE	END LIMIT OF ACCESS.....ELA
CONSTRUCTION LIMITS	LIMIT OF ACCESS
EASEMENT FOR CONSTR & MAINTENANCE OF SLOPES	REQD R/W AND LIMIT OF ACCESS
EASEMENT FOR CONSTR OF SLOPES	
EASEMENT FOR CONSTR OF DRIVES	

SCALE IN FEET: 0 50 100 200

DATE	REVISIONS	DATE	REVISIONS

GEORGIA DEPARTMENT OF TRANSPORTATION

CONSTRUCTION PLAN

PROJECT EDS00-0072-00(039)
COUNTY MADISON / ELBERT
SH 14-11 OF 21