4/3/2014 Thu Apr 03 08:45:23 2014 ruzzell	\\gdot-dsni\gocfg\resources\Gdot-2012.tbl	M:\122650\Design\Driveways\Paoli Rd (CR 294).dgn	STATE	PROJECT NUMBER	SHEET NO.	TOTAL SHEETS
			GA	EDS00-0072-00(039)	193	1319

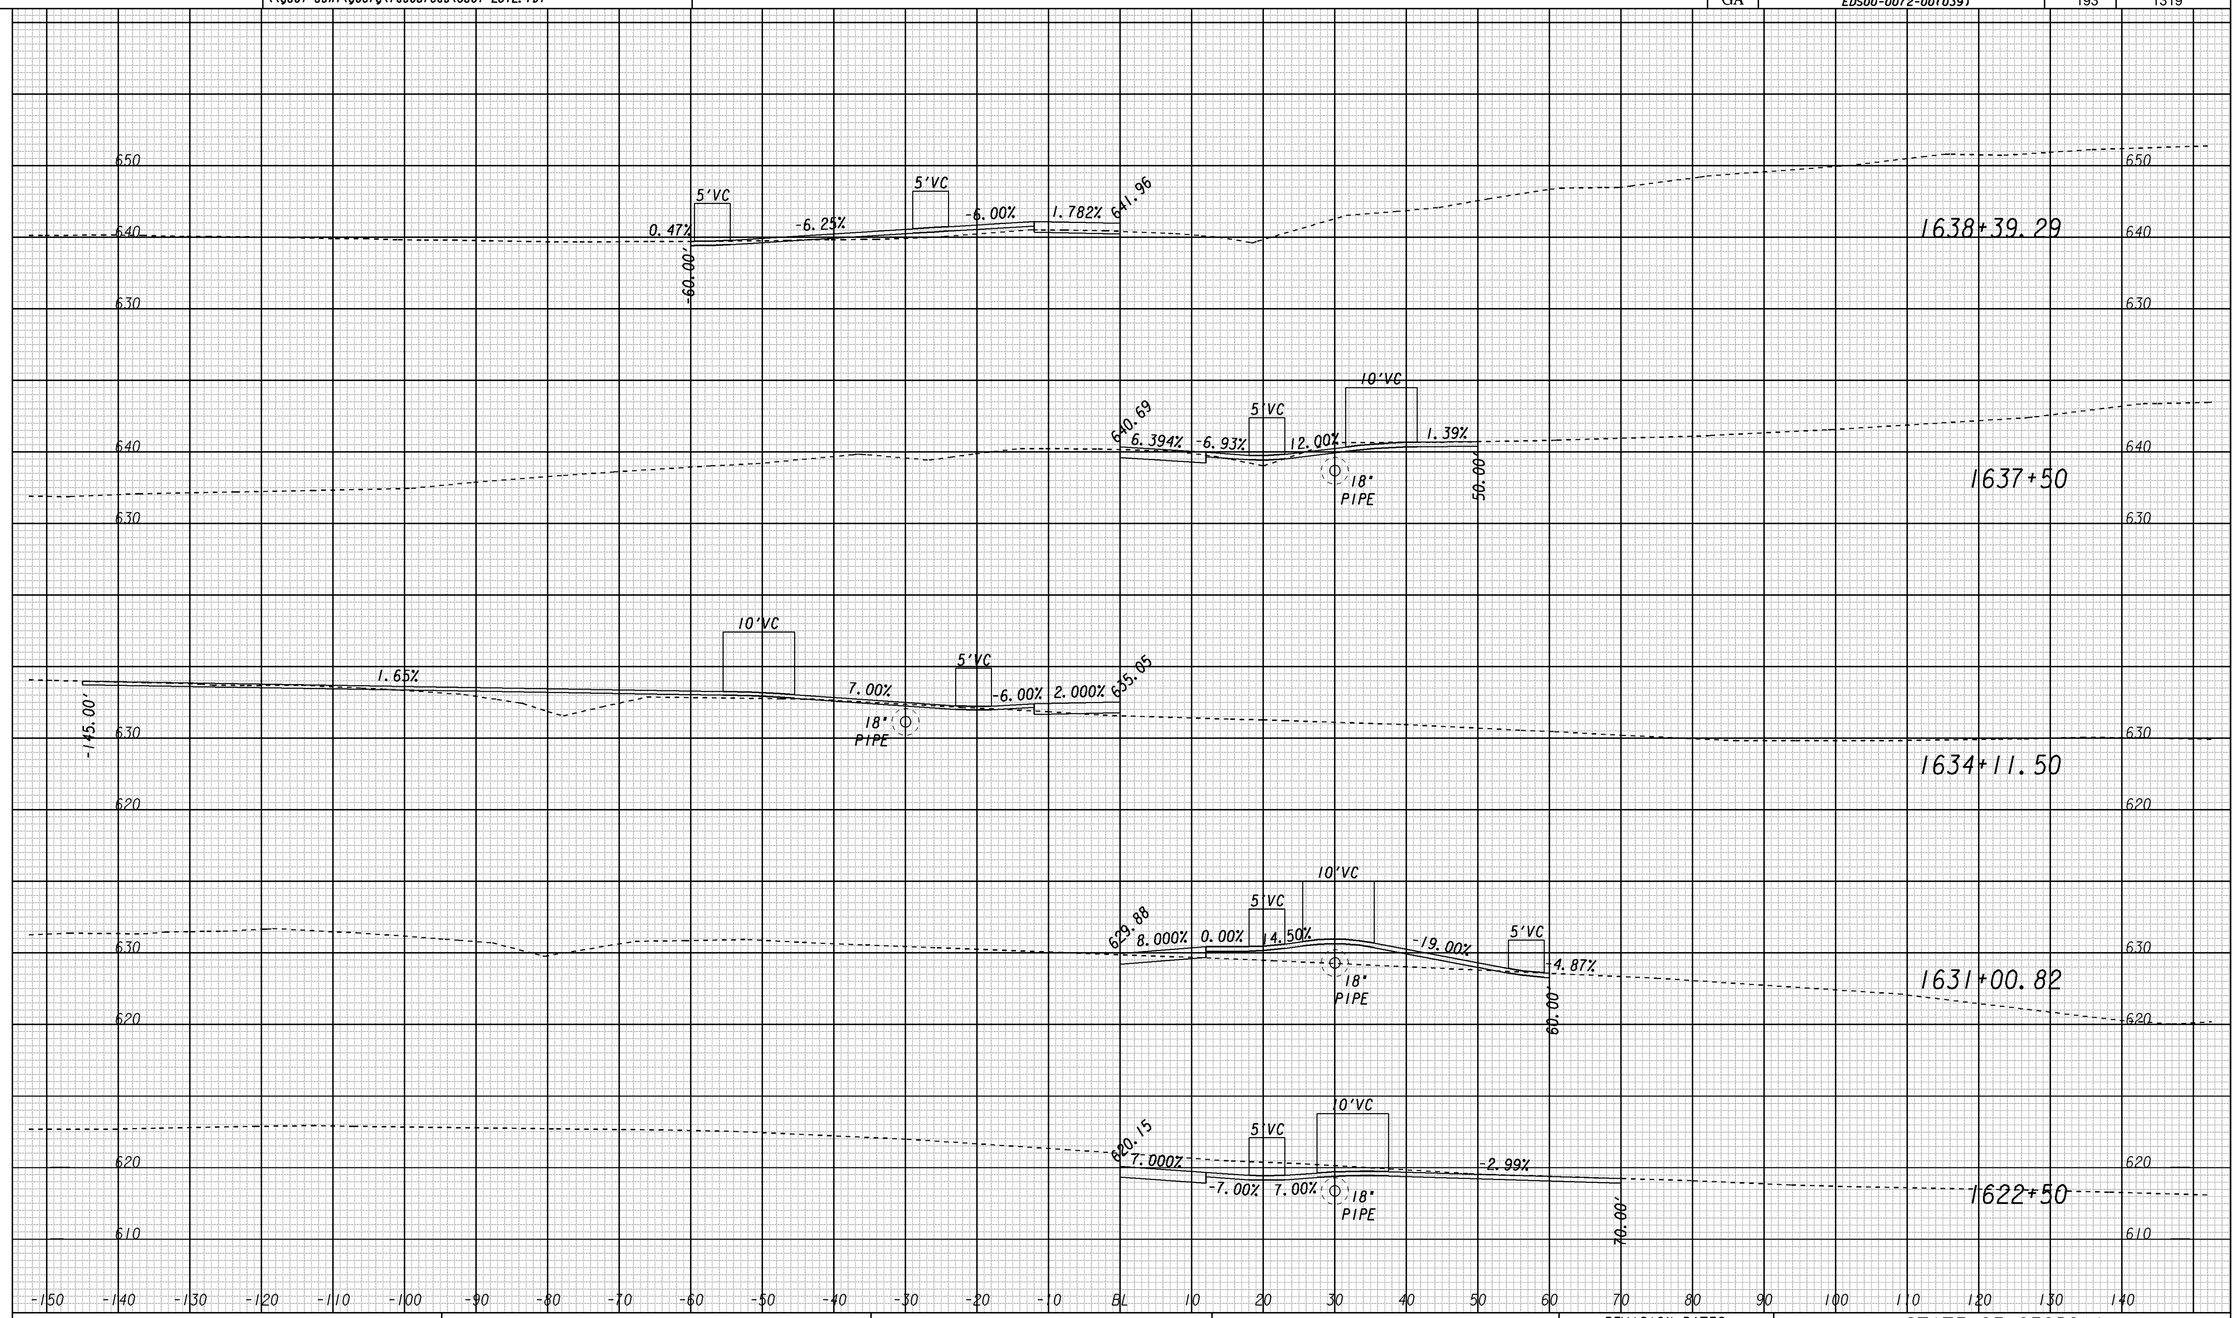

PAOLI RD (CR 294)

GEORGIA
DEPARTMENT OF TRANSPORTATION

HORIZ - 1" = 10'
VERT - 1" = 10'

REVISION DATES		

STATE OF GEORGIA
DEPARTMENT OF TRANSPORTATION
OFFICE: ROAD DESIGN
DRIVEWAY PROFILES
EDS00-0072-00(039)
MADISON/ELBERT COUNTIES

DRAWING No. 17-24

1/5/2009 SUYSEW