STATE	PROJECT NUMBER	SHEET NO.	TOTAL SHEETS
GA.	EDS00-0072-00(039)	588	1319

REVISION	DATES

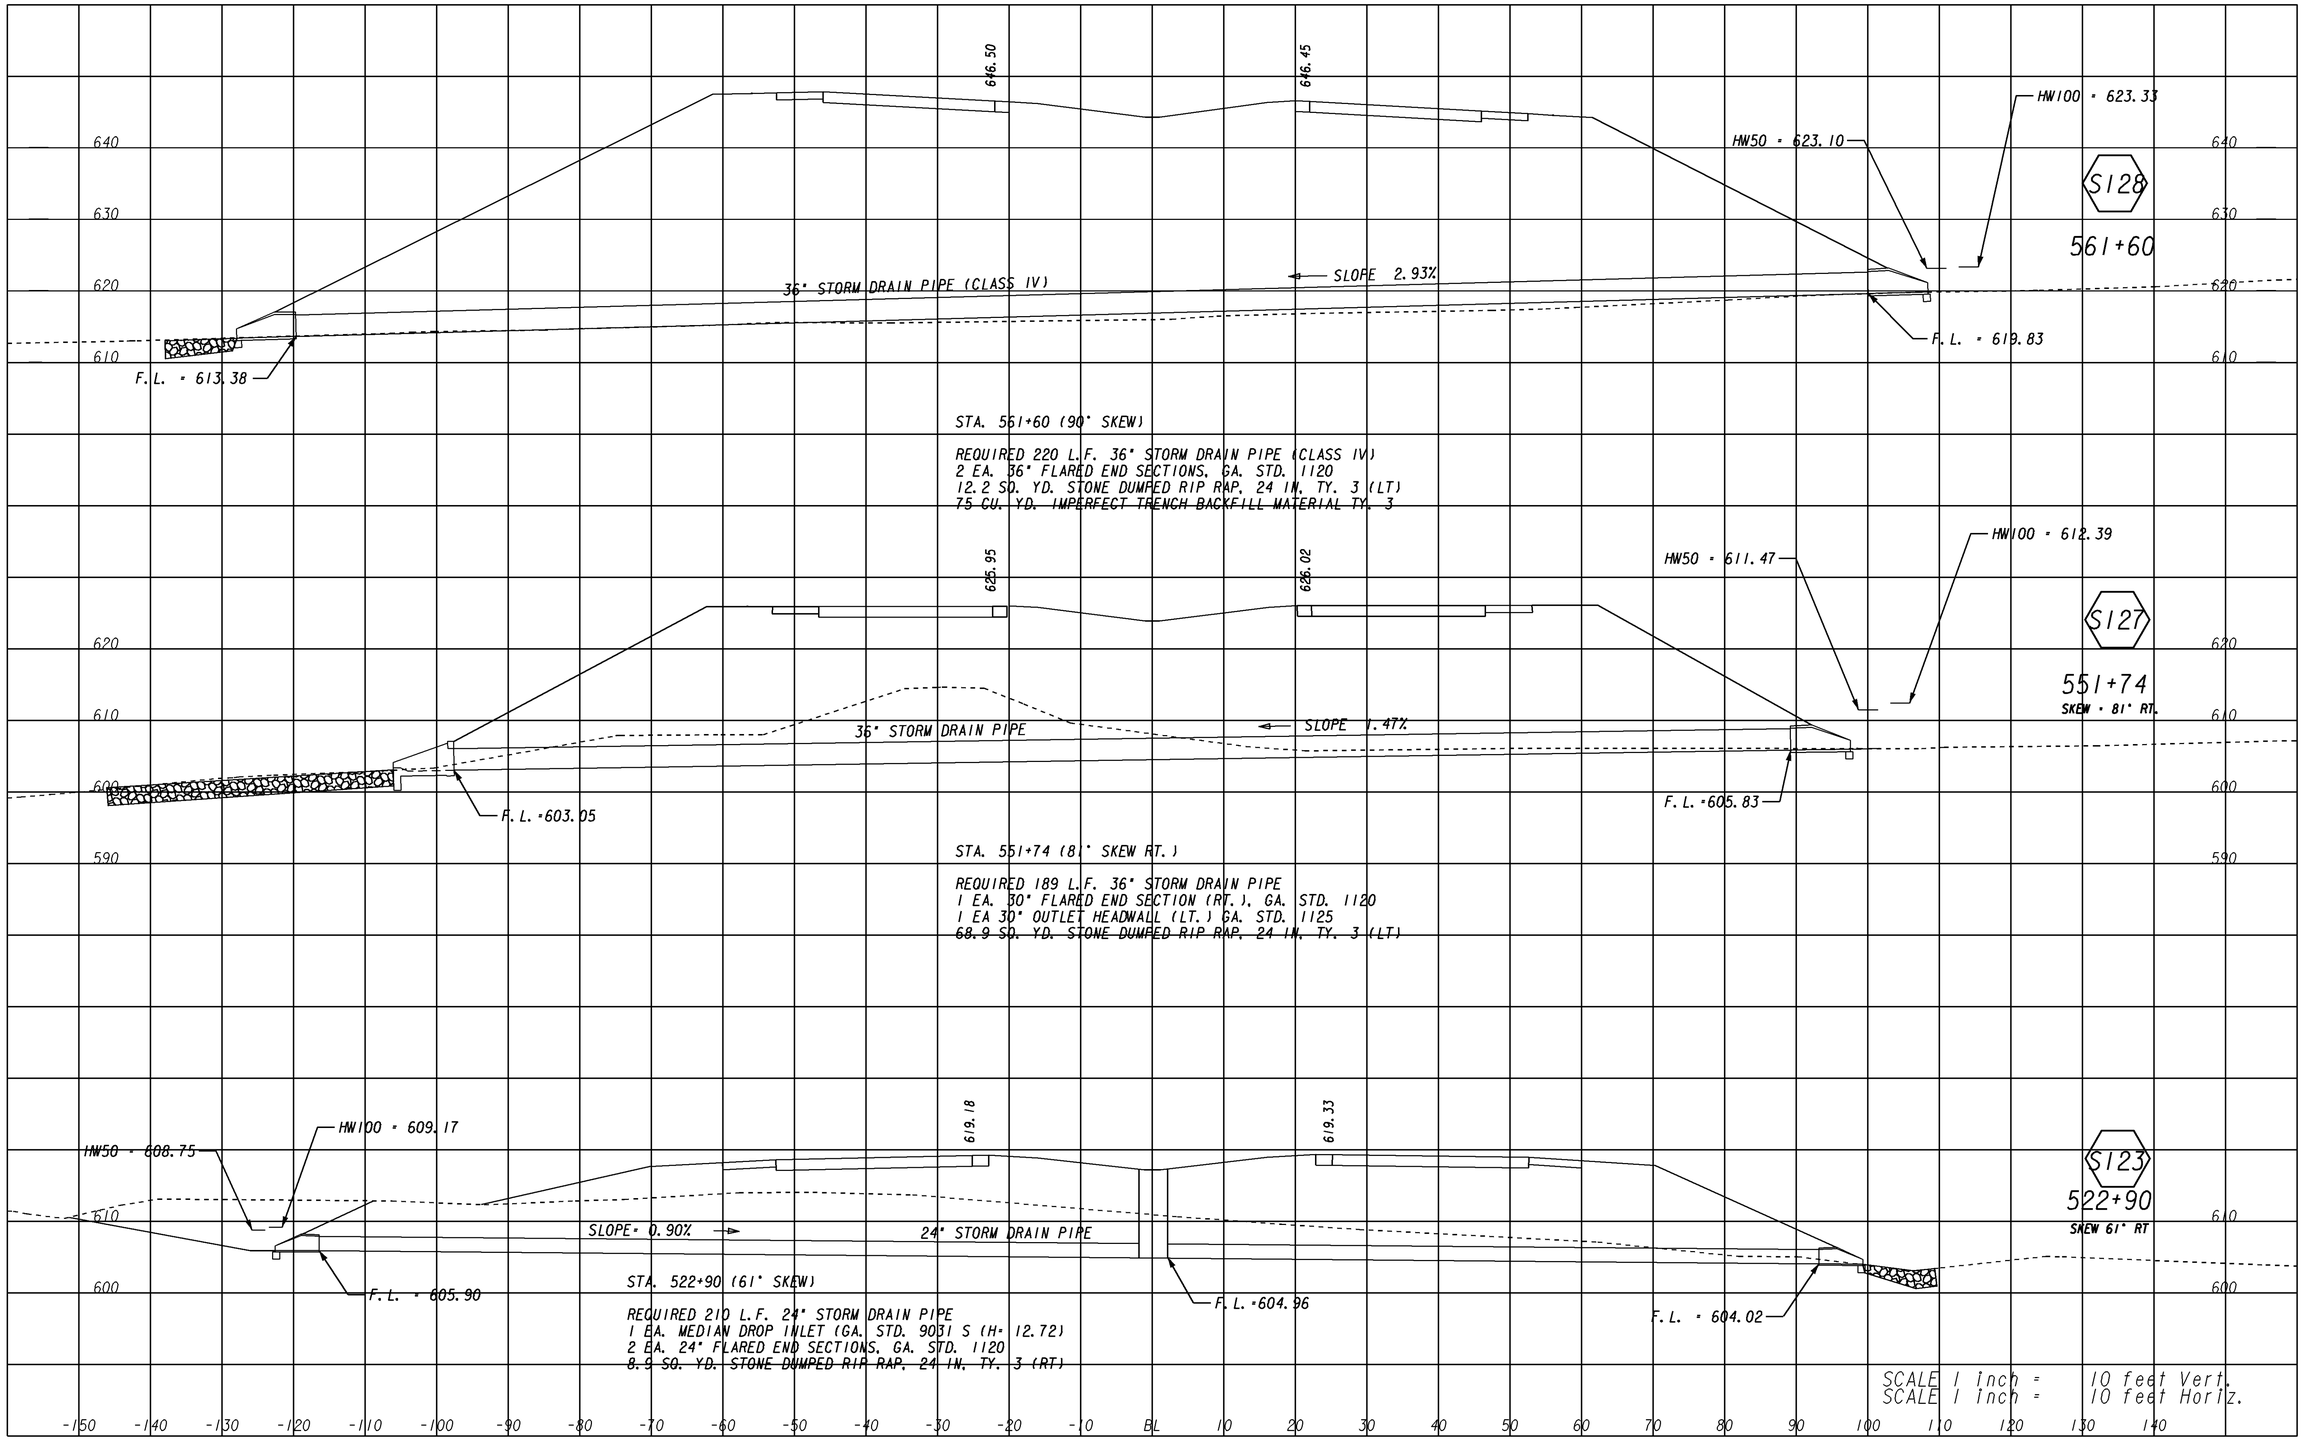

DRAINAGE

STATE OF GEORGIA
DEPARTMENT OF TRANSPORTATION
OFFICE OF DESIGN

DRAWING No.
22-5
OF 33

4/3/2014
M:\122650\Design\122650cross-drns.dgn