4/3/2014 8:39:59 AM \\GDOT-DSN1\GOPLOT\QCF\QGC.gcf ruzzell M:\122650\Design\Prfs\122650xsll3 - SR 72.prf

STATE	PROJECT NUMBER	SHEET NO.	TOTAL SHEETS
GA.	EDS00-0072-00(039)	729	1319

REVISION	DATES

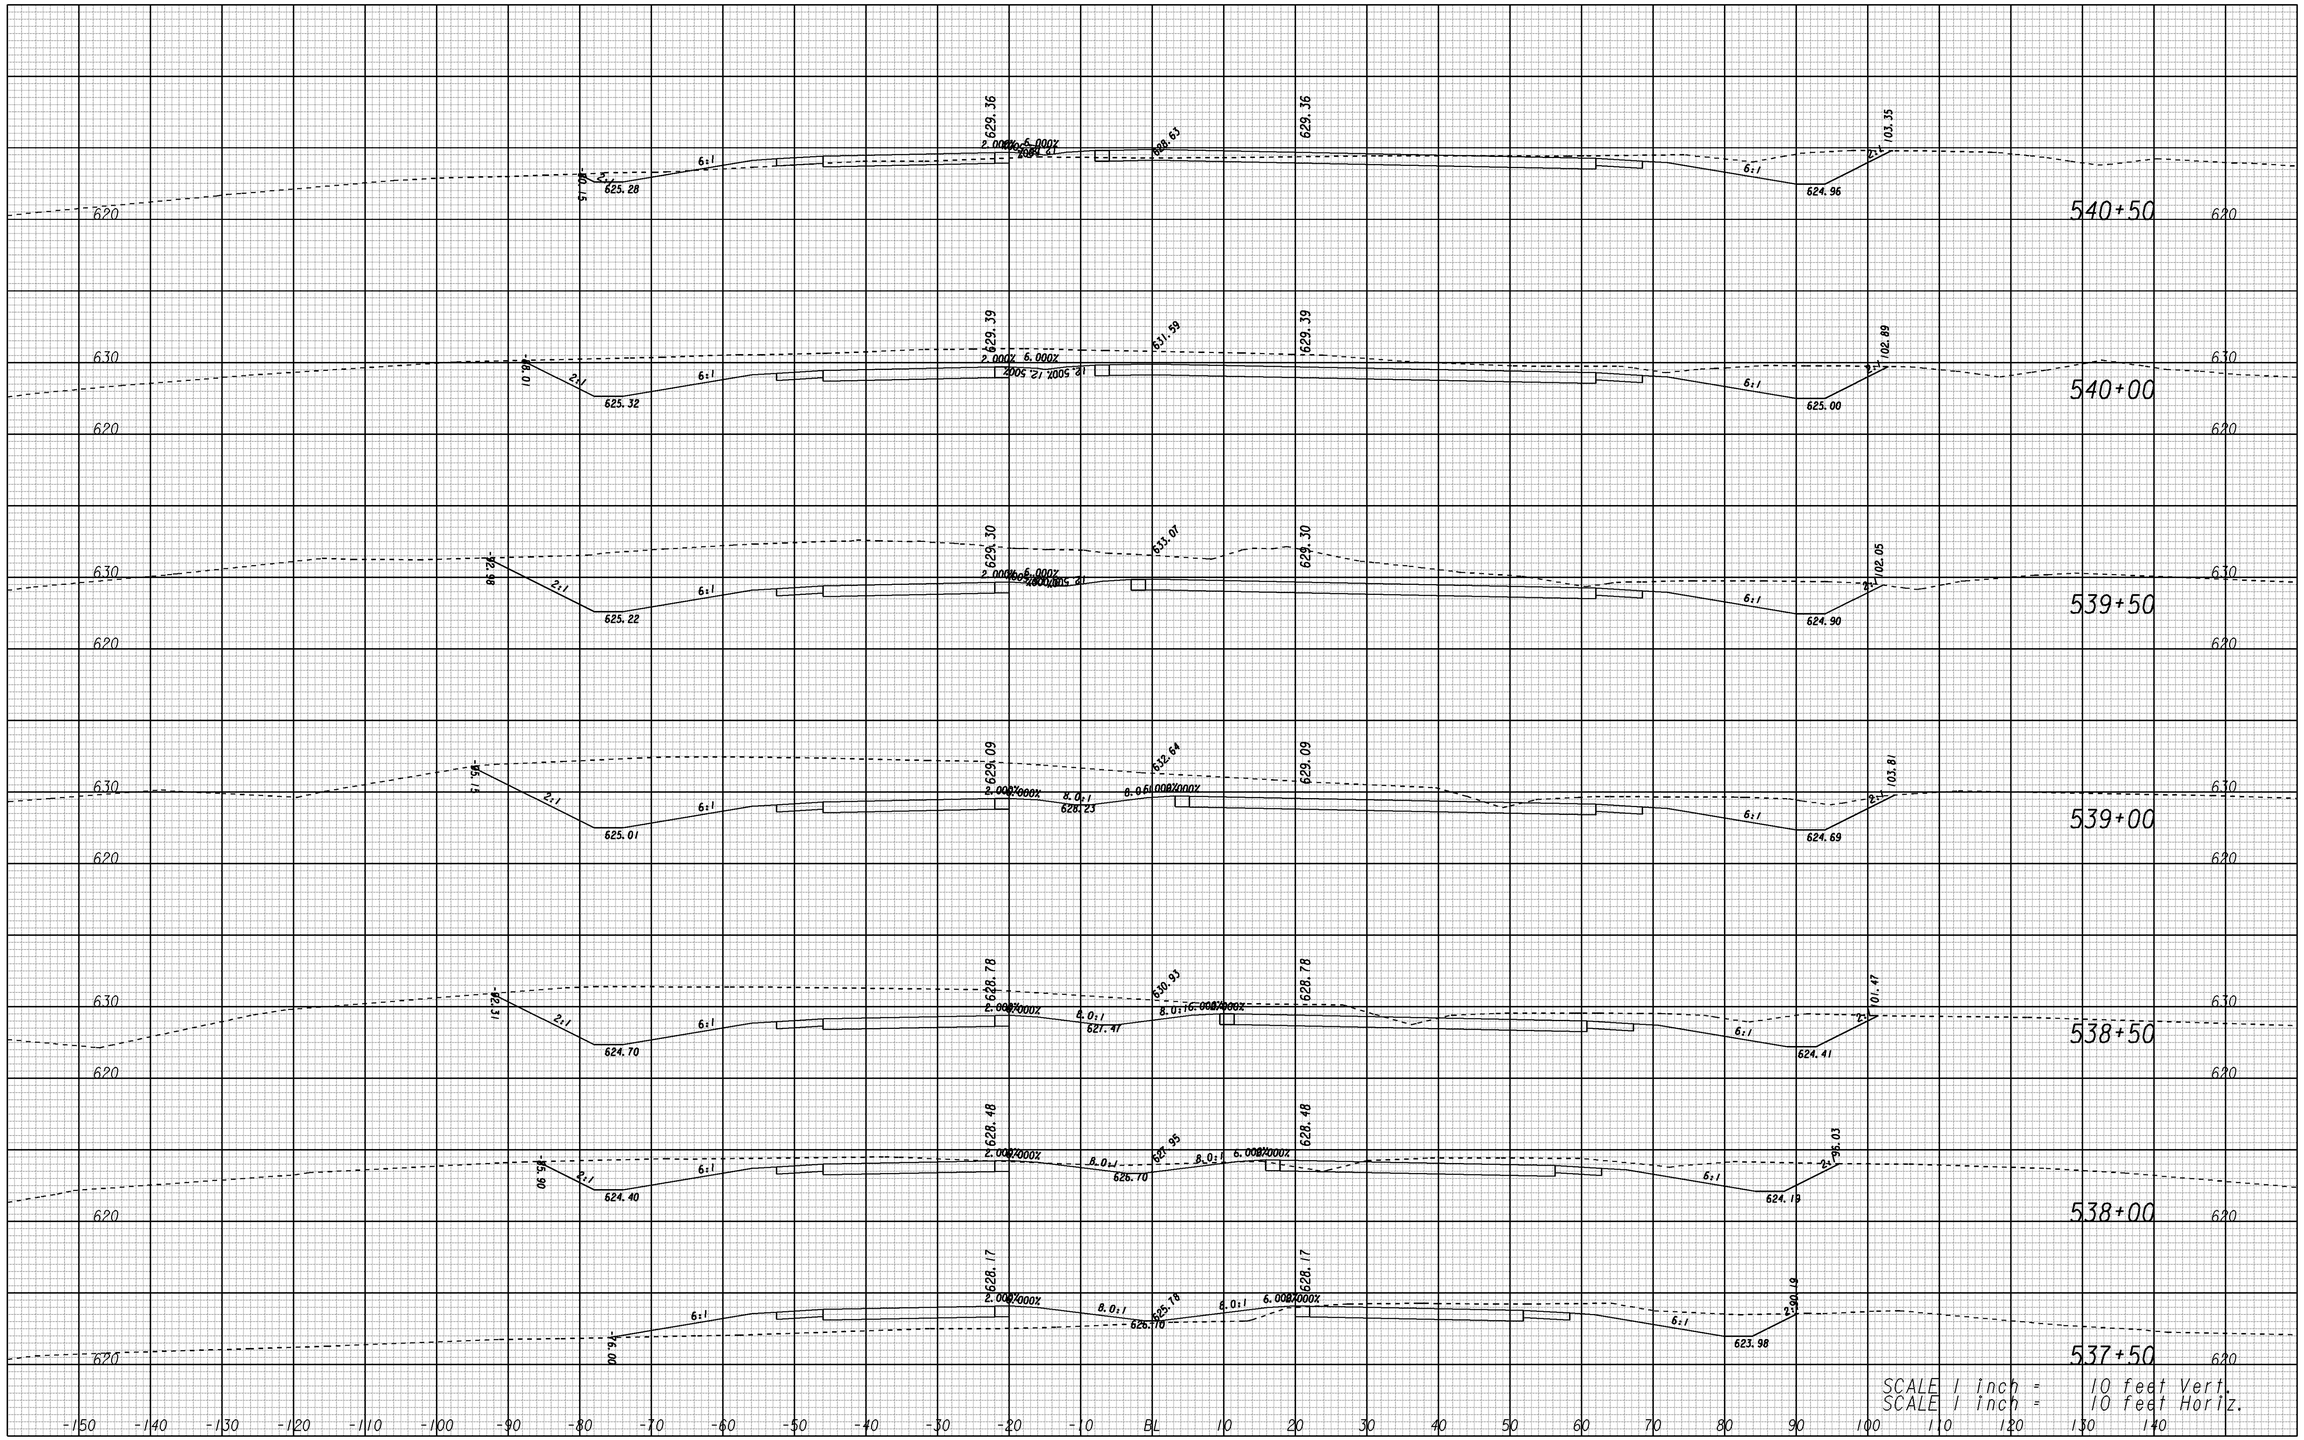

	STATE OF GEORGIA DEPARTMENT OF TRANSPORTATION OFFICE OF DESIGN	ROADWAY CROSS SECTIONS/EARTHWORK SR 72 BYPASS	DRAWING No. 23-113

4/3/2014
M:\122650\Design\122650xssr72_2.DGN

4/3/2014 8:39:59 AM \\GDOT-DSN1\GOPLOT\QCF\QGC.gcf ruzzell M:\122650\Design\Prfs\122650xsll3 - SR 72.prf