4/3/2014 8:39:42 AM \\GDOT-DSN1\GOPLOT\OCE\OGC.gef ruzzell M:\122650\Design\Prfs\122650xsl20 - SR 72.prf

STATE	PROJECT NUMBER	SHEET NO.	TOTAL SHEETS
GA.	EDS00-0072-00(039)	736	1319

REVISION DATES

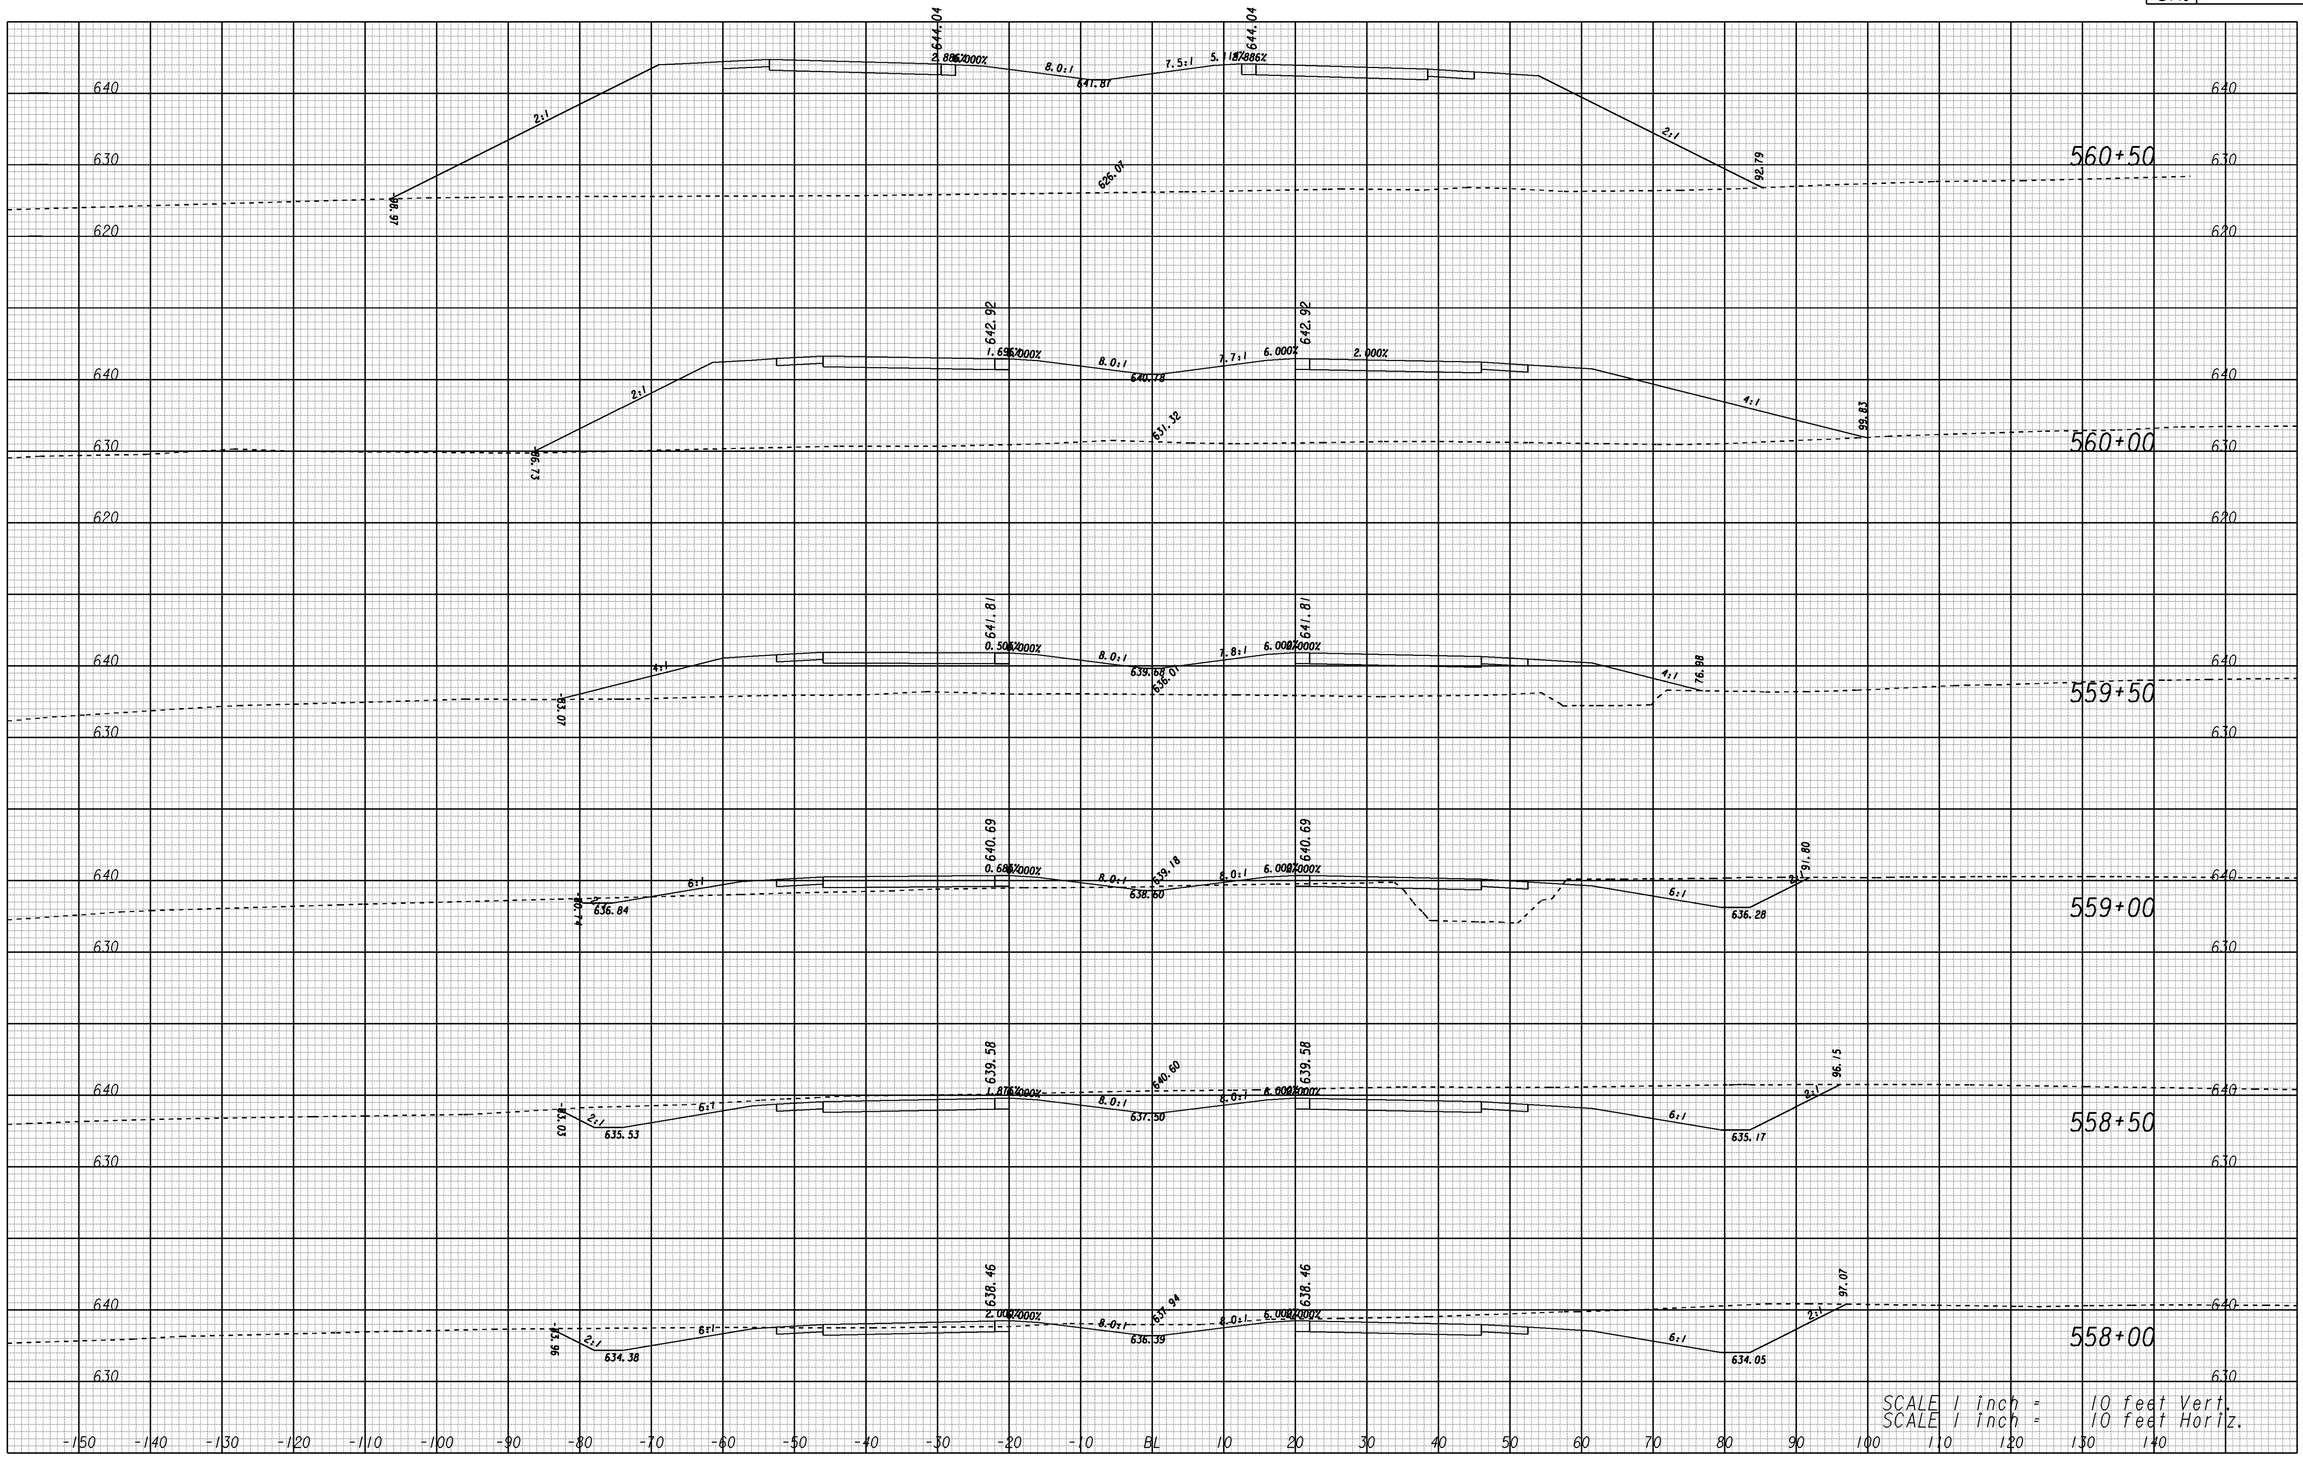

	STATE OF GEORGIA DEPARTMENT OF TRANSPORTATION OFFICE OF DESIGN	ROADWAY CROSS SECTIONS/EARTHWORK SR 72 BYPASS	DRAWING No. 23-120

4/3/2014
M:\122650\Design\122650xss-72_2.DGN

4/3/2014 8:39:42 AM \\GDOT-DSN1\GOPLOT\OCE\OGC.gef ruzzell M:\122650\Design\Prfs\122650xsl20 - SR 72.prf