4/3/2014 8:34:49 AM \\GDOT-DSN1\GOPLOT\QCF\QGC.qcf ruzzell M:\122650\Design\Prfs\122650xs237 - Paoli Rd.prf

REVISION DATES		STATE	PROJECT NUMBER	SHEET NO.	TOTAL SHEETS
		GA.	EDS00-0072-00(039)	853	1319

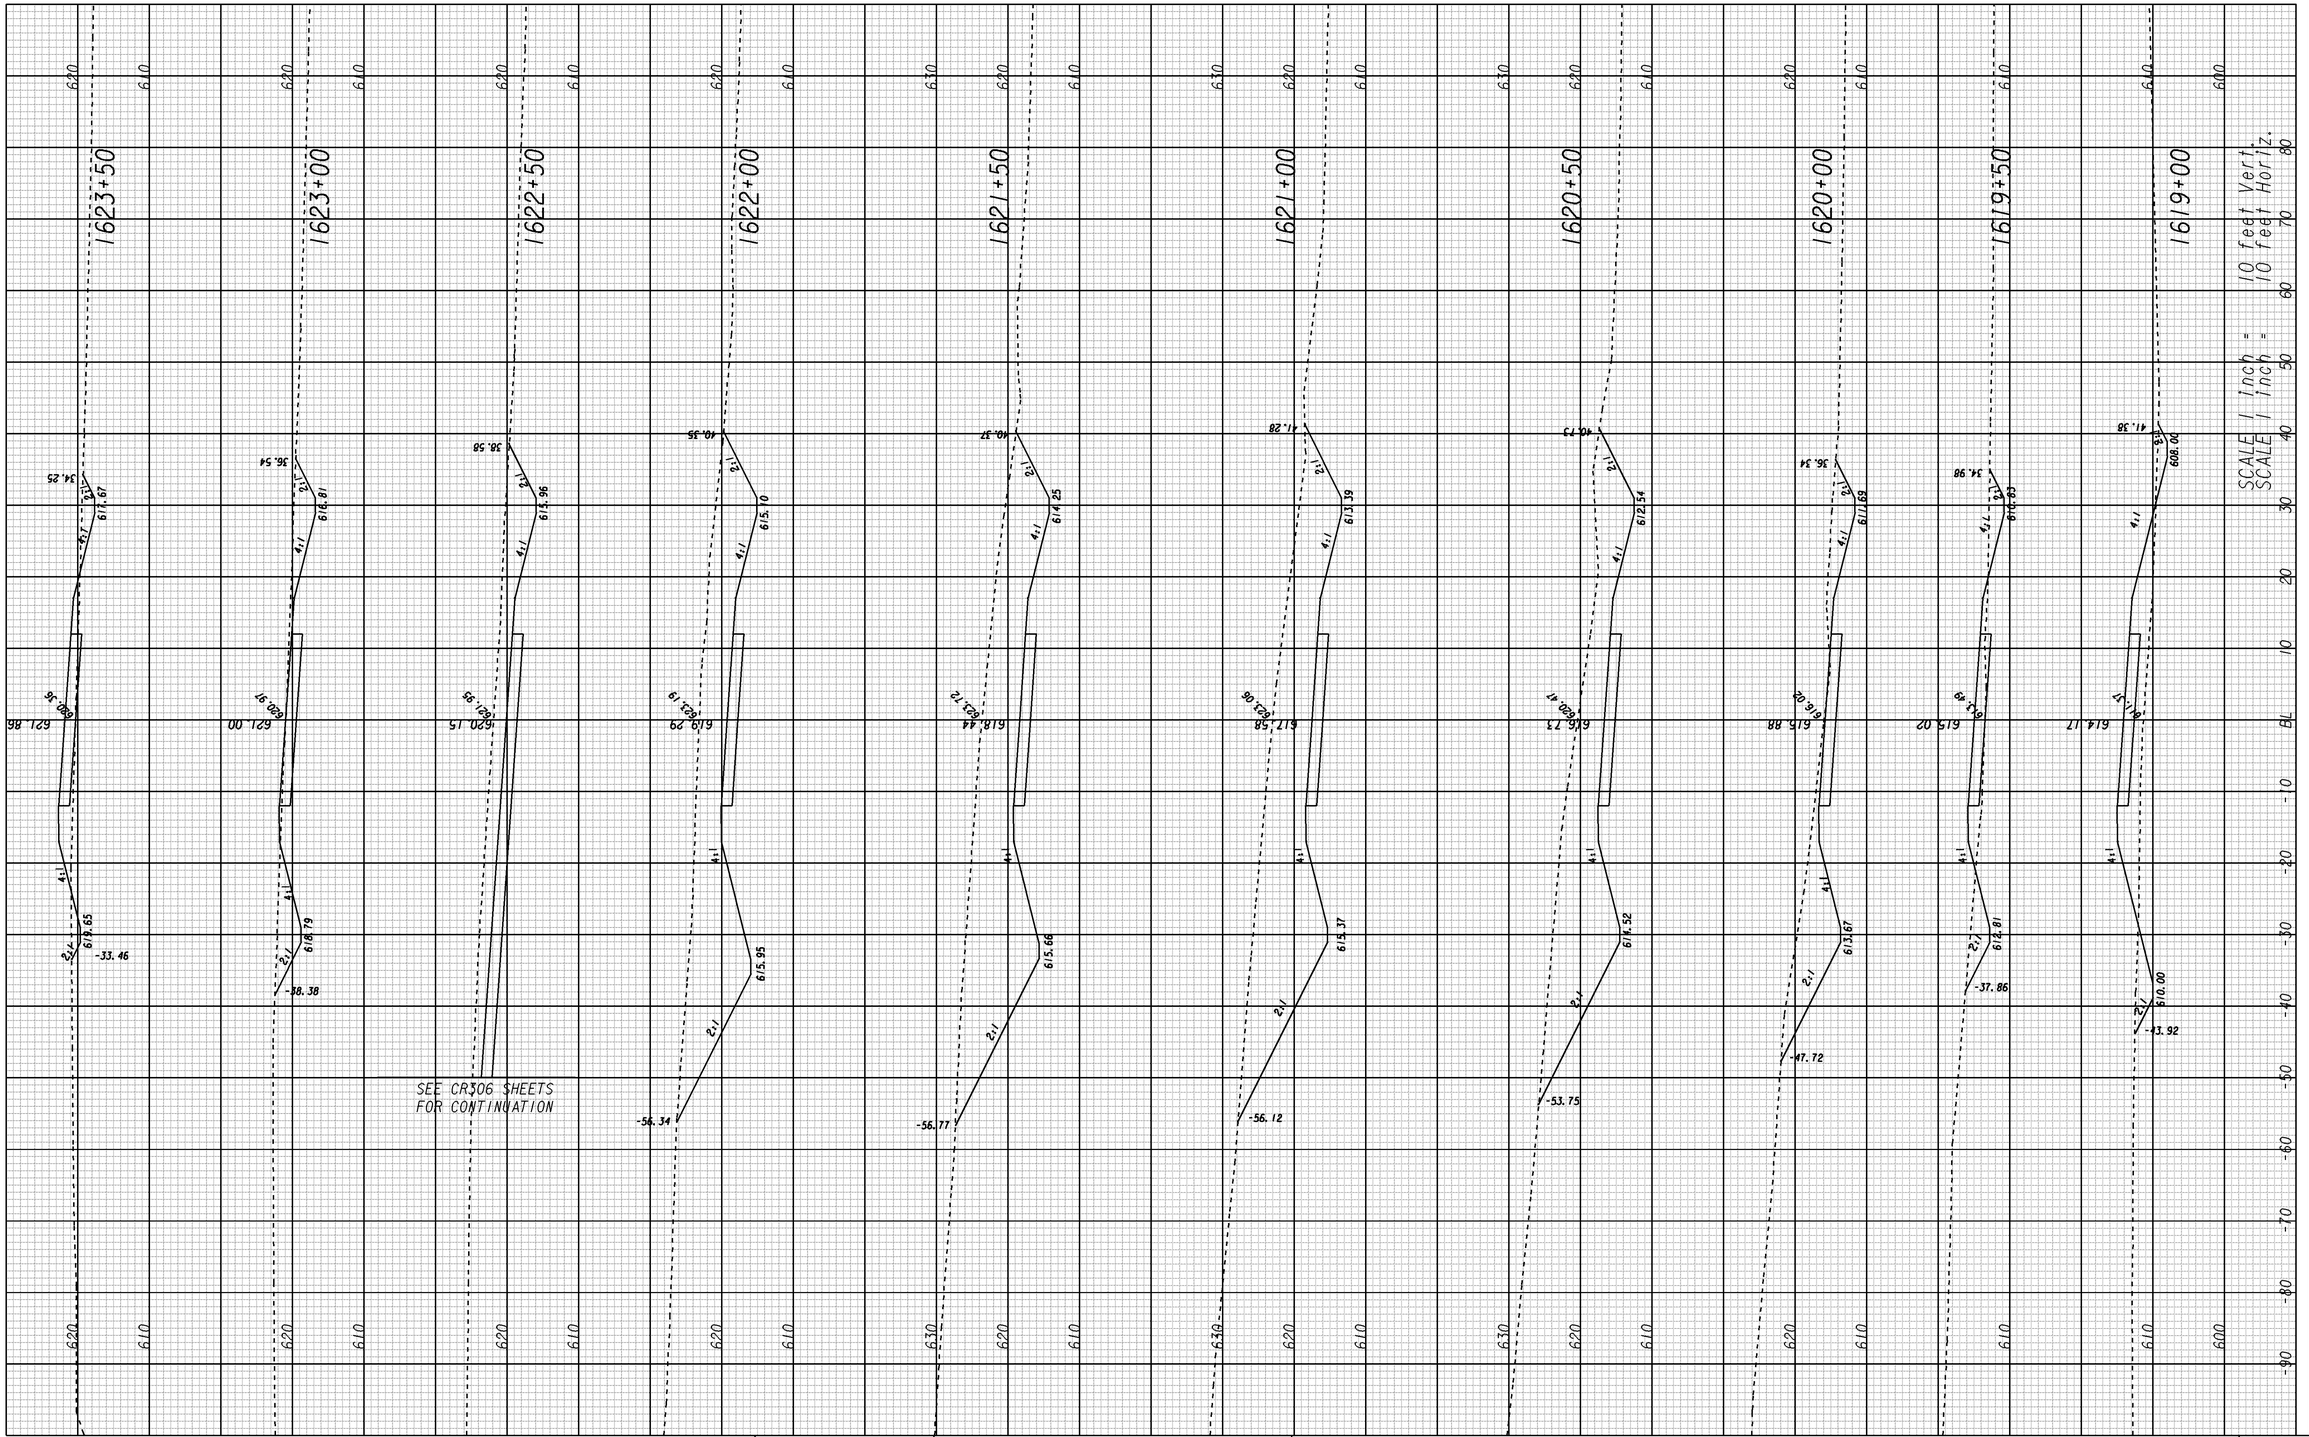

4/3/2014
m:\122650\Design\122650xscr-294.dgn

STATE OF GEORGIA
DEPARTMENT OF TRANSPORTATION
OFFICE OF DESIGN

CR294(PAOLI RD.)

DRAWING No.
23-237

4/3/2014 8:34:49 AM \\GDOT-DSN1\GOPLOT\QCF\QGC.qcf ruzzell M:\122650\Design\Prfs\122650xs237 - Paoli Rd.prf