| STATE | PROJECT NUMBER | SHEET NO. | TOTAL SHEETS |
|---|---|---|---|
| GA. | EDS00-0072-00(039) | 1225 | 1319 |

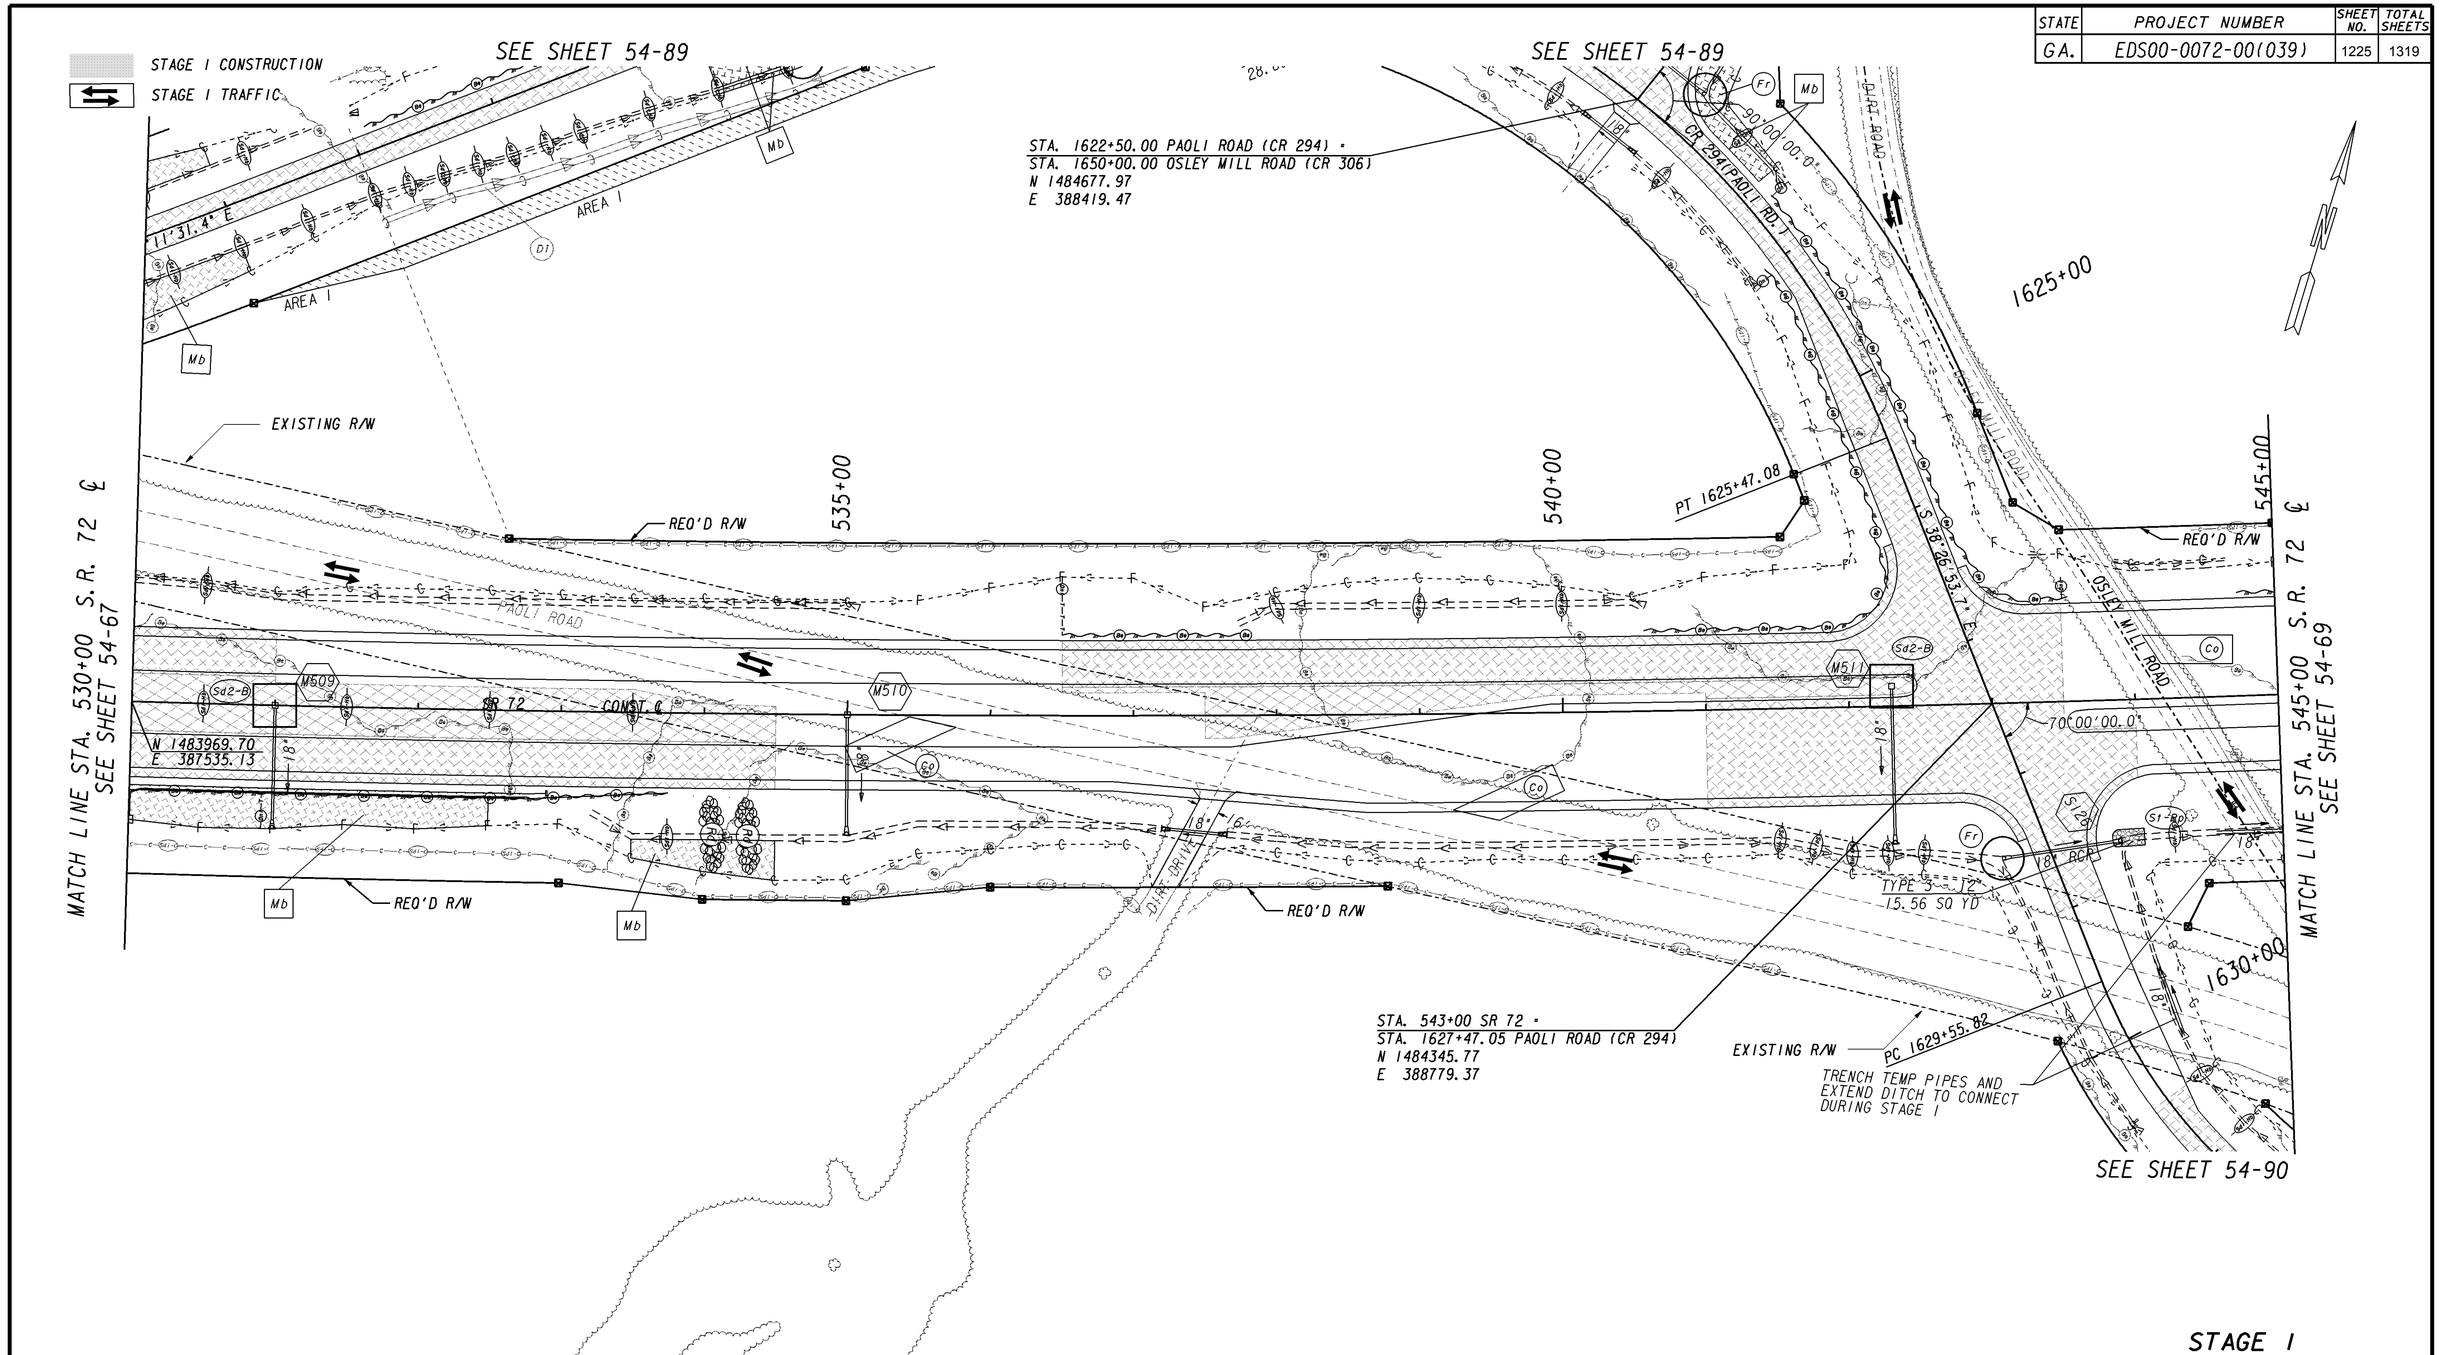


STAGE I

| | | | |
|---|---|---|---|
| PROPERTY AND EXISTING R/W LINE | BEGIN LIMIT OF ACCESS.....BLA | SCALE IN FEET | |
| REQUIRED R/W LINE | END LIMIT OF ACCESS.....ELA | 0 50 100 200 | |
| CONSTRUCTION LIMITS | LIMIT OF ACCESS | | |
| EASEMENT FOR CONSTR & MAINTENANCE OF SLOPES | REQD R/W AND LIMIT OF ACCESS | | |
| EASEMENT FOR CONSTR OF SLOPES | | | |
| EASEMENT FOR CONSTR OF DRIVES | | | |

| DATE | REVISIONS | DATE | REVISIONS |
|---|---|---|---|
| | | | |

GEORGIA
DEPARTMENT OF TRANSPORTATION
EROSION CONTROL PLAN
PROJECT EDS00-0072-00(039)
COUNTY MADISON / ELBERT
SH 54-68 OF 149

4/29/2014 10:39:17 AM \\GDOT-DSN1\GOPLOT\QCF\OGC.qcf ruzzell M:\122650\Design\Prfs\122650er1_sht22.prf