STATE	PROJECT NUMBER	SHEET NO.	TOTAL SHEETS
GA.	EDS00-0072-00(039)	1226	1319

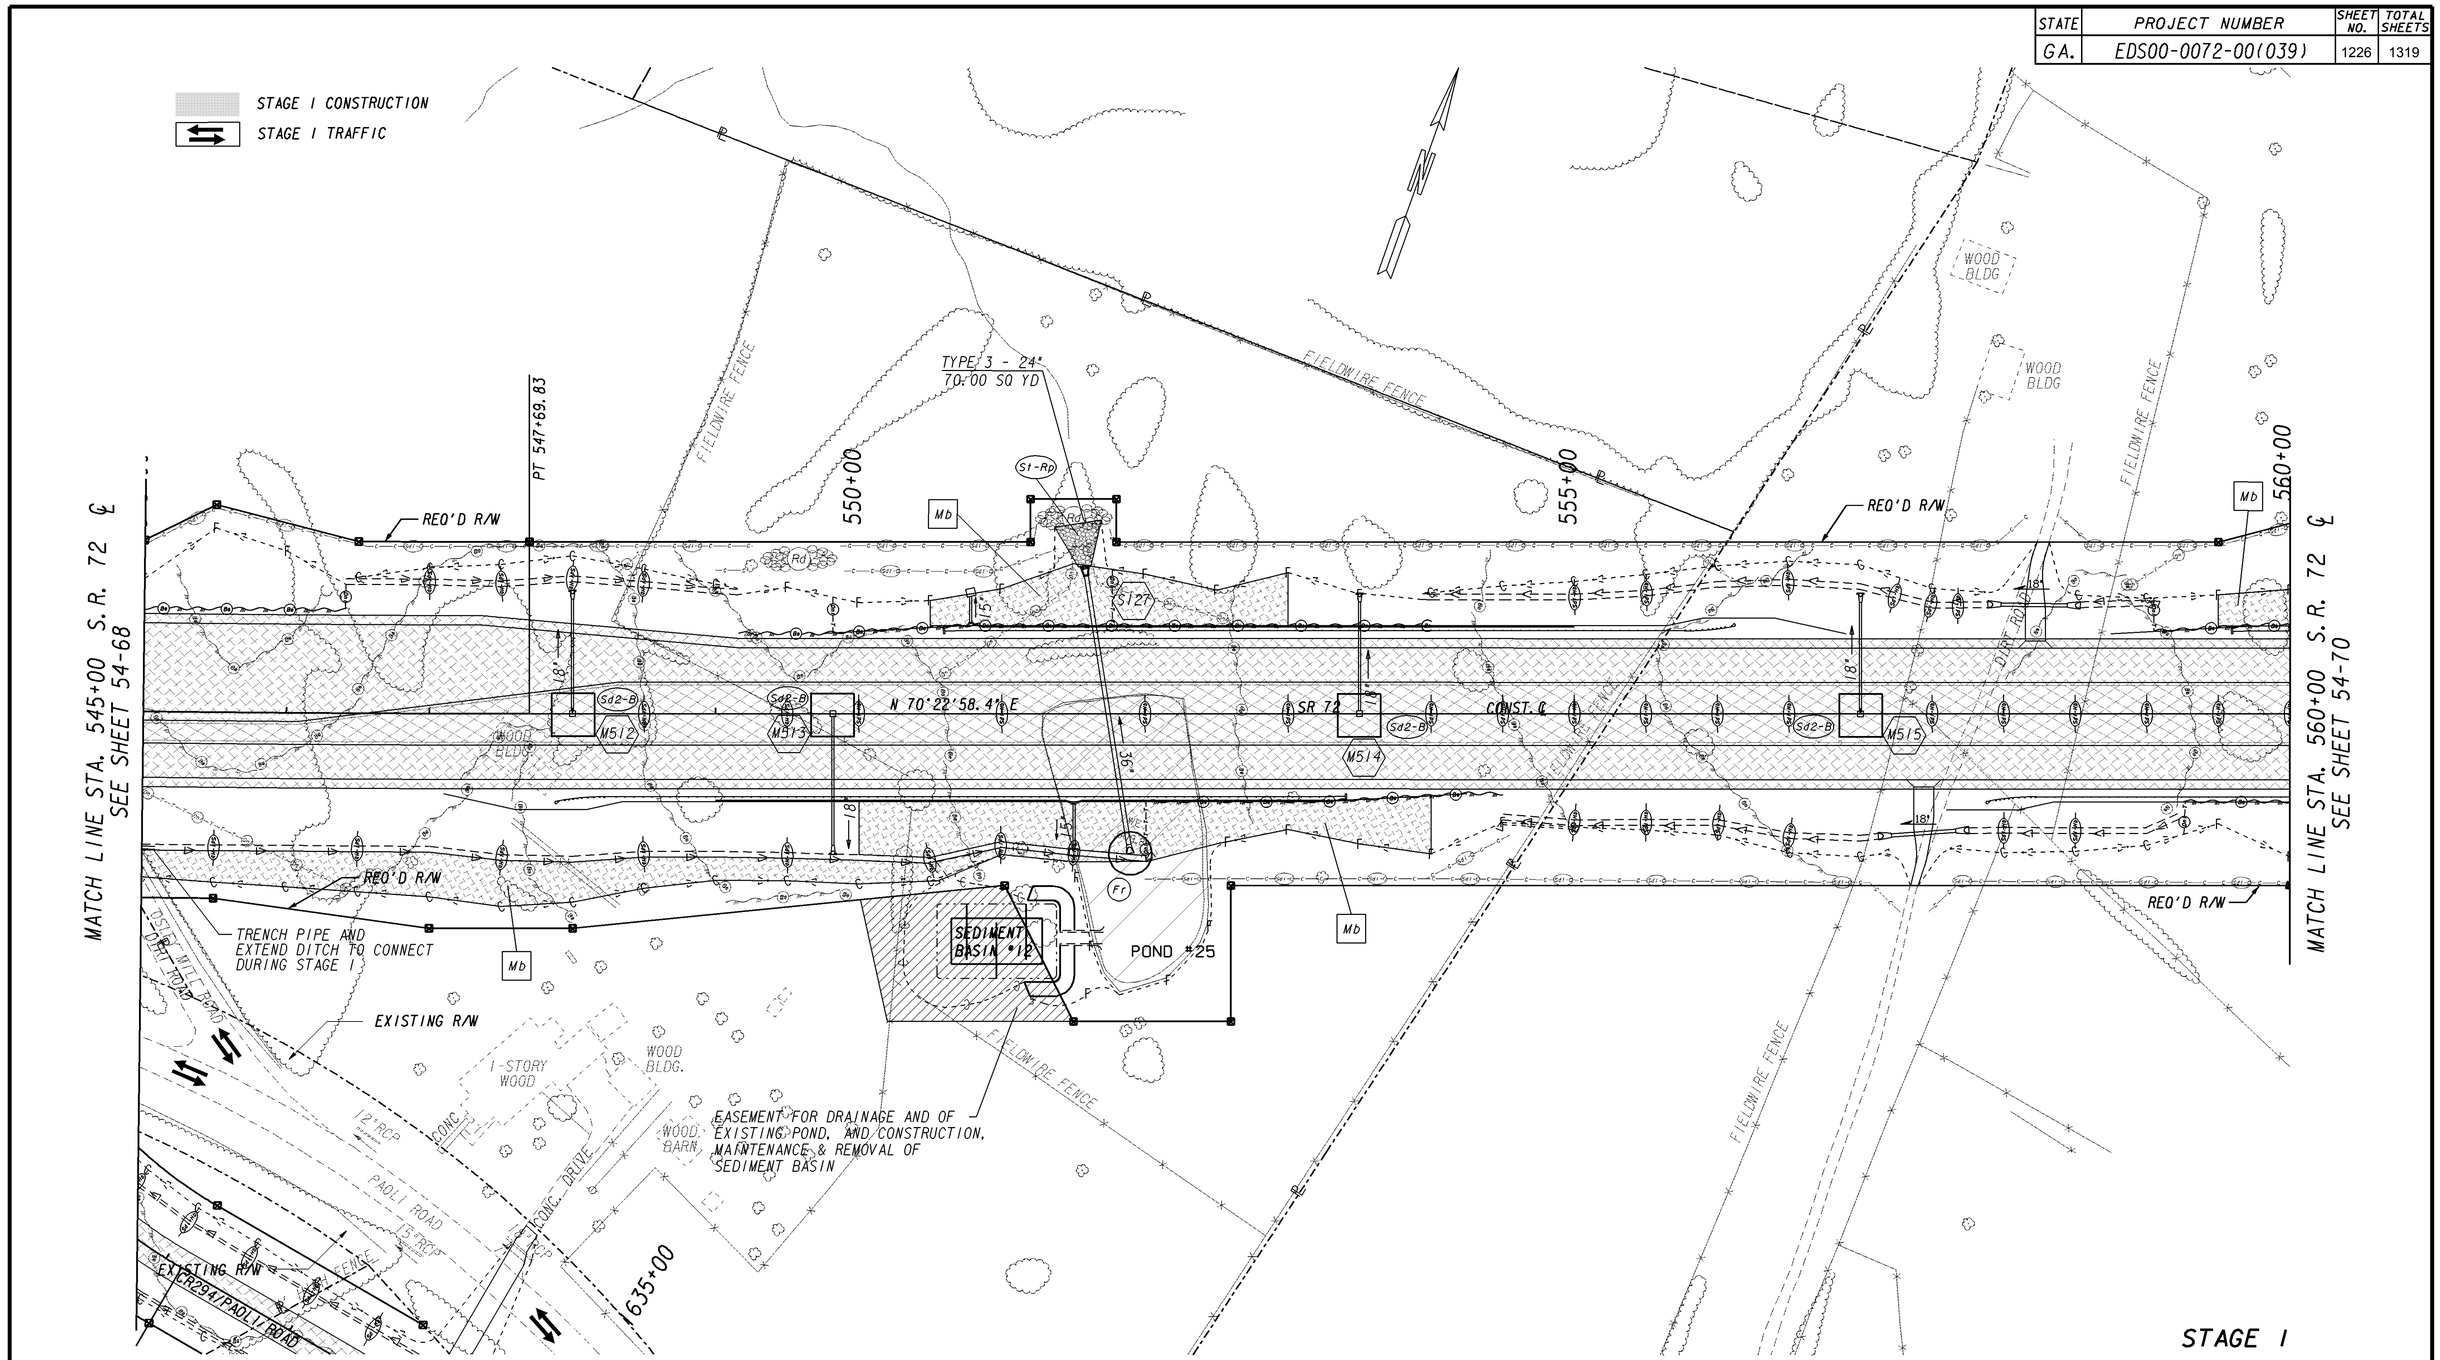

PROPERTY AND EXISTING R/W LINE	BEGIN LIMIT OF ACCESS.....BLA
REQUIRED R/W LINE	END LIMIT OF ACCESS.....ELA
CONSTRUCTION LIMITS	LIMIT OF ACCESS
EASEMENT FOR CONSTR & MAINTENANCE OF SLOPES	REQD R/W AND LIMIT OF ACCESS
EASEMENT FOR CONSTR OF SLOPES	
EASEMENT FOR CONSTR OF DRIVES	

SCALE IN FEET
0 50 100 200

DATE	REVISIONS	DATE	REVISIONS

GEORGIA
DEPARTMENT OF TRANSPORTATION
EROSION CONTROL PLAN
PROJECT EDS00-0072-00(039)
COUNTY MADISON / ELBERT
SH 54-69 OF 149

\\gdot-dsn\\gocfr\resources\gdot-2012.tbl
\\gdot-dsn\\gocfr\plots\
M:\122650\Design\122650erl_sht23.dgn
Tue Apr 29 10:39:33 2014