STATE	PROJECT NUMBER	SHEET NO.	TOTAL SHEETS
GA.	EDS00-0072-00(039)	1265	1319

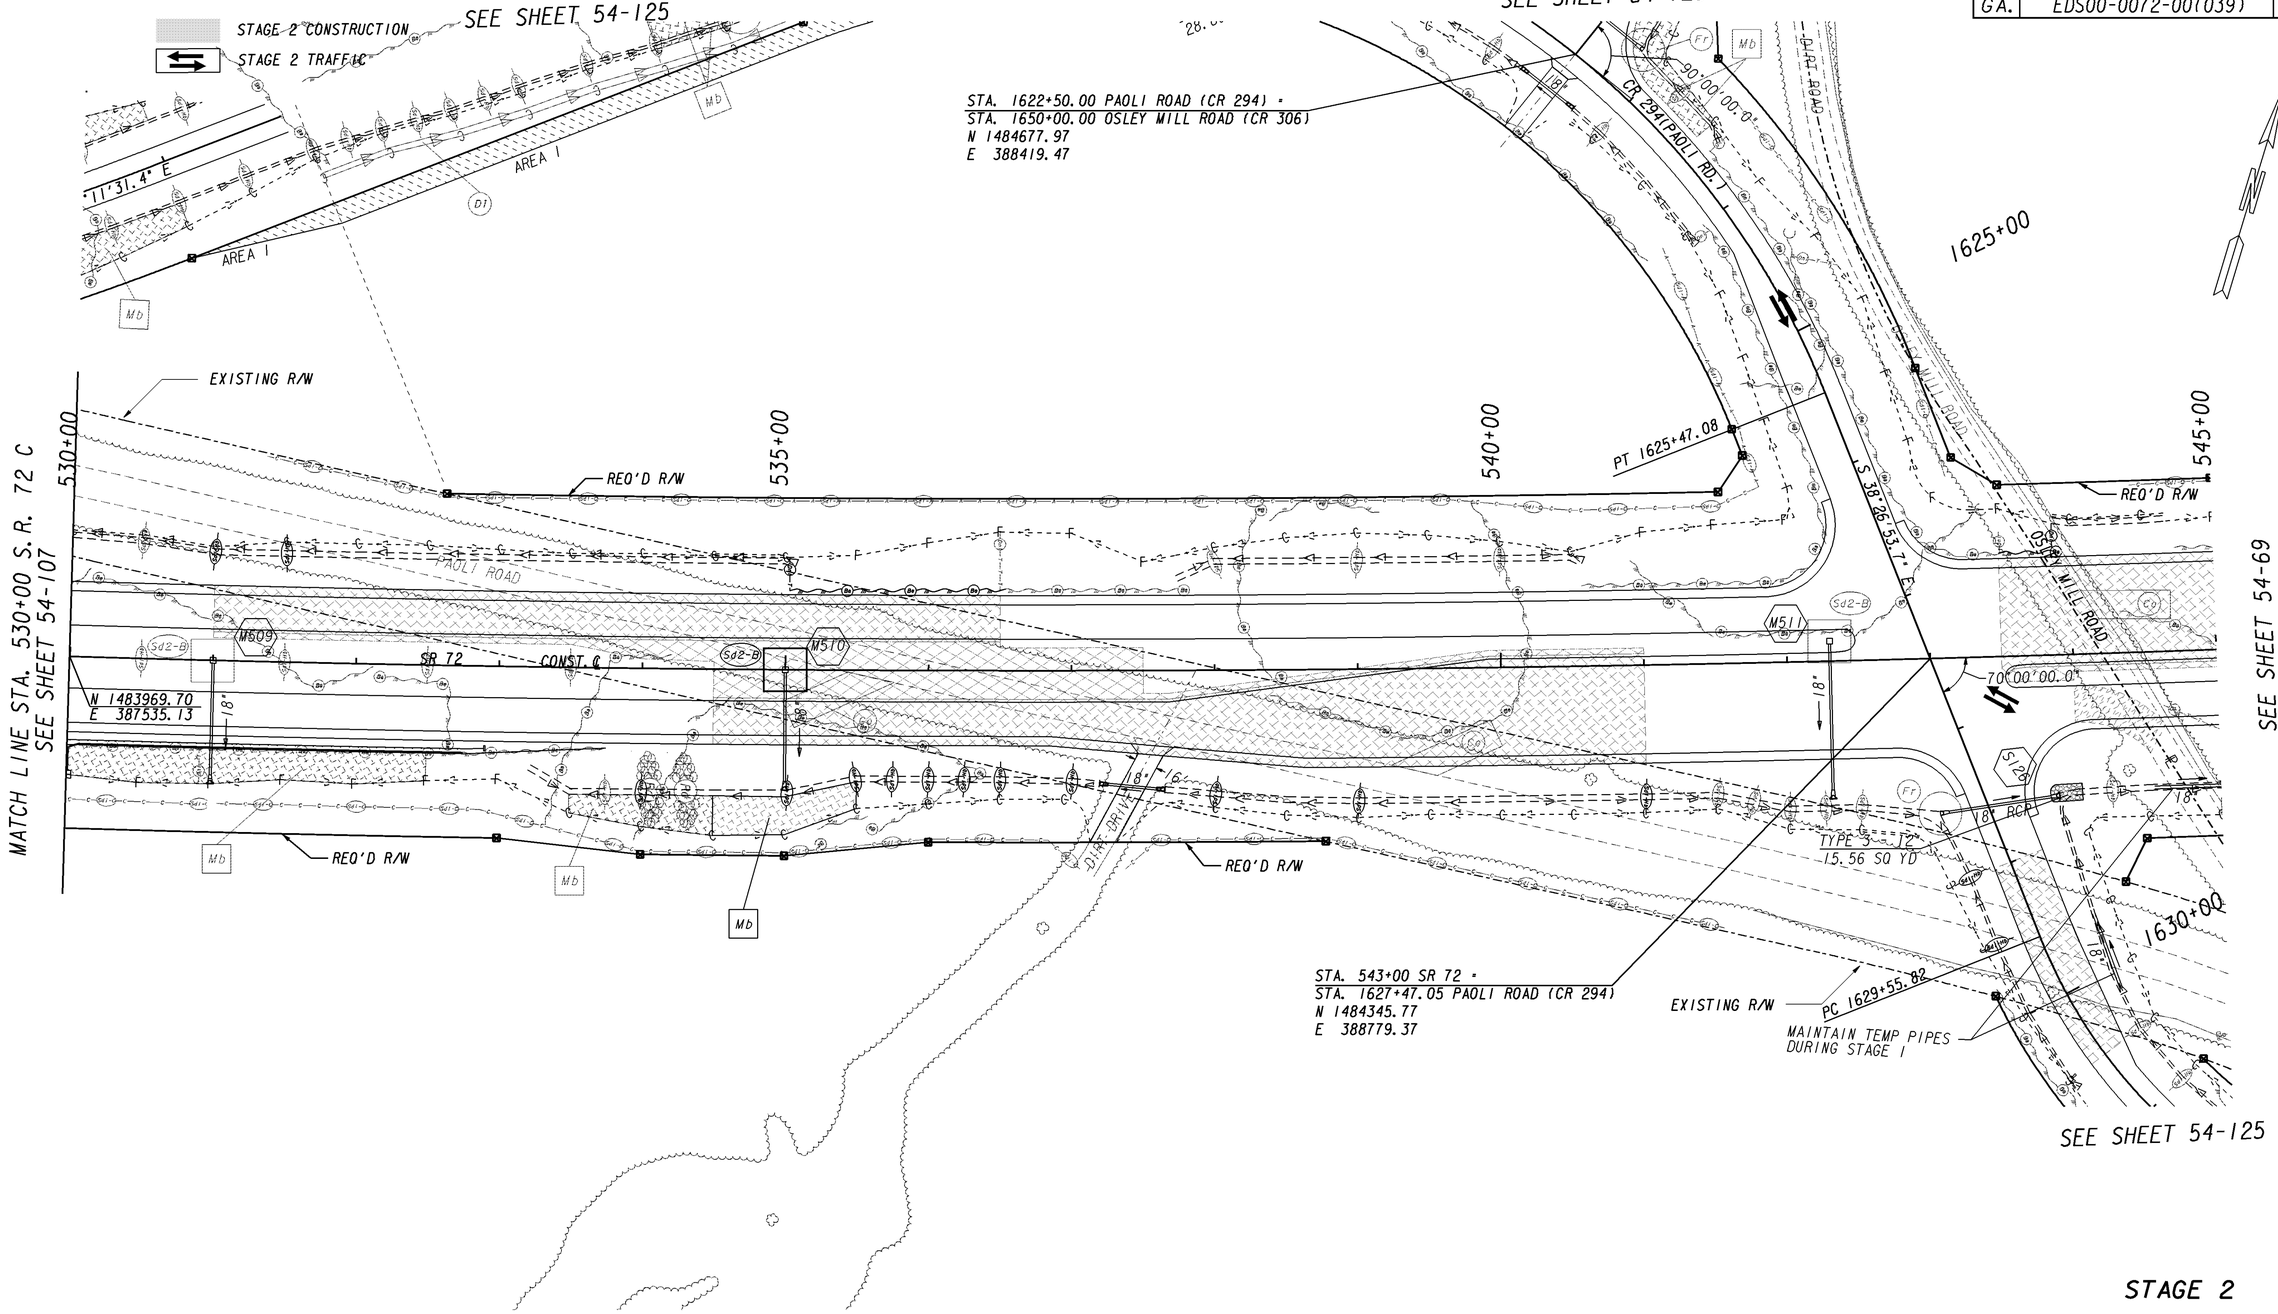

STAGE 2

PROPERTY AND EXISTING R/W LINE	BEGIN LIMIT OF ACCESS.....BLA	SCALE IN FEET	DATE	REVISIONS	DATE	REVISIONS	
REQUIRED R/W LINE	END LIMIT OF ACCESS.....ELA	0 50 100 200					
CONSTRUCTION LIMITS	LIMIT OF ACCESS						
EASEMENT FOR CONSTR & MAINTENANCE OF SLOPES	REQD R/W AND LIMIT OF ACCESS						
EASEMENT FOR CONSTR OF SLOPES							
EASEMENT FOR CONSTR OF DRIVES							

GEORGIA
DEPARTMENT OF TRANSPORTATION
EROSION CONTROL PLAN
PROJECT EDS00-0072-00(039)
COUNTY MADISON / ELBERT
SH 54-108 OF 149

4/29/2014 10:36:54 AM \\GDOT-DSN1\GOPLOT\QCF\OGC.qcf ruzzell M:\122650\Design\Prfs\122650er2_sht22.prf