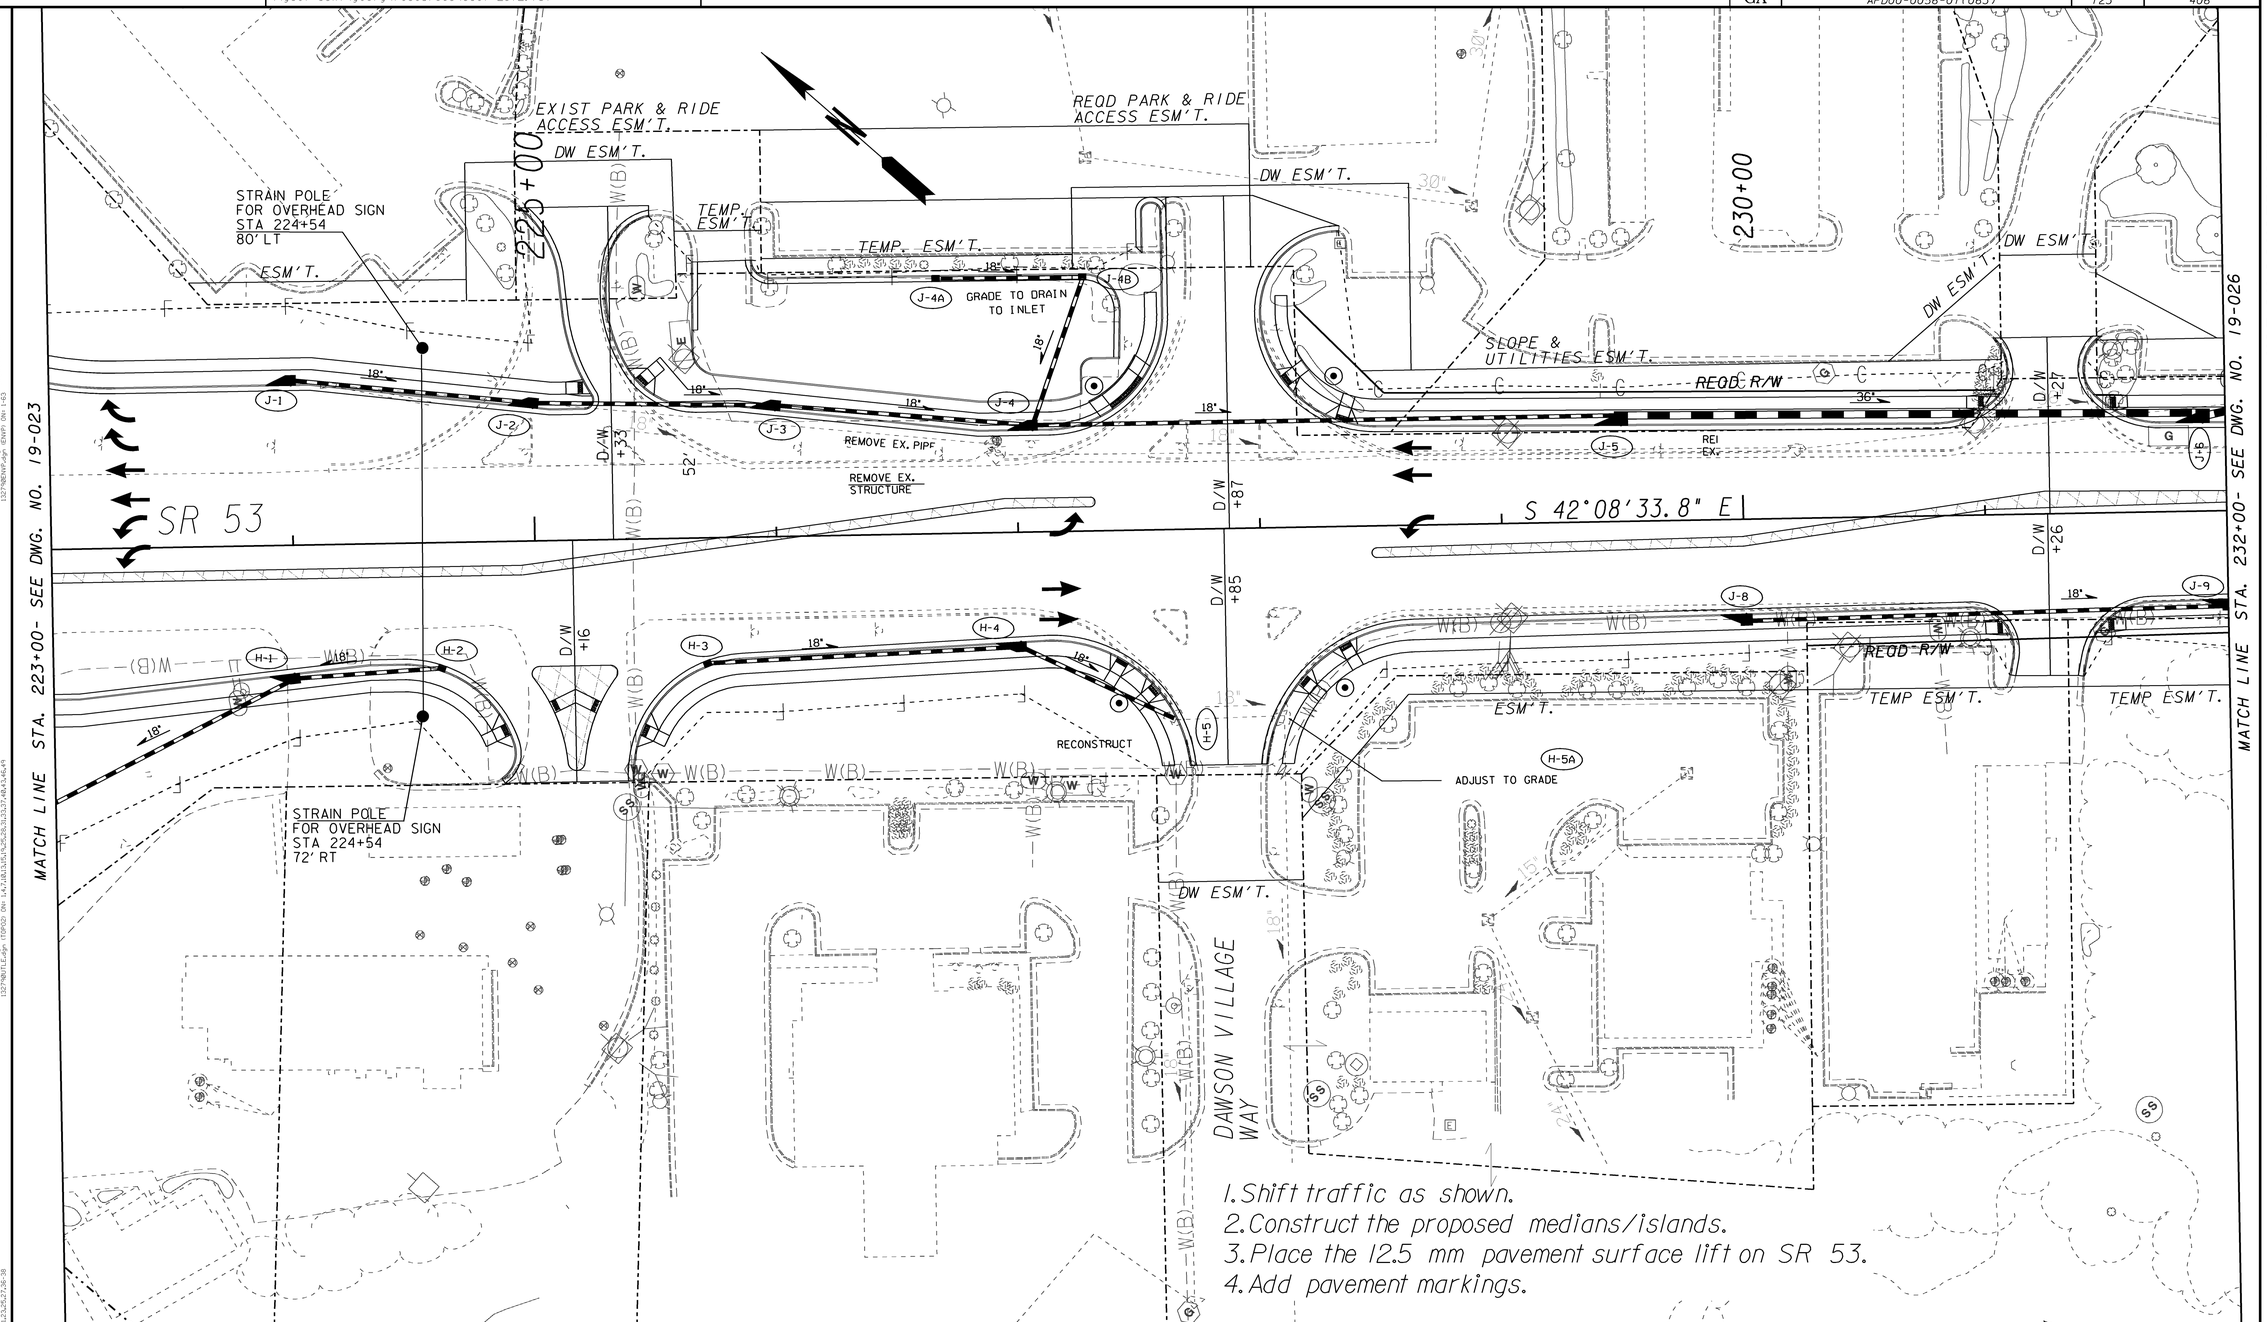

1. Shift traffic as shown.
2. Construct the proposed medians/islands.
3. Place the 12.5 mm pavement surface lift on SR 53.
4. Add pavement markings.

LEGEND

- PAVEMENT REMOVAL
- TEMPORARY CONSTRUCTION PAVEMENT
- PERMANENT CONSTRUCTION
- CONCRETE MEDIAN CONSTRUCTION
- MILL & OVERLAY CONSTRUCTION
- OPEN LANES OF TRAFFIC

GEORGIA
DEPARTMENT OF TRANSPORTATION

SCALE IN FEET
0 30 60 120

REVISION DATES		
10/30/14		
3/29/2016		

STATE OF GEORGIA
DEPARTMENT OF TRANSPORTATION
OFFICE: ROADWAY DESIGN

CONSTRUCTION STAGING PLAN

SR 53 STA 223+00 - 232+00
STAGE 3

DRAWING NO. 19-025

1/5/2009 GPLN