3/29/2016 Tue Mar 29 13:51:33 2016	\\gdot-dsn1\gocfg\resources\Gdot-2012.tbl	X:\132790-SR 400 INTERCHANGE at SR 53 Dawson County\DGN\132790DP01.dgn	STATE	PROJECT NUMBER	SHEET NO.	TOTAL SHEETS
mrohde			GA	APD00-0056-01(063)	161	406

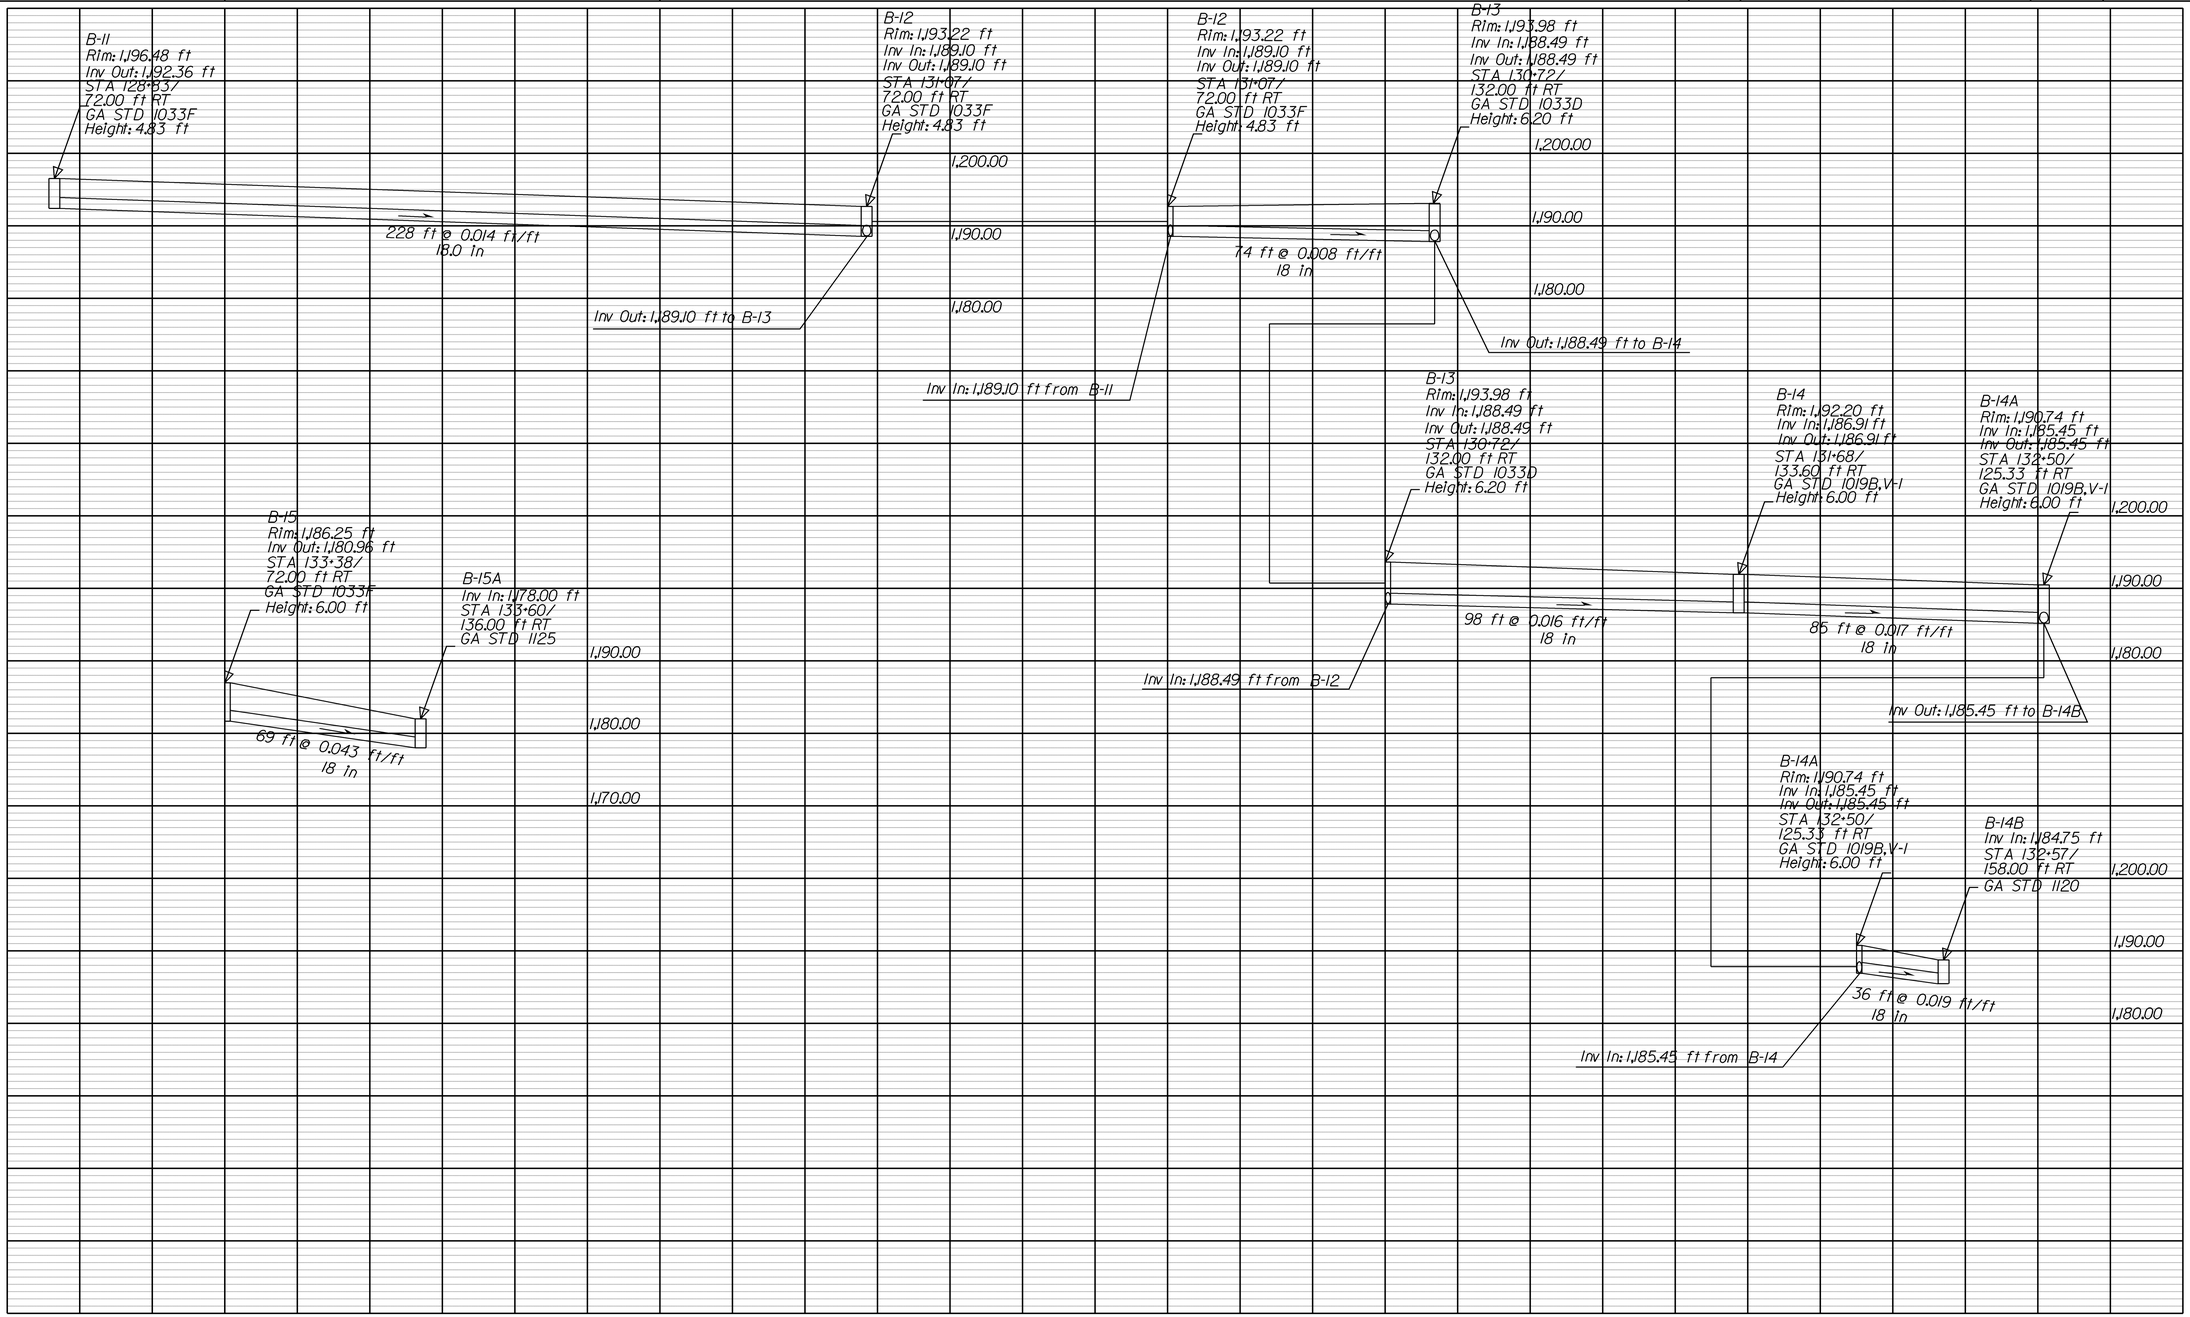

USE ON CONSTRUCTION

GEORGIA
DEPARTMENT OF TRANSPORTATION

SCALE
1" = 20' HORIZONTAL
1" = 10' VERTICAL

REVISION DATES		
3/29/2016		

STATE OF GEORGIA
DEPARTMENT OF TRANSPORTATION
OFFICE: ROADWAY DESIGN
DRAINAGE PROFILES
SYSTEM B

DRAWING No. 22-003

3/11/2007 GRIEDG