STATE	PROJECT NUMBER	SHEET NO.	TOTAL SHEETS
GA	APD00-0056-01(063)	177	406

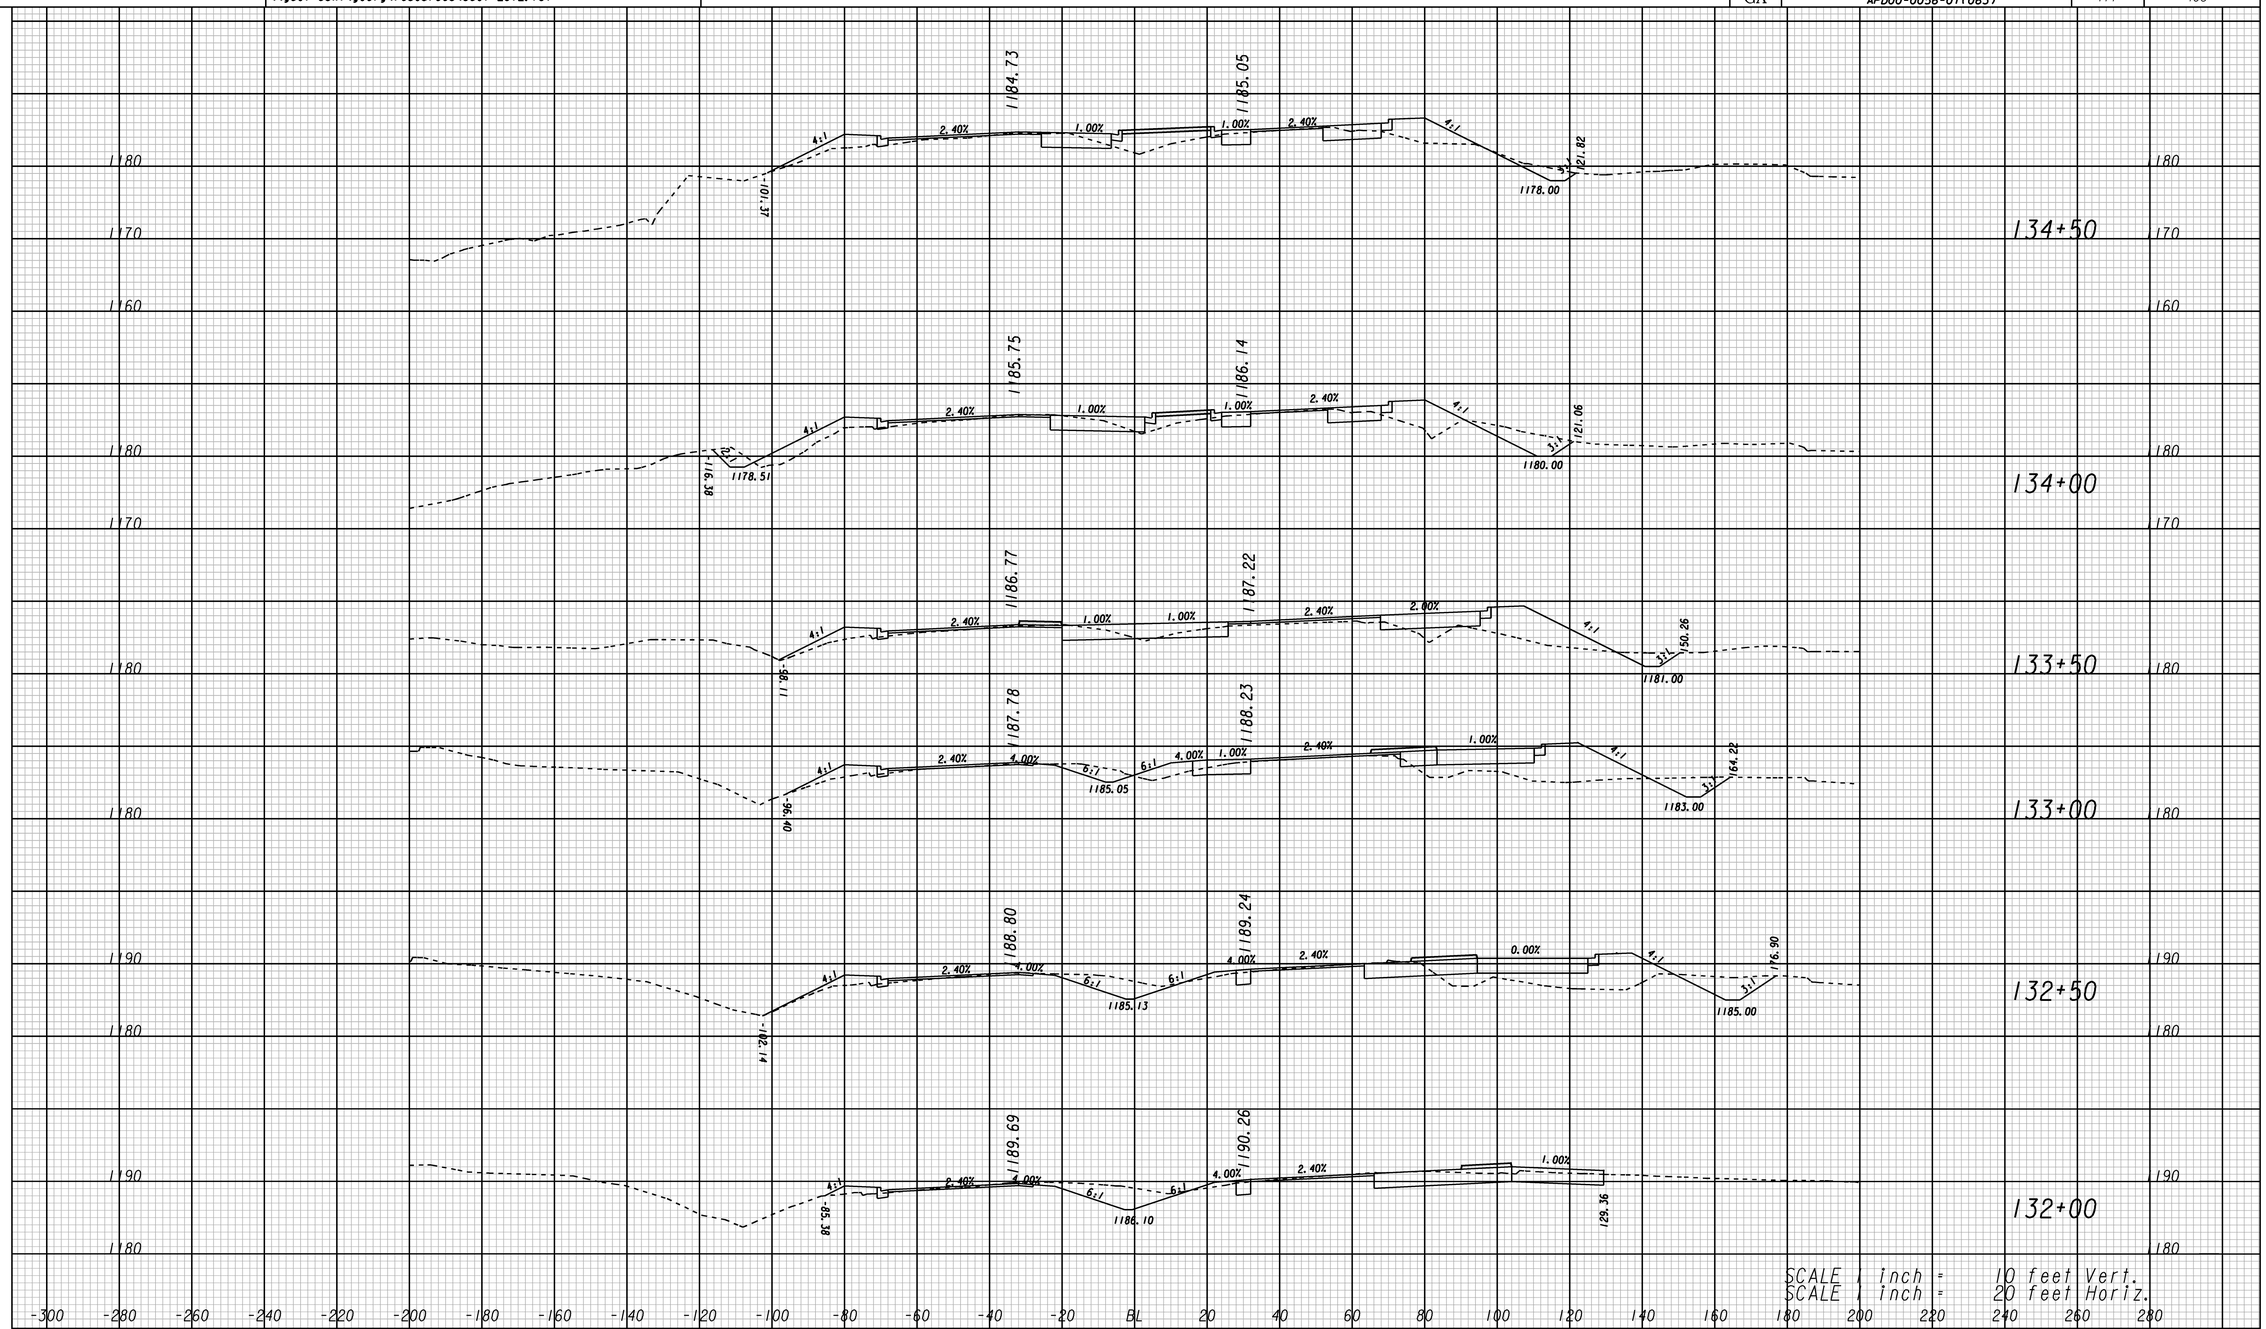

132790

GEORGIA
DEPARTMENT OF TRANSPORTATION

SCALE

1″ = 20′ HORIZONTAL
1″ = 10′ VERTICAL

REVISION DATES		
3/29/2016		

STATE OF GEORGIA
DEPARTMENT OF TRANSPORTATION
OFFICE: ROADWAY DESIGN
CROSS SECTIONS
SR 400
DRAWING No. 23-009

3/11/2007 SUYSEW