STATE	PROJECT NUMBER	SHEET NO.	TOTAL SHEETS
GA	APD00-0056-01(063)	212	406

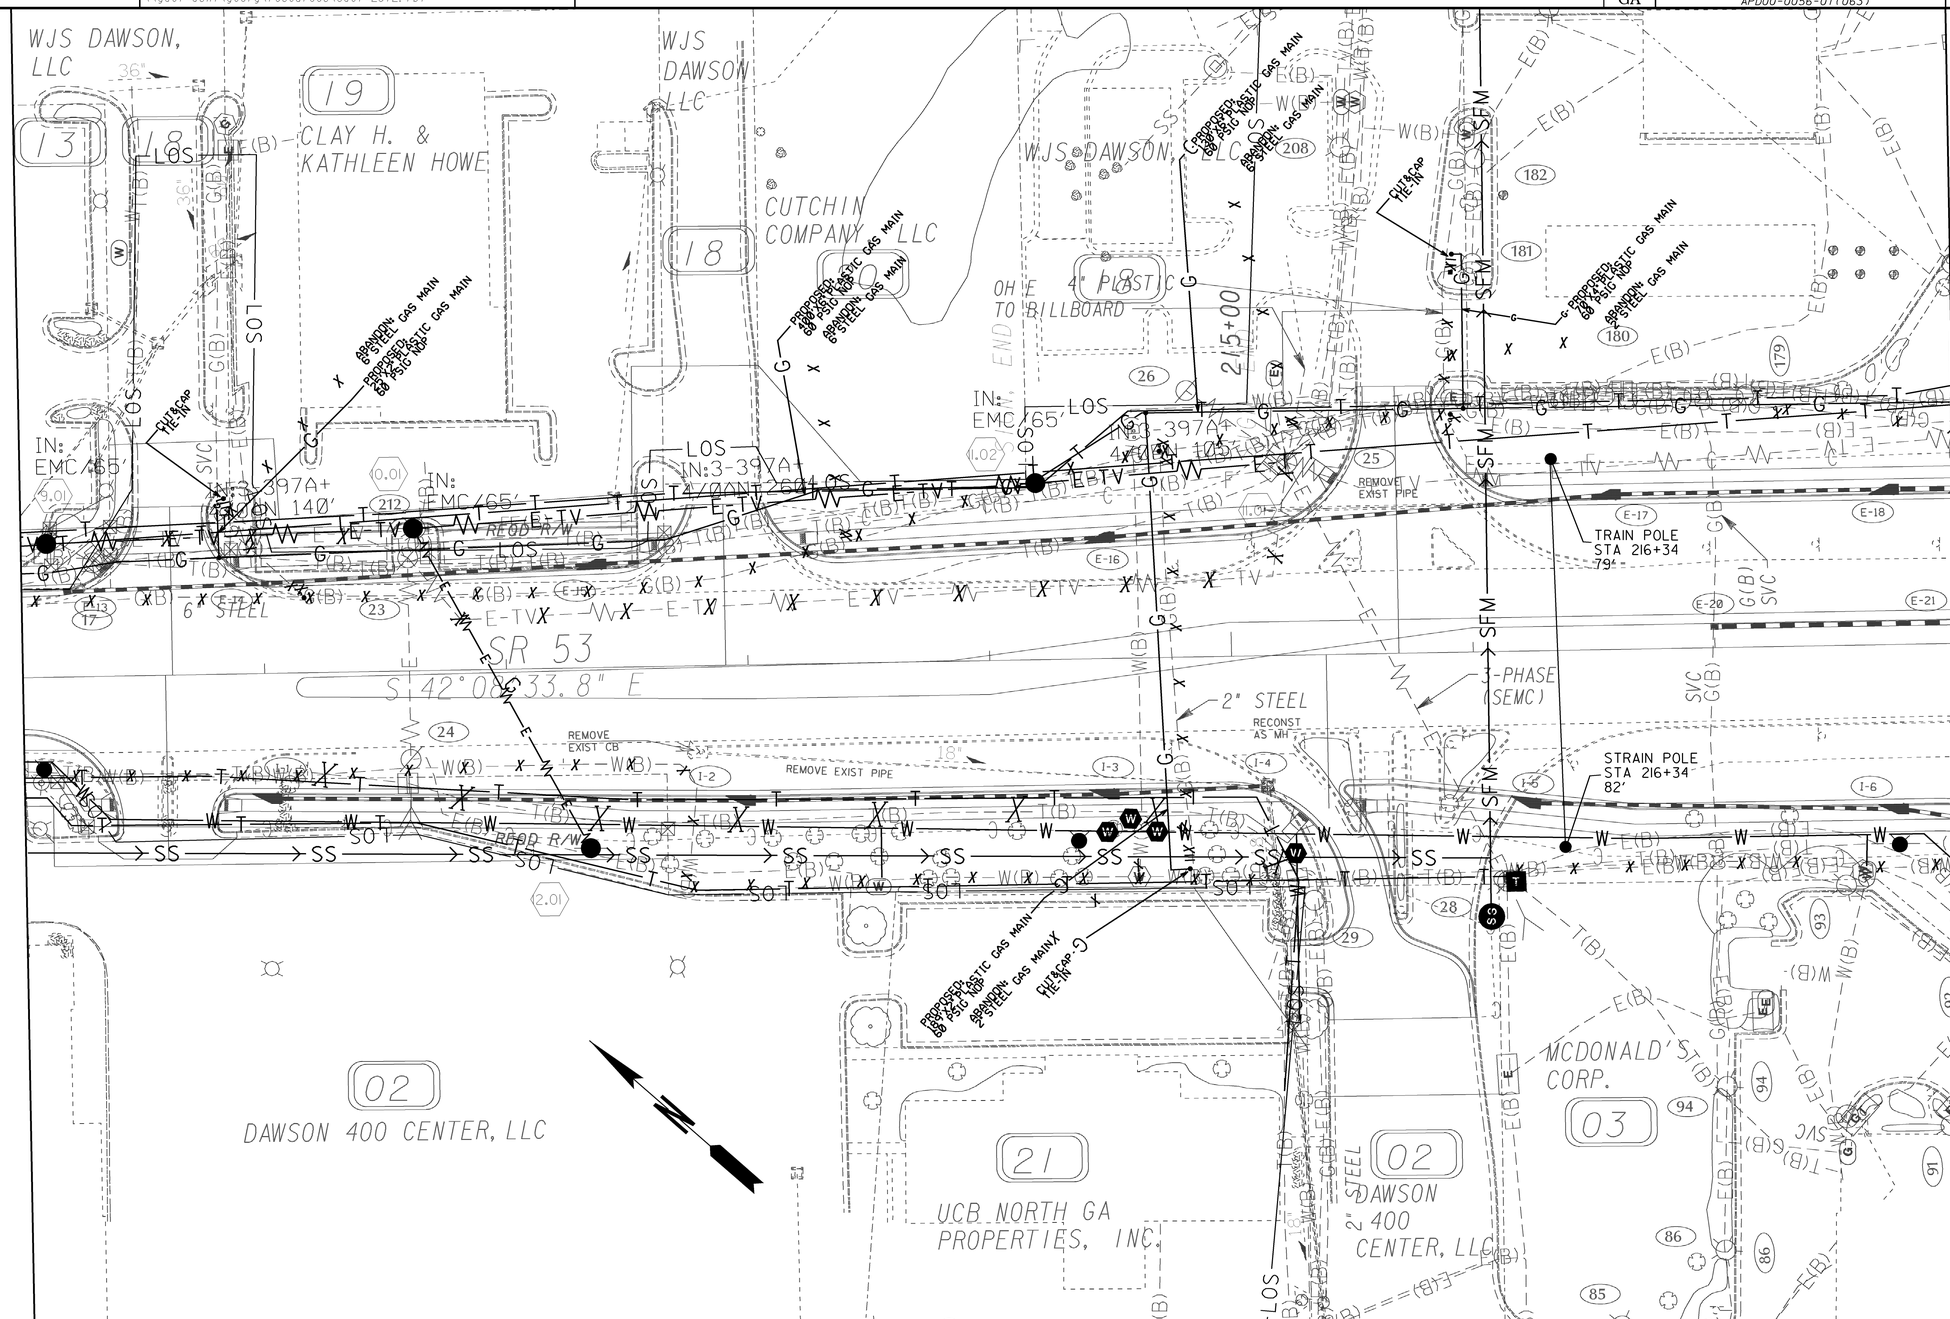

USE ON CONSTRUCTION

GEORGIA
DEPARTMENT OF TRANSPORTATION

SCALE IN FEET
0 30 60 120

REVISION DATES
11/12/14
3/29/2016

STATE OF GEORGIA
DEPARTMENT OF TRANSPORTATION
OFFICE: ROADWAY DESIGN

UTILITY PLANS

SR 400 @ SR 53 CFI

DRAWING No. 24-009

1/5/2009 GPLN