7/12/2016 8:40:59 AM \\GDOT-DSN1\GOPLOT\GCF\GGC.gcf mrlcks X:_PROJECTWISE EXPORTS\220680\220680_RW01.prf

DATE$$$ $USER$	PRF $$PENTABLE$$	DGN GRWCOV	STATE	PROJECT NUMBER	SHEET NO.	TOTAL SHEETS
			GA	STP00-0043-01(057)	1	61

DEPARTMENT OF TRANSPORTATION
STATE OF GEORGIA

RIGHT OF WAY OF PROPOSED

SR4/15TH ST AUGUSTA FROM MILLEDGEVILLE RD TO GOVERNMENT ST RICHMOND COUNTY

FEDERAL AID PROJECT
STP00-0043-01(057)

FEDERAL ROUTE * N/A

STATE ROUTE *4

P. I. NO. 220680

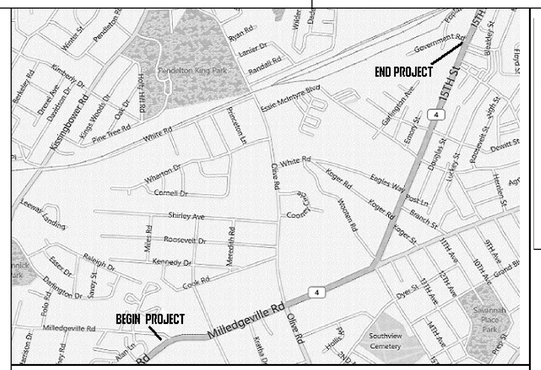

LOCATION SKETCH

NOTE :
ALL REFERENCES IN THIS DOCUMENT, WHICH INCLUDES ALL PAPERS, WRITINGS, DOCUMENTS, DRAWINGS, OR PHOTOGRAPHS USED, OR TO BE USED IN CONNECTION WITH THIS DOCUMENT, TO " STATE HIGHWAY DEPARTMENT OF GEORGIA ", "STATE HIGHWAY DEPARTMENT ", GEORGIA STATE HIGHWAY DEPARTMENT ", " HIGHWAY DEPARTMENT ", OR " DEPARTMENT " WHEN THE CONTEXT THEREOF MEANS THE STATE HIGHWAY DEPARTMENT OF GEORGIA, AND SHALL BE DEEMED TO MEAN THE DEPARTMENT OF TRANSPORTATION.

DESIGN DATA:

TRAFFIC A.D.T.: 21,950 (2020)
TRAFFIC A.D.T.: 25,250 (2040)
TRAFFIC D.H.V.: 1550 ONE WAY
DIRECTIONAL DIST: 60/40
% TRUCKS: 11%
24 HR. TRUCKS %: 11%
SPEED DESIGN: 40 MPH SR4/MILLEDGEVILLE RD
35 MPH SR4/15TH ST

LOCATION & DESIGN APPROVAL DATE:

FUNCTIONAL CLASS:
URBAN PRINCIPAL ARTERIAL

THIS PROJECT IS 100% IN RICHMOND COUNTY AND IS 100% IN CONG. DIST. NO. 12 .

PROJECT DESIGNATION: EXEMPT

NOTE: THE COOORDINATES LISTED ARE EAST ZONE

HORIZ. DATUM - GA. STATE PLANE COORDINATE SYSTEM (NAD27)

VERT. DATUM - NGVD29

MID-POINT COORDINATES
STA 200+91.61
N 1254945.1180
E 5503408.0440

THE DATA, TOGETHER WITH ALL OTHER INFORMATION SHOWN ON THESE PLANS OR IN ANYWAY INDICATED THEREBY, WHETHER BY DRAWINGS OR NOTES, OR IN ANY OTHER MANNER, ARE BASED UPON FIELD INVESTIGATIONS AND ARE BELIEVED TO BE INDICATIVE OF ACTUAL CONDITIONS. HOWEVER, THE SAME ARE SHOWN AS INFORMATION ONLY, ARE NOT GUARANTEED, AND DO NOT BIND THE DEPARTMENT OF TRANSPORTATION IN ANY WAY. THE ATTENTION OF BIDDER IS SPECIFICALLY DIRECTED TO SUBSECTIONS 102.04, 102.05, AND 104.03 OF THE SPECIFICATIONS.

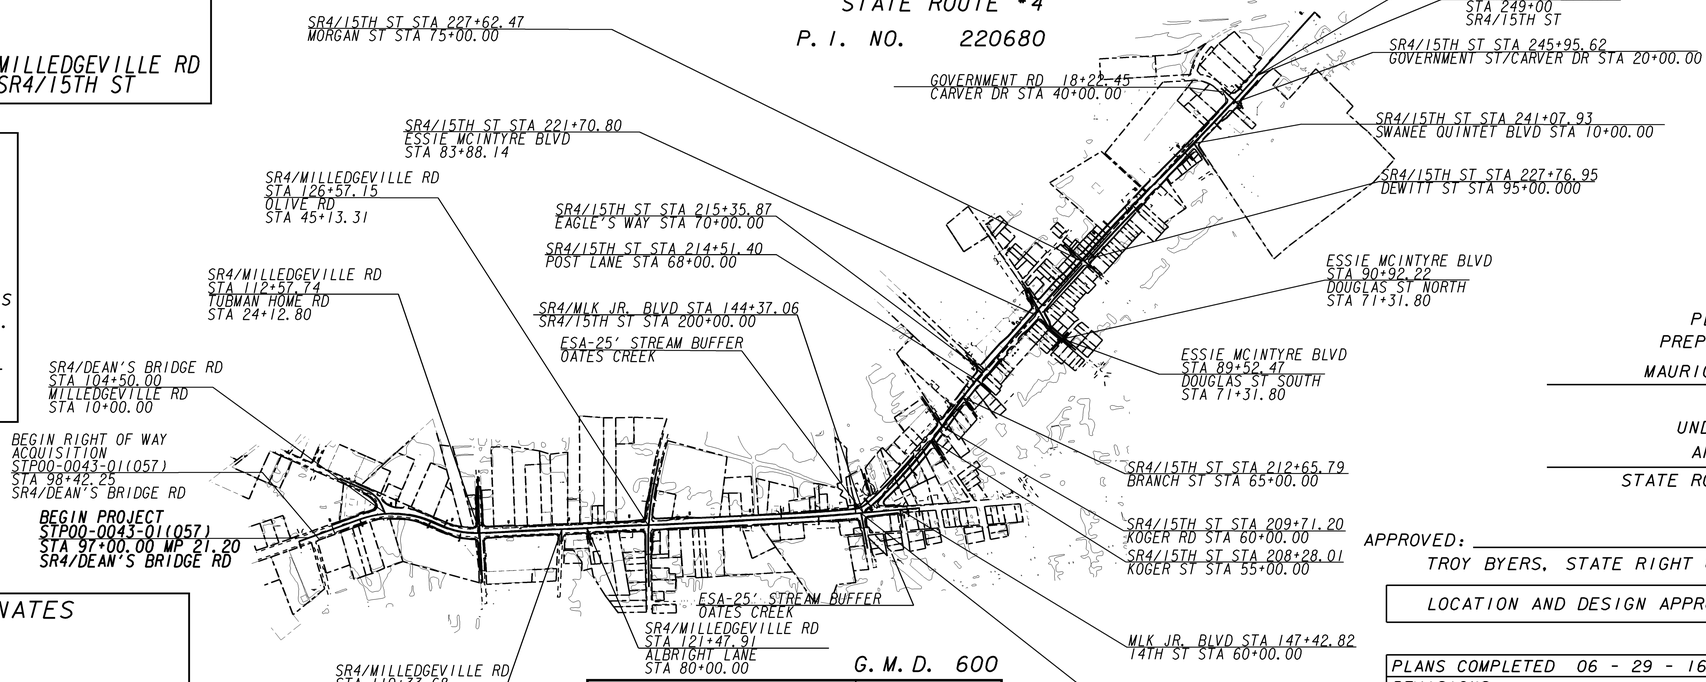

G. M. D. 600

LENGTH OF PROJECT	COUNTY No. 245 Project No. STP00-0043-01(057)
COUNTY: RICHMOND	MILES
NET LENGTH OF ROADWAY	1.84 MILES
NET LENGTH OF BRIDGES	0.00 MILES
NET LENGTH OF PROJECT	1.84 MILES
NET LENGTH OF EXCEPTIONS	0.00 MILES
GROSS LENGTH OF PROJECT	1.84 MILES

SCALE IN FEET
0 600 1200 2400

PLANS PREPARED BY:
MAURICO RICKS

UNDER SUPERVISION OF:
ANDY CASEY, P.E.
STATE ROADWAY DESIGN ENGINEER

APPROVED: _____ _____
TROY BYERS, STATE RIGHT OF WAY ADMINISTRATOR DATE

LOCATION AND DESIGN APPROVAL DATE:

PLANS COMPLETED 06 - 29 - 16	
REVISIONS	

CONCOV
1/5/2009

STP00-0043-01(057)/RICHMOND COUNTY

7/12/2016 8:40:59 AM \\GDOT-DSN1\GOPLOT\GCF\GGC.gcf mrlcks X:_PROJECTWISE EXPORTS\220680\220680_RW01.prf