DATE$$$ $USER$	PRF $$PENTABLE$$	DGN GRWPLN	STATE	PROJECT NUMBER	SHEET NO.	TOTAL SHEETS
			GA	STP00-0043-01(057)	7	61

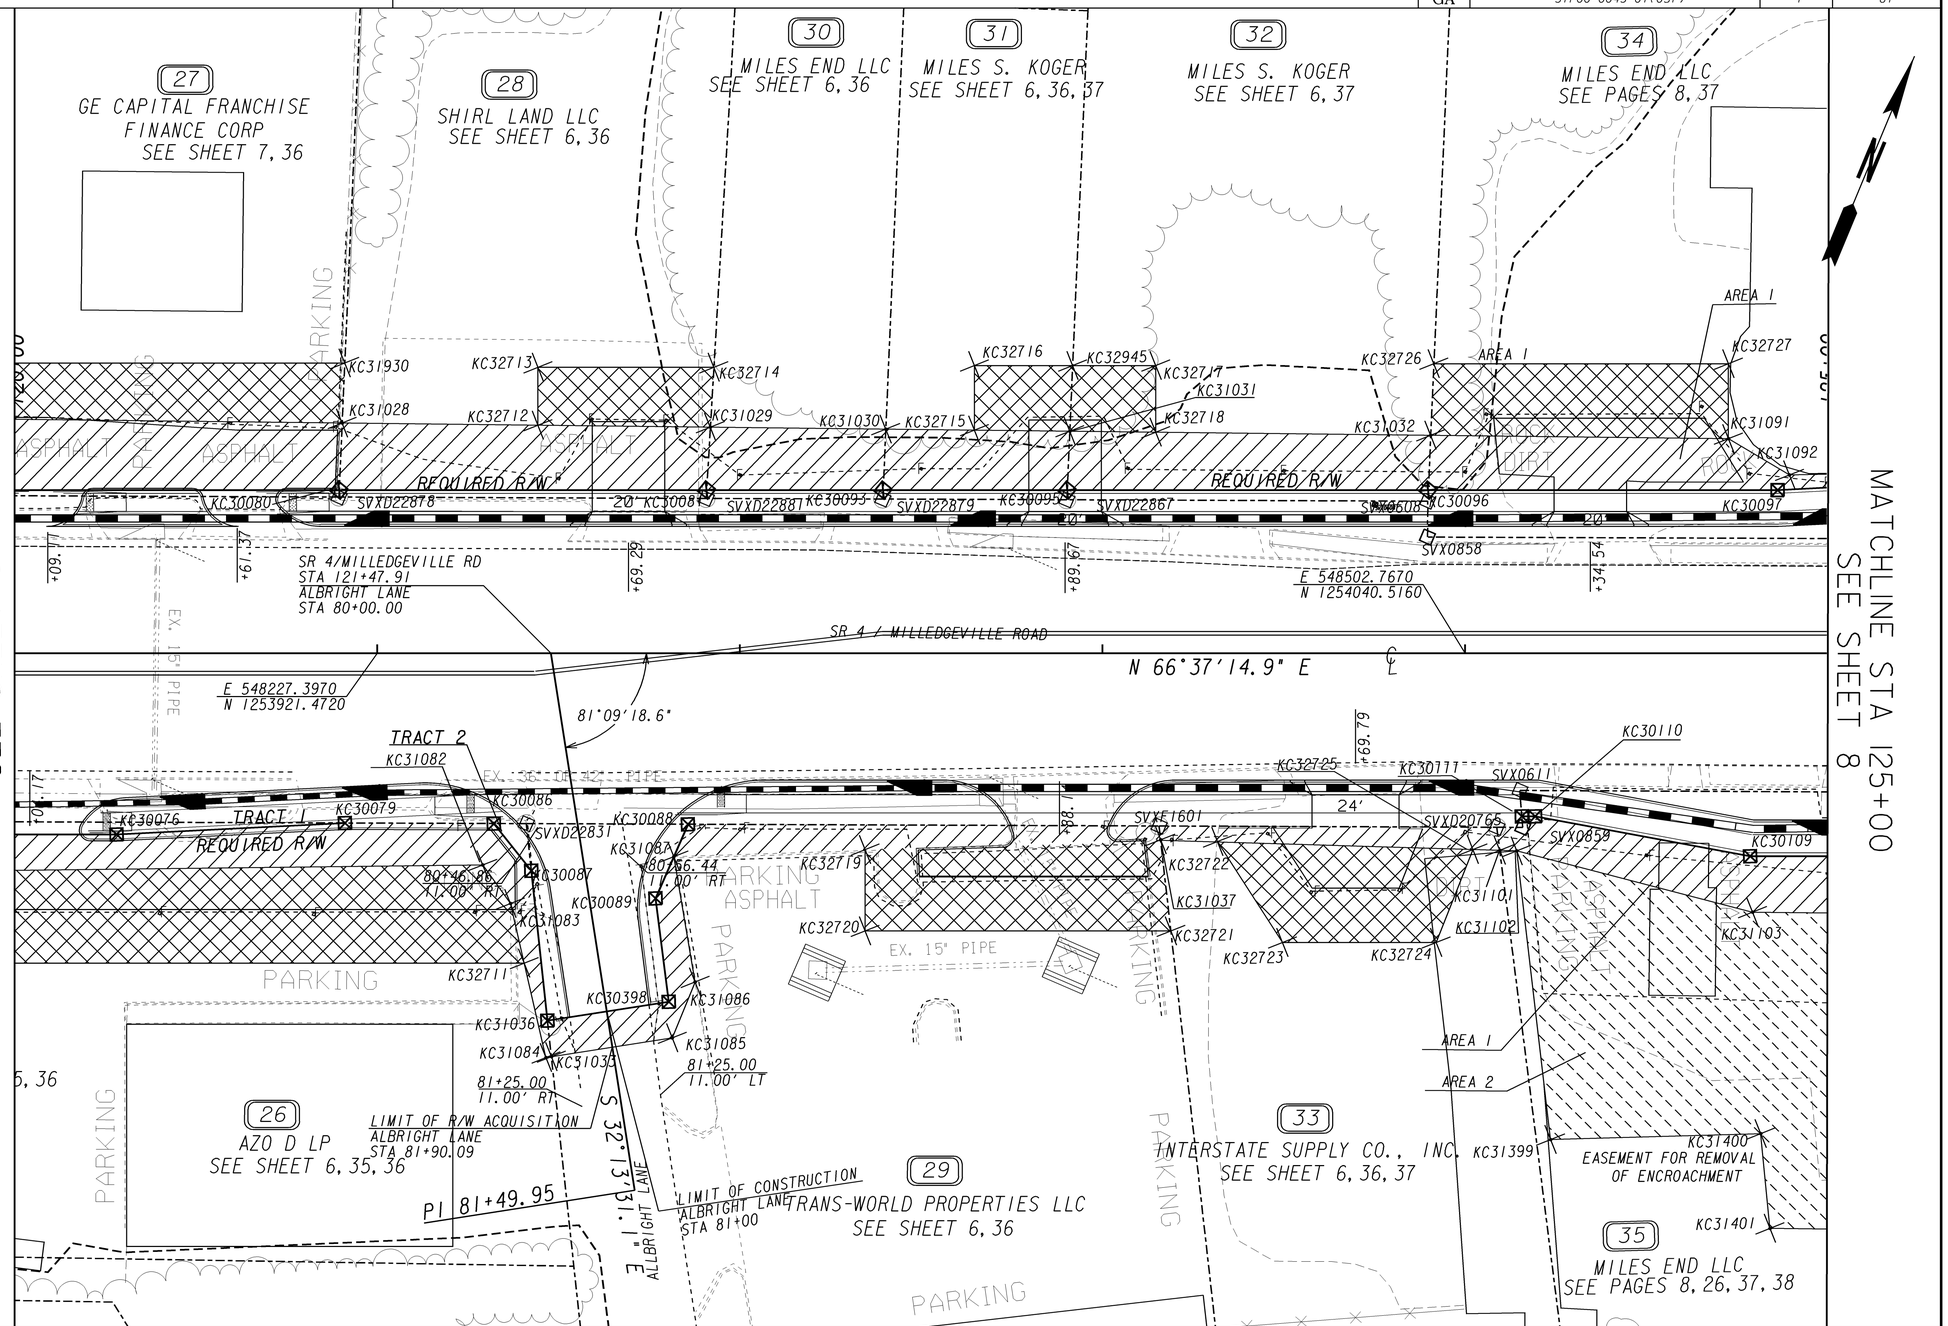

PROPERTY AND EXISTING R/W LINE	BEGIN LIMIT OF ACCESS.....BLA	GEORGIA DEPARTMENT OF TRANSPORTATION
REQUIRED R/W LINE	END LIMIT OF ACCESS.....ELA	
CONSTRUCTION LIMITS	LIMIT OF ACCESS	
EASEMENT FOR CONSTR & MAINTENANCE OF SLOPES & UTIL	REQ'D R/W & LIMIT OF ACCESS	
EASEMENT FOR CONSTR OF SLOPES	SCALE IN FEET 0 20 40 80	
EASEMENT FOR CONSTR OF DRIVES		

DATE	REVISIONS	DATE	REVISIONS

STATE OF GEORGIA
DEPARTMENT OF TRANSPORTATION

RIGHT OF WAY MAP

PROJECT NO: STP00-0043-01(057
COUNTY: RICHMOND
LAND LOT NO: N/A
LAND DISTRICT: N/A
GMD 600
DATE 6/29/16 SH 7 OF 61

1/5/2009