DATE$$$ $USER$	PRF $$PENTABLE$$	DGN GRWPLN

STATE	PROJECT NUMBER	SHEET NO.	TOTAL SHEETS
GA	STP00-0043-01(057)	22	61

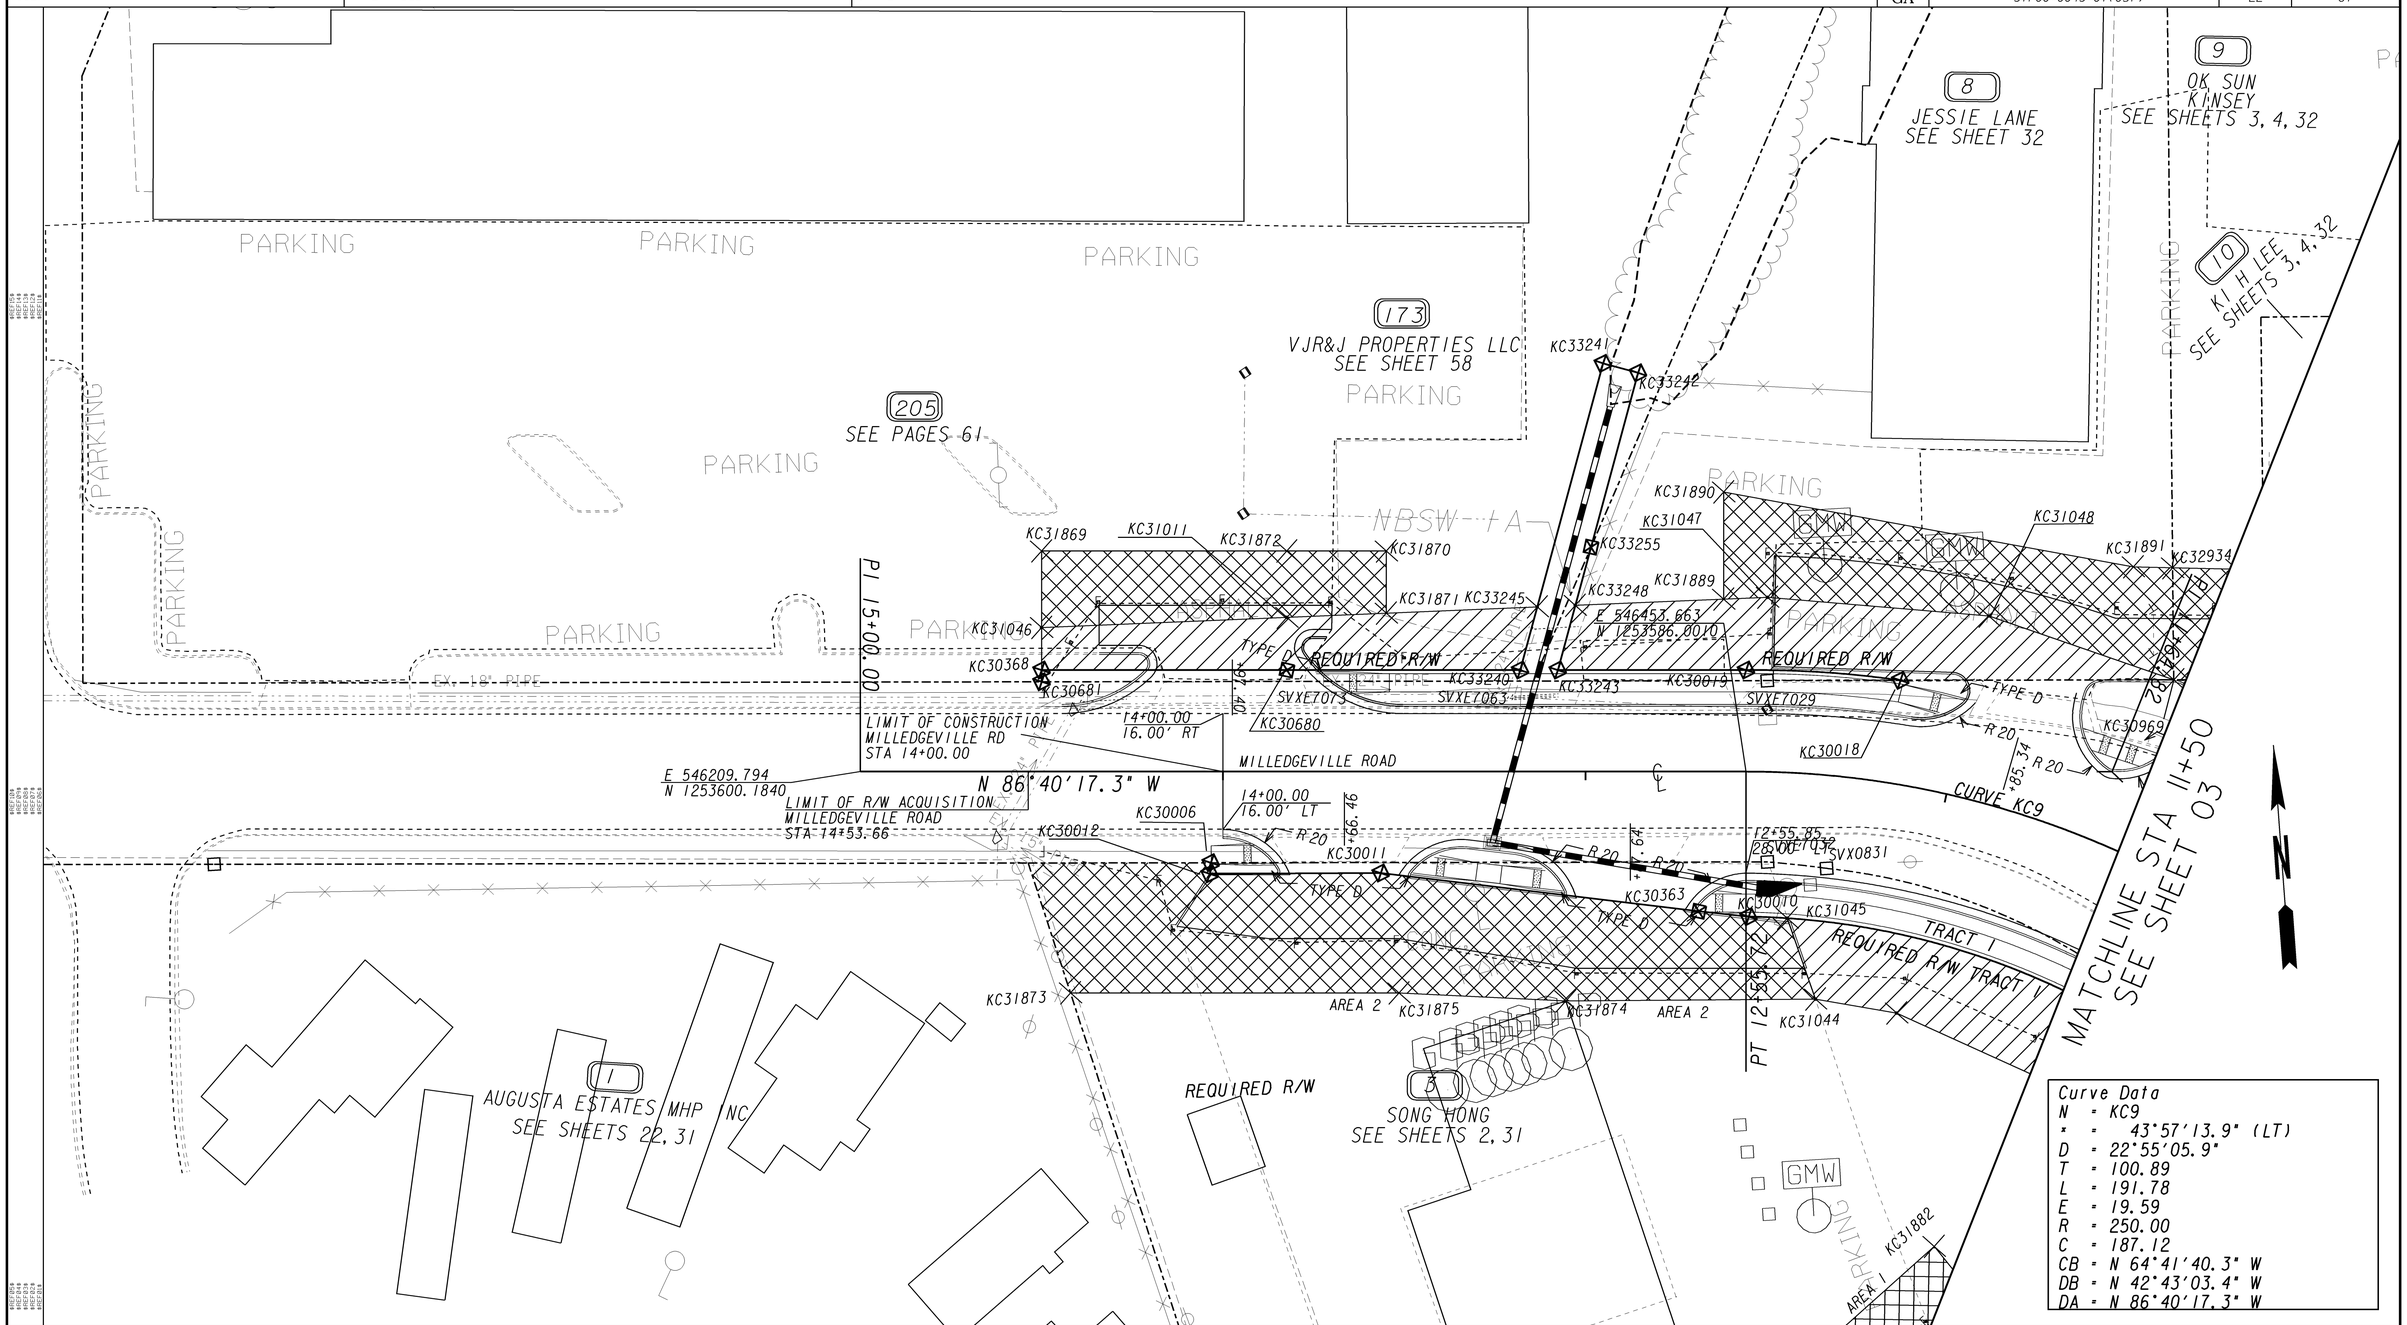

Curve Data

N	= KC9
Δ	= 43°57'13.9" (LT)
D	= 22°55'05.9"
T	= 100.89
L	= 191.78
E	= 19.59
R	= 250.00
C	= 187.12
CB	= N 64°41'40.3" W
DB	= N 42°43'03.4" W
DA	= N 86°40'17.3" W

PROPERTY AND EXISTING R/W LINE
REQUIRED R/W LINE
CONSTRUCTION LIMITS
EASEMENT FOR CONSTR & MAINTENANCE OF SLOPES & UTIL
EASEMENT FOR CONSTR OF SLOPES
EASEMENT FOR CONSTR OF DRIVES

BEGIN LIMIT OF ACCESS.....BLA
END LIMIT OF ACCESS.....ELA
LIMIT OF ACCESS
REQ'D R/W & LIMIT OF ACCESS

SCALE IN FEET
0 20 40 80

GEORGIA DEPARTMENT OF TRANSPORTATION

DATE	REVISIONS	DATE	REVISIONS

STATE OF GEORGIA
DEPARTMENT OF TRANSPORTATION

RIGHT OF WAY MAP

PROJECT NO: STP00-0043-01(057
COUNTY: RICHMOND
LAND LOT NO: N/A
LAND DISTRICT: N/A
GMD 600
DATE 6/29/16 SH 22 OF 61

1/5/2009