DATE$$$ $USER$	PRF $$PENTABLE$$	DGN GRWPLN	STATE	PROJECT NUMBER	SHEET NO.	TOTAL SHEETS
			GA	STP00-0043-01(057)	23	61

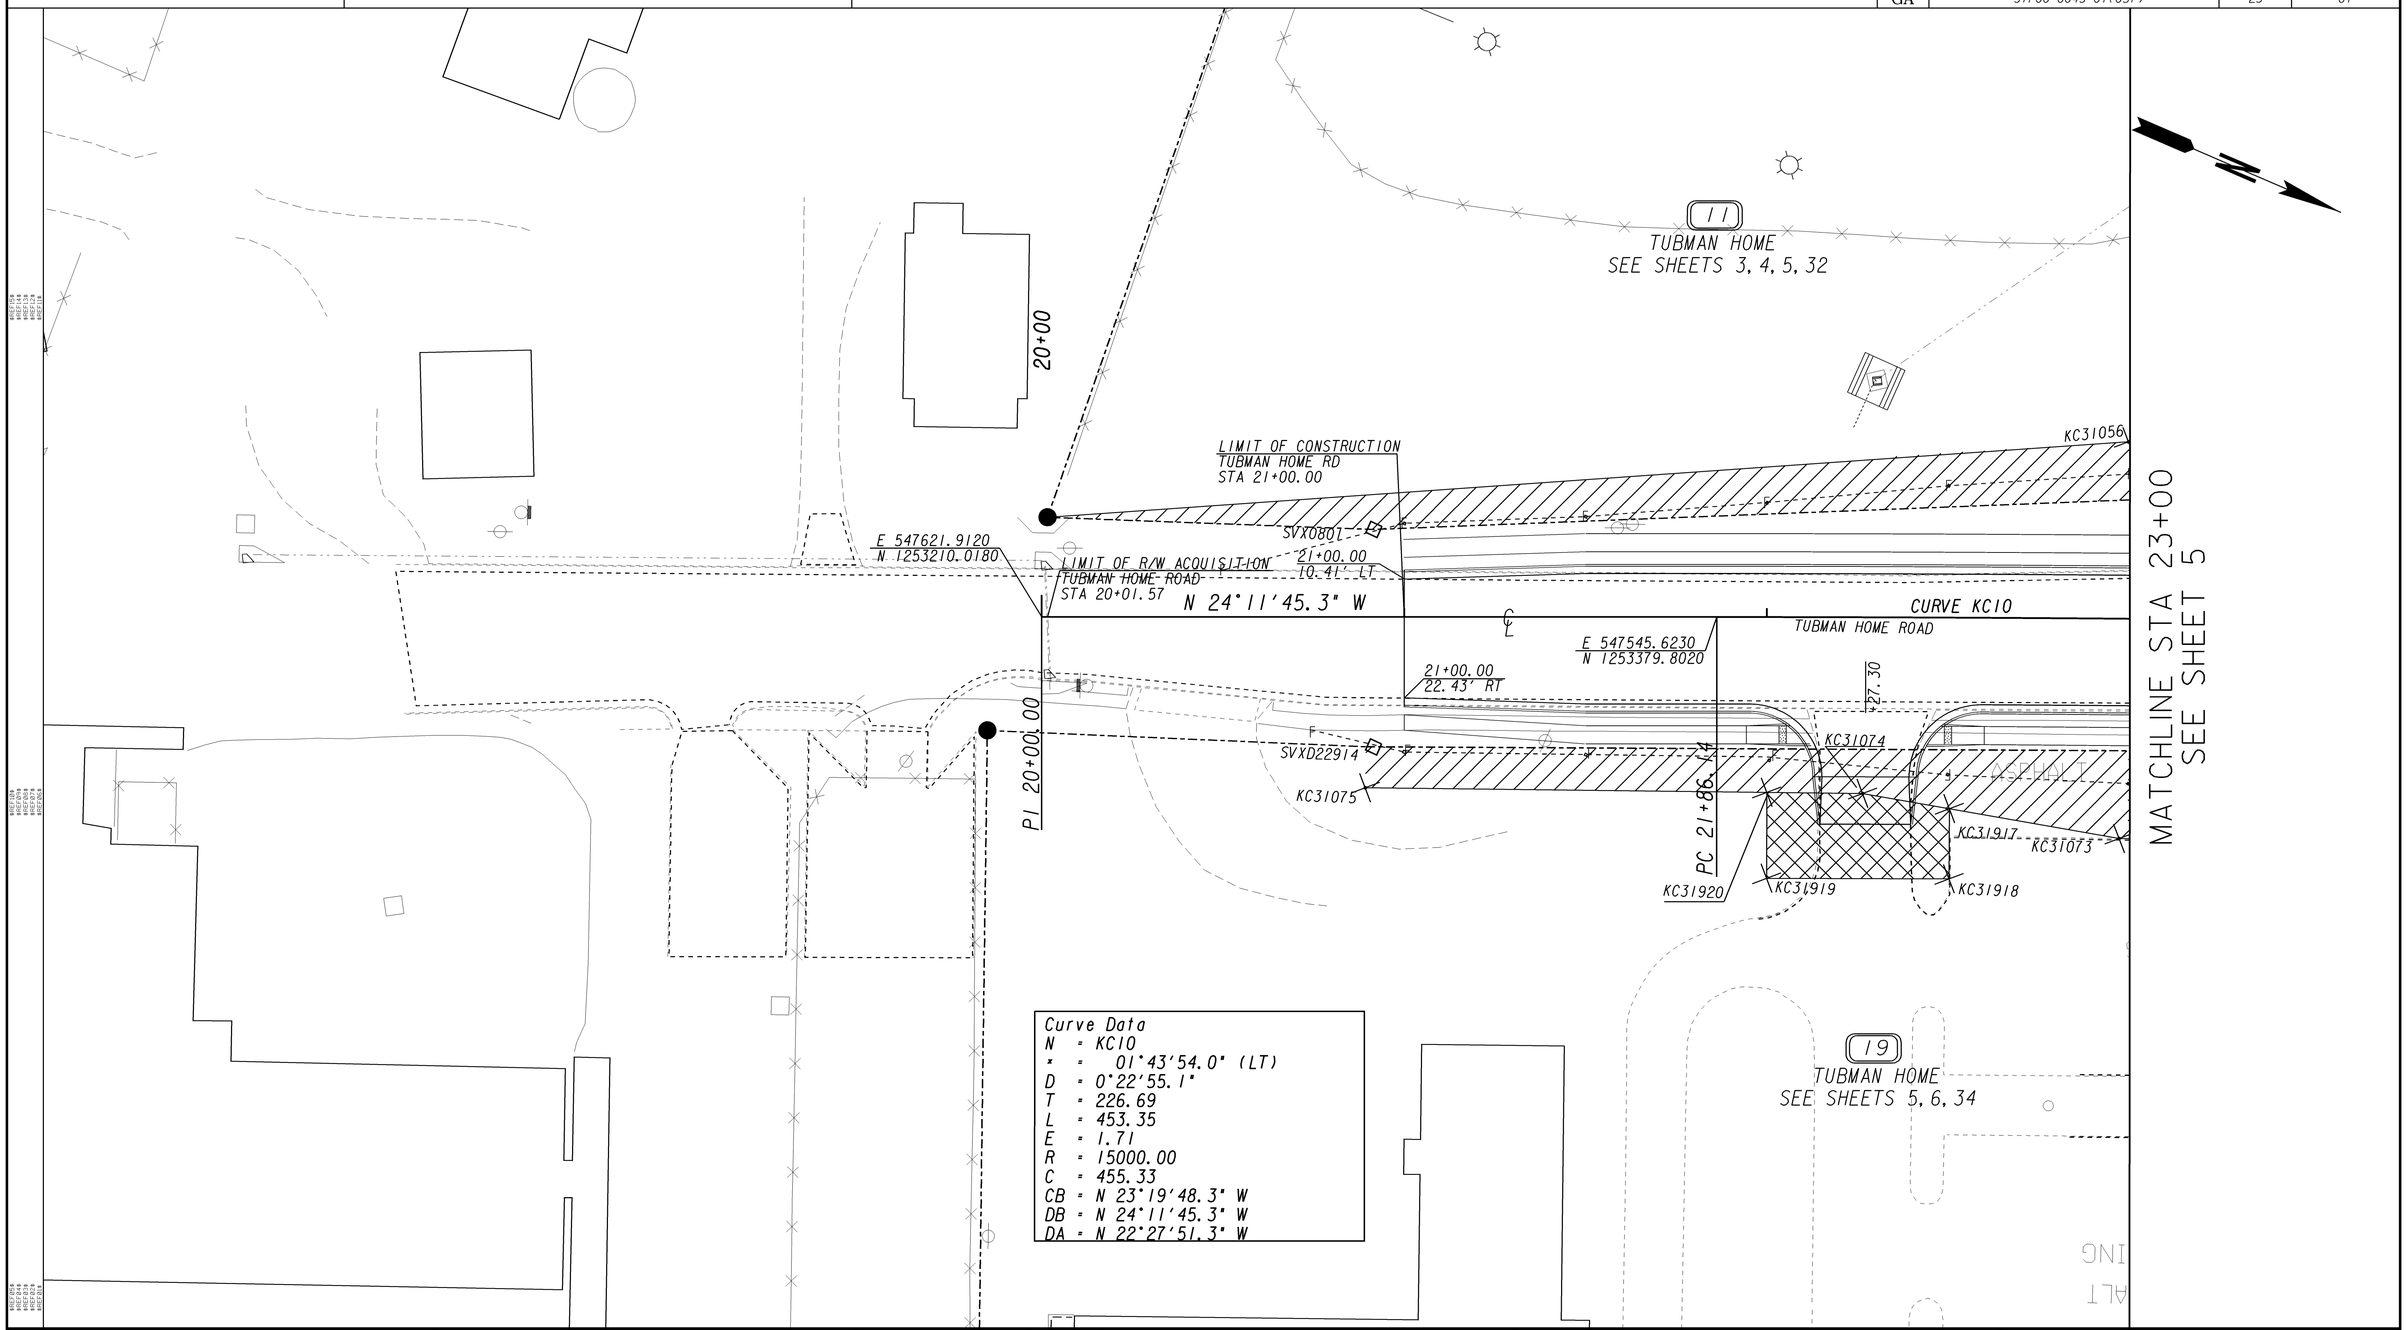

Curve Data
N = KC10
Δ = 01°43'54.0" (LT)
D = 0°22'55.1"
T = 226.69
L = 453.35
E = 1.71
R = 15000.00
C = 455.33
CB = N 23°19'48.3" W
DB = N 24°11'45.3" W
DA = N 22°27'51.3" W

PROPERTY AND EXISTING R/W LINE
REQUIRED R/W LINE
CONSTRUCTION LIMITS
EASEMENT FOR CONSTR & MAINTENANCE OF SLOPES & UTIL
EASEMENT FOR CONSTR OF SLOPES
EASEMENT FOR CONSTR OF DRIVES

BEGIN LIMIT OF ACCESS.....BLA
END LIMIT OF ACCESS.....ELA
LIMIT OF ACCESS
REQ'D R/W & LIMIT OF ACCESS

SCALE IN FEET
0 20 40 80

GEORGIA DEPARTMENT OF TRANSPORTATION

DATE	REVISIONS	DATE	REVISIONS

STATE OF GEORGIA
DEPARTMENT OF TRANSPORTATION

RIGHT OF WAY MAP

PROJECT NO: STP00-0043-01(057
COUNTY: RICHMOND
LAND LOT NO: N/A
LAND DISTRICT: N/A
GMD 600
DATE 6/29/16 SH 23 OF 61

1/5/2009