STATE	PROJECT NUMBER	SHEET NO.	TOTAL SHEETS
GA.	NH000-038-01(040)	106	228

GEORGIA811
Utilities Protection Center, Inc
Know what's below.
Call before you dig.

ESA - SEE ENVIRONMENTAL RESOURCES IMPACT TABLE IN GENERAL NOTES FOR CONSTRUCTION RESTRICTIONS.

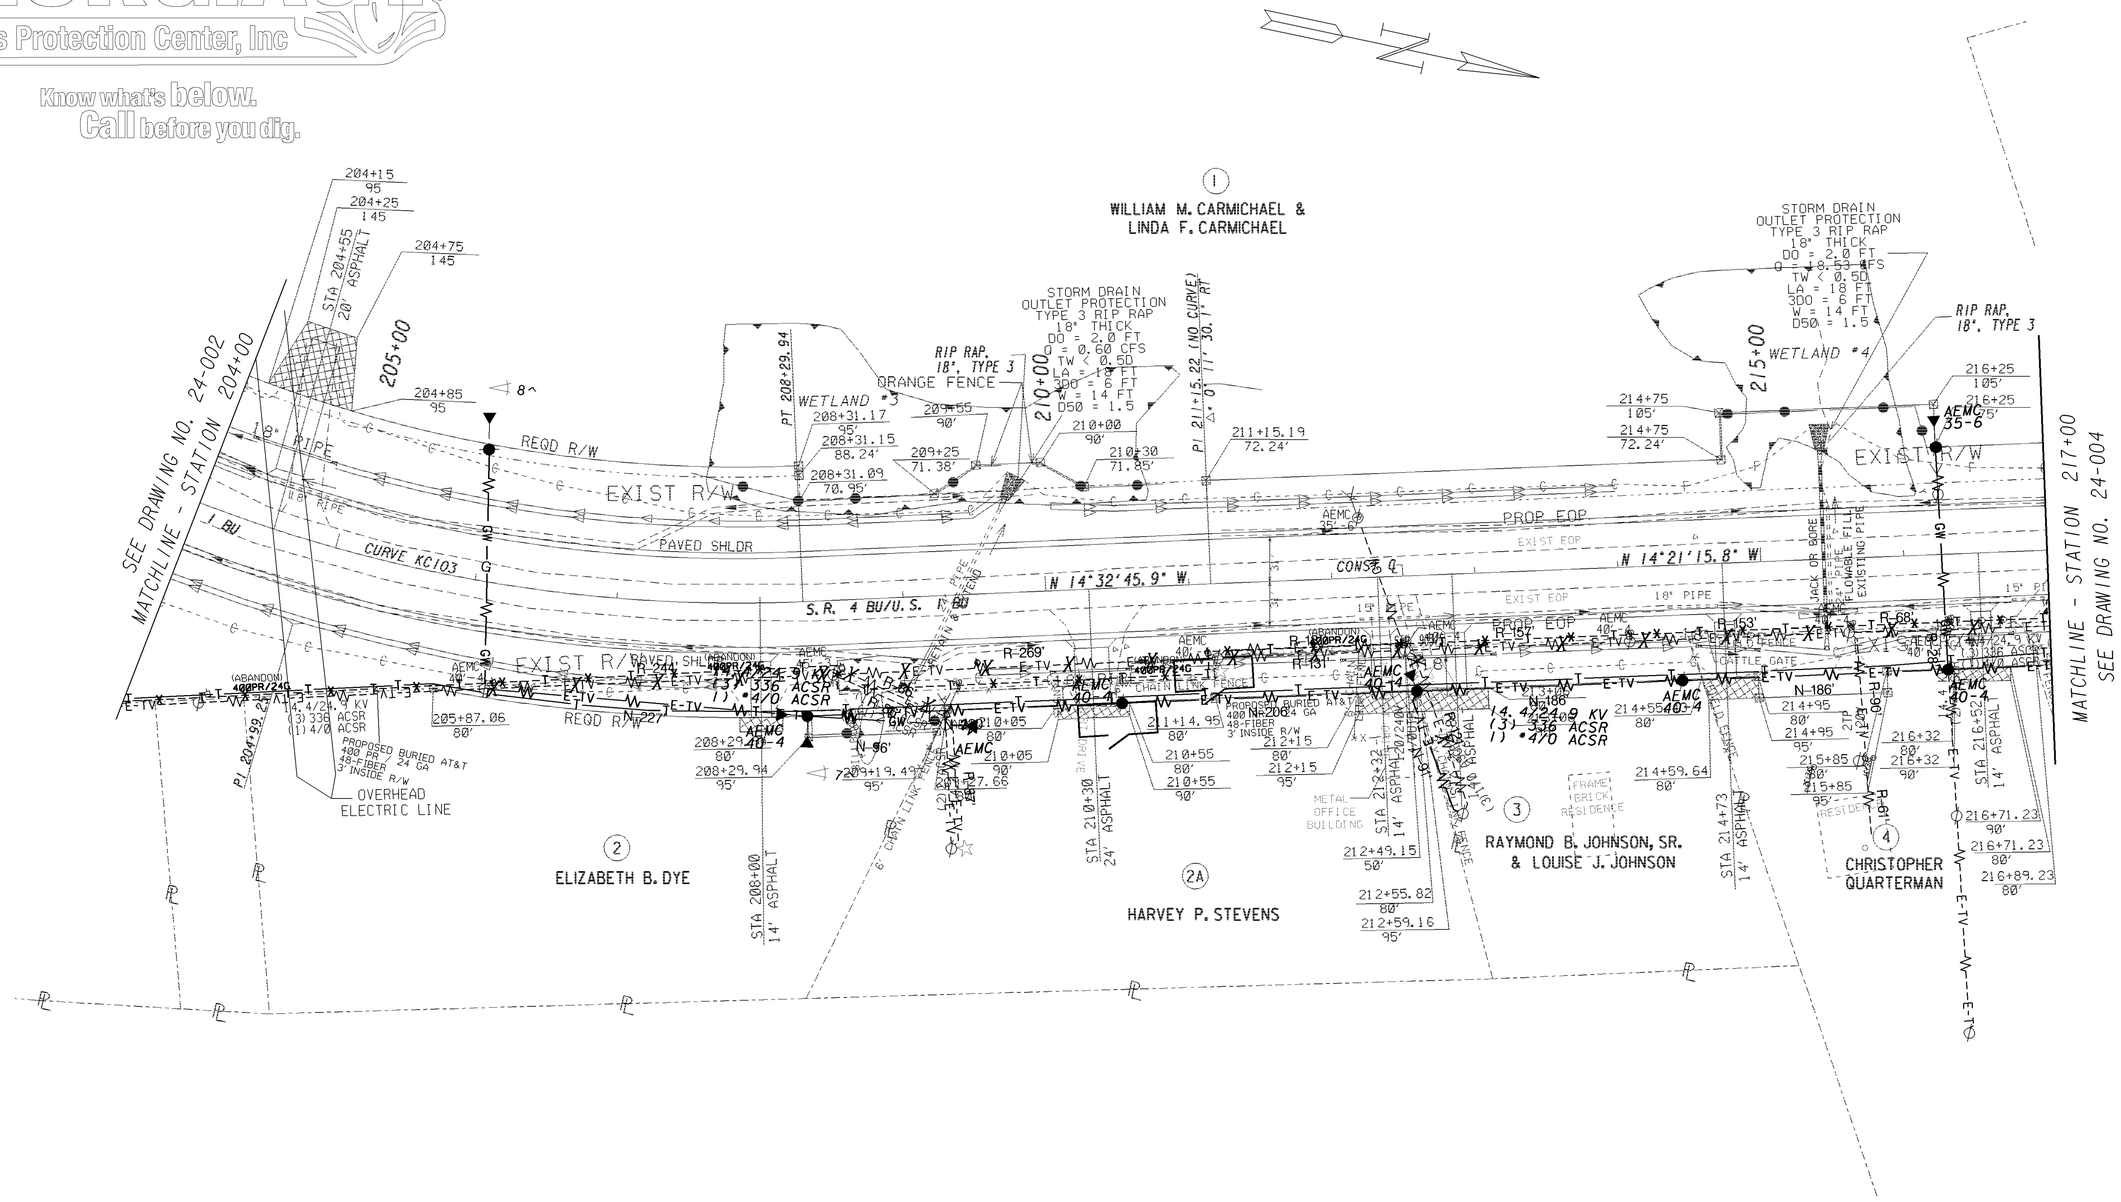

PROPERTY AND EXISTING R/W LINE	BEGIN LIMIT OF ACCESS.....BLA		
REQUIRED R/W LINE	END LIMIT OF ACCESS.....ELA		
CONSTRUCTION LIMITS	LIMIT OF ACCESS		
EASEMENT FOR CONSTR & MAINTENANCE OF SLOPES	REQ'D R/W AND LIMIT OF ACCESS		
EASEMENT FOR CONSTR OF SLOPES			
EASEMENT FOR CONSTR OF DRIVES			

SCALE IN FEET
0 50 100 200

DATE	REVISIONS	DATE	REVISIONS

Thu Oct 16 10:42:45 2014
Thu Oct 16 10:42:45 2014

GEORGIA
DEPARTMENT OF TRANSPORTATION
UTILITY PLAN

PROJECT: NH000-0038-01(040)
COUNTY: EMANUEL

DRAWING No. 24-003

CPDOT 10/16/2014 10:42:42 AM \\GDOT-DSN1\GOPLOT\OCE\d2_PDF_Out_mono_200dpi.pdf farimes O:\Emanuel\222630 Emanuel Co\Microstation\222630_24-003.prf D2-Tenpille