STATE	PROJECT NUMBER	SHEET NO.	TOTAL SHEETS
G.A.	NH000-038-01(040)	112	251

ESA - SEE ENVIRONMENTAL RESOURCES IMPACT TABLE IN GENERAL NOTES FOR CONSTRUCTION RESTRICTIONS.

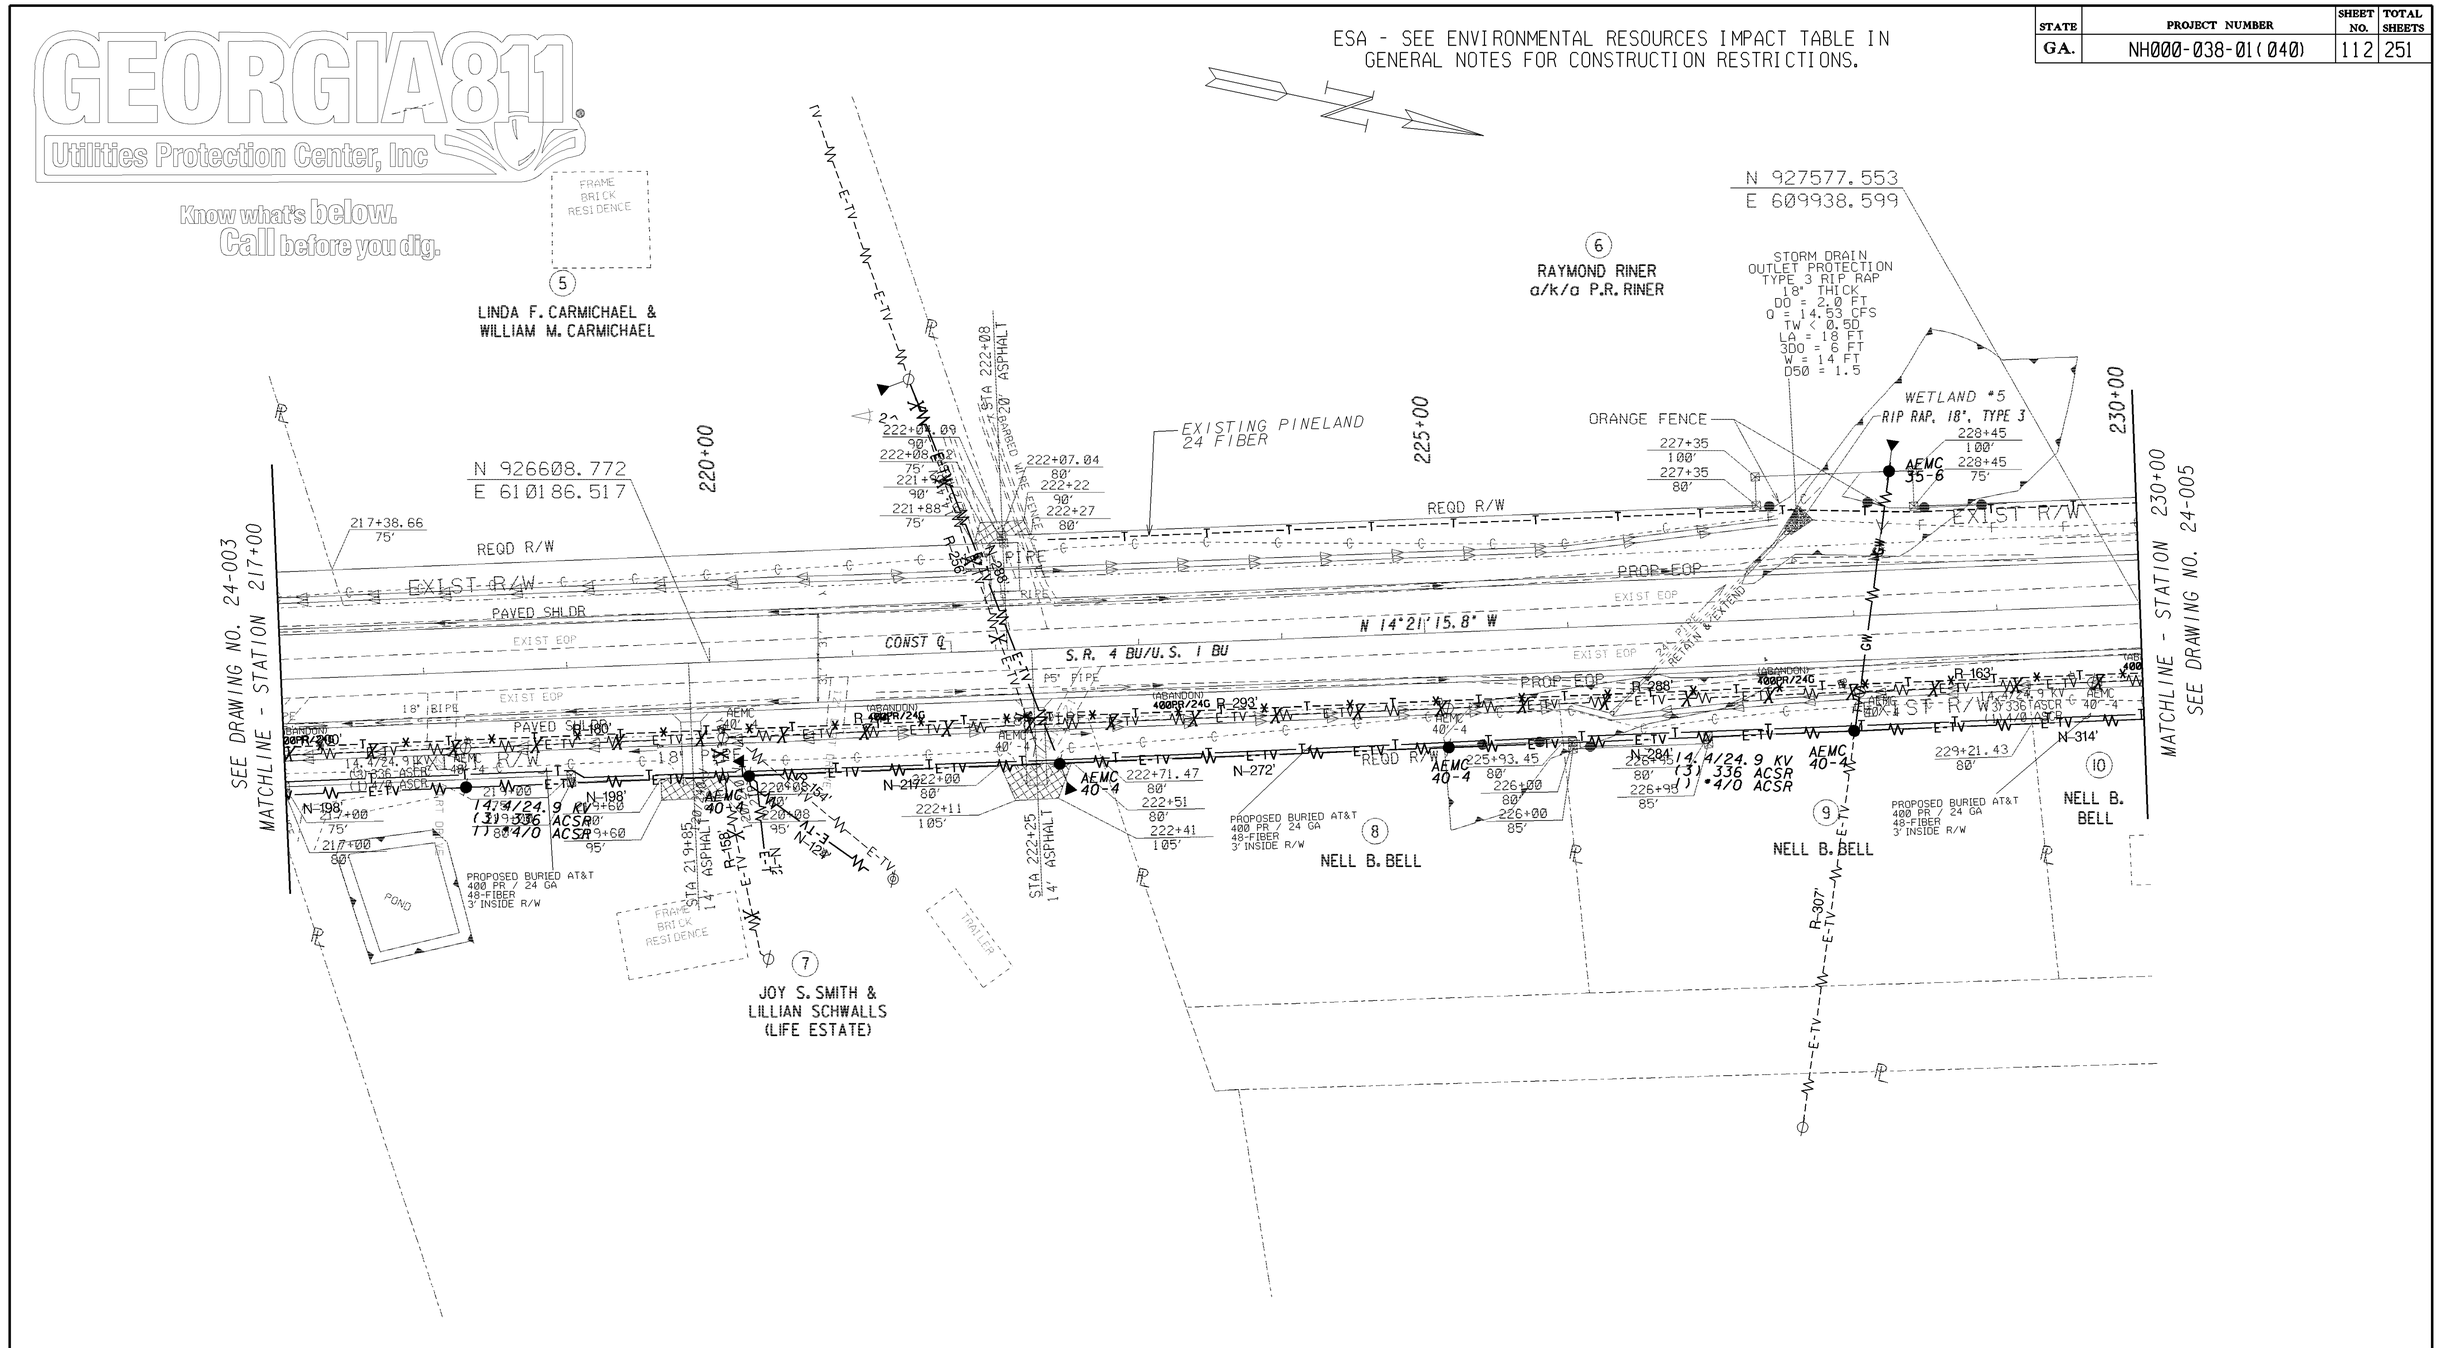

PROPERTY AND EXISTING R/W LINE	BEGIN LIMIT OF ACCESS.....BLA	SCALE IN FEET	
REQUIRED R/W LINE	END LIMIT OF ACCESS.....ELA	0 50 100 200	
CONSTRUCTION LIMITS	LIMIT OF ACCESS		
EASEMENT FOR CONSTR & MAINTENANCE OF SLOPES	REQ'D R/W AND LIMIT OF ACCESS		
EASEMENT FOR CONSTR OF SLOPES			
EASEMENT FOR CONSTR OF DRIVES			

DATE	REVISIONS	DATE	REVISIONS
10/07/14	ADDED ESA PAR 7		

Thu Oct 16 10:41:54 2014
Thu Oct 16 10:41:54 2014

GEORGIA
DEPARTMENT OF TRANSPORTATION
UTILITY PLAN
PROJECT: NH000-0038-01(040)
COUNTY: EMANUEL

DRAWING No. 24-004