| STATE | PROJECT NUMBER | SHEET NO. | TOTAL SHEETS |
|---|---|---|---|
| GA. | NH000-0038-01(040) | 110 | 228 |

ESA - SEE ENVIRONMENTAL RESOURCES IMPACT TABLE IN GENERAL NOTES FOR CONSTRUCTION RESTRICTIONS.

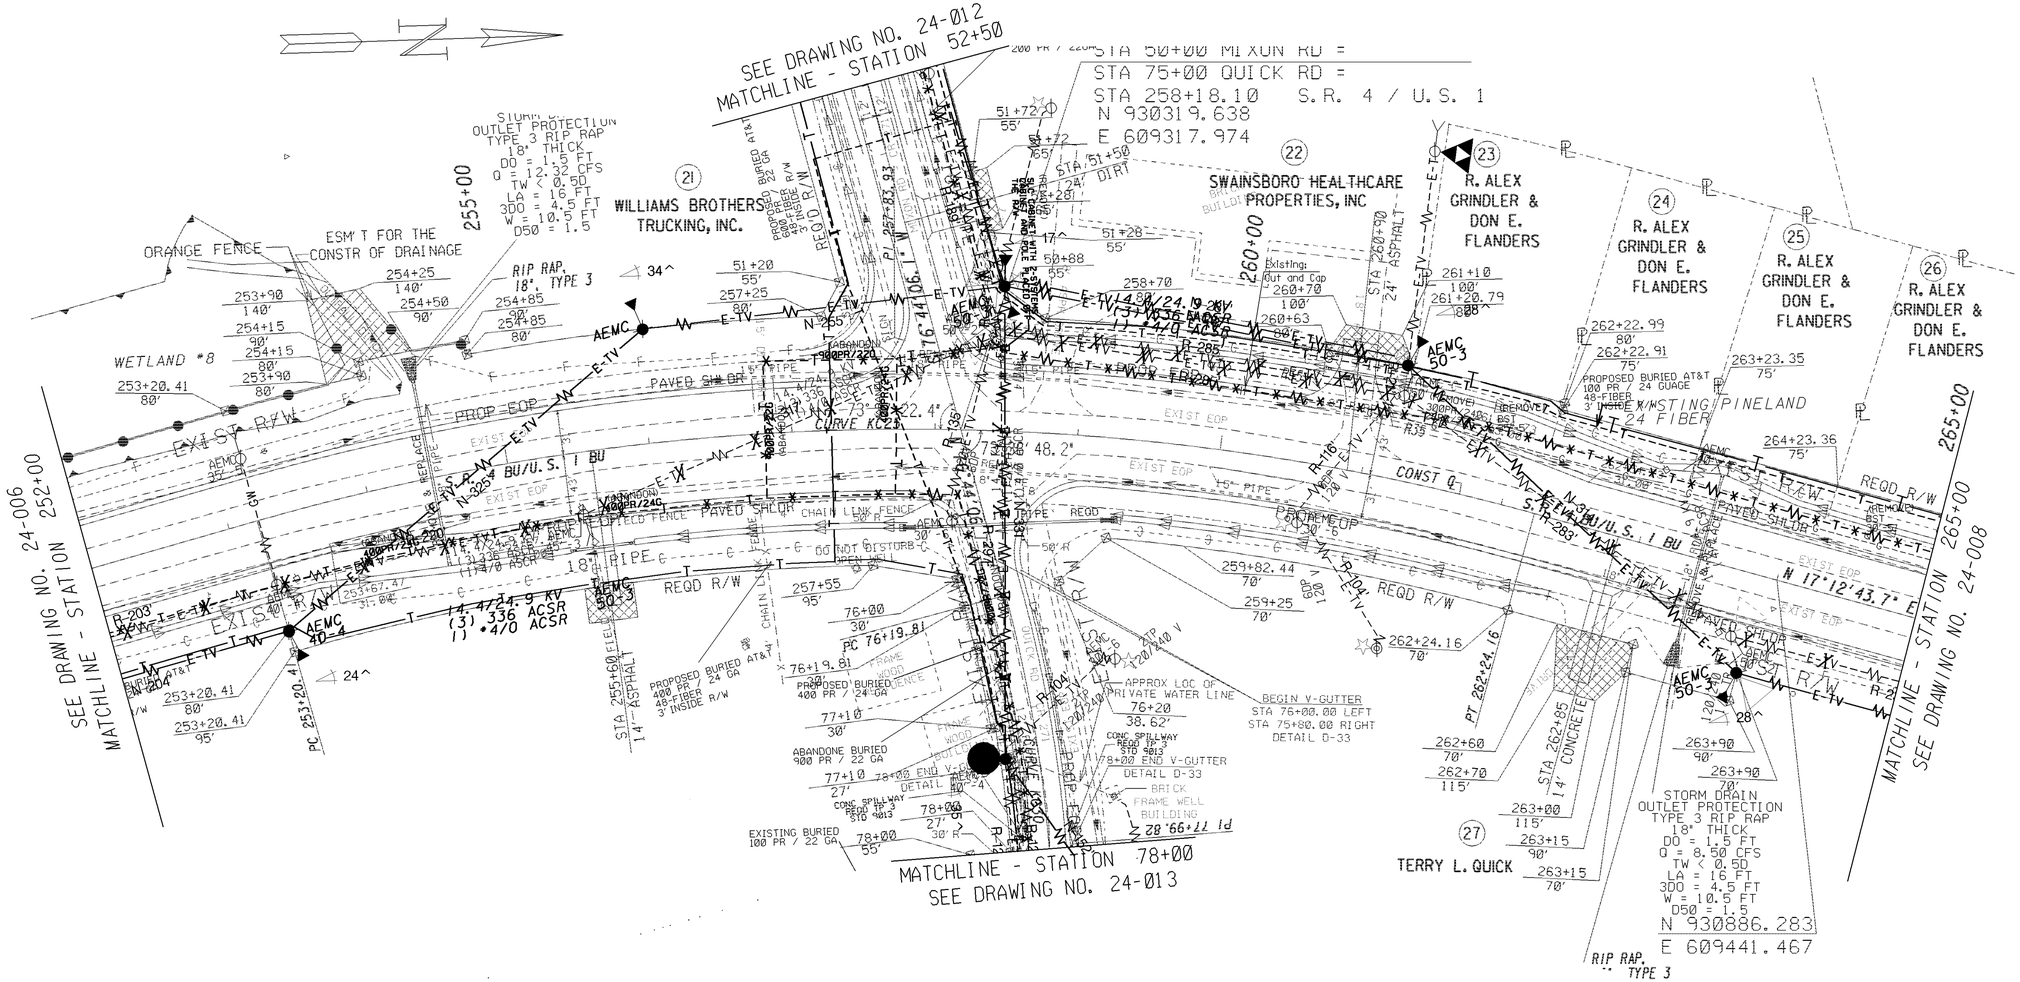


GEORGIA811
Utilities Protection Center, Inc
Know what's below.
Call before you dig.

| | |
|---|---|
| PROPERTY AND EXISTING R/W LINE | BEGIN LIMIT OF ACCESS.....BLA |
| REQUIRED R/W LINE | END LIMIT OF ACCESS.....ELA |
| CONSTRUCTION LIMITS | LIMIT OF ACCESS |
| EASEMENT FOR CONSTR & MAINTENANCE OF SLOPES | REQ'D R/W AND LIMIT OF ACCESS |
| EASEMENT FOR CONSTR OF SLOPES | |
| EASEMENT FOR CONSTR OF DRIVES | |

SCALE IN FEET
0 50 100 200

| DATE | REVISIONS | DATE | REVISIONS |
|---|---|---|---|
| | | | |

Thu Oct 16 10:40:39 2014
Thu Oct 16 10:40:39 2014

GEORGIA
DEPARTMENT OF TRANSPORTATION
UTILITY PLAN
PROJECT: NH00-0038-01(040)
COUNTY: EMANUEL
DRAWING No. 24-007

CPDOT 10/16/2014 10:40:36 AM \\GDOT-DSN1\GOPLOT\OCE\d2_PDF_Out_mono_200dpi.pcf fgrimes O:\Emanuel\222630 Emanuel Co\Microstation\222630_24-007.prf D2-Tenpille