STATE	PROJECT NUMBER	SHEET NO.	TOTAL SHEETS
GA.	NH000-0038-01(040)	111	228

GEORGIA811 Utilities Protection Center, Inc

Know what's below. Call before you dig.

ESA - SEE ENVIRONMENTAL RESOURCES IMPACT TABLE IN GENERAL NOTES FOR CONSTRUCTION RESTRICTIONS.

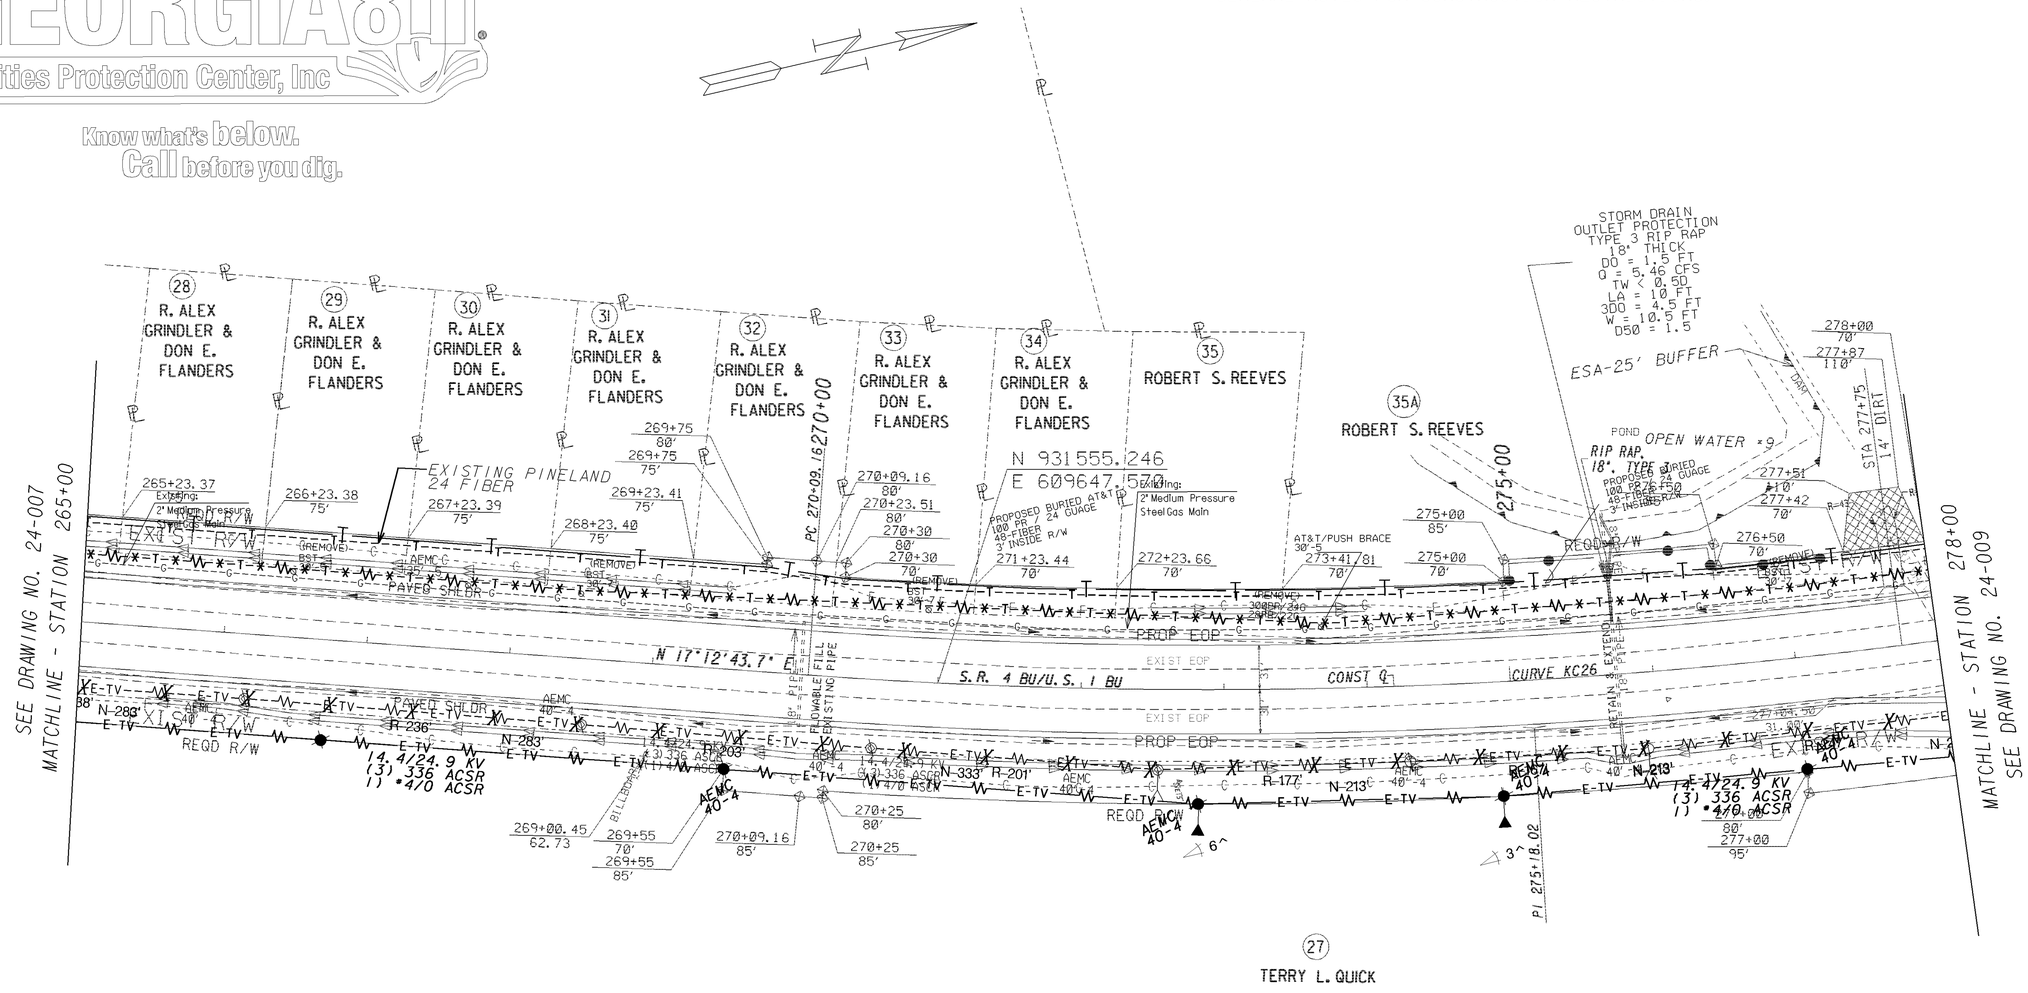

PROPERTY AND EXISTING R/W LINE	BEGIN LIMIT OF ACCESS.....BLA		
REQUIRED R/W LINE	END LIMIT OF ACCESS.....ELA		
CONSTRUCTION LIMITS	LIMIT OF ACCESS		
EASEMENT FOR CONSTR & MAINTENANCE OF SLOPES	REQ'D R/W AND LIMIT OF ACCESS		
EASEMENT FOR CONSTR OF SLOPES			
EASEMENT FOR CONSTR OF DRIVES			

SCALE IN FEET: 0 50 100 200

DATE	REVISIONS	DATE	REVISIONS
11/21/14	CHANGED BUFFER OW#9		

Fri Nov 21 16:54:29 2014
Fri Nov 21 16:54:29 2014

GEORGIA DEPARTMENT OF TRANSPORTATION

UTILITY PLAN

PROJECT: NH000-0038-01(040)
COUNTY: EMANUEL

DRAWING No. 24-008

CPDOT 11/21/2014 4:54:27 PM \\GDOT-DSN1\GOPLOT\QCF\d2_PDF_Out_mono_200dpi.qcf fgrimes Q:\Emanuel\222630 Emanuel Co\Microstation\222630_24-008.prf D2-Tenpille