STATE	PROJECT NUMBER	SHEET NO.	TOTAL SHEETS
G.A.	NH000-0038-01(040)	112	228

ESA - SEE ENVIRONMENTAL RESOURCES IMPACT TABLE IN GENERAL NOTES FOR CONSTRUCTION RESTRICTIONS.

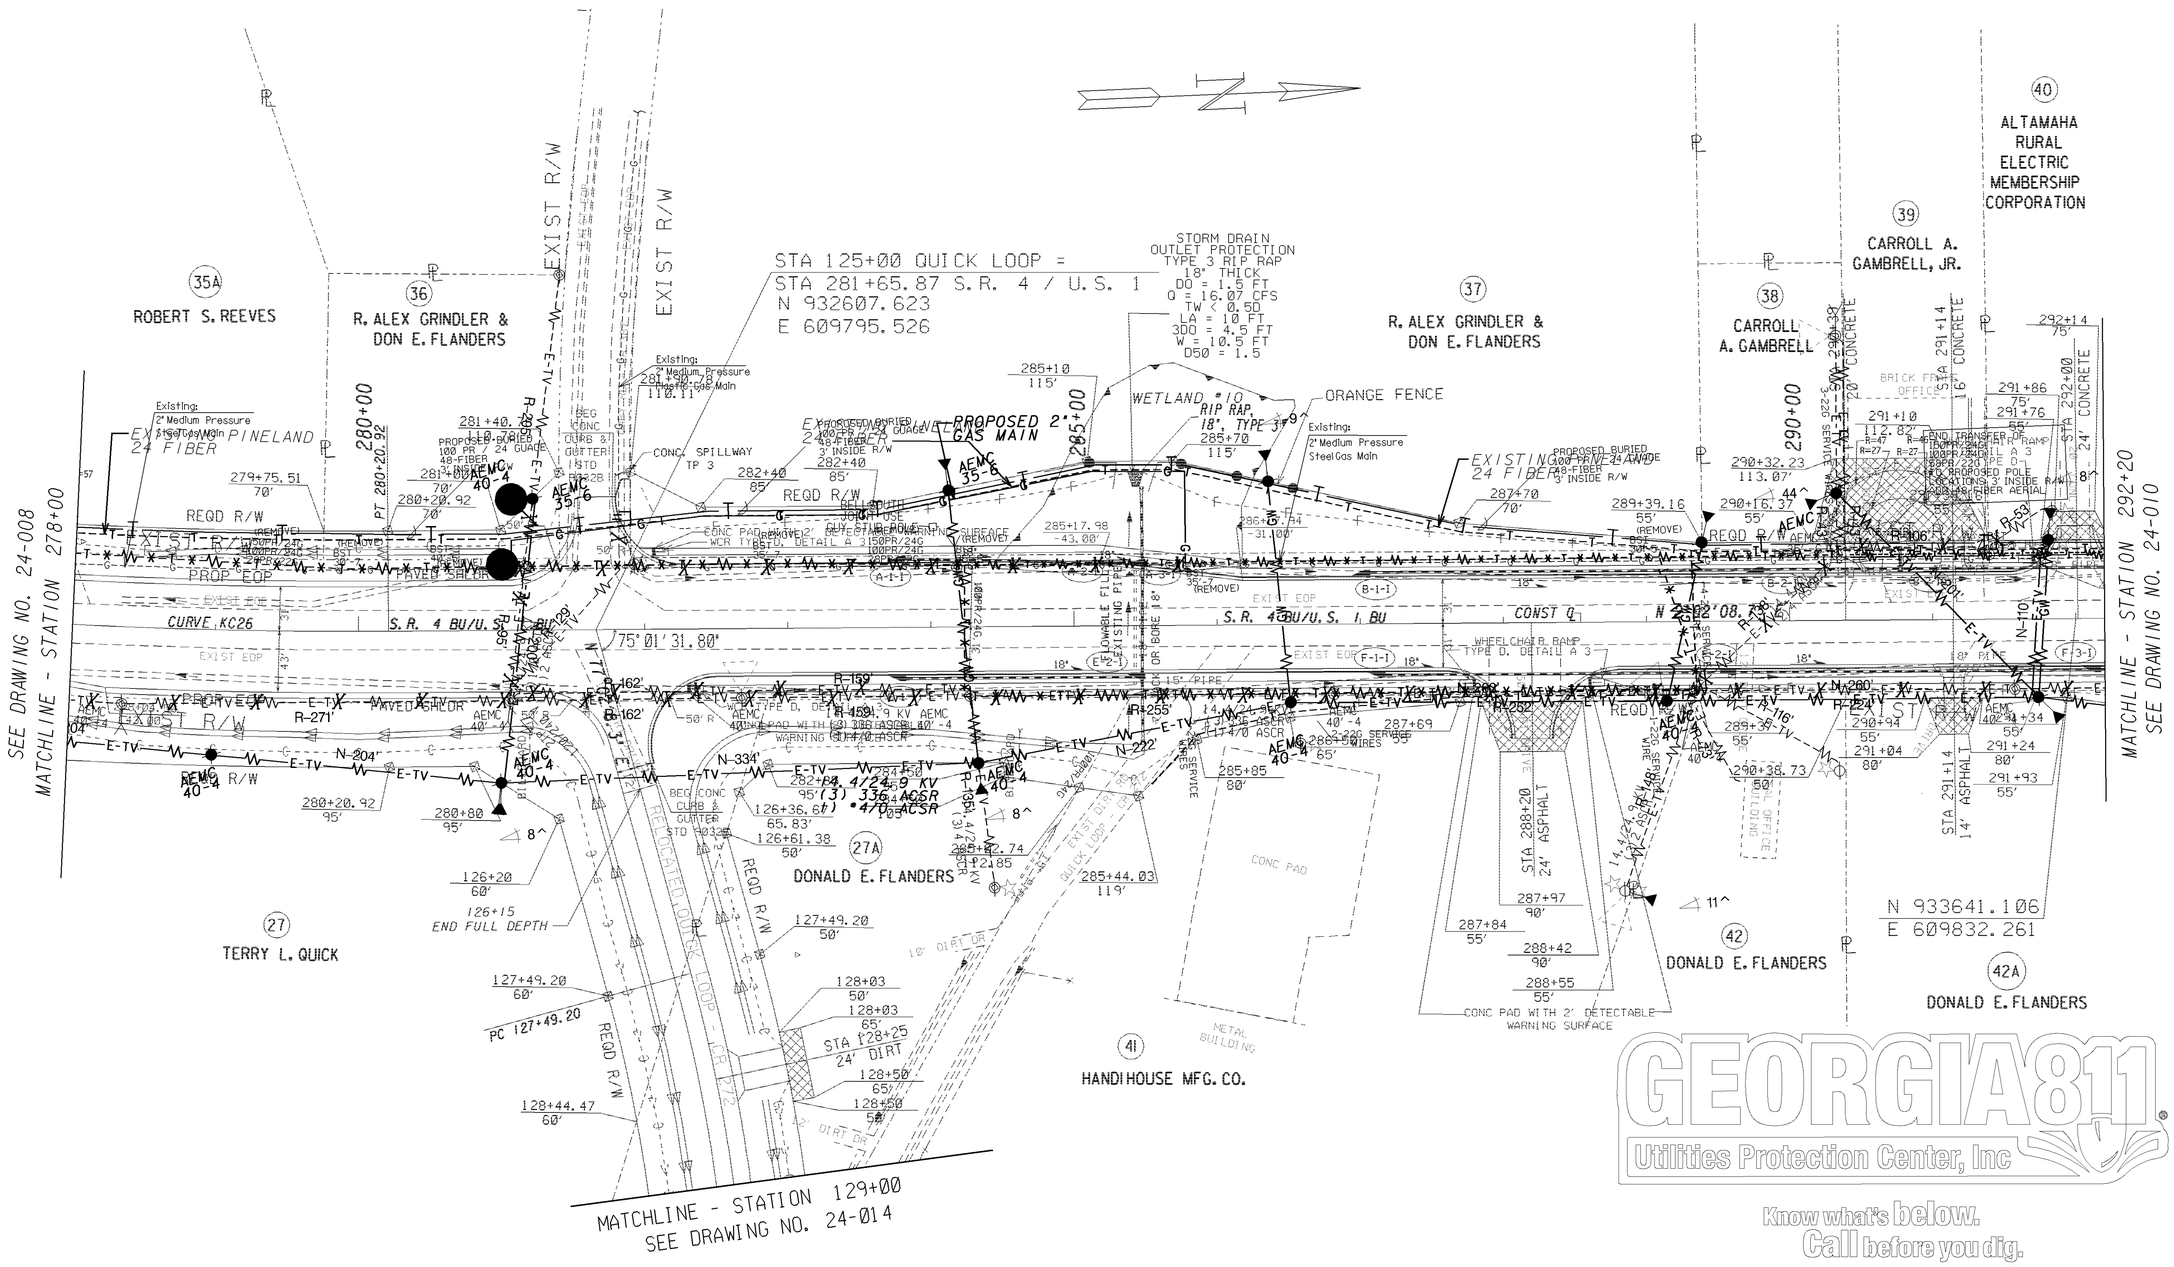

PROPERTY AND EXISTING R/W LINE	BEGIN LIMIT OF ACCESS.....BLA
REQUIRED R/W LINE	END LIMIT OF ACCESS.....ELA
CONSTRUCTION LIMITS	LIMIT OF ACCESS
EASEMENT FOR CONSTR & MAINTENANCE OF SLOPES	REQ'D R/W AND LIMIT OF ACCESS
EASEMENT FOR CONSTR OF SLOPES	
EASEMENT FOR CONSTR OF DRIVES	

SCALE IN FEET
0 50 100 200

DATE	REVISIONS	DATE	REVISIONS

Thu Oct 16 10:39:57 2014
Thu Oct 16 10:39:57 2014

GEORGIA DEPARTMENT OF TRANSPORTATION
UTILITY PLAN

PROJECT: NH000-0038-01(040)
COUNTY: EMANUEL

DRAWING No. 24-009

GEORGIA811 Utilities Protection Center, Inc
Know what's below. Call before you dig.

CPDOT 10/16/2014 10:39:55 AM \\GDOT-DSN1\GOPLOT\OCE\42_PDF_Out_mono_2004pl.cfg farlmes O:\Emanuel\222630 Emanuel Co\Microstation\222630_24-009.prf D2-Tenpilla