STATE	PROJECT NUMBER	SHEET NO.	TOTAL SHEETS
GA.	NH000-0038-01(040)	115	228

ESA - SEE ENVIRONMENTAL RESOURCES IMPACT TABLE IN GENERAL NOTES FOR CONSTRUCTION RESTRICTIONS.

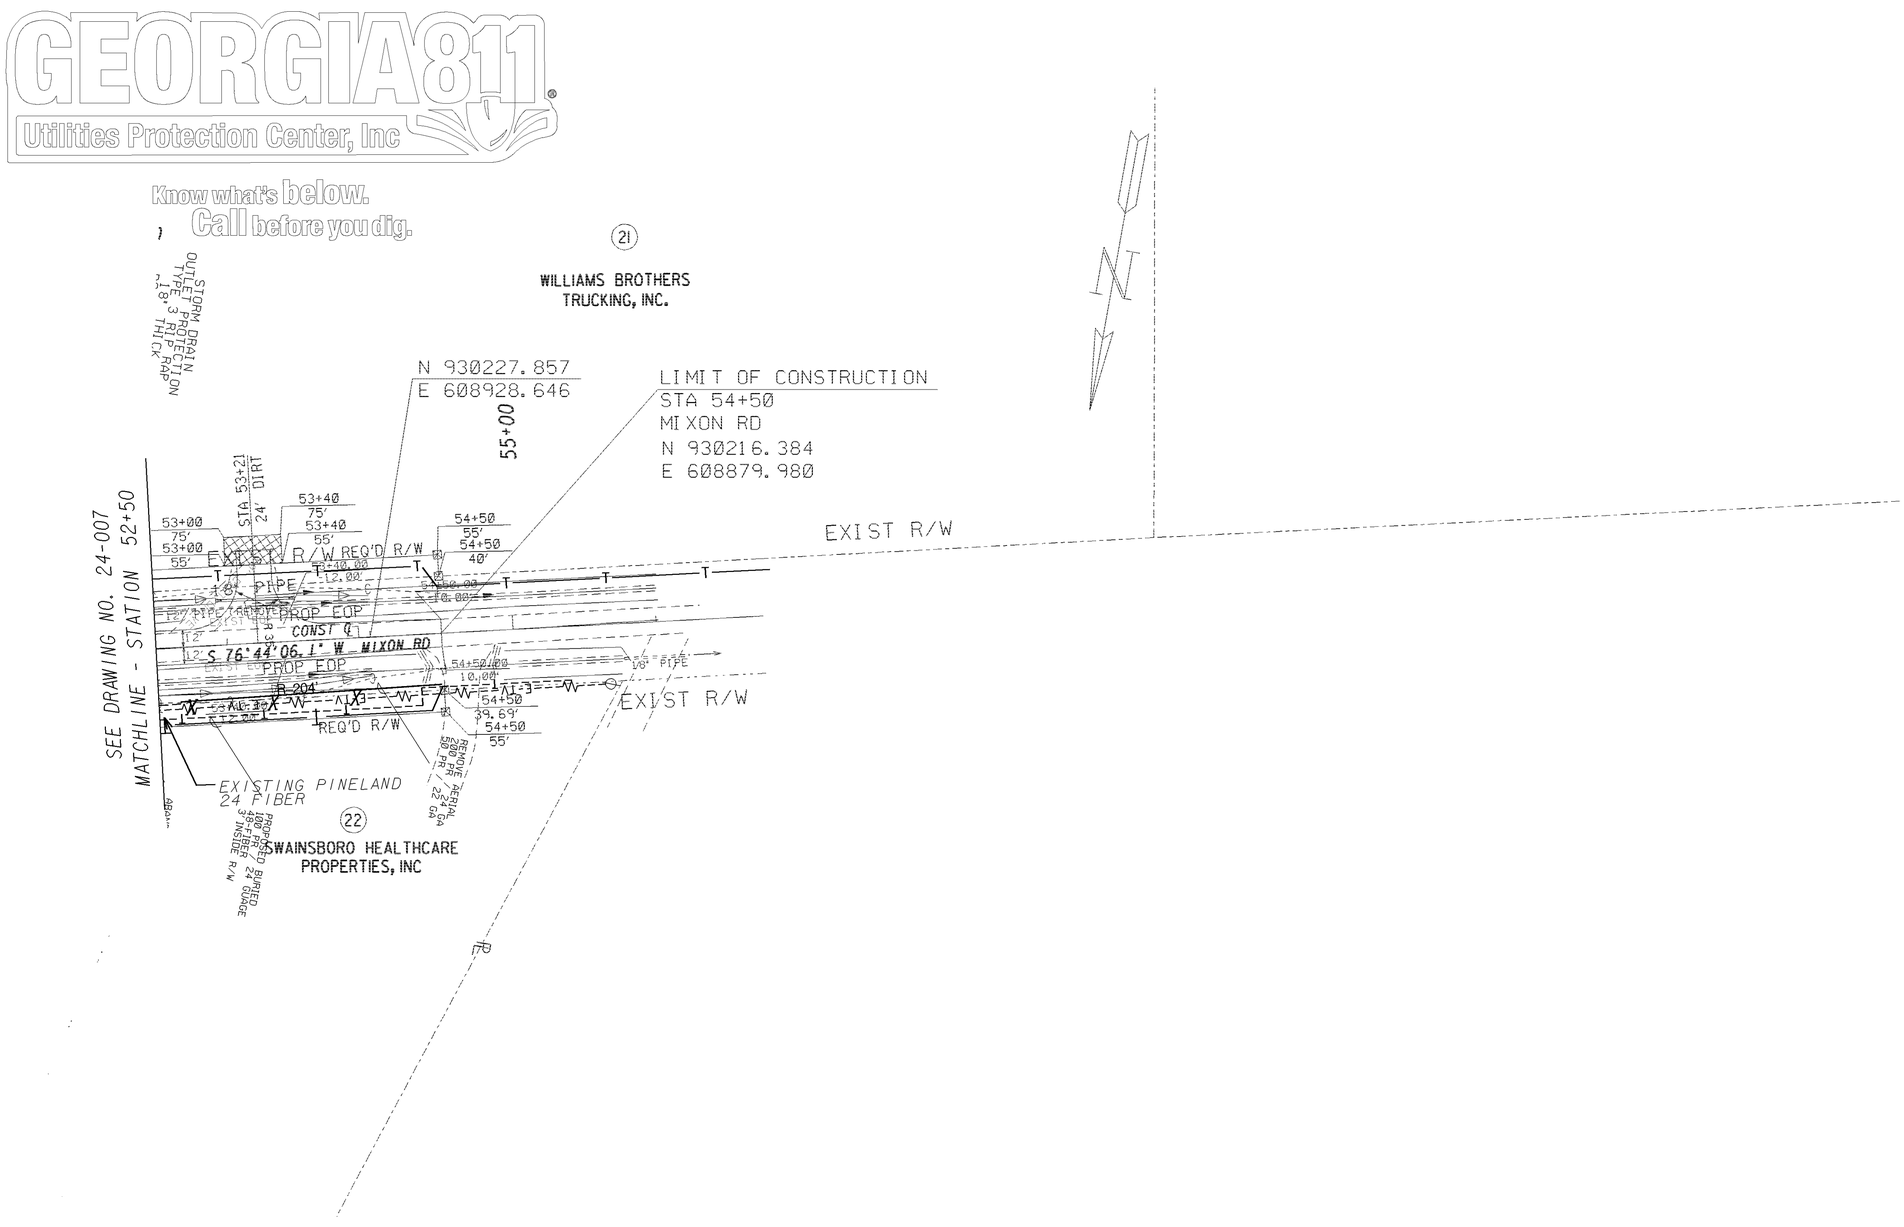

PROPERTY AND EXISTING R/W LINE	BEGIN LIMIT OF ACCESS.....BLA		
REQUIRED R/W LINE	END LIMIT OF ACCESS.....ELA		
CONSTRUCTION LIMITS	LIMIT OF ACCESS		
EASEMENT FOR CONSTR & MAINTENANCE OF SLOPES	REQ'D R/W AND LIMIT OF ACCESS		
EASEMENT FOR CONSTR OF SLOPES			
EASEMENT FOR CONSTR OF DRIVES			

SCALE IN FEET
0 50 100 200

DATE	REVISIONS	DATE	REVISIONS

Thu Oct 16 10:38:44 2014
Thu Oct 16 10:38:44 2014

GEORGIA
DEPARTMENT OF TRANSPORTATION
UTILITY PLAN

PROJECT: NH000-0038-01(040)
COUNTY: EMANUEL

DRAWING No. 24-012