STATE	PROJECT NUMBER	SHEET NO.	TOTAL SHEETS
GA.	NH000-0038-01(040)	118	

ESA - SEE ENVIRONMENTAL RESOURCES IMPACT TABLE IN GENERAL NOTES FOR CONSTRUCTION RESTRICTIONS.

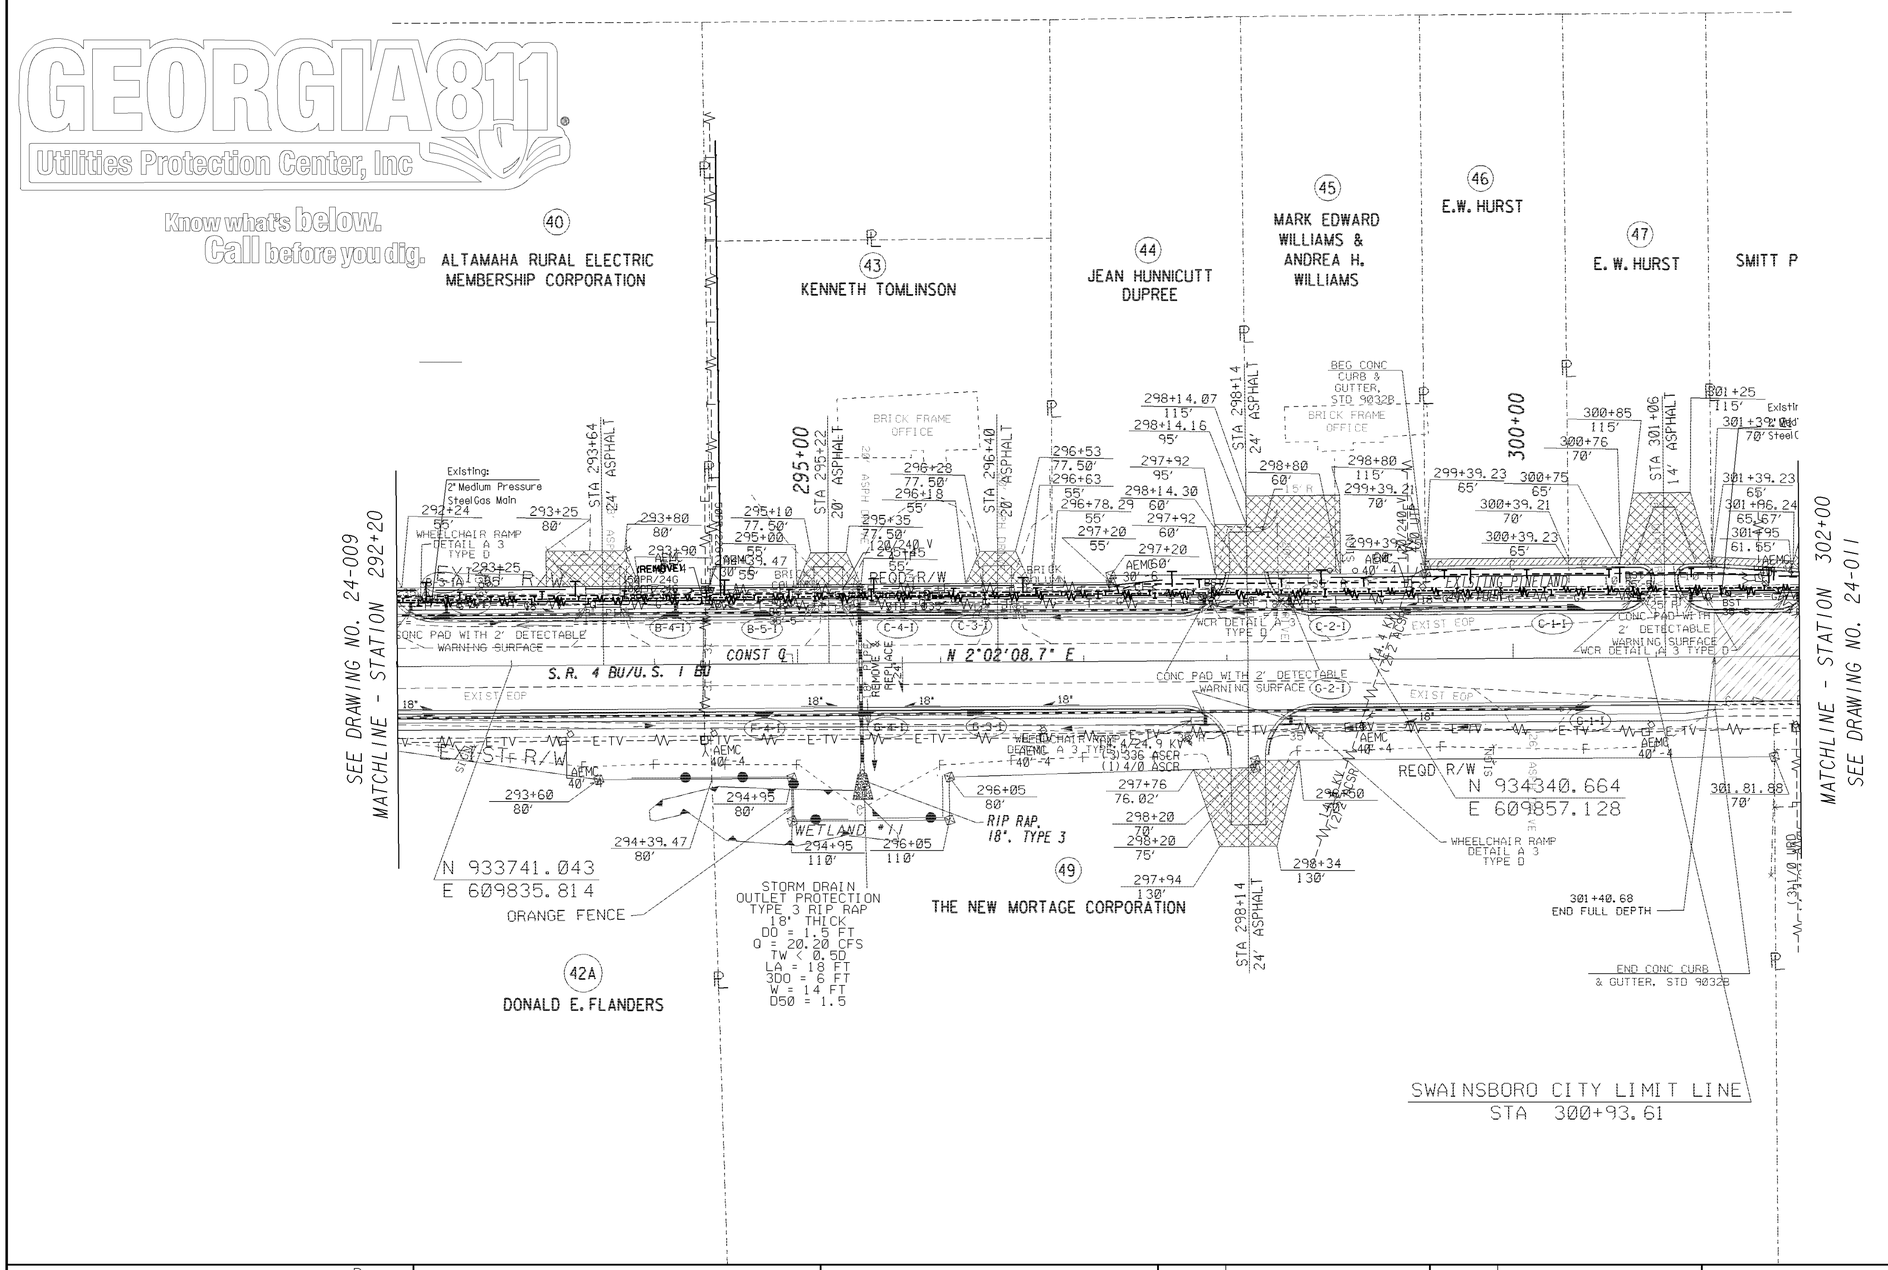

PROPERTY AND EXISTING R/W LINE	BEGIN LIMIT OF ACCESS.....BLA
REQUIRED R/W LINE	END LIMIT OF ACCESS.....ELA
CONSTRUCTION LIMITS	LIMIT OF ACCESS
EASEMENT FOR CONSTR & MAINTENANCE OF SLOPES	REQ'D R/W AND LIMIT OF ACCESS
EASEMENT FOR CONSTR OF SLOPES	
EASEMENT FOR CONSTR OF DRIVES	

SCALE IN FEET
0 50 100 200

DATE	REVISIONS	DATE	REVISIONS

Wed Jul 30 12:29:51 2014
Wed Jul 30 12:29:51 2014

GEORGIA
DEPARTMENT OF TRANSPORTATION
UTILITY PLAN

PROJECT: NH000-0038-01(040)
COUNTY: EMANUEL

DRAWING No. 24-010

CPDOT 7/30/2014 12:29:49 PM \\GDOT-DSN1\GOPLOT\QCF\d2_PDF_Out_mono_200dpi.qcf fgrimes Q:\Emanuel\222630 Emanuel Co\Microstation\222630_24-010.prf D2-Teppille