STATE	PROJECT NUMBER	SHEET NO.	TOTAL SHEETS
G.A.	NH000-0038-01(040)	119	

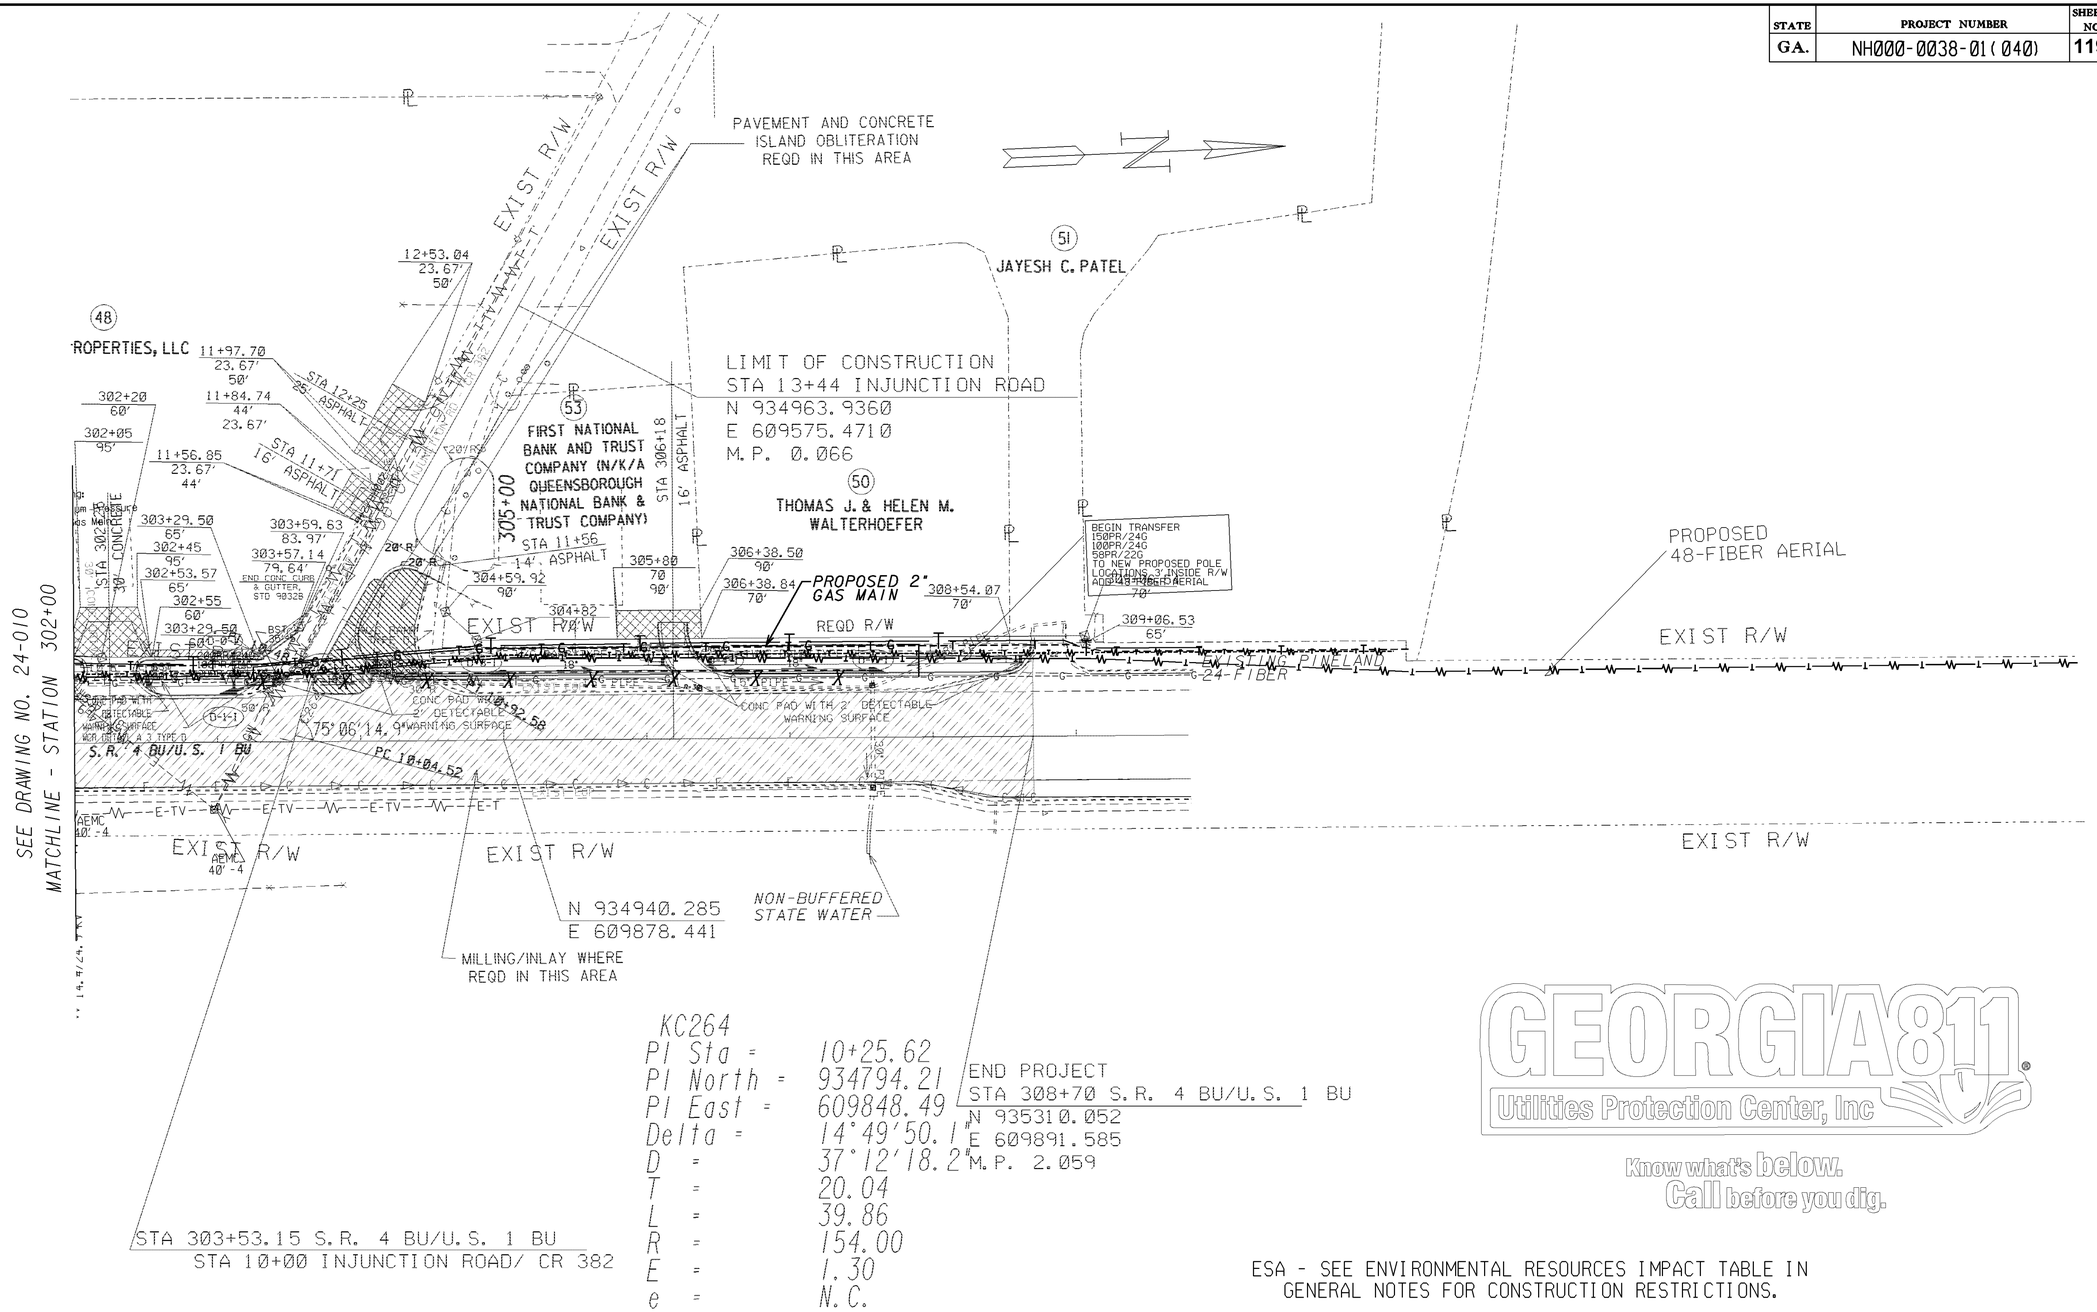

GEORGIA811
Utilities Protection Center, Inc
Know what's below. Call before you dig.

ESA - SEE ENVIRONMENTAL RESOURCES IMPACT TABLE IN GENERAL NOTES FOR CONSTRUCTION RESTRICTIONS.

PROPERTY AND EXISTING R/W LINE
REQUIRED R/W LINE
CONSTRUCTION LIMITS
EASEMENT FOR CONSTR & MAINTENANCE OF SLOPES
EASEMENT FOR CONSTR OF SLOPES
EASEMENT FOR CONSTR OF DRIVES

BEGIN LIMIT OF ACCESS.....BLA
END LIMIT OF ACCESS.....ELA
LIMIT OF ACCESS
REQ'D R/W AND LIMIT OF ACCESS

SCALE IN FEET
0 50 100 200

DATE	REVISIONS	DATE	REVISIONS

Wed Jul 30 12:29:49 2014
Wed Jul 30 12:29:49 2014

GEORGIA DEPARTMENT OF TRANSPORTATION
UTILITY PLAN
PROJECT: NH000-0038-01(040)
COUNTY: EMANUEL
DRAWING No. 24-011