ESA - SEE ENVIRONMENTAL RESOURCES IMPACT TABLE IN GENERAL NOTES FOR CONSTRUCTION RESTRICTIONS.

STATE	PROJECT NUMBER	SHEET NO.	TOTAL SHEETS
G.A.	NH000-0038-01(040)	120	

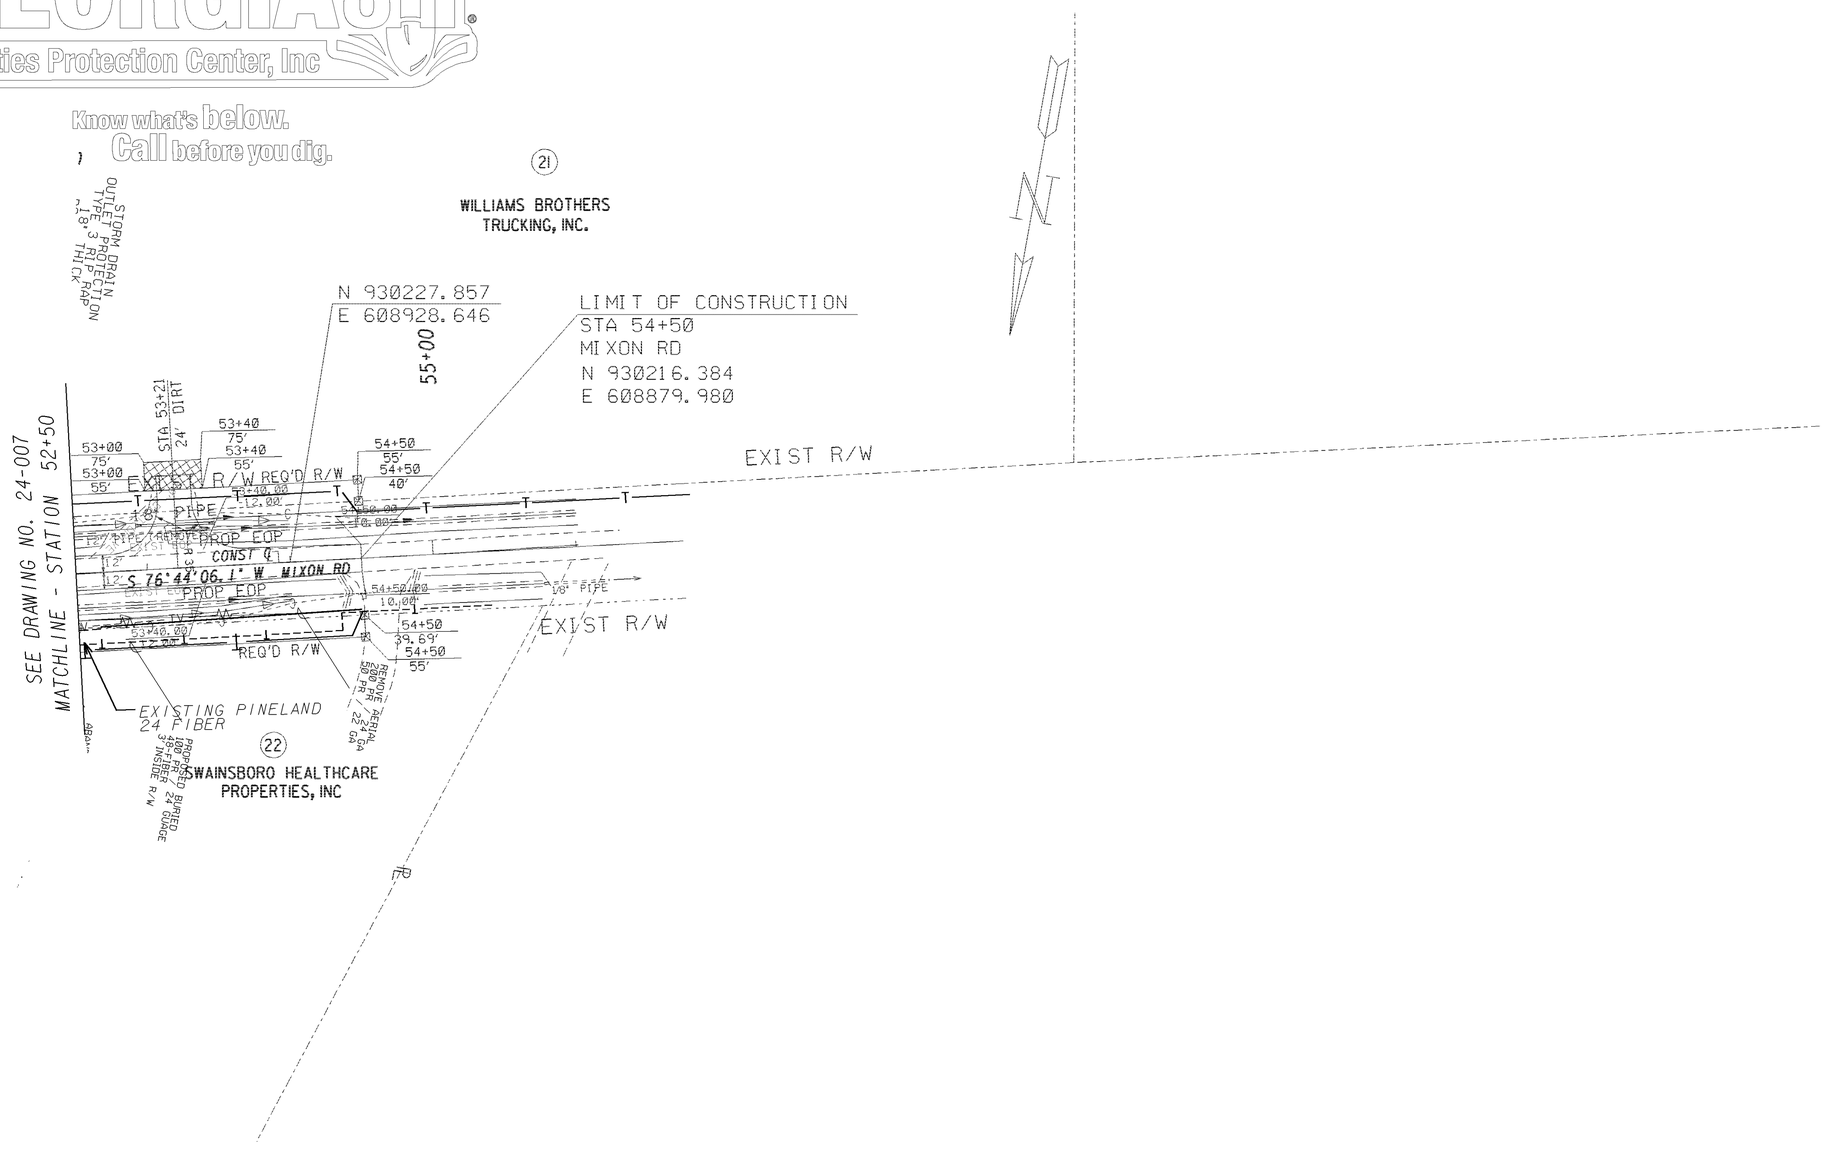

PROPERTY AND EXISTING R/W LINE	BEGIN LIMIT OF ACCESS.....BLA	SCALE IN FEET	
REQUIRED R/W LINE	END LIMIT OF ACCESS.....ELA	0 50 100 200	
CONSTRUCTION LIMITS	LIMIT OF ACCESS		
EASEMENT FOR CONSTR & MAINTENANCE OF SLOPES	REQ'D R/W AND LIMIT OF ACCESS		
EASEMENT FOR CONSTR OF SLOPES			
EASEMENT FOR CONSTR OF DRIVES			

DATE	REVISIONS	DATE	REVISIONS

Wed Jul 30 12:29:37 2014
Wed Jul 30 12:29:37 2014

GEORGIA
DEPARTMENT OF TRANSPORTATION
UTILITY PLAN

PROJECT: NH000-0038-01(040)
COUNTY: EMANUEL

DRAWING No. 24-012