2/24/2014 lamorris	C:\TMP\000\Gdot-2012.TBL	c:\Projects\231630\MicroStation\231630_60_001.dgn GRWCOV

STATE	PROJECT NUMBER	SHEET NO.	TOTAL SHEETS
GA	STP00-0046-01(029) & BHF00-0046-01(030)	1	27

DEPARTMENT OF TRANSPORTATION
STATE OF GEORGIA

RIGHT OF WAY OF PROPOSED WIDENING OF S.R. 12/U.S. 278 FROM WEST OF MILL STREET TO EAST OF S.R. 142 BRIDGE REPLACEMENT ON S.R. 12 OVER THE ALCOVY RIVER AND OVERFLOW>>

FEDERAL AID PROJECT

STP00-0046-01(029) & BHF00-0046-01(030)

FEDERAL ROUTE No.: 278
STATE ROUTE No.: 12/142
P.I. No.: 231630 & 231635

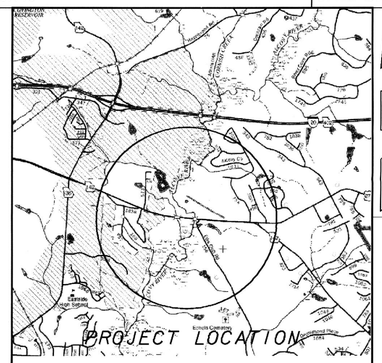

LOCATION SKETCH

NOTE: THE CO-ORDINATES LISTED ARE WEST ZONE GRID CO-ORDINATES BASED ON THE GA. STATE PLANE CO-ORDINATE SYSTEM OF 1984.
HORIZONTAL DATUM : NAD 83/94 HARN
VERTICAL DATUM : NAVD 1988

DESIGN DATA:		S.R. 12
TRAFFIC A.D.T.	=	(2015) 21200
TRAFFIC A.D.T.	=	(2035) 34550
D.H.V.	=	(2035) 1440
TRUCKS	=	6%
24 HR. T	=	9%
S.U.	=	5%
COMB.	=	4%
DISTRIBUTION	=	62%
SPEED DESIGN	=	45 MPH

FUNCTIONAL CLASSIFICATION:
URBAN MINOR ARTERIAL WEST OF ALCOVY RIVER
RURAL MINOR ARTERIAL EAST OF ALCOVY RIVER
PDP CLASSIFICATION: MAJOR

PROJECT DESIGNATION: 231630 FULL OVERSIGHT
PROJECT DESIGNATION: 231635 EXEMPT

CONVENTIONAL SIGNS

STATE OR COUNTY LINE
CITY LIMIT LINE
LAND LOT LINE
PROPERTY LINE
SURVEY OR BASE LINE
RIGHT OF WAY LINE: EXISTING; REQUIRED; LIMIT OF ACCESS; REQD R/W & LIMIT OF ACCESS; R/W MARKERS
FENCE
RAILROAD
POWER LINE
TELEPHONE LINE
POWER POLES
TELEPHONE OR TELEGRAPH POLES

NOTE:
ALL REFERENCES IN THIS DOCUMENT, WHICH INCLUDES ALL PAPERS, WRITINGS, DOCUMENTS, DRAWINGS, OR PHOTOGRAPHS USED, OR TO BE USED IN CONNECTION WITH THIS DOCUMENT, TO " STATE HIGHWAY DEPARTMENT OF GEORGIA ", "STATE HIGHWAY DEPARTMENT ", GEORGIA STATE HIGHWAY DEPARTMENT ", " HIGHWAY DEPARTMENT ", OR " DEPARTMENT " WHEN THE CONTEXT THEREOF MEANS THE STATE HIGHWAY DEPARTMENT OF GEORGIA, AND SHALL BE DEEMED TO MEAN THE DEPARTMENT OF TRANSPORTATION.

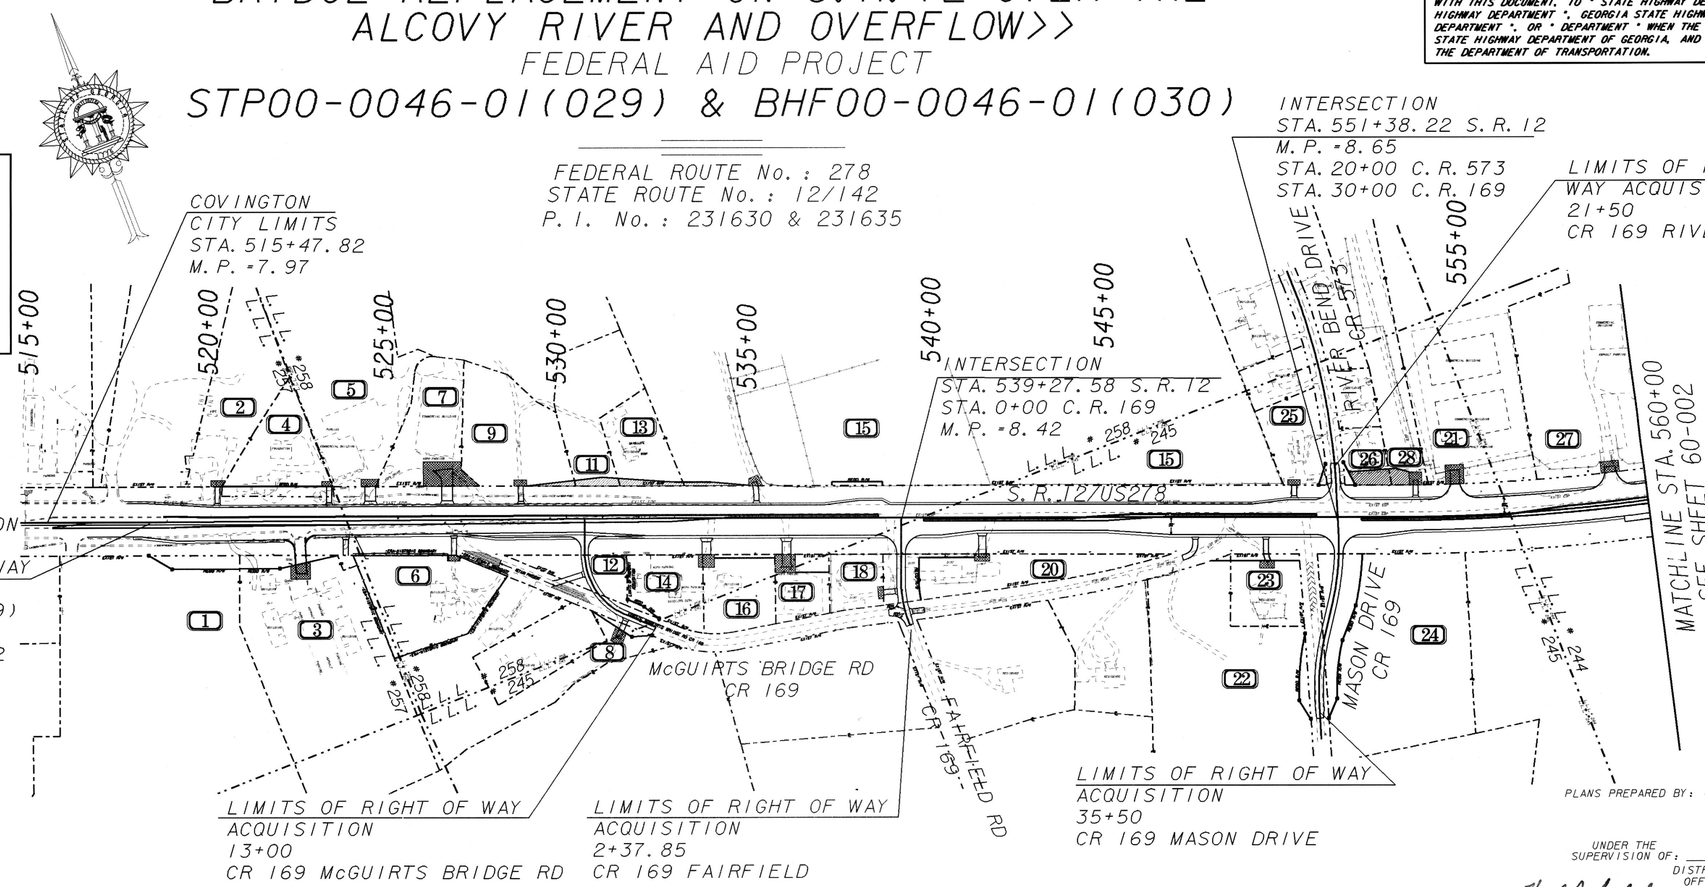

MID-POINT COORDINATES
N 1307115.926015
E 2406533.127762

GMD 420 & 462
LAND DISTRICTS 1 & 9

LENGTH OF RIGHT OF WAY PROJECT	COUNTY NO. 217
	MILES
NET LENGTH OF RIGHT OF WAY	2.375
NET LENGTH OF BRIDGES	0.121
NET LENGTH OF EXCEPTIONS	0.000
GROSS LENGTH OF RIGHT OF WAY	2.375

SCALE IN FEET
0 200 400 800

THIS PROJECT IS LOCATED 100% WITHIN NEWTON COUNTY
90% WITHIN CONGRESSIONAL DISTRICT NO. 4
10% WITHIN CONGRESSIONAL DISTRICT NO. 10

PLANS PREPARED BY: LARRY MORRIS, DESIGN ENGINEER II

UNDER THE SUPERVISION OF: NEAL O'BRIEN, DISTRICT PRECONSTRUCTION ENGINEER, OFFICE OF DISTRICT 2 DESIGN

APPROVED: Howard P. Copeland 2.26.2014
HOWARD P. COPELAND, STATE RIGHT OF WAY ADMINISTRATOR DATE

LOCATION AND DESIGN APPROVAL DATE: 11-24-1999

PLANS COMPLETED DATE: 12-03-2013

REVISIONS:
07-03-14 SHEETS 1,5,6,8,13,15,16,22,23,24
08-08-14 SHEETS 1,2,6,7,17,18,19,20,25,26,27
08-15-14 SHEETS 1,3,7,8,9,19,20,23,24
08-22-14 SHEETS 1,13,19
08-29-14 SHEETS 1,11,13
09-05-14 SHEETS 1,2,4,6,7,11,12,14,15,17-20, 23,26
09-12-14 SHEETS 1,2,17,25

STP00-0046-01(029) & BHF00-0046-01(030)
NEWTON COUNTY

DRAWING No. 60-001