8/15/2014 lamorris	C:\TMP\000\Gdot-2012.TBL	C:\Projects\231630\MicroStation\231630_60_003.dgn GRWCOV	STATE	PROJECT NUMBER	SHEET NO.	TOTAL SHEETS
			GA	STP00-0046-01(029) & BHF00-0046-01(030)	3	27

DEPARTMENT OF TRANSPORTATION
STATE OF GEORGIA

RIGHT OF WAY OF PROPOSED WIDENING OF S.R. 12/U.S. 278 FROM WEST OF MILL STREET TO EAST OF S.R. 142 BRIDGE REPLACEMENT ON S.R. 12 OVER THE ALCOVY RIVER AND OVERFLOW>>

FEDERAL AID PROJECT

STP00-0046-01(029) & BHF00-0046-01(030)

FEDERAL ROUTE No.: 278
STATE ROUTE No.: 12/142
P.I. No.: 231630 & 231635

CONVENTIONAL SIGNS

STATE OR COUNTY LINE
CITY LIMIT LINE
LAND LOT LINE
PROPERTY LINE
SURVEY OR BASE LINE
RIGHT OF WAY LINE
- EXISTING
- REQUIRED
- LIMIT OF ACCESS
- REOD R/W & LIMIT OF ACCESS
- R/W MARKERS

FENCE
RAILROAD
POWER LINE
TELEPHONE LINE
POWER POLES
TELEPHONE OR TELEGRAPH POLES

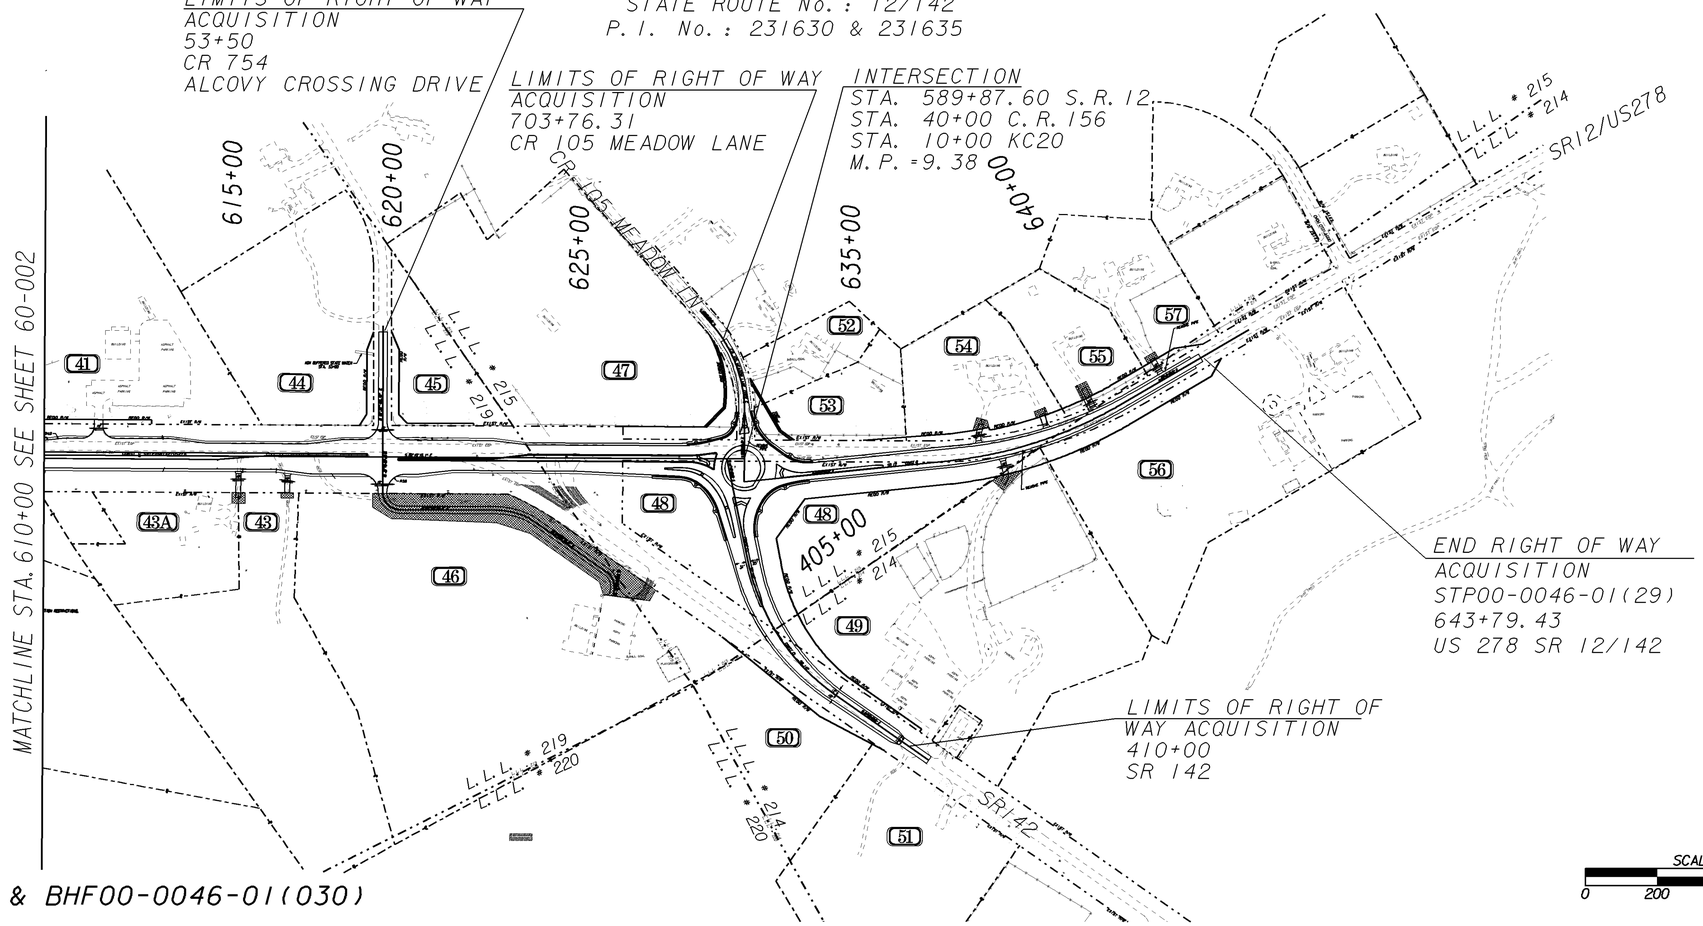

STP00-0046-01(029) & BHF00-0046-01(030)
NEWTON COUNTY

1/5/2009

DRAWING No.
60-003