7/7/2014 lamorris	C:\TMP\000\Gdot-2012.TBL	C:\Projects\231630\MicroStation\231630_60_005.dgn GAWPLN	STATE	PROJECT NUMBER	SHEET NO.	TOTAL SHEETS
			GA	STP00-0046-01(029) & BHF00-0046-01(030)	5	27

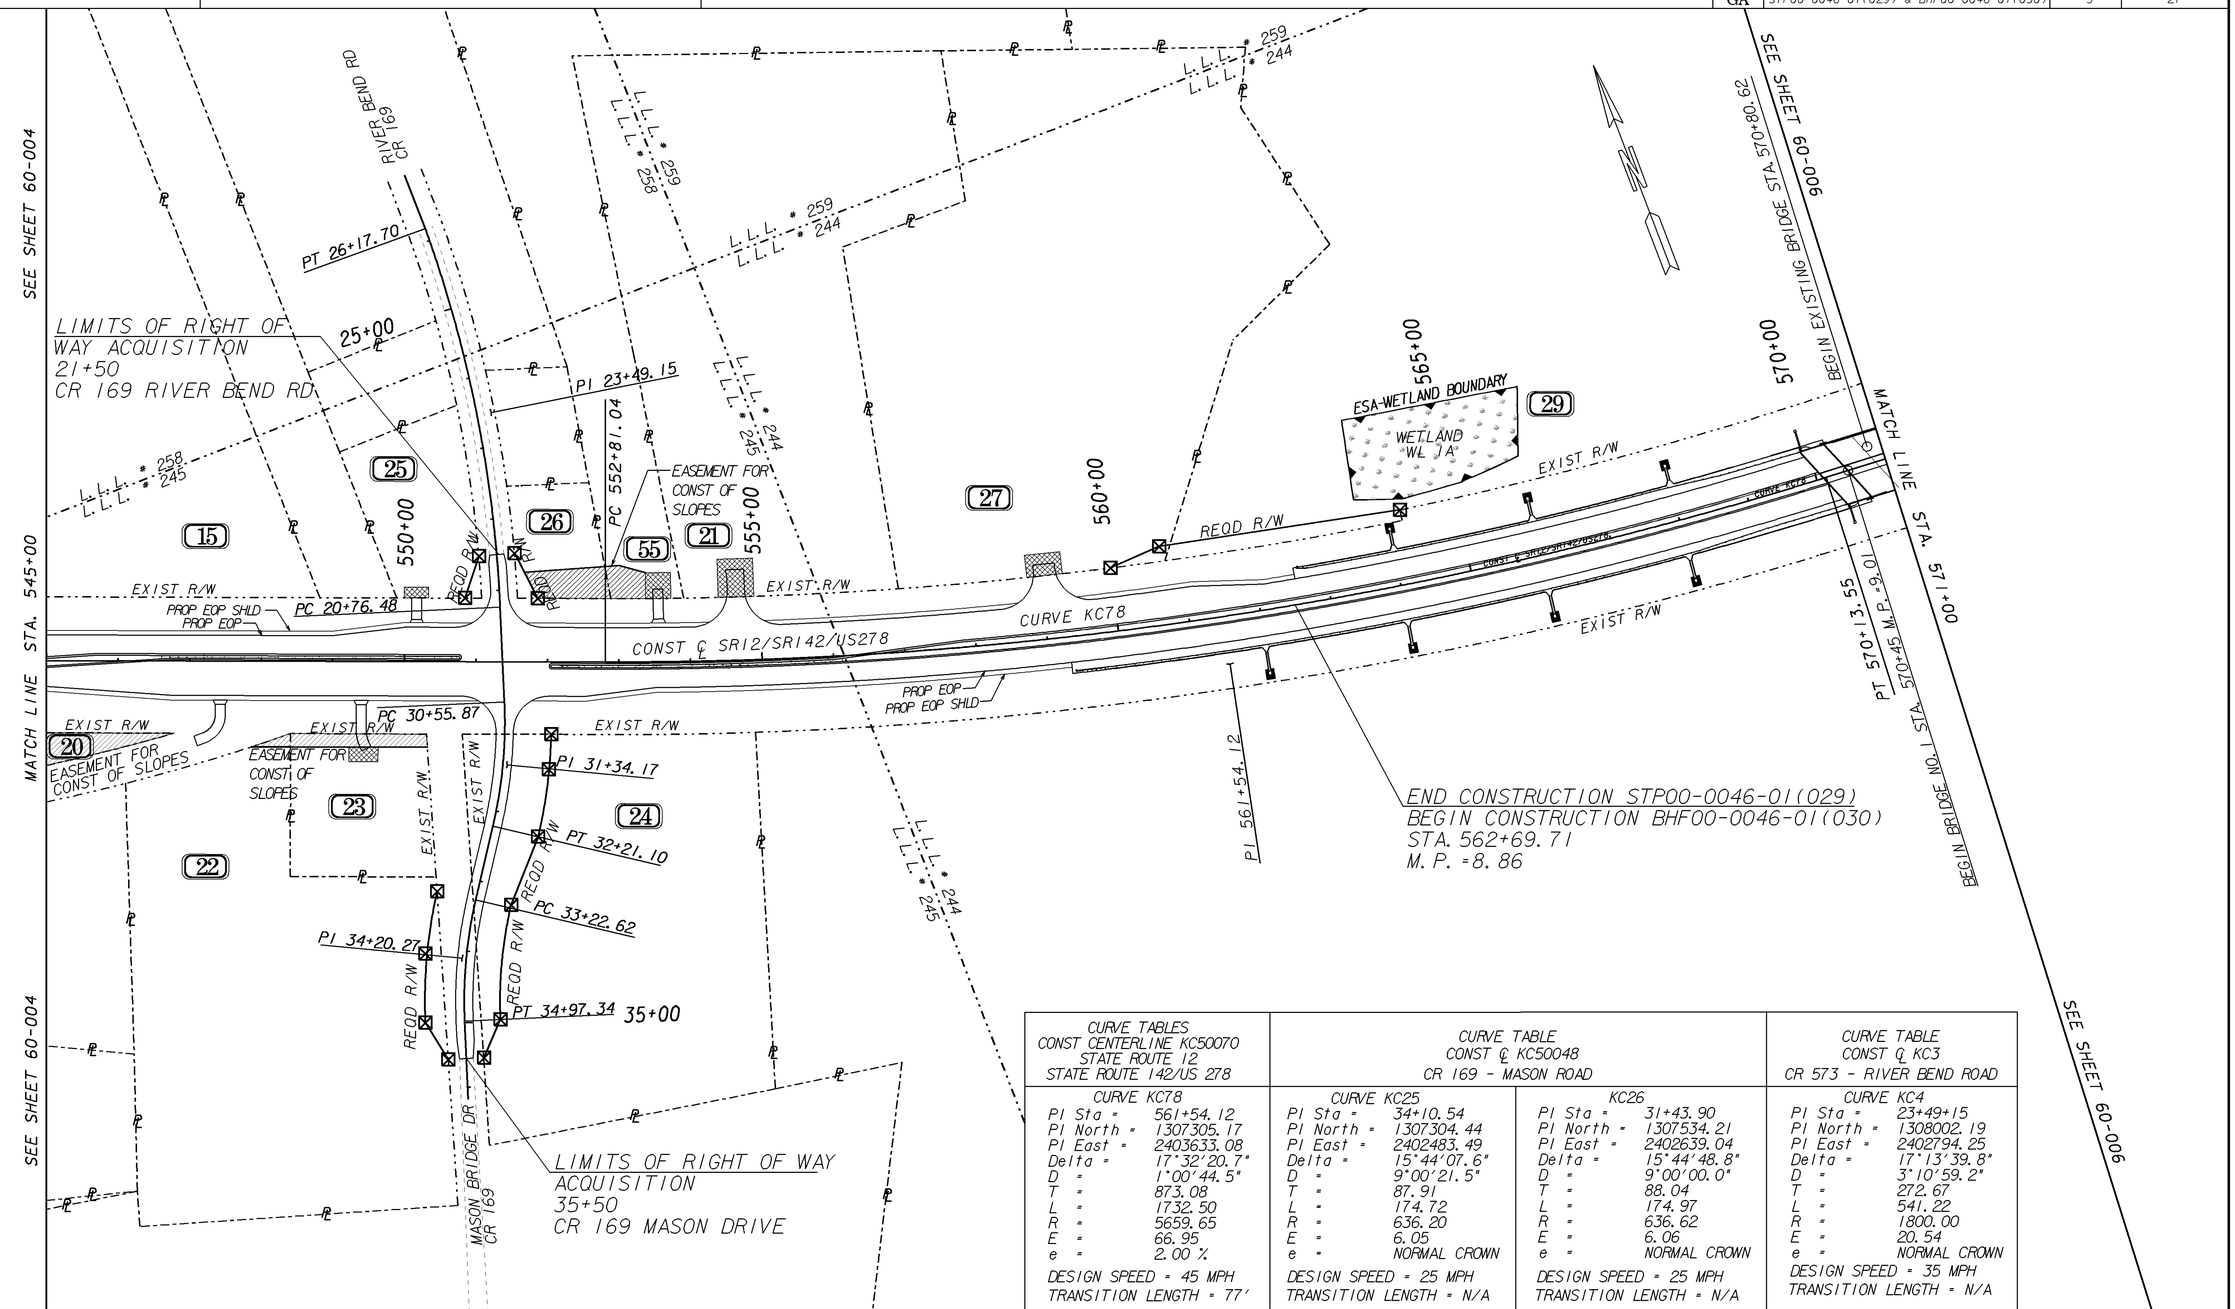

CURVE TABLES CONST CENTERLINE KC50070 STATE ROUTE 12 STATE ROUTE 142/US 278		CURVE TABLE CONST ℄ KC50048 CR 169 - MASON ROAD				CURVE TABLE CONST ℄ KC3 CR 573 - RIVER BEND ROAD	
CURVE KC78		CURVE KC25		KC26		CURVE KC4	
PI Sta =	561+54.12	PI Sta =	34+10.54	PI Sta =	31+43.90	PI Sta =	23+49+15
PI North =	1307305.17	PI North =	1307304.44	PI North =	1307534.21	PI North =	1308002.19
PI East =	2403633.08	PI East =	2402483.49	PI East =	2402639.04	PI East =	2402794.25
Delta =	17°32'20.7"	Delta =	15°44'07.6"	Delta =	15°44'48.8"	Delta =	17°13'39.8"
D =	1°00'44.5"	D =	9°00'21.5"	D =	9°00'00.0"	D =	3°10'59.2"
T =	873.08	T =	87.91	T =	88.04	T =	272.67
L =	1732.50	L =	174.72	L =	174.97	L =	541.22
R =	5659.65	R =	636.20	R =	636.62	R =	1800.00
E =	66.95	E =	6.05	E =	6.06	E =	20.54
e =	2.00 %	e =	NORMAL CROWN	e =	NORMAL CROWN	e =	NORMAL CROWN
DESIGN SPEED = 45 MPH		DESIGN SPEED = 25 MPH		DESIGN SPEED = 25 MPH		DESIGN SPEED = 35 MPH	
TRANSITION LENGTH = 77'		TRANSITION LENGTH = N/A		TRANSITION LENGTH = N/A		TRANSITION LENGTH = N/A	

PROPERTY AND EXISTING R/W LINE
REQUIRED R/W LINE
CONSTRUCTION LIMITS
EASEMENT FOR CONSTR & MAINTENANCE OF SLOPES
EASEMENT FOR CONSTR OF SLOPES
EASEMENT FOR CONSTR OF DRIVES

BEGIN LIMIT OF ACCESS.....BLA
END LIMIT OF ACCESS.....ELA
LIMIT OF ACCESS
REQ'D R/W & LIMIT OF ACCESS

SCALE IN FEET
0 100 200 400

GEORGIA DEPARTMENT OF TRANSPORTATION

DATE	REVISIONS	DATE	REVISIONS
07-03-14	REVISED PROPERTY LINE PARCEL 15 & EXISTING R/W PARCEL 29		

STATE OF GEORGIA
DEPARTMENT OF TRANSPORTATION

PROPERTY MAP

PROJECT NO: 231630 & 231635
COUNTY: NEWTON
LAND LOT NO: 244, 245, 258, 259
LAND DISTRICT: 1
GMD 420
DATE 12-03-13 SH 005 OF 027

1/5/2009

DRAWING No. 60-005