STATE	PROJECT NUMBER	SHEET NO.	TOTAL SHEETS
GA	STP00-0046-01(029) & BHF00-0046-01(030)	6	27

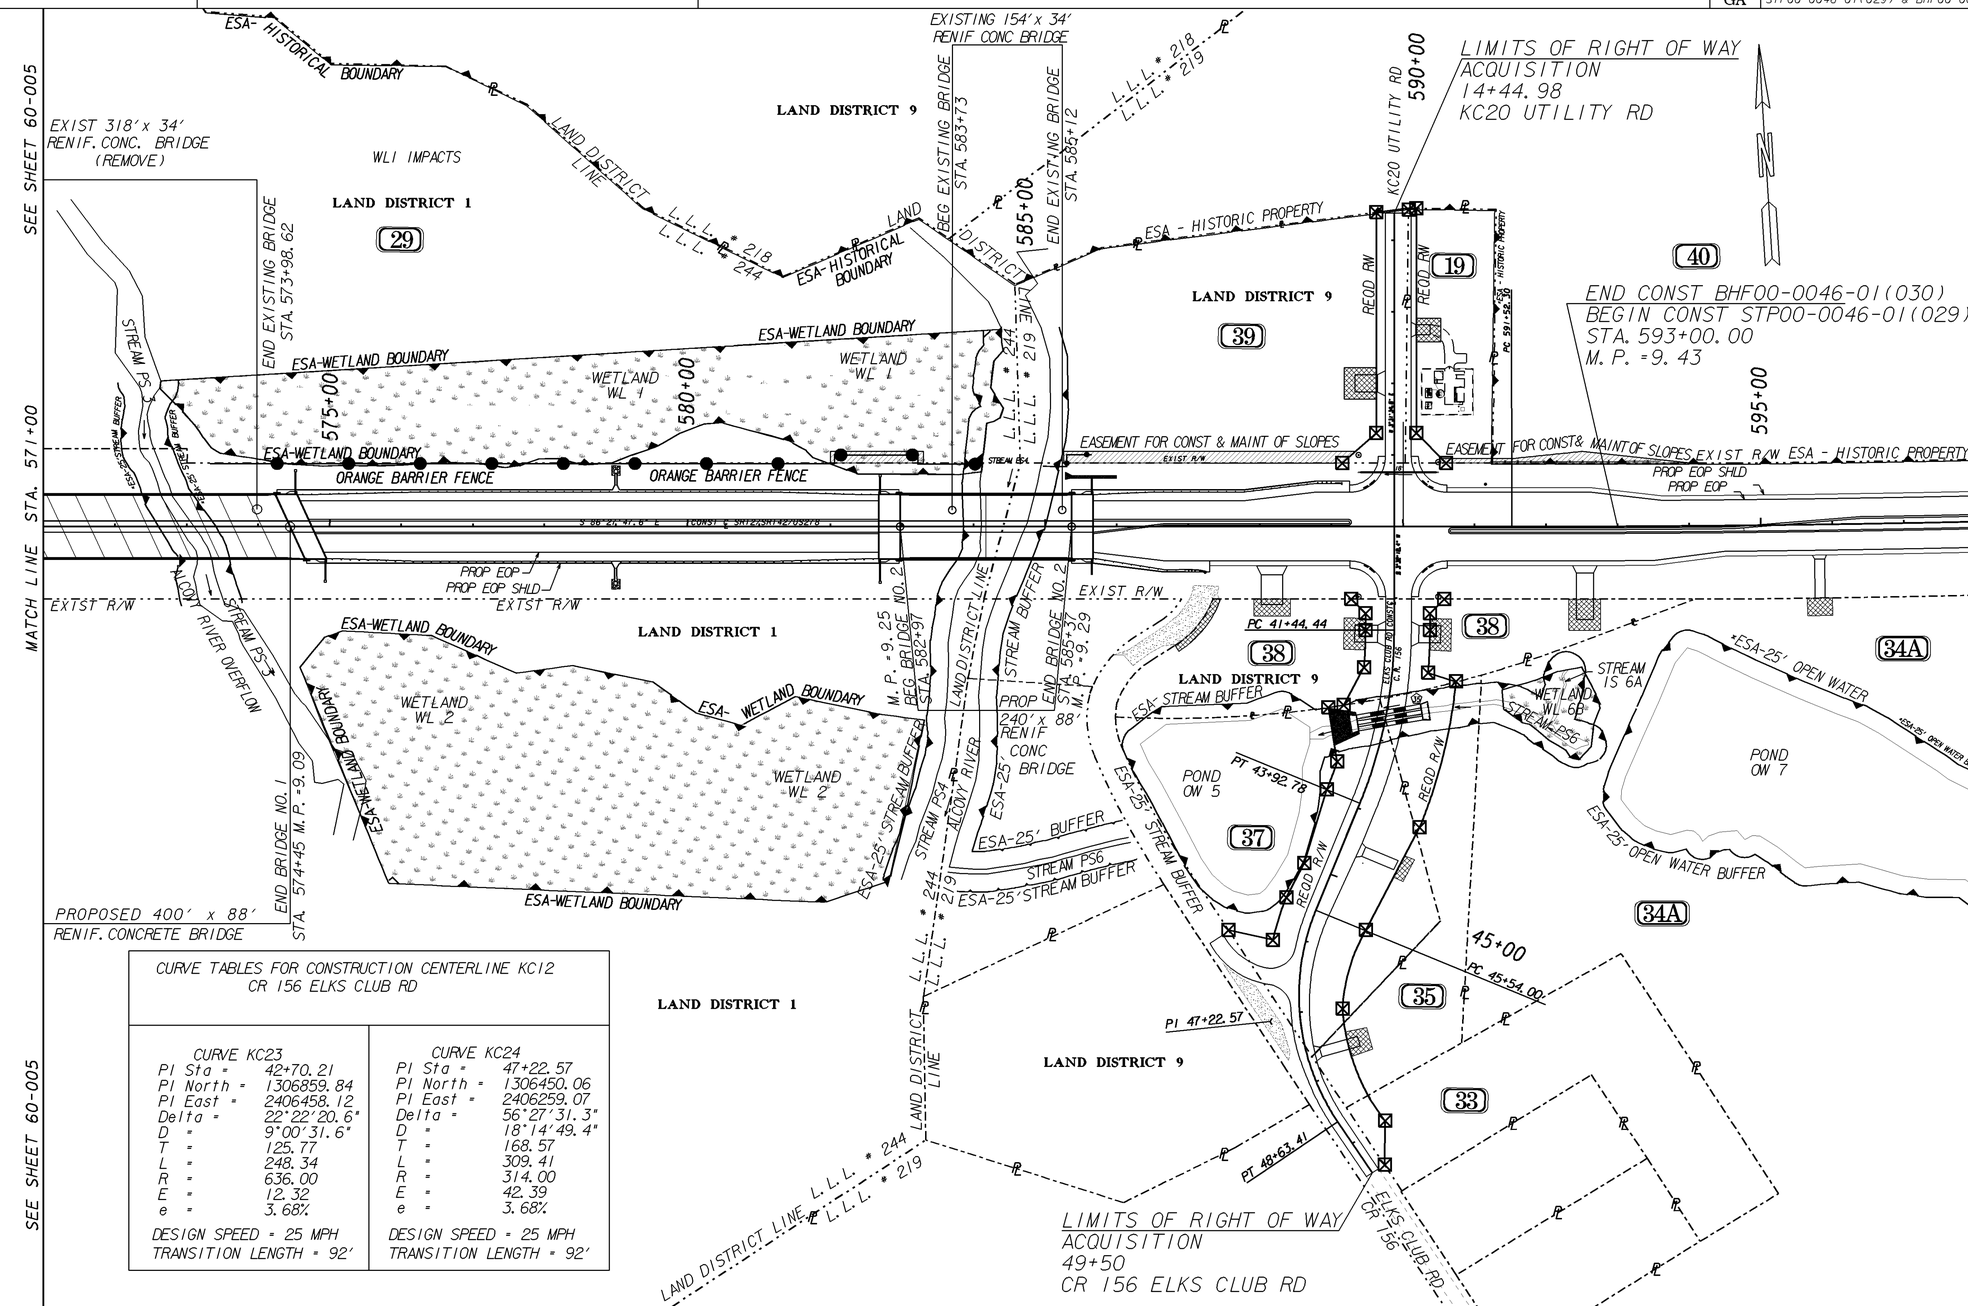

CURVE TABLES FOR CONSTRUCTION CENTERLINE KC12
CR 156 ELKS CLUB RD

CURVE KC23		CURVE KC24	
PI Sta =	42+70.21	PI Sta =	47+22.57
PI North =	1306859.84	PI North =	1306450.06
PI East =	2406458.12	PI East =	2406259.07
Delta =	22°22'20.6"	Delta =	56°27'31.3"
D =	9°00'31.6"	D =	18°14'49.4"
T =	125.77	T =	168.57
L =	248.34	L =	309.41
R =	636.00	R =	314.00
E =	12.32	E =	42.39
e =	3.68%	e =	3.68%
DESIGN SPEED = 25 MPH		DESIGN SPEED = 25 MPH	
TRANSITION LENGTH = 92'		TRANSITION LENGTH = 92'	

PROPERTY AND EXISTING R/W LINE
REQUIRED R/W LINE
CONSTRUCTION LIMITS
EASEMENT FOR CONSTR & MAINTENANCE OF SLOPES
EASEMENT FOR CONSTR OF SLOPES
EASEMENT FOR CONSTR OF DRIVES

BEGIN LIMIT OF ACCESS..... BLA
END LIMIT OF ACCESS..... ELA
LIMIT OF ACCESS
REQ'D R/W & LIMIT OF ACCESS

SCALE IN FEET
0 100 200 400

GEORGIA DEPARTMENT OF TRANSPORTATION

DATE	REVISIONS	DATE	REVISIONS
07-03-14	REVISED EXISTING R/W PARCEL 29		
08-08-14	REVISED PROP LINES AND REQ'D ROW-PARCELS 33, 34, 35, 37, 38		
09-05-14	CHANGED PARCEL 34A TO 34 & 34 TO 34A		

STATE OF GEORGIA
DEPARTMENT OF TRANSPORTATION

PROPERTY MAP

PROJECT NO: 231630 & 231635
COUNTY: NEWTON
LAND LOT NO: 218, 219, 244
LAND DISTRICT: 1
GMD 420
DATE 12-03-13 SH 006 OF 027

1/5/2009

DRAWING No. 60-006