9/5/2014 lamorris	C:\TMP\000\Gdot-2012.TBL	c:\Projects\231630\MicroStation\231630_60_011.dgn GAWPLN	STATE	PROJECT NUMBER	SHEET NO.	TOTAL SHEETS
			GA	STP00-0046-01(029) & BHF00-0046-01(030)	11	27

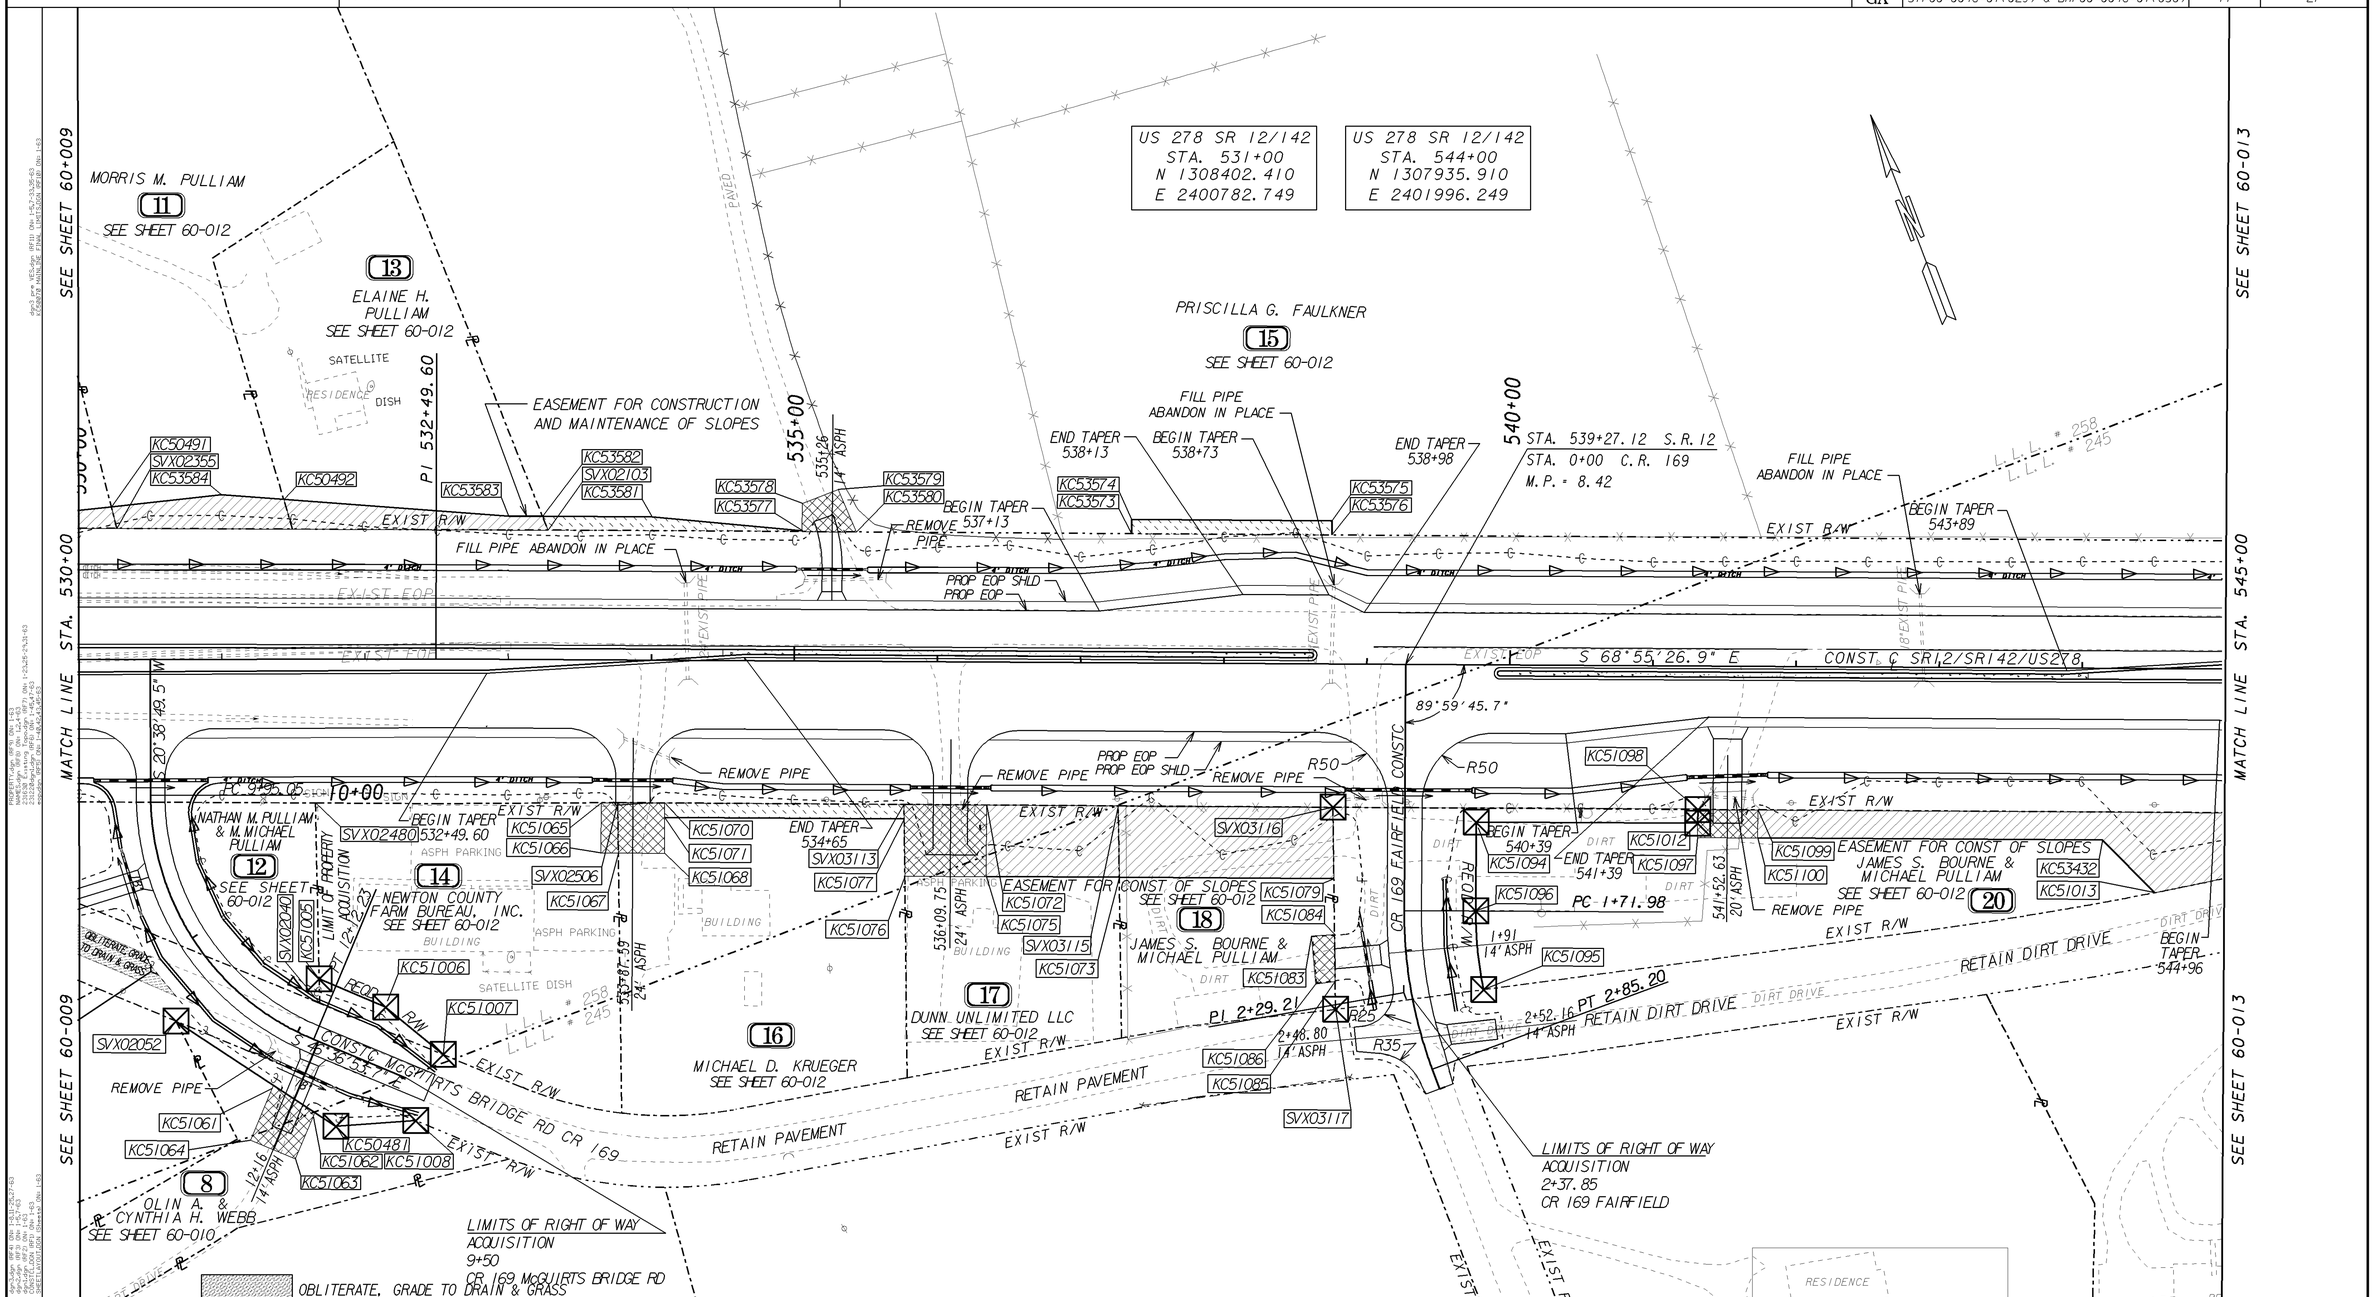

PROPERTY AND EXISTING R/W LINE	
REQUIRED R/W LINE	
CONSTRUCTION LIMITS	
EASEMENT FOR CONSTR & MAINTENANCE OF SLOPES	
EASEMENT FOR CONSTR OF SLOPES	
EASEMENT FOR CONSTR OF DRIVES	

BEGIN LIMIT OF ACCESS.....BLA
END LIMIT OF ACCESS.....ELA
LIMIT OF ACCESS
REQ'D R/W & LIMIT OF ACCESS

SCALE IN FEET
0 50 100 200

GEORGIA DEPARTMENT OF TRANSPORTATION

DATE	REVISIONS	DATE	REVISIONS
08-29-14	PARCEL 15 - CHANGED PERM EASEMENT TO TEMP EASEMENT		
09-05-14	PARCEL 16 - CHANGED PERM EASEMENT TO TEMP EASEMENT		

STATE OF GEORGIA
DEPARTMENT OF TRANSPORTATION

RIGHT OF WAY MAP

PROJECT NO: 231630 & 231635
COUNTY: NEWTON
LAND LOT NO: 245, 258
LAND DISTRICT: 1
GMD 420
DATE 12-03-13 SH 011 OF 027

1/5/2009

DRAWING No. 60-011