STATE	PROJECT NUMBER	SHEET NO.	TOTAL SHEETS
GA	STP00-0046-01(029) & BHF00-0046-01(030)	13	27

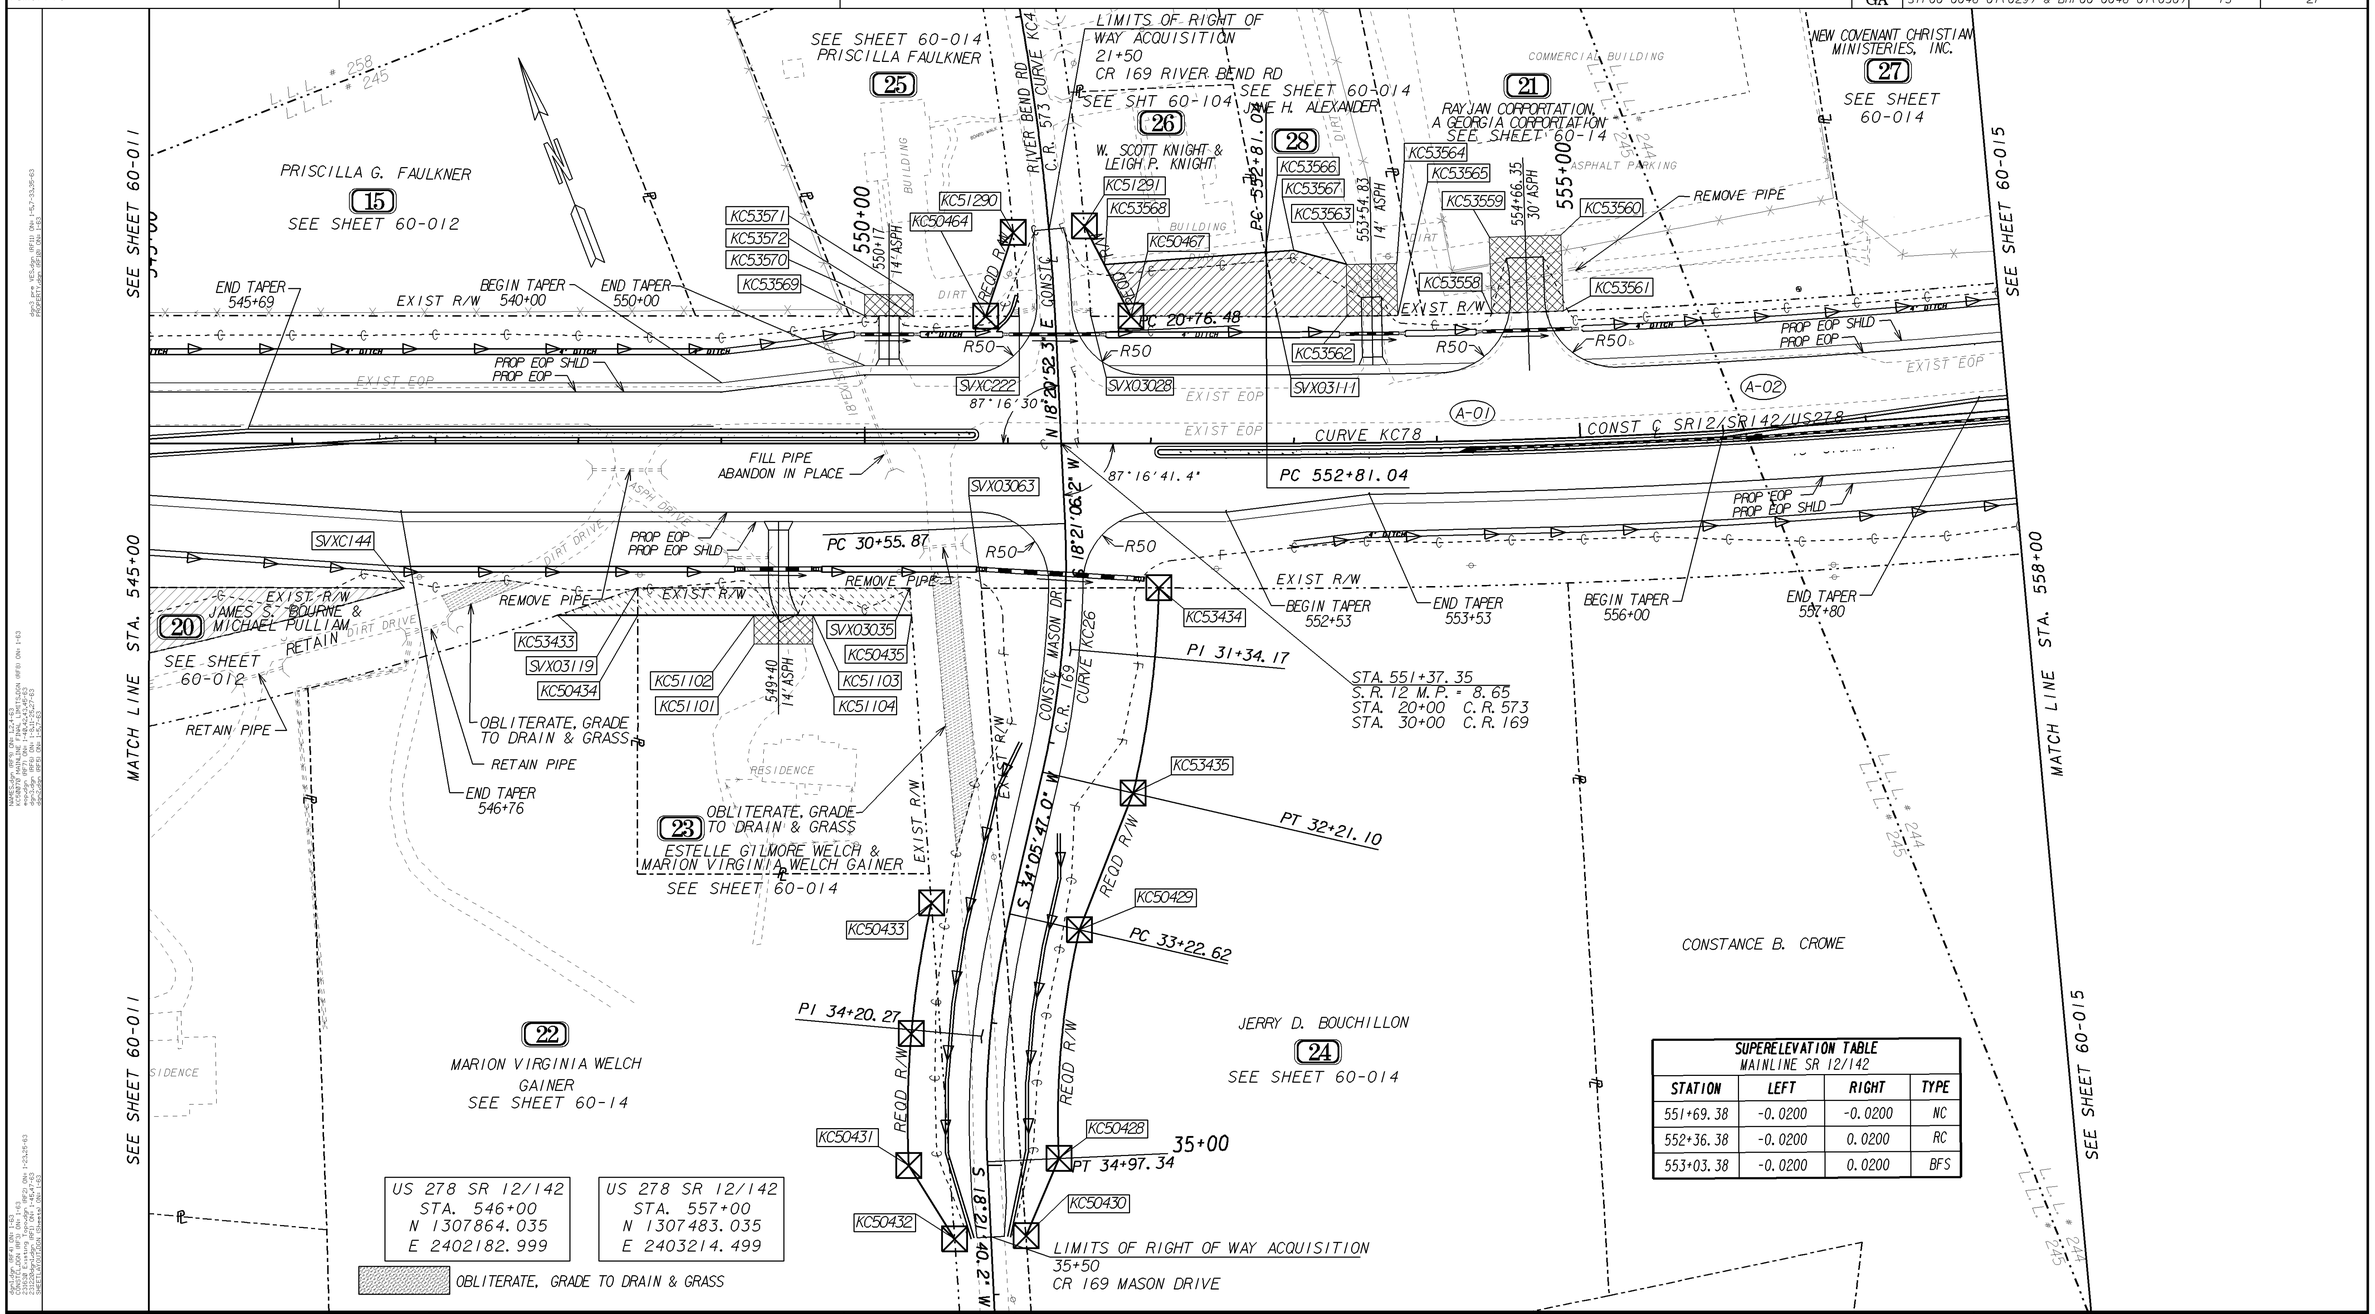

SUPERELEVATION TABLE
MAINLINE SR 12/142

STATION	LEFT	RIGHT	TYPE
551+69.38	-0.0200	-0.0200	NC
552+36.38	-0.0200	0.0200	RC
553+03.38	-0.0200	0.0200	BFS

PROPERTY AND EXISTING R/W LINE
REQUIRED R/W LINE
CONSTRUCTION LIMITS
EASEMENT FOR CONSTR & MAINTENANCE OF SLOPES
EASEMENT FOR CONSTR OF SLOPES
EASEMENT FOR CONSTR OF DRIVES

BEGIN LIMIT OF ACCESS.....BLA
END LIMIT OF ACCESS.....ELA
LIMIT OF ACCESS
REQ'D R/W & LIMIT OF ACCESS

SCALE IN FEET
0 50 100 200

GEORGIA DEPARTMENT OF TRANSPORTATION

DATE	REVISIONS	DATE	REVISIONS
07-03-14	REVISED PROPERTY LINE PARCEL 15		
08-22-14	REMARKED REQ'D EASEMENT POINTS FOR PARCEL 22		
08-29-14	PARCELS 22 & 23 CHANGED PERM EASEMENT TO TEMP EASEMENT		

STATE OF GEORGIA
DEPARTMENT OF TRANSPORTATION

RIGHT OF WAY MAP

PROJECT NO: 231630 & 231635
COUNTY: NEWTON
LAND LOT NO: 244, 245, 258
LAND DISTRICT: 1
GMD 420
DATE 12-03-13 SH 013 OF 027

DRAWING No. 60-013