9/5/2014 lamorris	C:\TMP\000\Gdot-2012.TBL	c:\Projects\231630\MicroStation\231630_60_019.dgn GRWPLN	STATE	PROJECT NUMBER	SHEET NO.	TOTAL SHEETS
			GA	STP00-0046-01(029) & BHF00-0046-01(030)	19	27

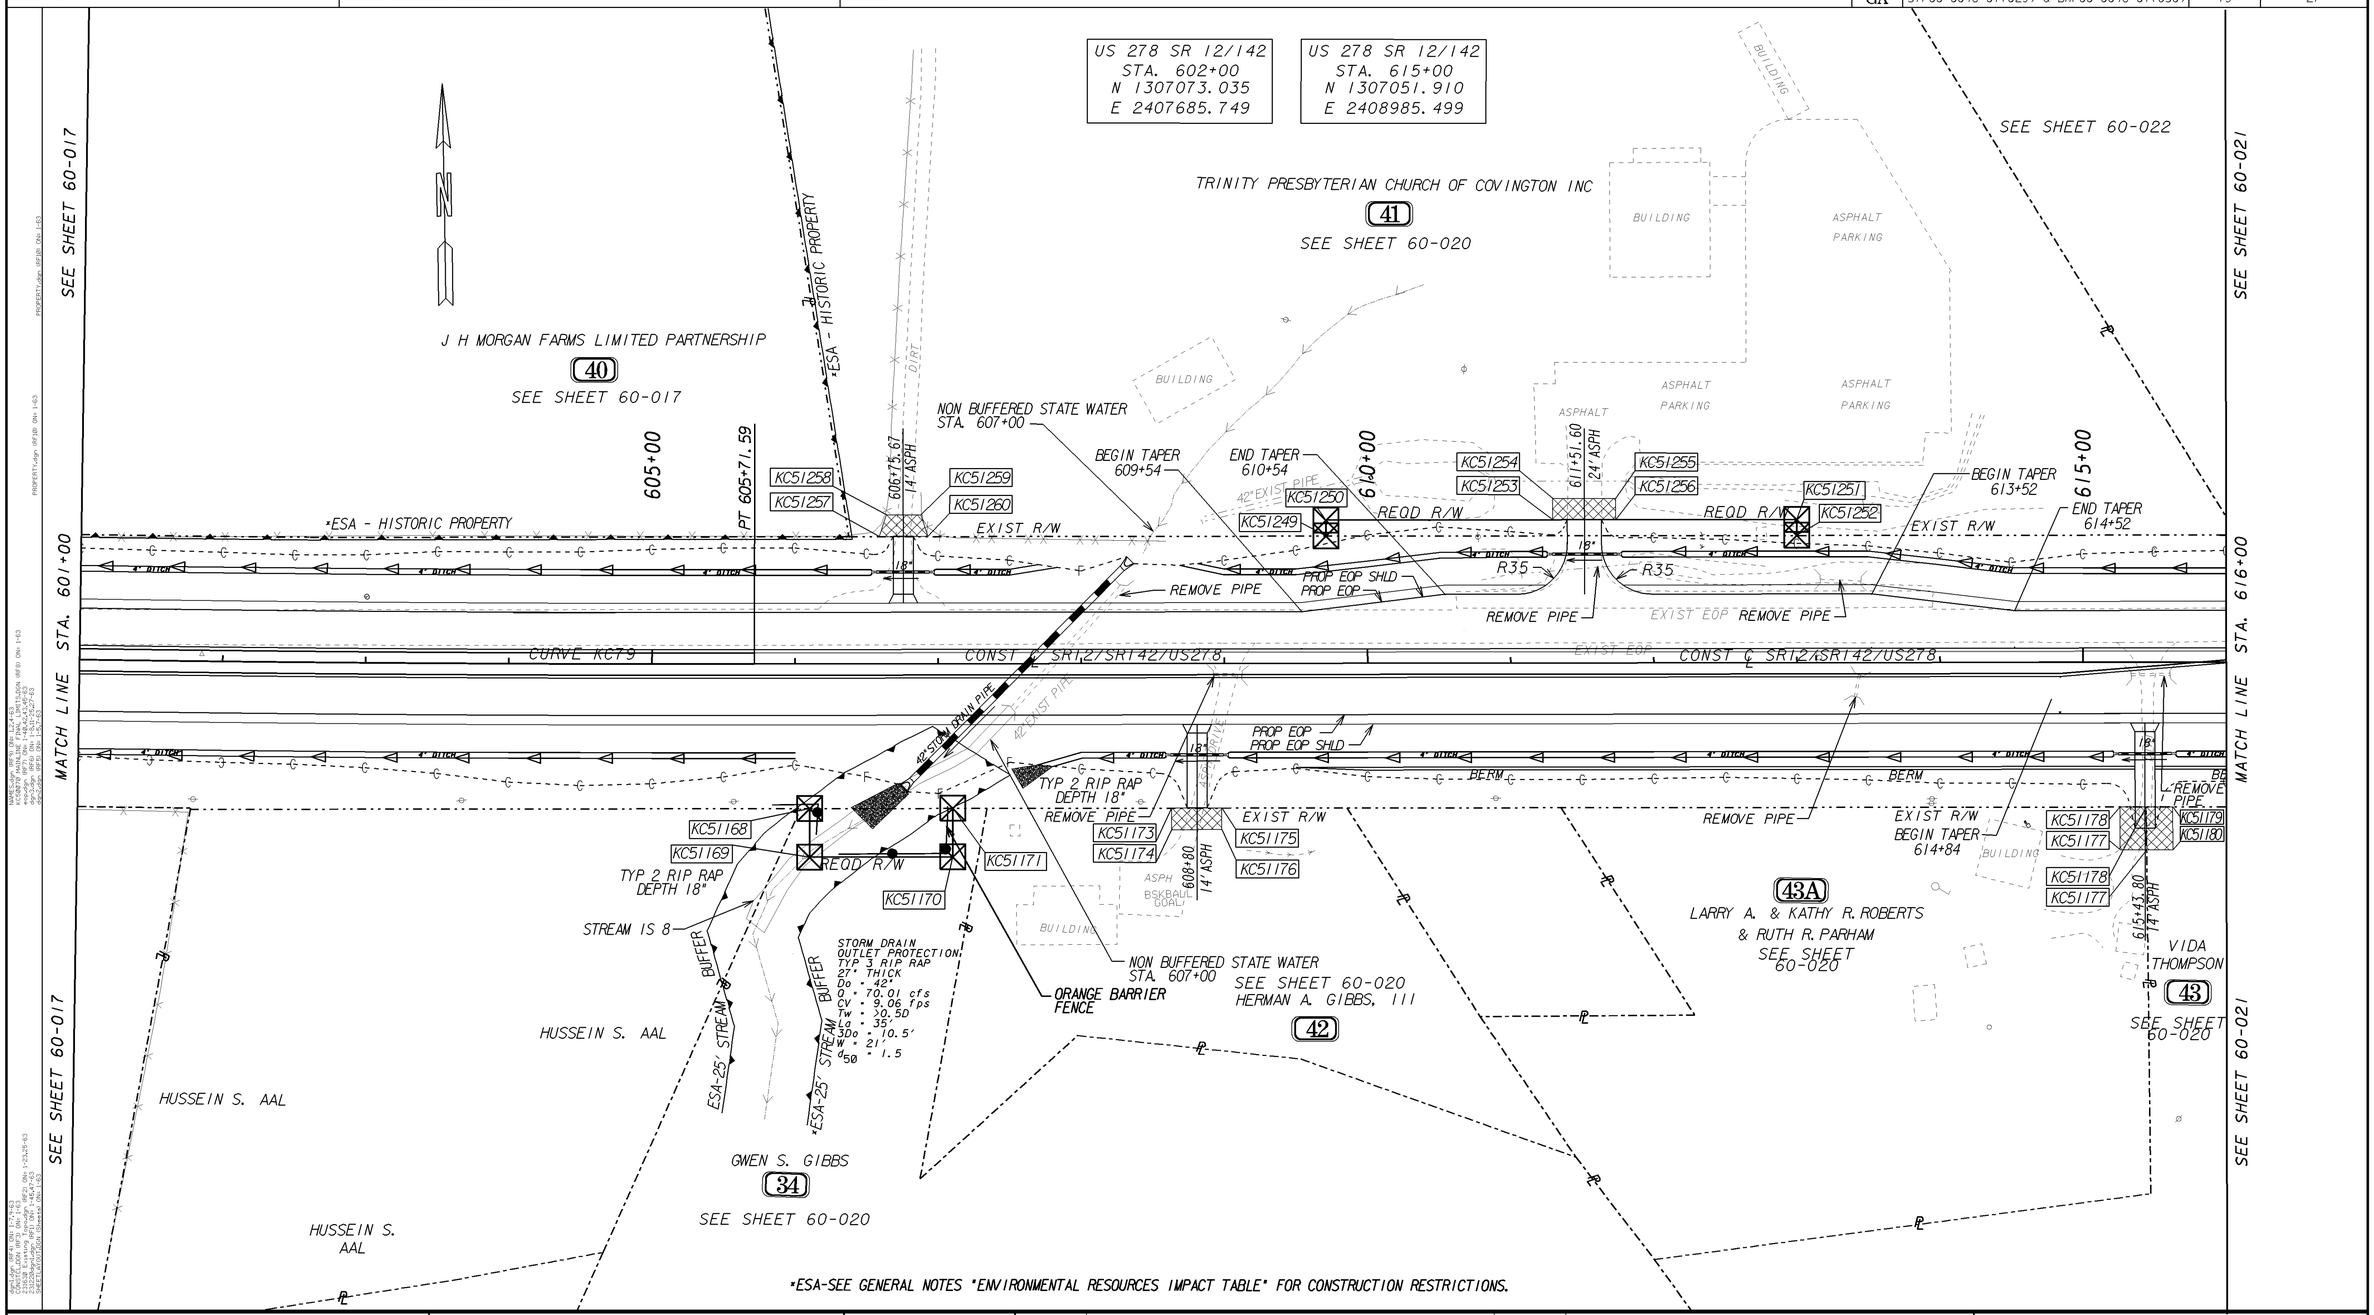

PROPERTY AND EXISTING R/W LINE	
REQUIRED R/W LINE	
CONSTRUCTION LIMITS	
EASEMENT FOR CONSTR & MAINTENANCE OF SLOPES	
EASEMENT FOR CONSTR OF SLOPES	
EASEMENT FOR CONSTR OF DRIVES	

BEGIN LIMIT OF ACCESS	BLA
END LIMIT OF ACCESS	ELA
LIMIT OF ACCESS	
REQ'D R/W & LIMIT OF ACCESS	

SCALE IN FEET
0 50 100 200

GEORGIA
DEPARTMENT OF TRANSPORTATION

DATE	REVISIONS	DATE	REVISIONS
08-08-14	CHANGED PARCEL 34 TO 34A		
08-15-14	MODIFIED PROPERTY LINE PARCEL 43-ADDED PARCEL 43A		
08-22-14	NAME CHANGE PARCEL 34A		
09-05-14	CHANGED PARCEL 34 TO 34A & 34A TO 34		

STATE OF GEORGIA
DEPARTMENT OF TRANSPORTATION

RIGHT OF WAY MAP

PROJECT NO: 231630 & 231635
COUNTY: NEWTON
LAND LOT NO: 219
LAND DISTRICT: 9
GMD 420
DATE 12-03-13 SH 019 OF 027

1/5/2009

DRAWING No.
060-019