9/5/2014 lamorris	C:\TMP\000\Gdot-2012.TBL	c:\Projects\231630\MicroStation\231630_60_023.dgn GRWPLN	STATE	PROJECT NUMBER	SHEET NO.	TOTAL SHEETS
			GA	STP00-0046-01(029) & BHF00-0046-01(030)	23	27

SUPERELEVATION TABLE
MAINLINE SR 142

STATION	LEFT	RIGHT	TYPE
634+11.14	-0.0200	-0.0200	NC
634+99.94	-0.0200	0.0200	RC
635+66.54	-0.0500	0.0500	BFS
640+04.29	-0.0500	0.0500	EFS
640+70.89	-0.0200	0.0200	RC
641+59.69	-0.0200	-0.0200	NC

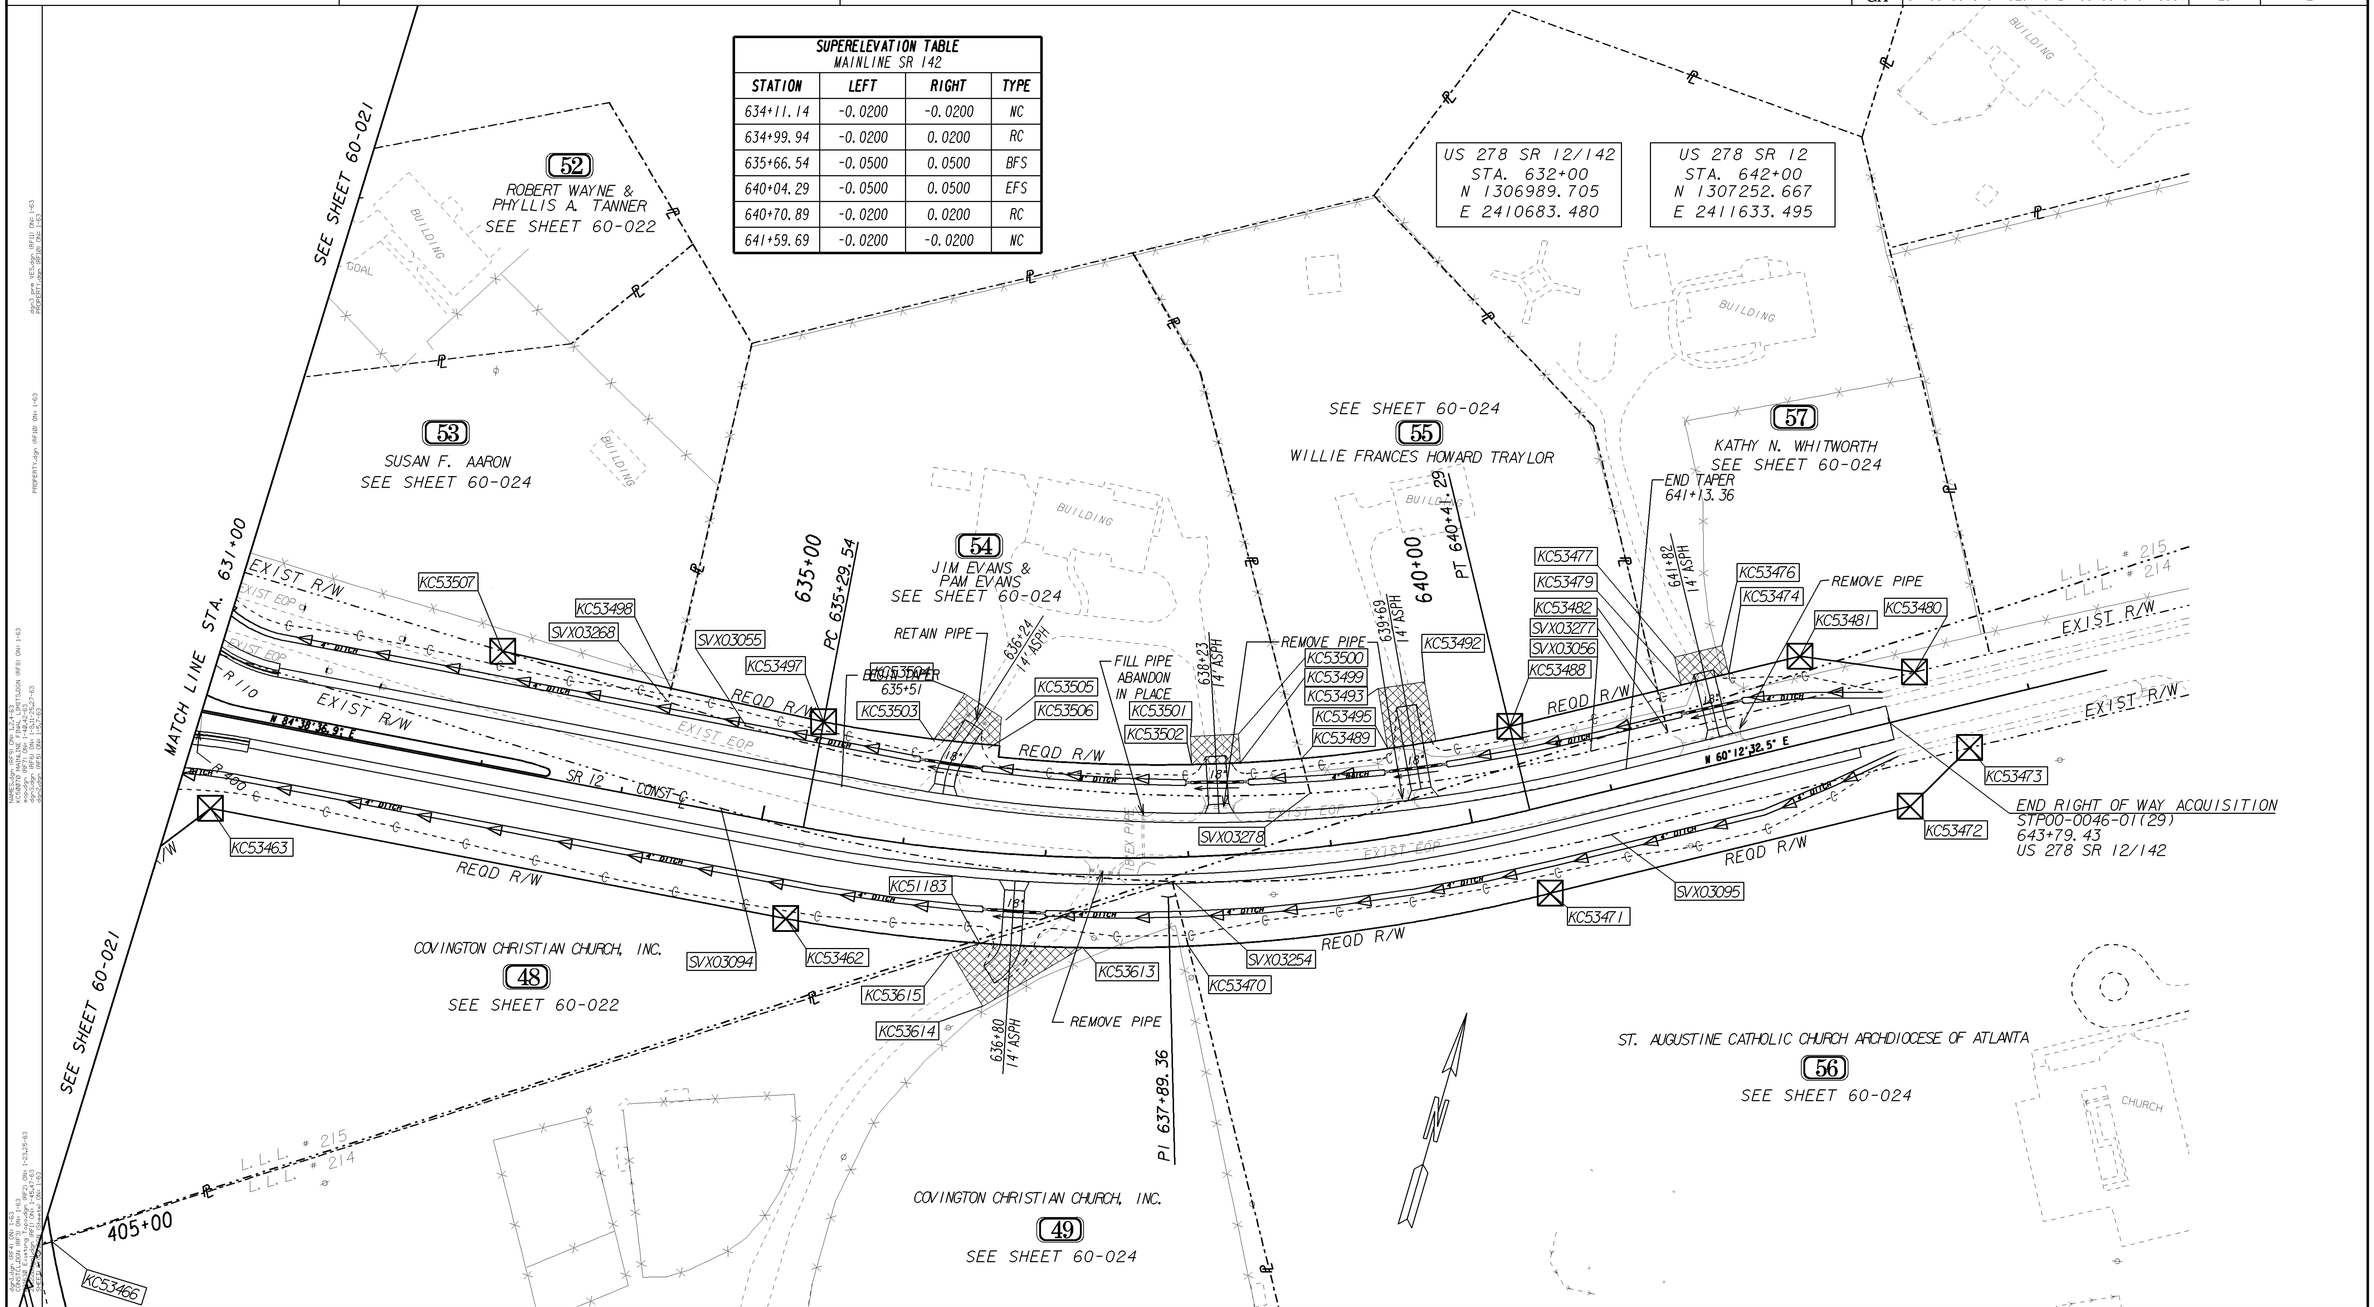

PROPERTY AND EXISTING R/W LINE
REQUIRED R/W LINE
CONSTRUCTION LIMITS
EASEMENT FOR CONSTR & MAINTENANCE OF SLOPES
EASEMENT FOR CONSTR OF SLOPES
EASEMENT FOR CONSTR OF DRIVES

BEGIN LIMIT OF ACCESS.....BLA
END LIMIT OF ACCESS.....ELA
LIMIT OF ACCESS
REQ'D R/W & LIMIT OF ACCESS

SCALE IN FEET
0 50 100 200

GEORGIA DEPARTMENT OF TRANSPORTATION

DATE	REVISIONS	DATE	REVISIONS
07-03-14	REVISED PROPERTY LINE PARCEL 54 & 55		
08-15-14	MODIFIED ROW FOR PARCELS 54, 55, 57		
09-05-14	ADDED POINT CALLOUT PARCEL 49 & 56		

STATE OF GEORGIA
DEPARTMENT OF TRANSPORTATION

RIGHT OF WAY MAP

PROJECT NO: 231630 & 231635
COUNTY: NEWTON
LAND LOT NO: 214, 215
LAND DISTRICT: 9
GMD 420
DATE 12-03-13 SH 023 OF 027

1/5/2009

DRAWING NO. 060-023