9/5/2014 lamorris	C:\TMP\000\Gdot-2012.TBL	c:\Projects\231630\MicroStation\231630_60_026.dgn GRWPLN	STATE	PROJECT NUMBER	SHEET NO.	TOTAL SHEETS
			GA	STP00-0046-01(029) & BHF00-0046-01(030)	26	27

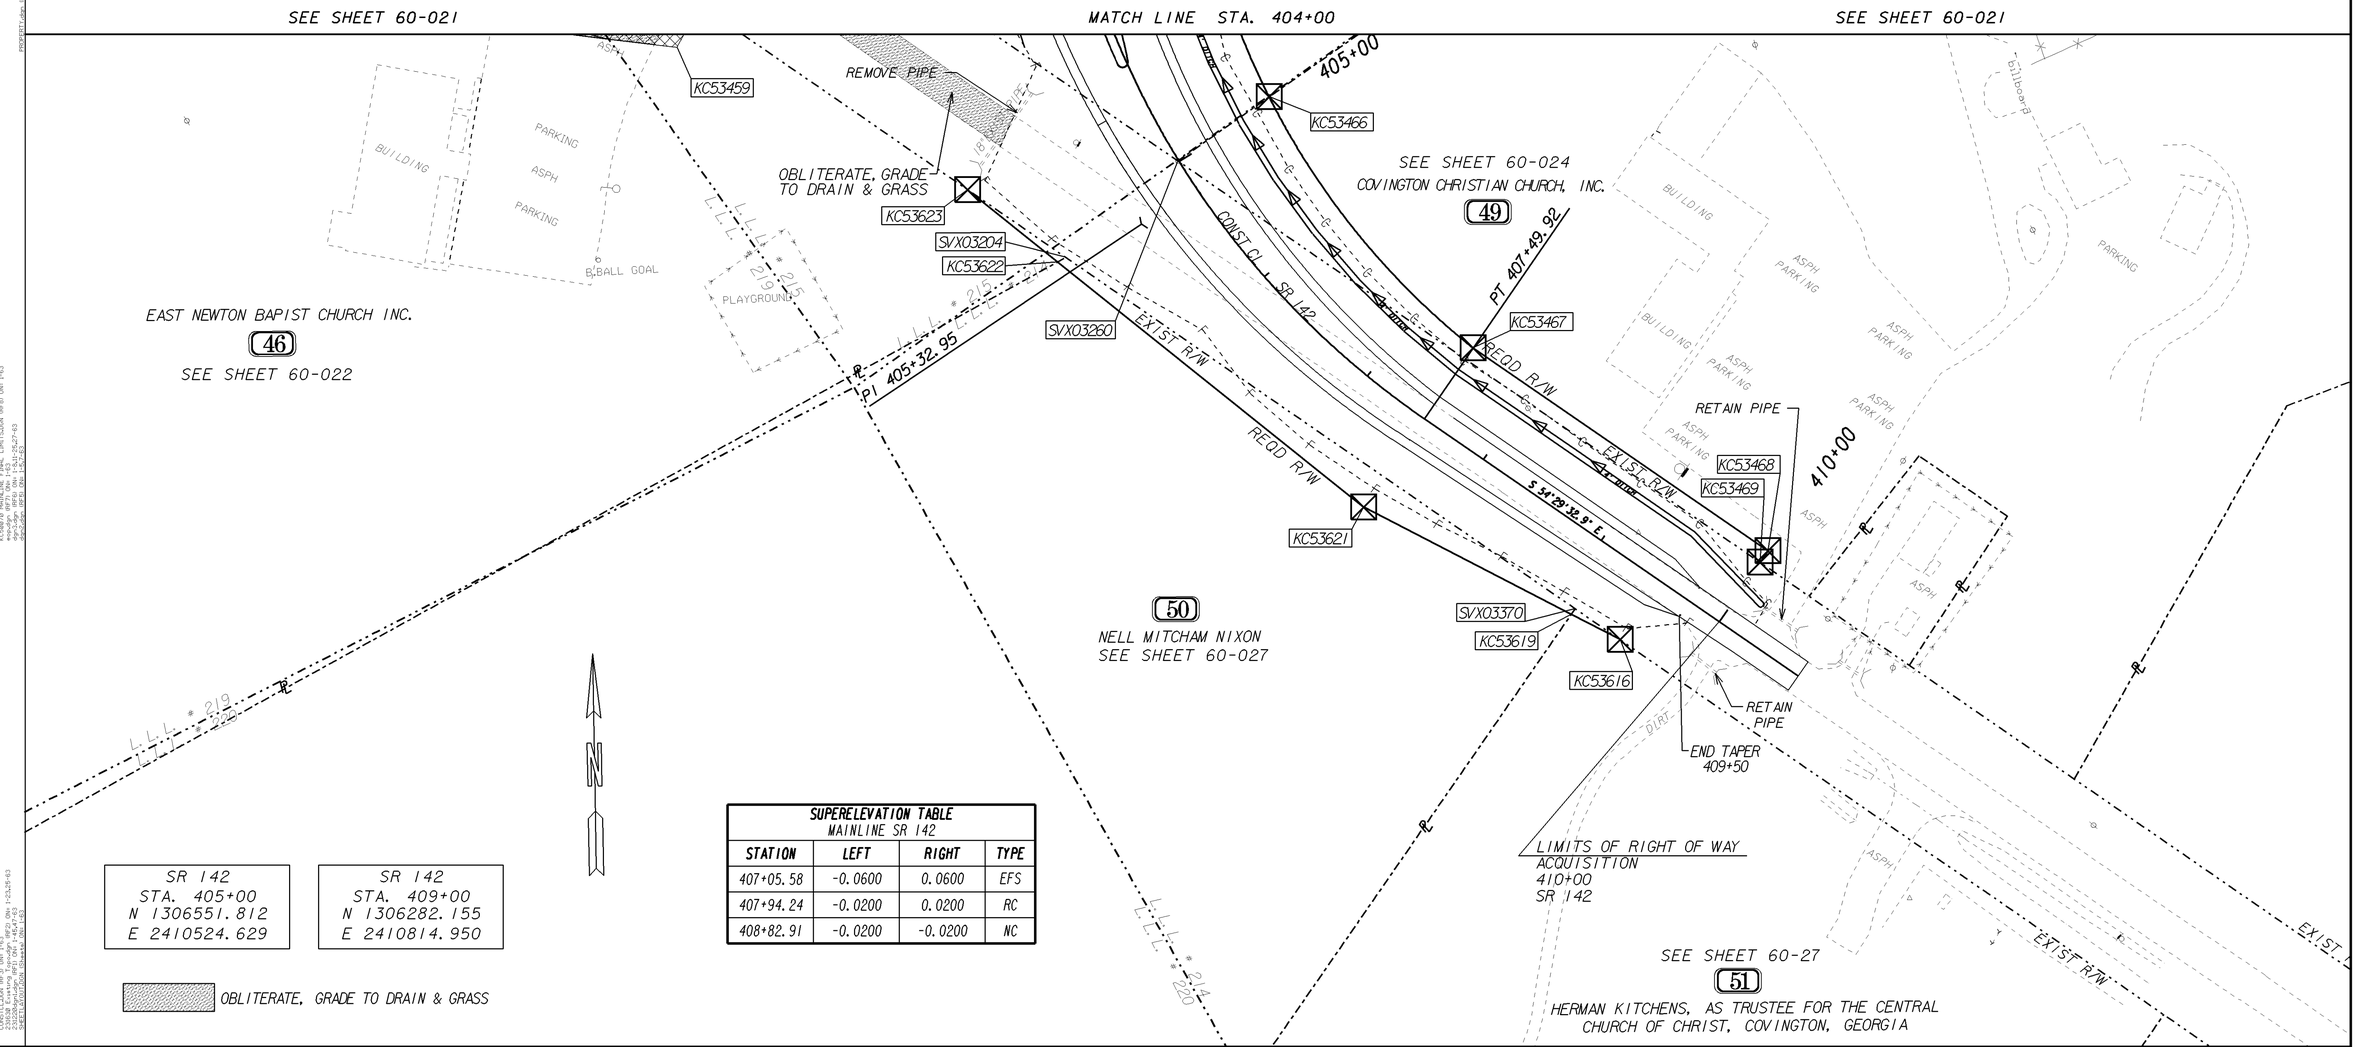

SUPERELEVATION TABLE
MAINLINE SR 142

STATION	LEFT	RIGHT	TYPE
407+05.58	-0.0600	0.0600	EFS
407+94.24	-0.0200	0.0200	RC
408+82.91	-0.0200	-0.0200	NC

PROPERTY AND EXISTING R/W LINE
REQUIRED R/W LINE
CONSTRUCTION LIMITS
EASEMENT FOR CONSTR & MAINTENANCE OF SLOPES
EASEMENT FOR CONSTR OF SLOPES
EASEMENT FOR CONSTR OF DRIVES

BEGIN LIMIT OF ACCESS.....BLA
END LIMIT OF ACCESS.....ELA
LIMIT OF ACCESS
REQ'D R/W & LIMIT OF ACCESS

SCALE IN FEET
0 50 100 200

GEORGIA DEPARTMENT OF TRANSPORTATION

DATE	REVISIONS	DATE	REVISIONS
08-08-14	NAME CHANGE PARCELS 50 & 51		
09-05-14	POINT CALLOUT ADDED PARCEL 48		

STATE OF GEORGIA
DEPARTMENT OF TRANSPORTATION

RIGHT OF WAY MAP

PROJECT NO: 231630 & 231635
COUNTY: NEWTON
LAND LOT NO: 214, 219, 220
LAND DISTRICT: 9
GMD 420
DATE 12-03-13 SH 026 OF 027

1/5/2009

DRAWING No. 060-026