STATE	PROJECT NUMBER	SHEET NO.	TOTAL SHEETS
GEORGIA	STP00-0161-01(016)	19	222

****
CENTERLINE POINTS

POINTS	STATION	OFFSET	COORDINATES
KC10601	615+00.00	0.00'	CHAIN KC55 N 1165429.17 E 2418104.48
KC10602	630+00.00	0.00'	CHAIN KC55 N 1166523.76 E 2419129.98

****

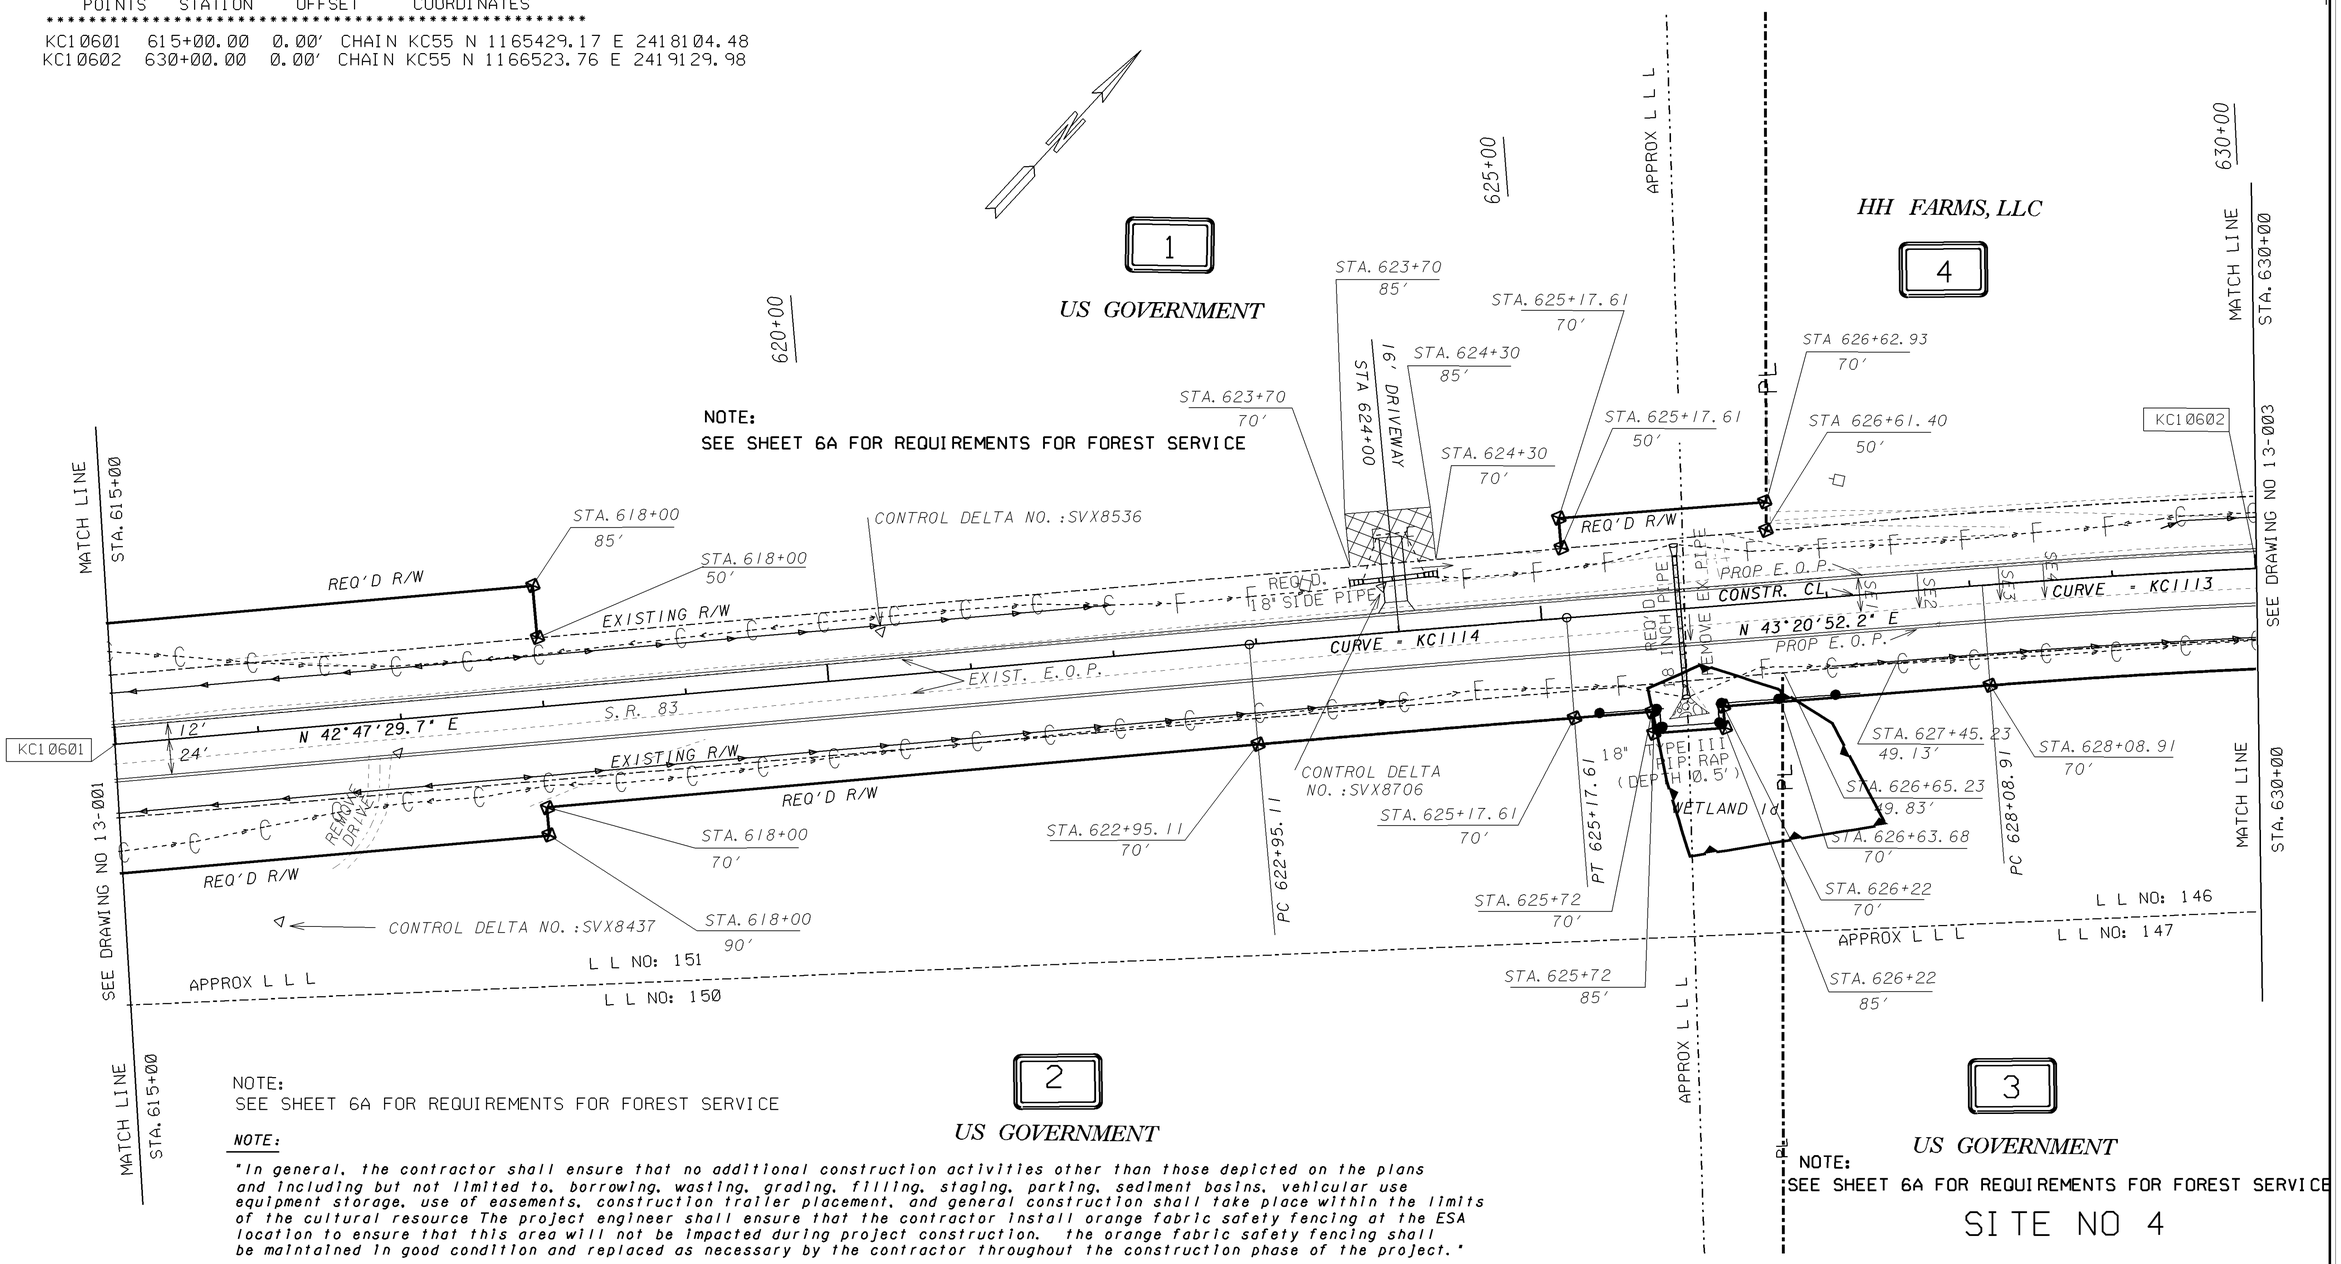

NOTE:
SEE SHEET 6A FOR REQUIREMENTS FOR FOREST SERVICE

NOTE:
SEE SHEET 6A FOR REQUIREMENTS FOR FOREST SERVICE

NOTE:

"In general, the contractor shall ensure that no additional construction activities other than those depicted on the plans and including but not limited to, borrowing, wasting, grading, filling, staging, parking, sediment basins, vehicular use equipment storage, use of easements, construction trailer placement, and general construction shall take place within the limits of the cultural resource The project engineer shall ensure that the contractor install orange fabric safety fencing at the ESA location to ensure that this area will not be impacted during project construction. the orange fabric safety fencing shall be maintained in good condition and replaced as necessary by the contractor throughout the construction phase of the project."

SITE NO 4

PROPERTY AND EXISTING R/W LINE	BEGIN LIMIT OF ACCESS.....BLA
REQUIRED R/W LINE	END LIMIT OF ACCESS.....ELA
CONSTRUCTION LIMITS	LIMIT OF ACCESS
EASEMENT FOR CONSTR & MAINTENANCE OF SLOPES	REQUIRED R/W AND LIMIT OF ACCESS
EASEMENT FOR CONSTR OF SLOPES	
EASEMENT FOR CONSTR OF DRIVES	

GEORGIA
DEPARTMENT OF TRANSPORTATION

SCALE IN FEET
0 50 100 200

REVISION DATES		
07-14-14		

STATE OF GEORGIA
DEPARTMENT OF TRANSPORTATION
OFFICE: TENNILLE

CONSTRUCTION PLAN
SR 83

DRAWING No. 13-002

C:\0002_ACTIVE PROJECTS\231730\DGN\231730CP002.DGN