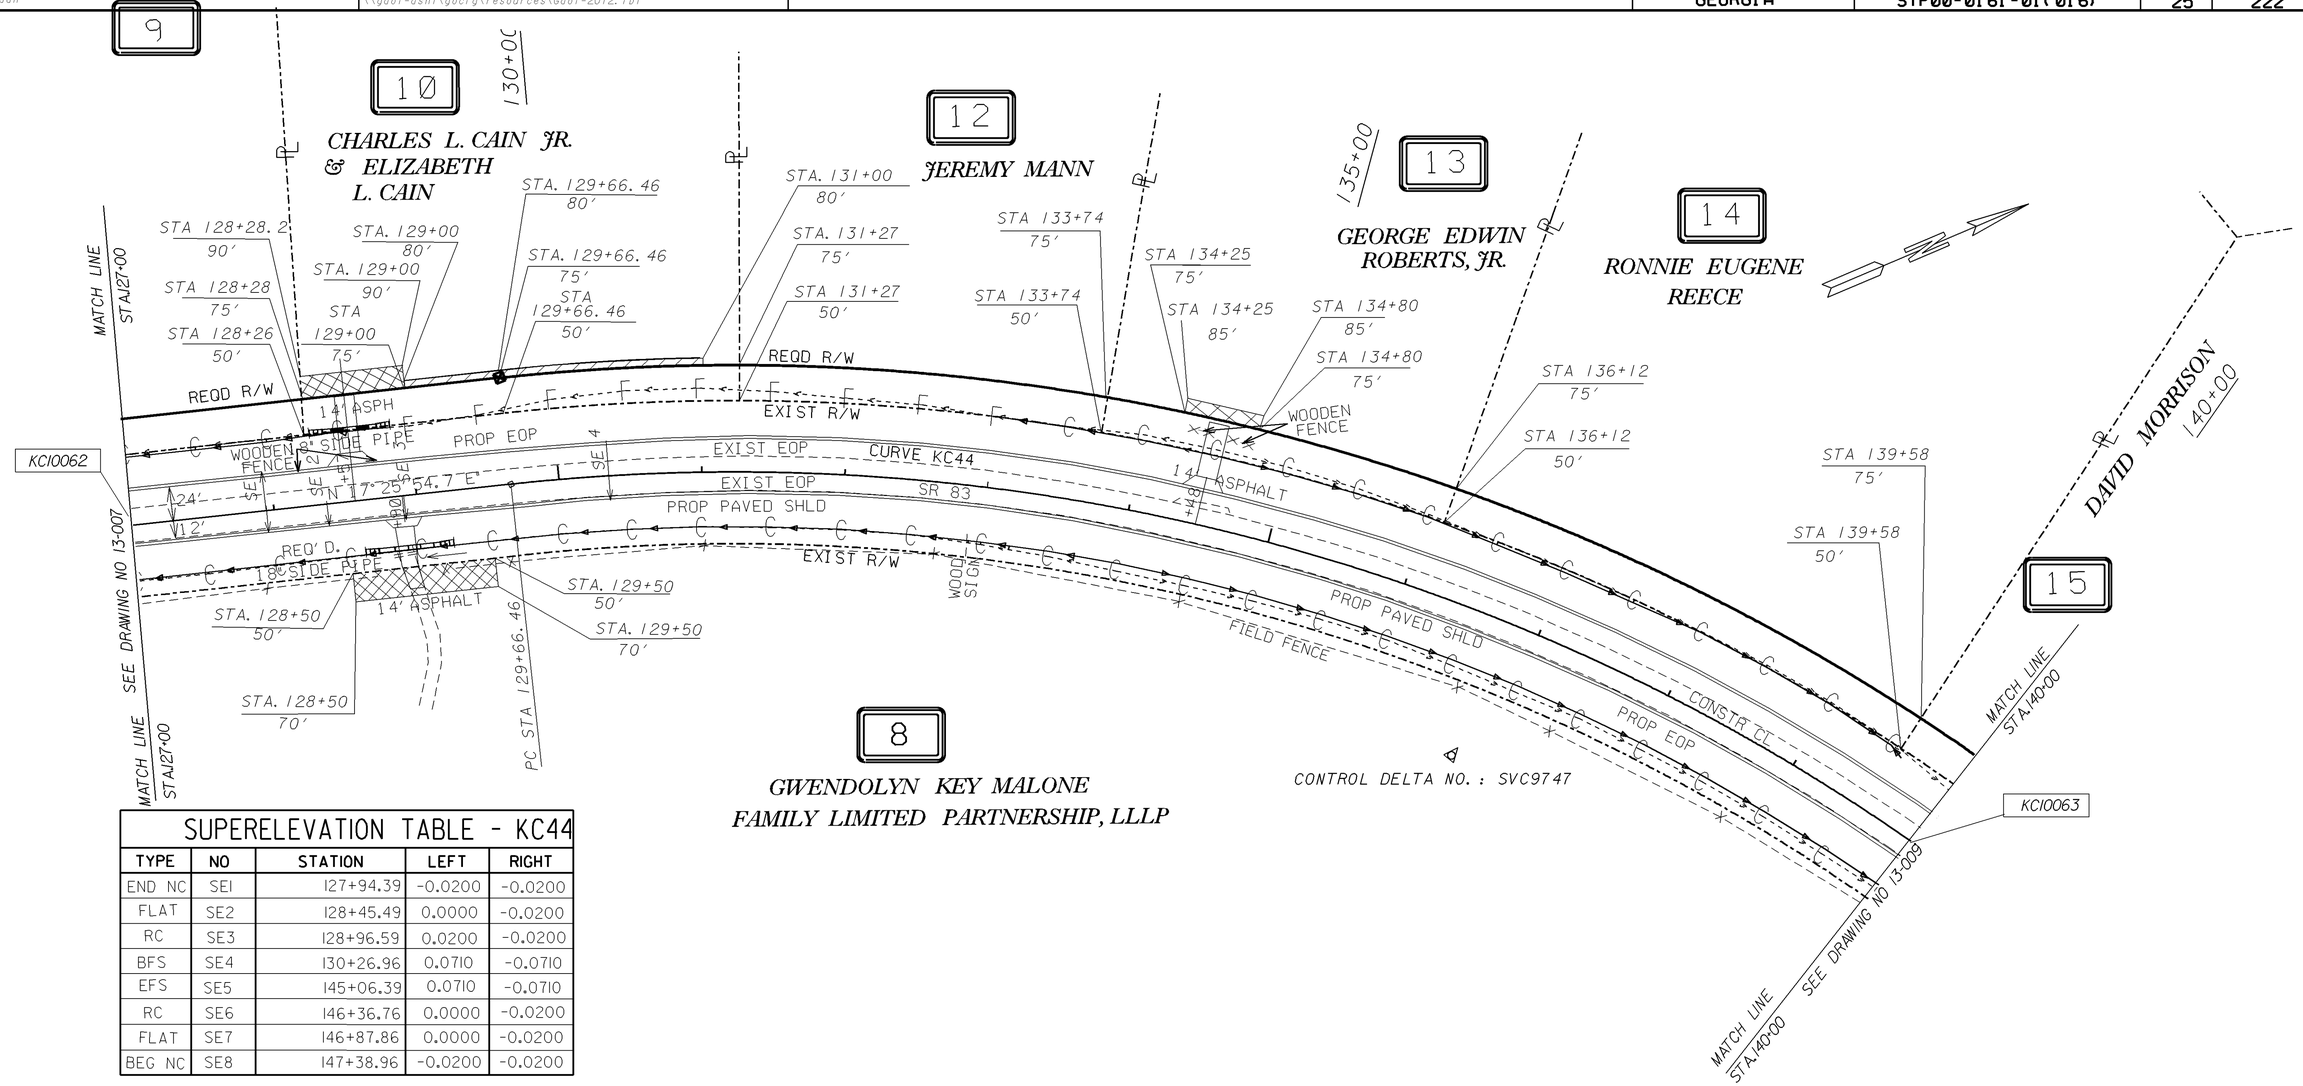

SUPERELEVATION TABLE - KC44

TYPE	NO	STATION	LEFT	RIGHT
END NC	SE1	127+94.39	-0.0200	-0.0200
FLAT	SE2	128+45.49	0.0000	-0.0200
RC	SE3	128+96.59	0.0200	-0.0200
BFS	SE4	130+26.96	0.0710	-0.0710
EFS	SE5	145+06.39	0.0710	-0.0710
RC	SE6	146+36.76	0.0000	-0.0200
FLAT	SE7	146+87.86	0.0000	-0.0200
BEG NC	SE8	147+38.96	-0.0200	-0.0200

****
CENTERLINE POINTS

POINTS	STATION	OFFSET	COORDINATES
KC10062	127+00.00	0.00'	N 1221315.39 E 2457132.89
KC10063	140+11.00	0.00'	N 1222372.18 E 2457845.05

****

SITE NO 2

PROPERTY AND EXISTING R/W LINE
REQUIRED R/W LINE
CONSTRUCTION LIMITS
EASEMENT FOR CONSTR & MAINTENANCE OF SLOPES
EASEMENT FOR CONSTR OF SLOPES
EASEMENT FOR CONSTR OF DRIVES

BEGIN LIMIT OF ACCESS.....BLA
END LIMIT OF ACCESS.....ELA
LIMIT OF ACCESS
REQUIRED R/W AND LIMIT OF ACCESS

GEORGIA
DEPARTMENT OF TRANSPORTATION

SCALE IN FEET
0 50 100 200

REVISION DATES

STATE OF GEORGIA
DEPARTMENT OF TRANSPORTATION
OFFICE: TENNILLE

CONSTRUCTION PLAN
SR 83

DRAWING No. 13-008

C:\0002_ACTIVE PROJECTS\231730\DGN\231730CP008.DGN