STATE	PROJECT NUMBER	SHEET NO.	TOTAL SHEETS
GEORGIA	STP00-0161-01(016)	26	222

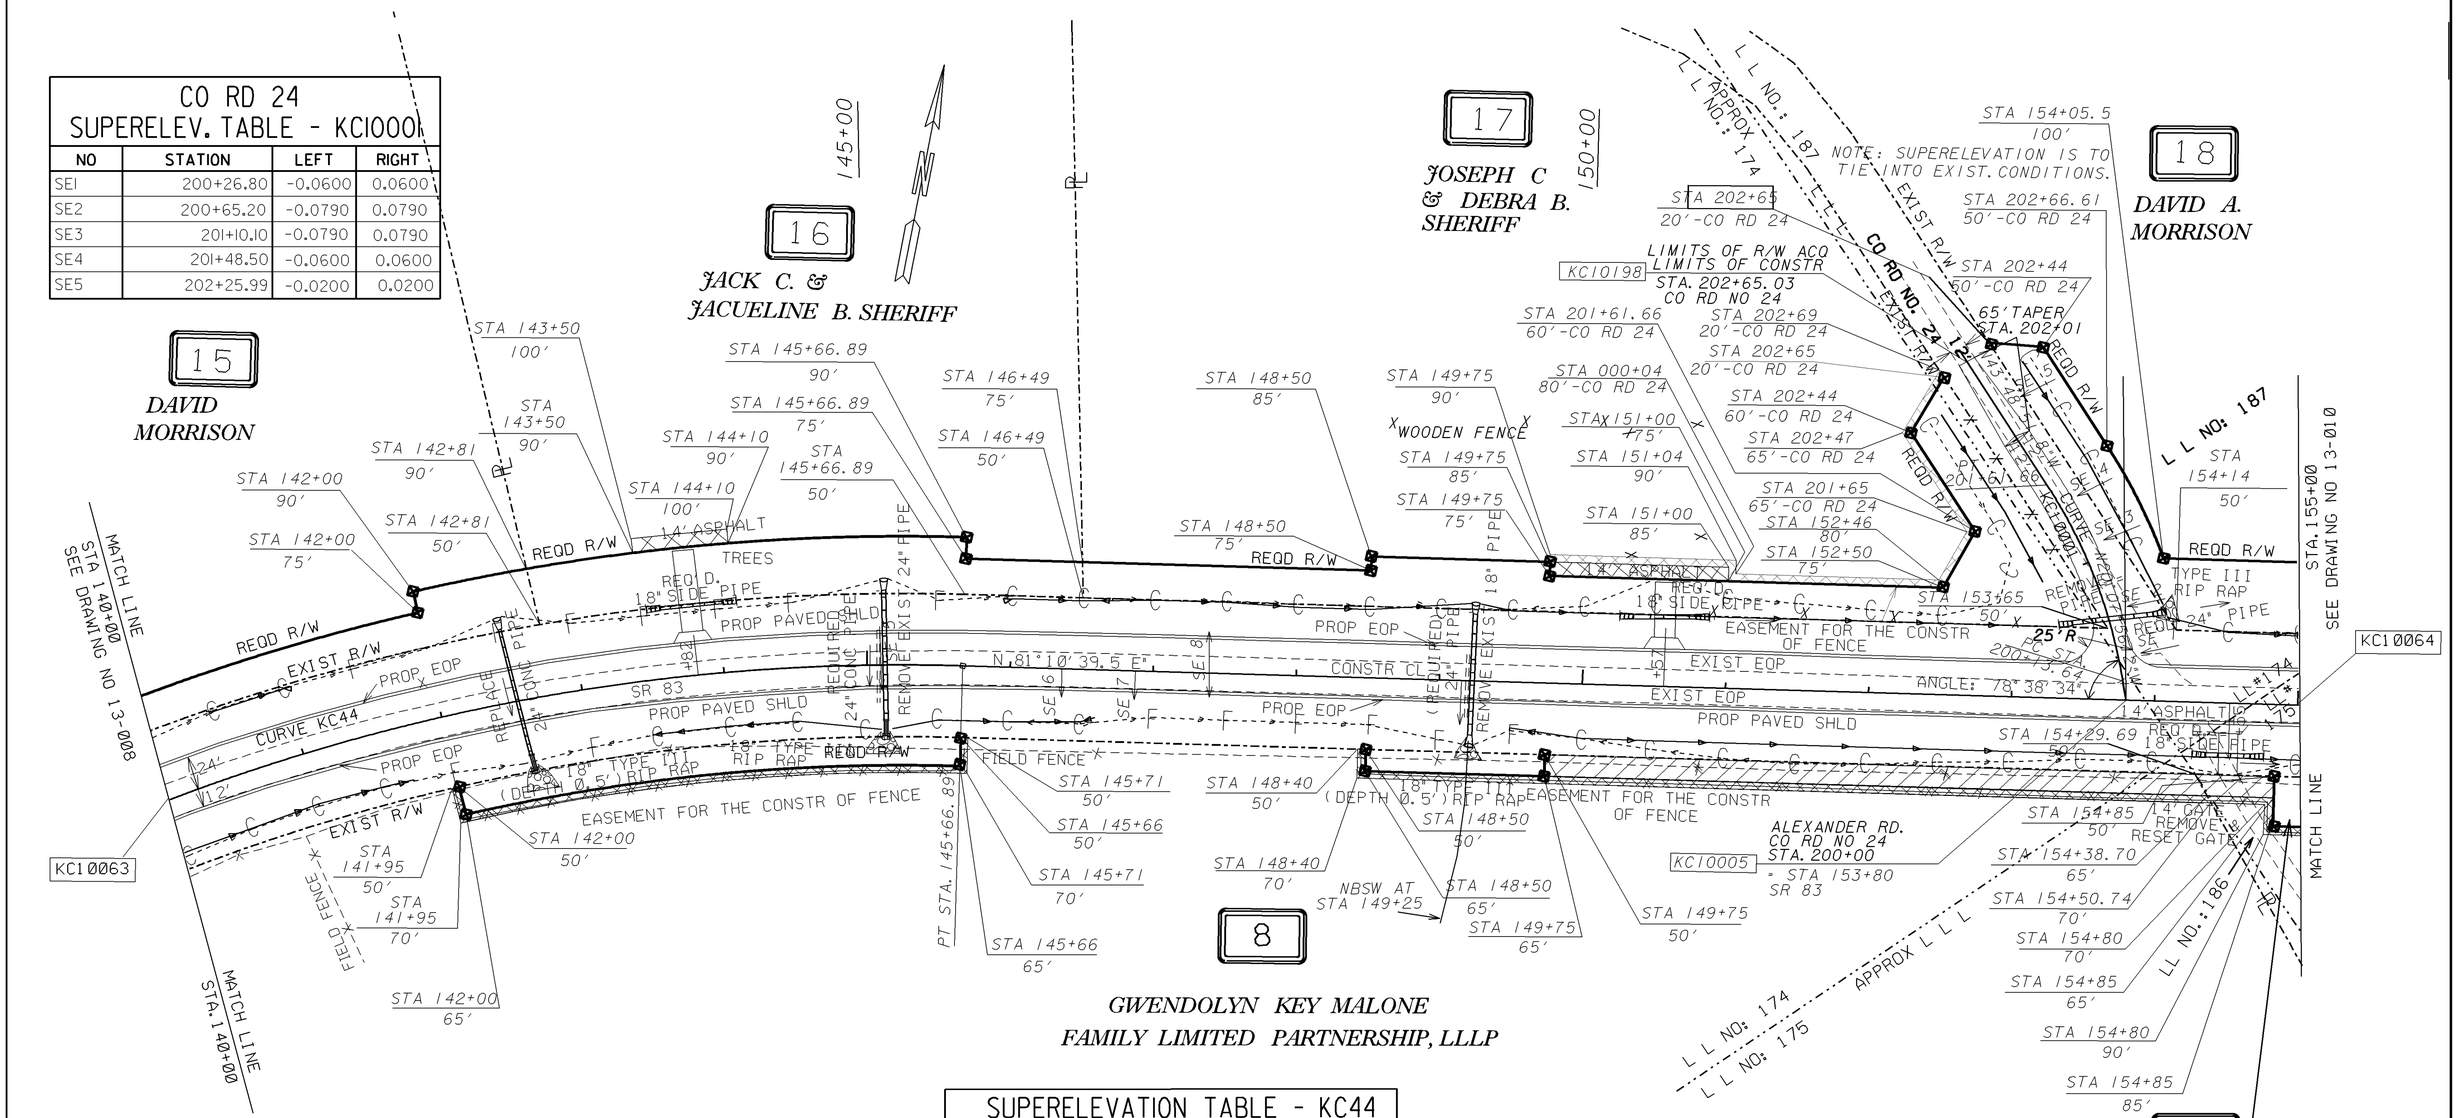

CO RD 24 SUPERELEV. TABLE - KC10001

NO	STATION	LEFT	RIGHT
SE1	200+26.80	-0.0600	0.0600
SE2	200+65.20	-0.0790	0.0790
SE3	201+10.10	-0.0790	0.0790
SE4	201+48.50	-0.0600	0.0600
SE5	202+25.99	-0.0200	0.0200

SUPERELEVATION TABLE - KC44

TYPE	NO	STATION	LEFT	RIGHT
END NC	SE1	127+94.39	-0.0200	-0.0200
FLAT	SE2	128+45.49	0.0000	-0.0200
RC	SE3	128+96.59	-0.0200	0.0200
BFS	SE4	130+26.96	0.0710	-0.0710
EFS	SE5	145+06.39	0.0710	-0.0710
RC	SE6	146+36.76	-0.0200	0.0200
FLAT	SE7	146+87.86	0.0000	-0.0200
BEG NC	SE8	147+38.96	-0.0200	-0.0200

****
CENTERLINE POINTS

POINTS	STATION	OFFSET	COORDINATES
KC10063	140+00.00	0.00'	N 1222366.49 E 2457835.64
KC10064	155+00.00	0.00'	N 1222703.27 E 2459286.59
KC10005	200+00.00	0.00'	N 1222684.86 E 2459168.01 (CO RD 24)
KC10198	202+44.00	0.00'	N 1222881.76 E 2459028.49 (CO RD 24)

****

SITE NO 2

PROPERTY AND EXISTING R/W LINE
REQUIRED R/W LINE
CONSTRUCTION LIMITS
EASEMENT FOR CONSTR & MAINTENANCE OF SLOPES
EASEMENT FOR CONSTR OF SLOPES
EASEMENT FOR CONSTR OF DRIVES

BEGIN LIMIT OF ACCESS ..... BLA
END LIMIT OF ACCESS ..... ELA
LIMIT OF ACCESS
REQUIRED R/W AND LIMIT OF ACCESS

GEORGIA
DEPARTMENT OF TRANSPORTATION

SCALE IN FEET
0 50 100 200

REVISION DATES		
06-24-14		

STATE OF GEORGIA
DEPARTMENT OF TRANSPORTATION
OFFICE: TENNILLE

CONSTRUCTION PLAN
SR 83

DRAWING No. 13-009

C:\0002_ACTIVE PROJECTS\231730\DGN\231730CP009.DGN