STATE	PROJECT NUMBER	SHEET NO.	TOTAL SHEETS
GEORGIA	STP00-0161-01(016)	27	222

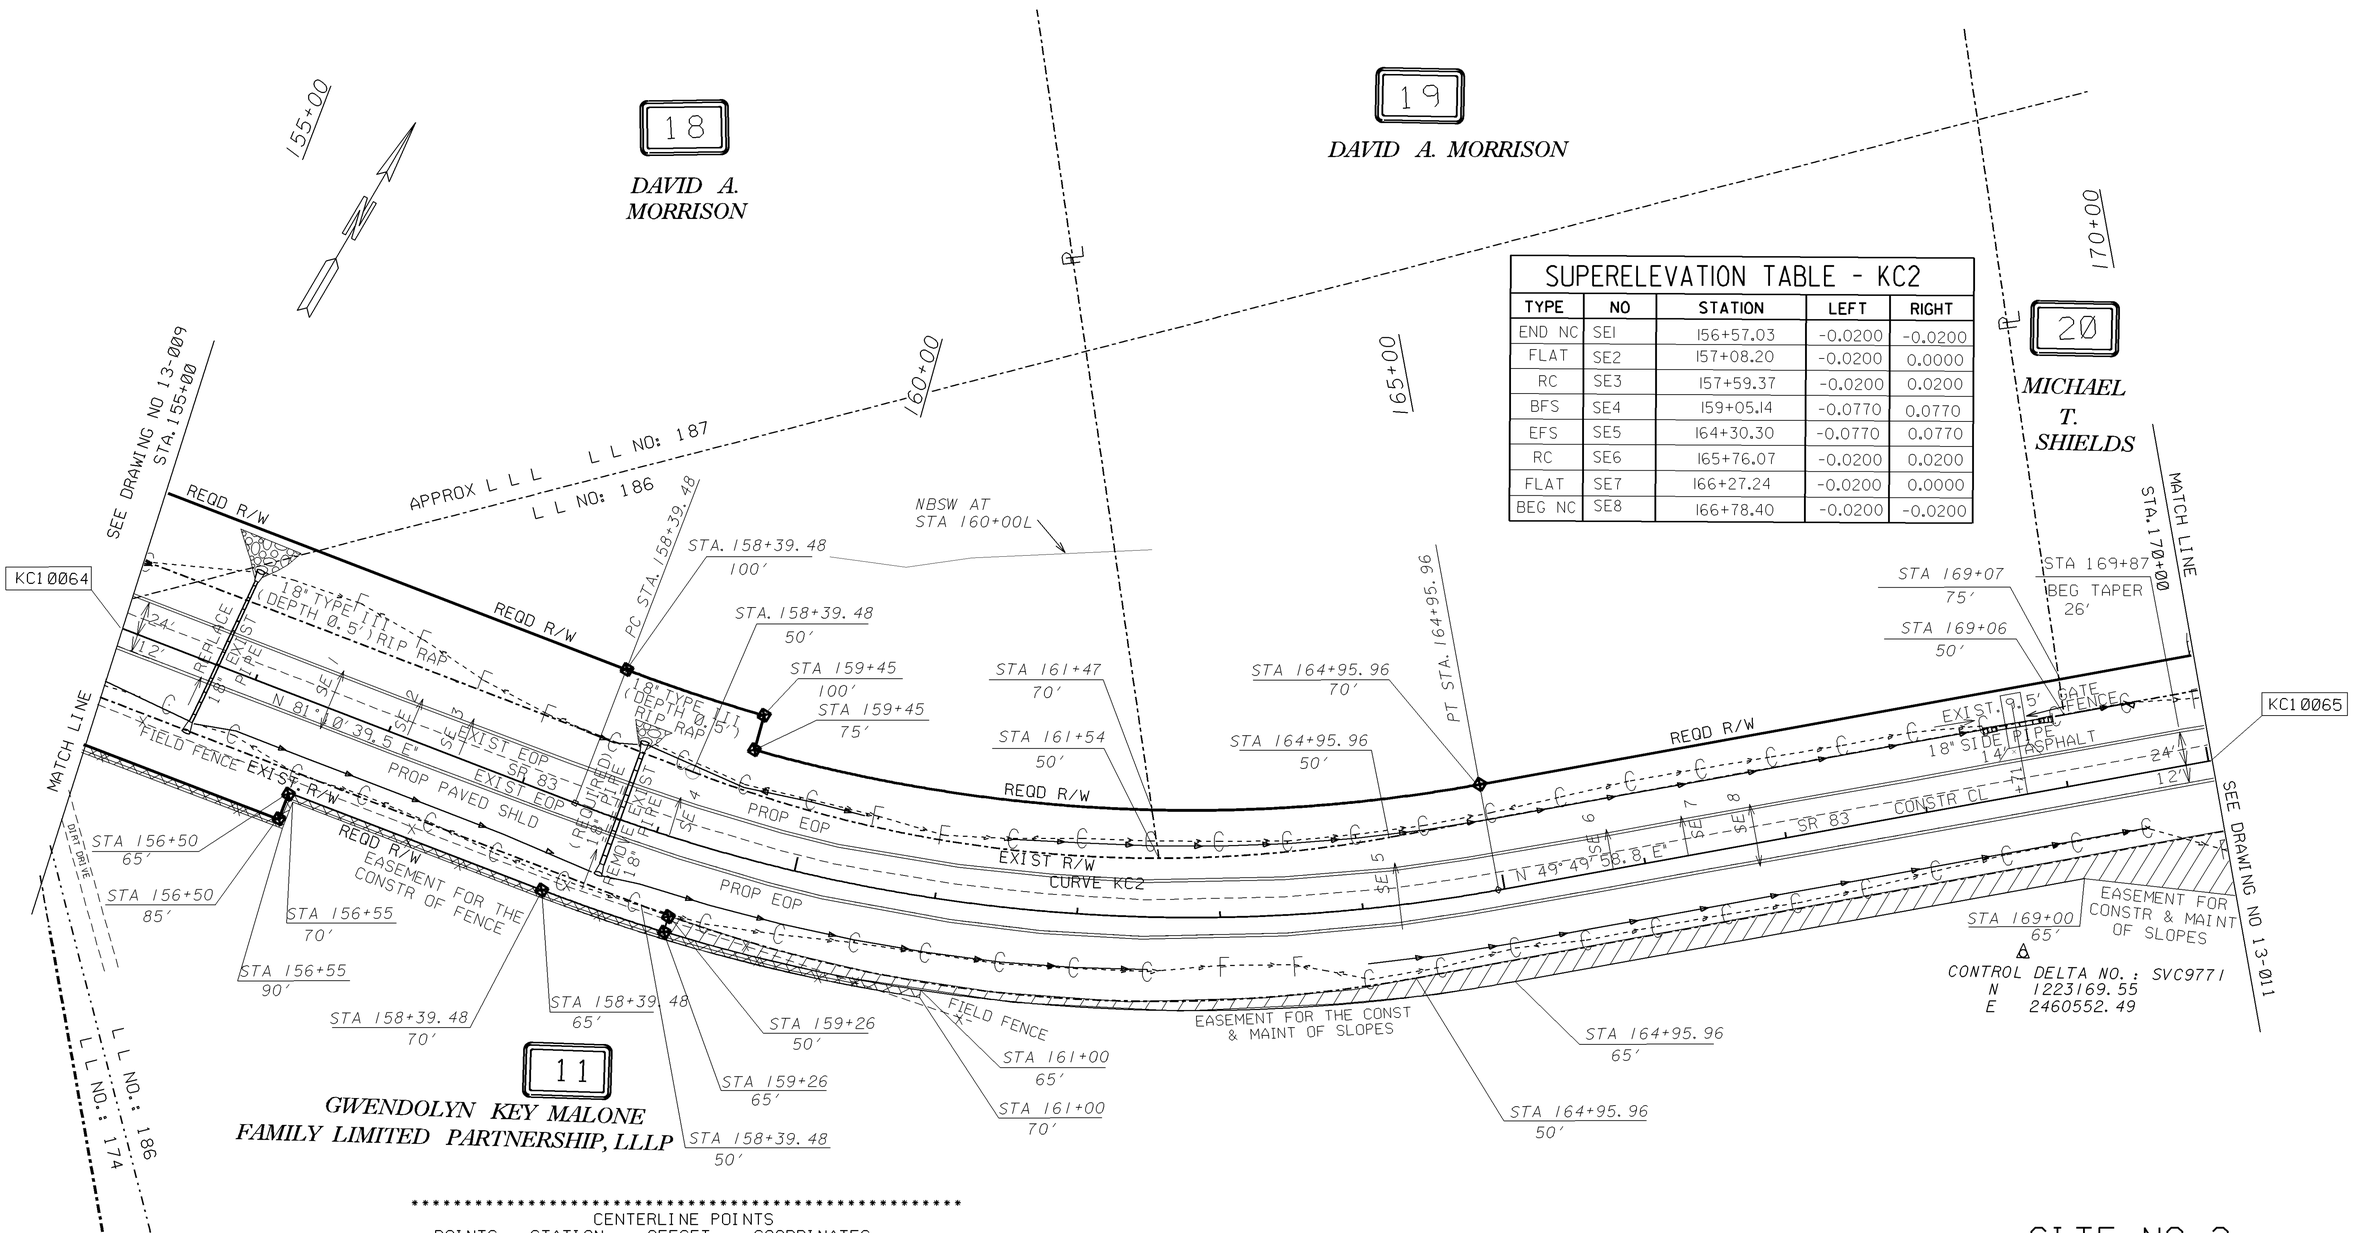

SITE NO 2

****

CENTERLINE POINTS

POINTS	STATION	OFFSET	COORDINATES
KC10064	155+00.00	0.00'	N 1222703.27 E 2459286.59
KC10065	170+00.00	0.00'	N 1223349.25 E 2460597.20

****

SUPERELEVATION TABLE - KC2				
TYPE	NO	STATION	LEFT	RIGHT
END NC	SE1	156+57.03	-0.0200	-0.0200
FLAT	SE2	157+08.20	-0.0200	0.0000
RC	SE3	157+59.37	-0.0200	0.0200
BFS	SE4	159+05.14	-0.0770	0.0770
EFS	SE5	164+30.30	-0.0770	0.0770
RC	SE6	165+76.07	-0.0200	0.0200
FLAT	SE7	166+27.24	-0.0200	0.0000
BEG NC	SE8	166+78.40	-0.0200	-0.0200

PROPERTY AND EXISTING R/W LINE
REQUIRED R/W LINE
CONSTRUCTION LIMITS
EASEMENT FOR CONSTR & MAINTENANCE OF SLOPES
EASEMENT FOR CONSTR OF SLOPES
EASEMENT FOR CONSTR OF DRIVES

BEGIN LIMIT OF ACCESS ..... BLA
END LIMIT OF ACCESS ..... ELA
LIMIT OF ACCESS
REQUIRED R/W AND LIMIT OF ACCESS

GEORGIA
DEPARTMENT OF TRANSPORTATION

SCALE IN FEET
0 50 100 200

REVISION DATES

STATE OF GEORGIA
DEPARTMENT OF TRANSPORTATION
OFFICE: TENNILLE

CONSTRUCTION PLAN
SR 83

DRAWING No. 13-010