STATE	PROJECT NUMBER	SHEET NO.	TOTAL SHEETS
GA.	STP00-0161-01(016)	29	222

REVISION DATES

PASSING LANE SITE NO.4

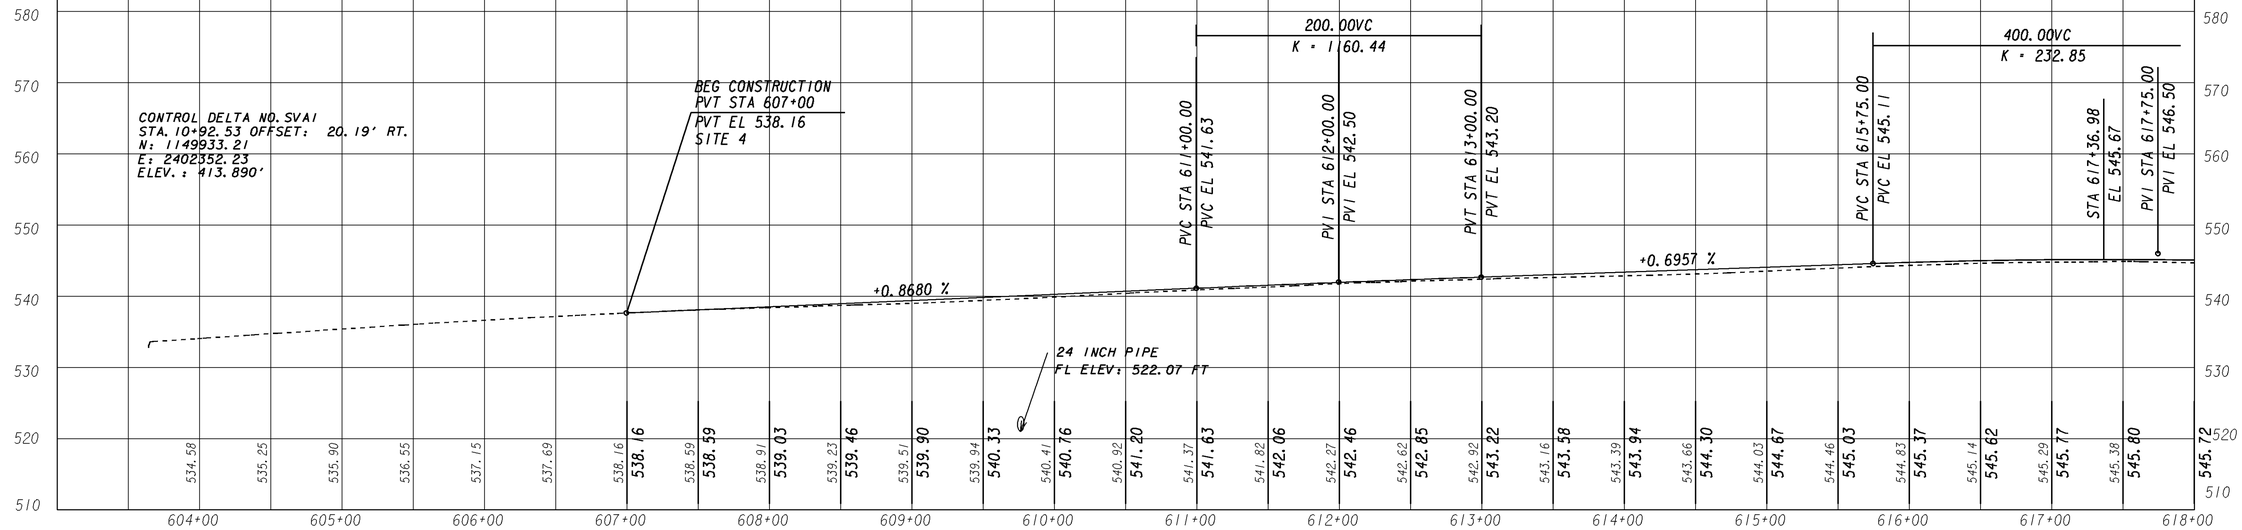

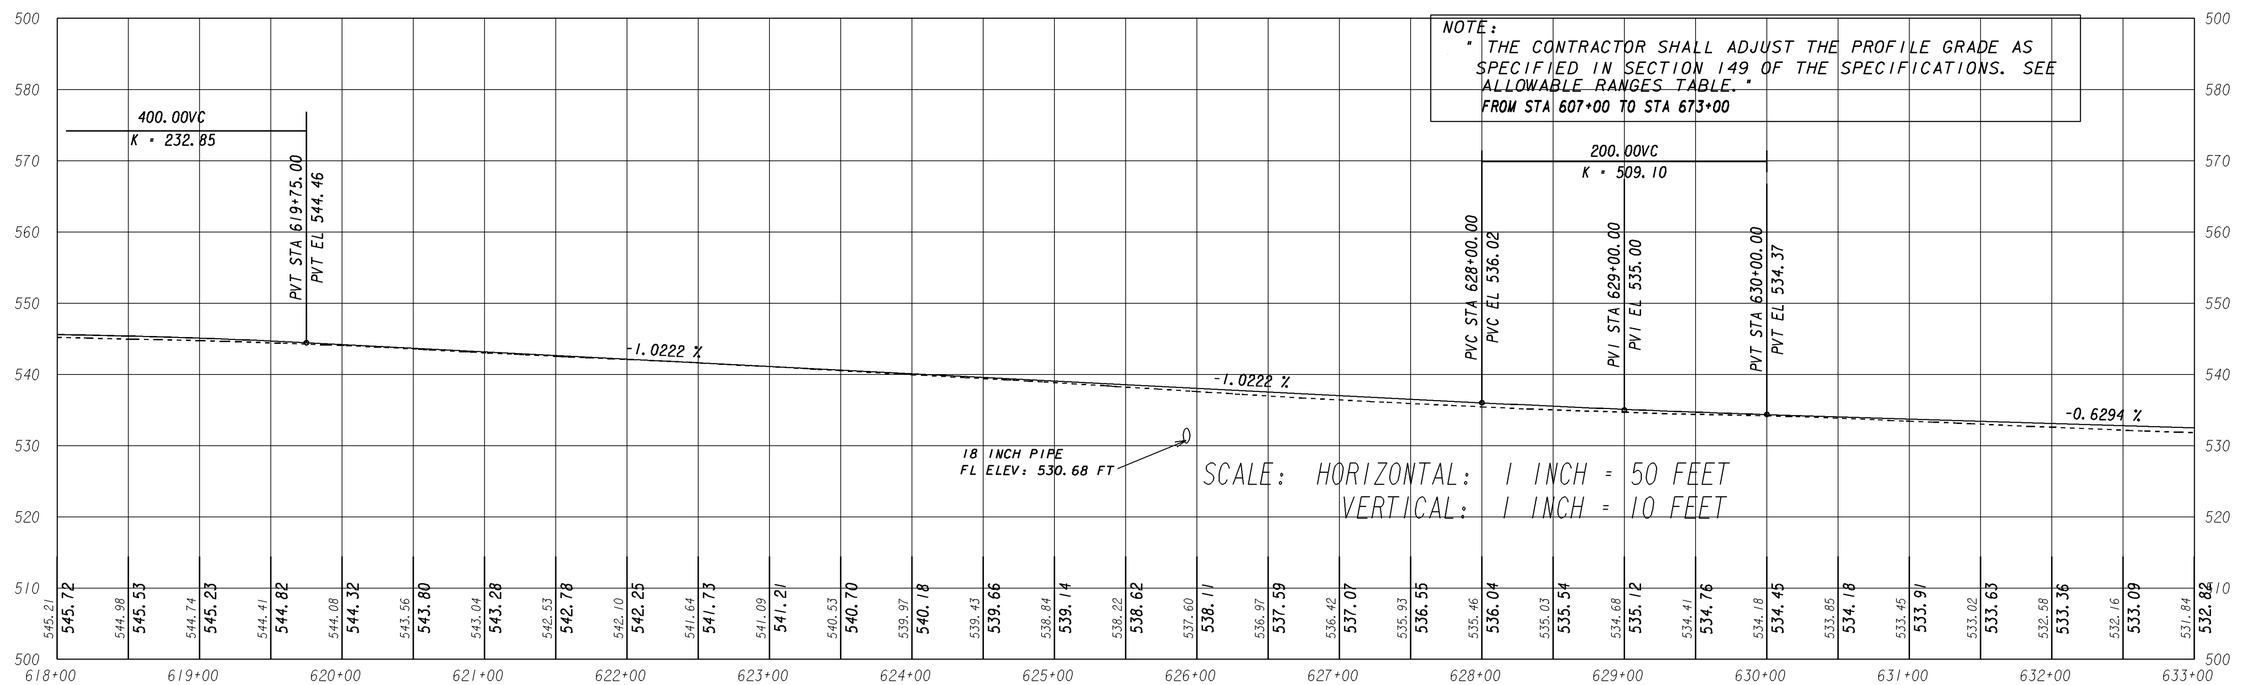

STATE OF GEORGIA
DEPARTMENT OF TRANSPORTATION
OFFICE OF DESIGN

SR 83 PROFILE

DRAWING No. 15-001

5/22/2014
C:\231730\DGN\231730pr02.DGN

C:\231730\DGN\231730pr02.DGN