4/18/2016 3:13:41 PM
muddlml

GPLOT-V8
gplotborder-V81-P0.tbl

245090_16-0007.DGN

GDOT

P.I. No.
245090

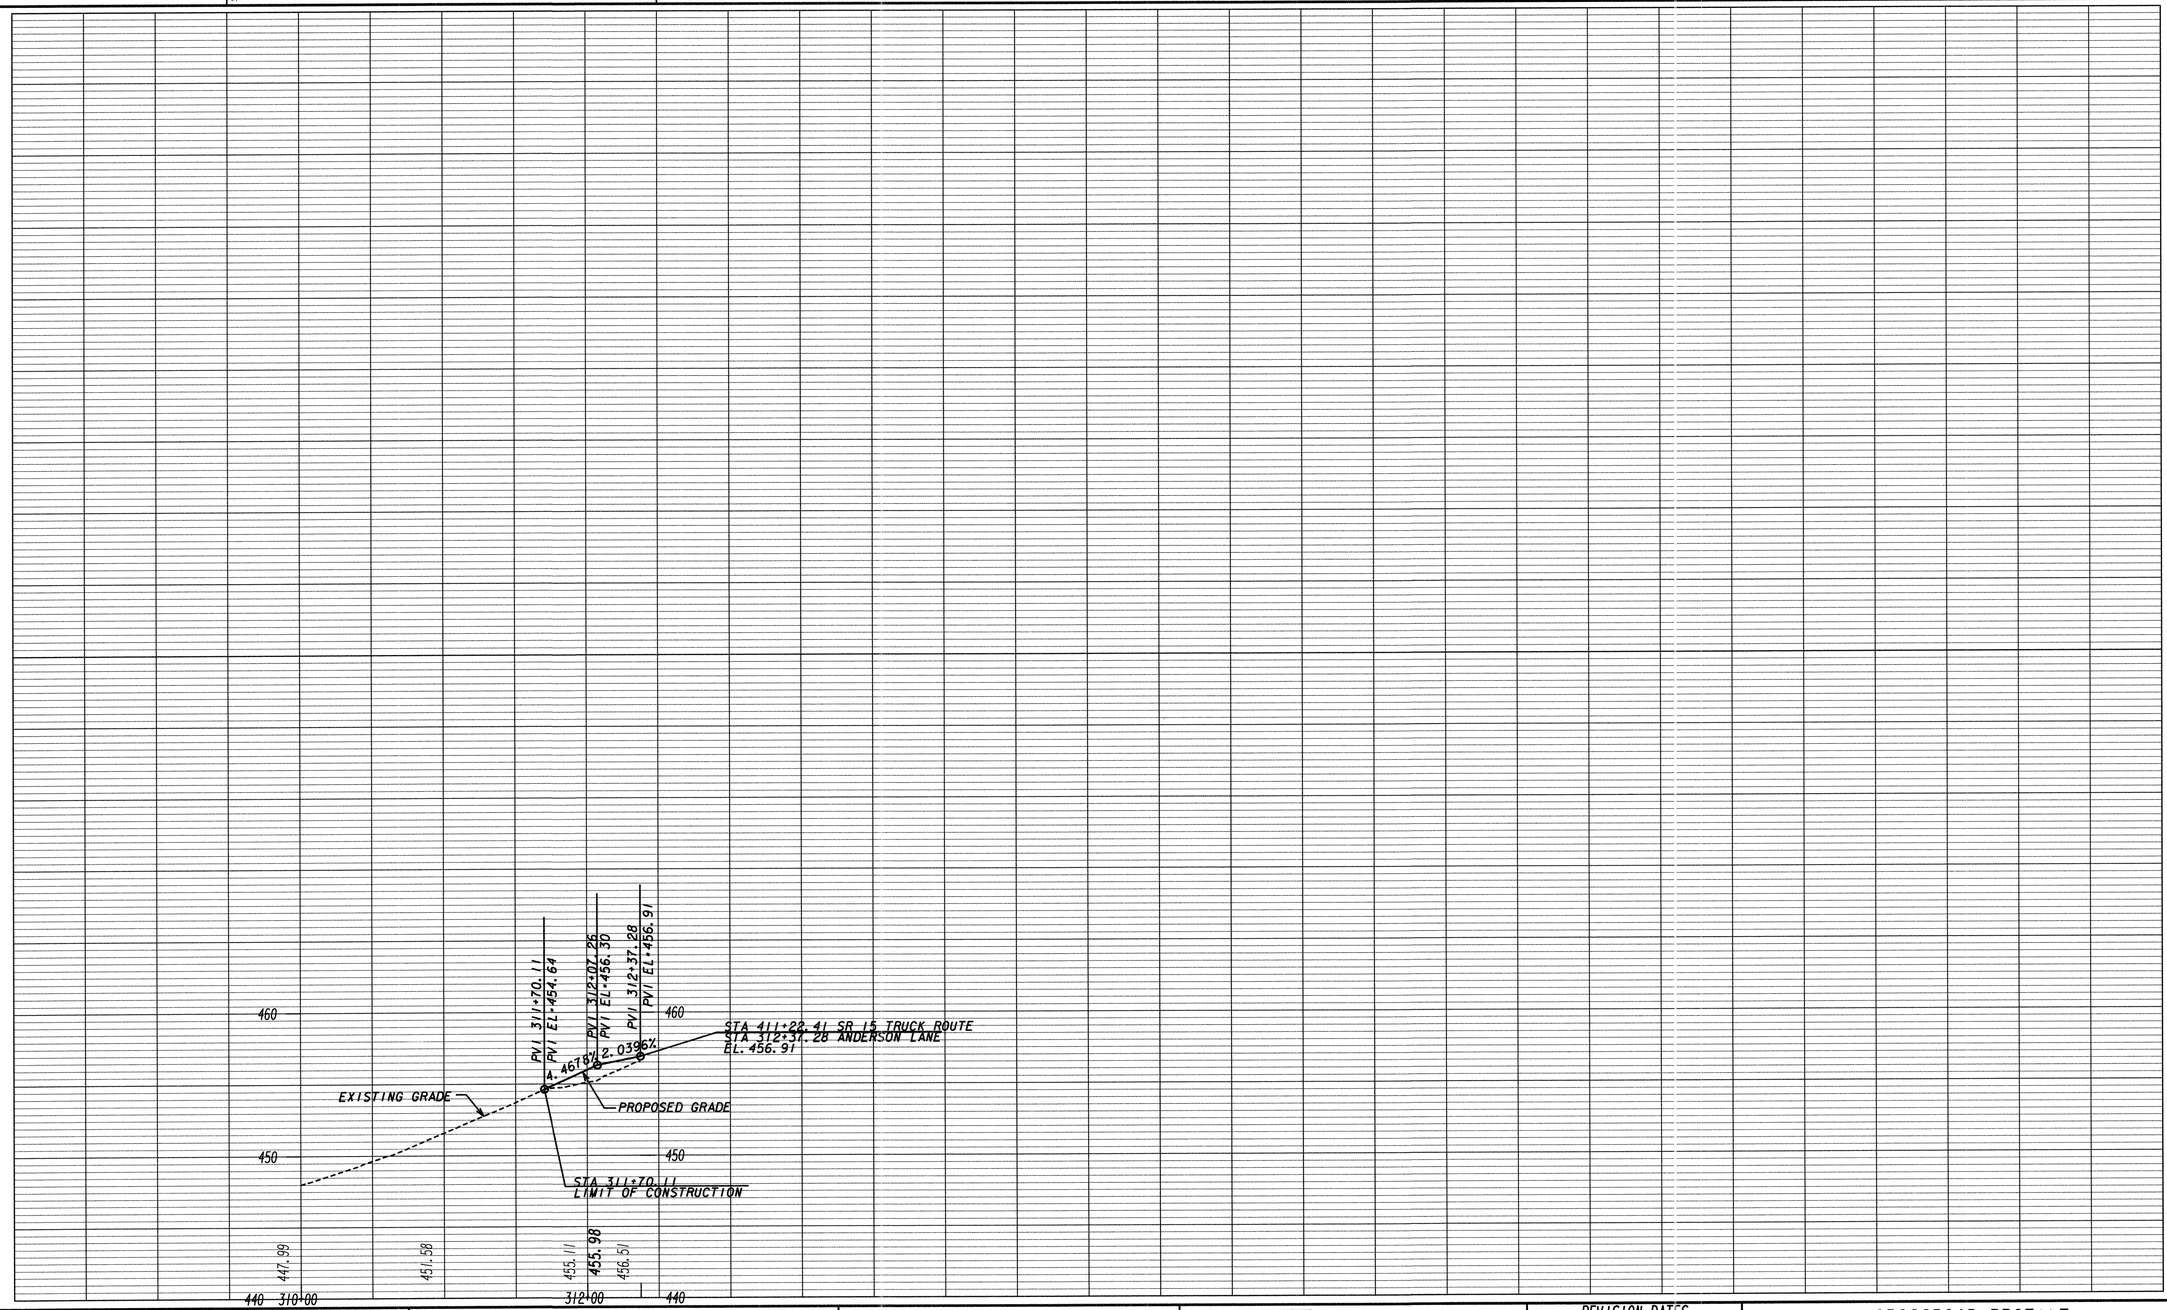

GDOT

GRESHAM SMITH AND PARTNERS
GS&P

SCALE IN FEET
0 50 100 200

REVISION DATES

CROSSROAD PROFILE
ANDERSON LANE
COUNTY: WASHINGTON

CHECKED:		DATE:		DRAWING No.
BACKCHECKED:		DATE:		16-0008
CORRECTED:		DATE:		
VERIFIED:		DATE:		

4/15/2016 GRIEDG

4/18/2016 3:14:35 PM
muddlml

GPLOT-V8
gplotborder-V81-P0.tbl

245090_16-0011.DGN

GDOT

P.I. No.

240.00 VC
K = 282.93

200.00 VC
K = 220.74

160.00 VC
K = 64.38

PVI 903+00.00
PVI EL=462.10

PVC 903+97.02
PVC EL=462.49

PVI 905+17.02
PVI EL=462.97

PVT 906+37.02
PVT EL=464.47

PVI 907+50.39
PVI EL=465.89

PVI 907+84.01
PVI EL=466.07

PVI 908+20.97
PVI EL=466.27

PVC 909+26.96
PVC EL=465.97

PVI 910+26.96
PVI EL=465.68

PVT 911+26.96
PVT EL=464.49

PVC 911+36.87
PVC EL=464.37

PVI 912+16.87
PVI EL=463.42

PVT 912+96.87
PVT EL=460.48

PVI 913+00.00
PVI EL=460.36

EXISTING GRADE

PROPOSED GRADE

0.4020%

1.2502%

0.5342%

-0.5411%

-0.2860%

-1.1320%

-1.6775%

LIMIT OF CONSTRUCTION
STA 903+00.00

STA 522+96.74 SR 15 TRUCK ROUTE
STA 907+84.01 MAYVIEW RD
EL 466.07

LIMIT OF CONSTRUCTION
STA 913+10.00

520 510 500 490 480 470 460 450 440

459.74 460.70 461.44 462.10 462.10 462.45 462.50 463.05 463.09 463.91 464.03 464.43 465.26 464.92 466.16 465.25 466.04 465.39 465.64 464.59 464.79 463.16 463.31 460.35 460.36 453.92 451.77

900+00 902+00 904+00 906+00 908+00 910+00 912+00 915+00

GDOT

GRESHAM SMITH AND PARTNERS

SCALE IN FEET
0 50 100 200

REVISION DATES

CROSSROAD PROFILE

MAYVIEW ROAD

COUNTY: WASHINGTON

CHECKED:		DATE:	DRAWING No.
BACKCHECKED:		DATE:	16-0009
CORRECTED:		DATE:	
VERIFIED:		DATE:	

4/18/2016 GRIEDG

4/18/2016 3:14:45 PM
muddlml

GPLOT-V8
gplotborder-V8I-P0.tbl

245090_16-0012.DGN

GDOT

P. I. No.

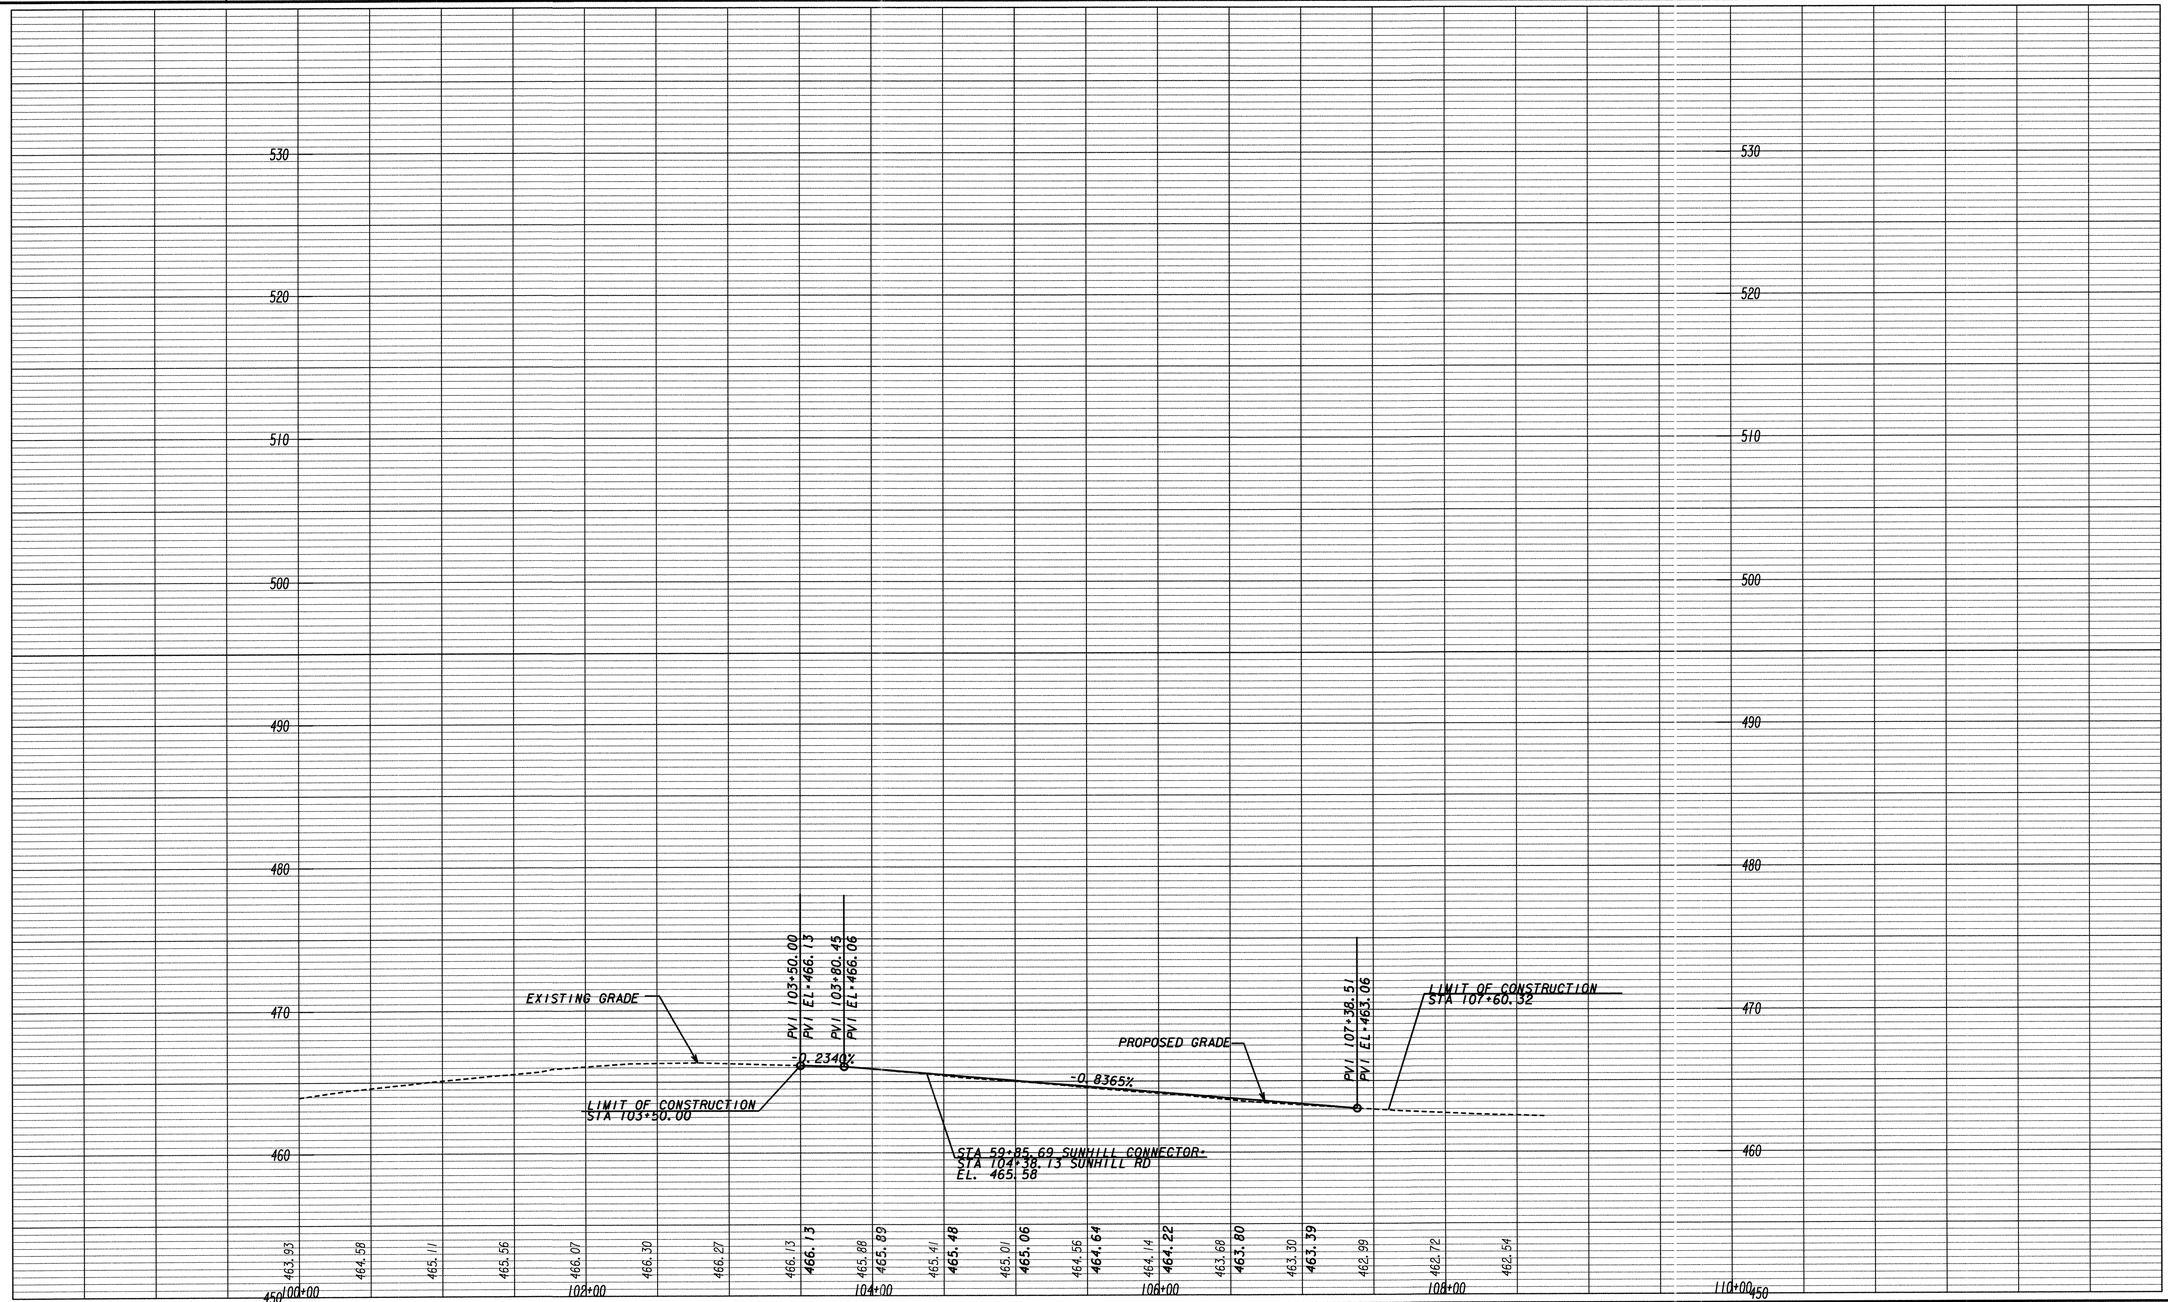

GRESHAM SMITH AND PARTNERS

SCALE IN FEET
0 50 100 200

REVISION DATES

CROSSROAD PROFILE

SUNHILL ROAD CUL-DE-SAC

COUNTY: WASHINGTON

CHECKED:		DATE:		DRAWING No.
BACKCHECKED:		DATE:		16-0010
CORRECTED:		DATE:		
VERIFIED:		DATE:		

4/18/2016 GRIE.DG

4/18/2016 3:14:10 PM
muddlml

GPLOT-V8
gplotborder-V81-P0.tbl

245090_16-0010.DGN

GDOT

P.I. No.

520
510
500
490
480
470
460
450
440

160.00 VC
K = 115.45

EXISTING GRADE
PROPOSED GRADE
-1.2989%

PVI 305+50.00
PVI EL=455.53

PVC 310+46.18
PVC EL=449.06

LIMIT OF CONSTRUCTION
STA 311+69.57

LP 311+98.14
LP Elev 448.08

PVI 312+78.18
PVI EL=446.07

300+00	301+00	302+00	303+00	304+00	305+00	306+00	307+00	308+00	309+00	310+00	311+00	312+00	313+00	314+00	315+00
459.28	459.48	459.49	459.17	458.85	458.42	457.99	457.46	456.84	456.14	455.46	455.53	454.80	454.88	454.15	454.23	453.46	453.58	452.74	452.93	451.96	452.28	451.32	451.63	450.71	450.98	450.06	450.33	449.59	449.68	449.03	449.03	448.45	448.50	448.01	448.18	447.73	448.08	447.75	448.20	448.05	448.53	448.59	449.08	449.64	449.85	450.87	450.83	452.04	452.03

GRESHAM SMITH AND PARTNERS

SCALE IN FEET
0 50 100 200

REVISION DATES

CROSSROAD PROFILE
SR 15/ WARTHEN ROAD
COUNTY: WASHINGTON

CHECKED:		DATE:	DRAWING No.
BACKCHECKED:		DATE:	16-0011
CORRECTED:		DATE:	
VERIFIED:		DATE:	

4/18/2016 GRIEDG

4/18/2016 3:14:23 PM
muddlml

GPLOT-V8
gplotborder-V8I-P0.tbl

245090_16-0010.DGN

GDOT

P. I. No.

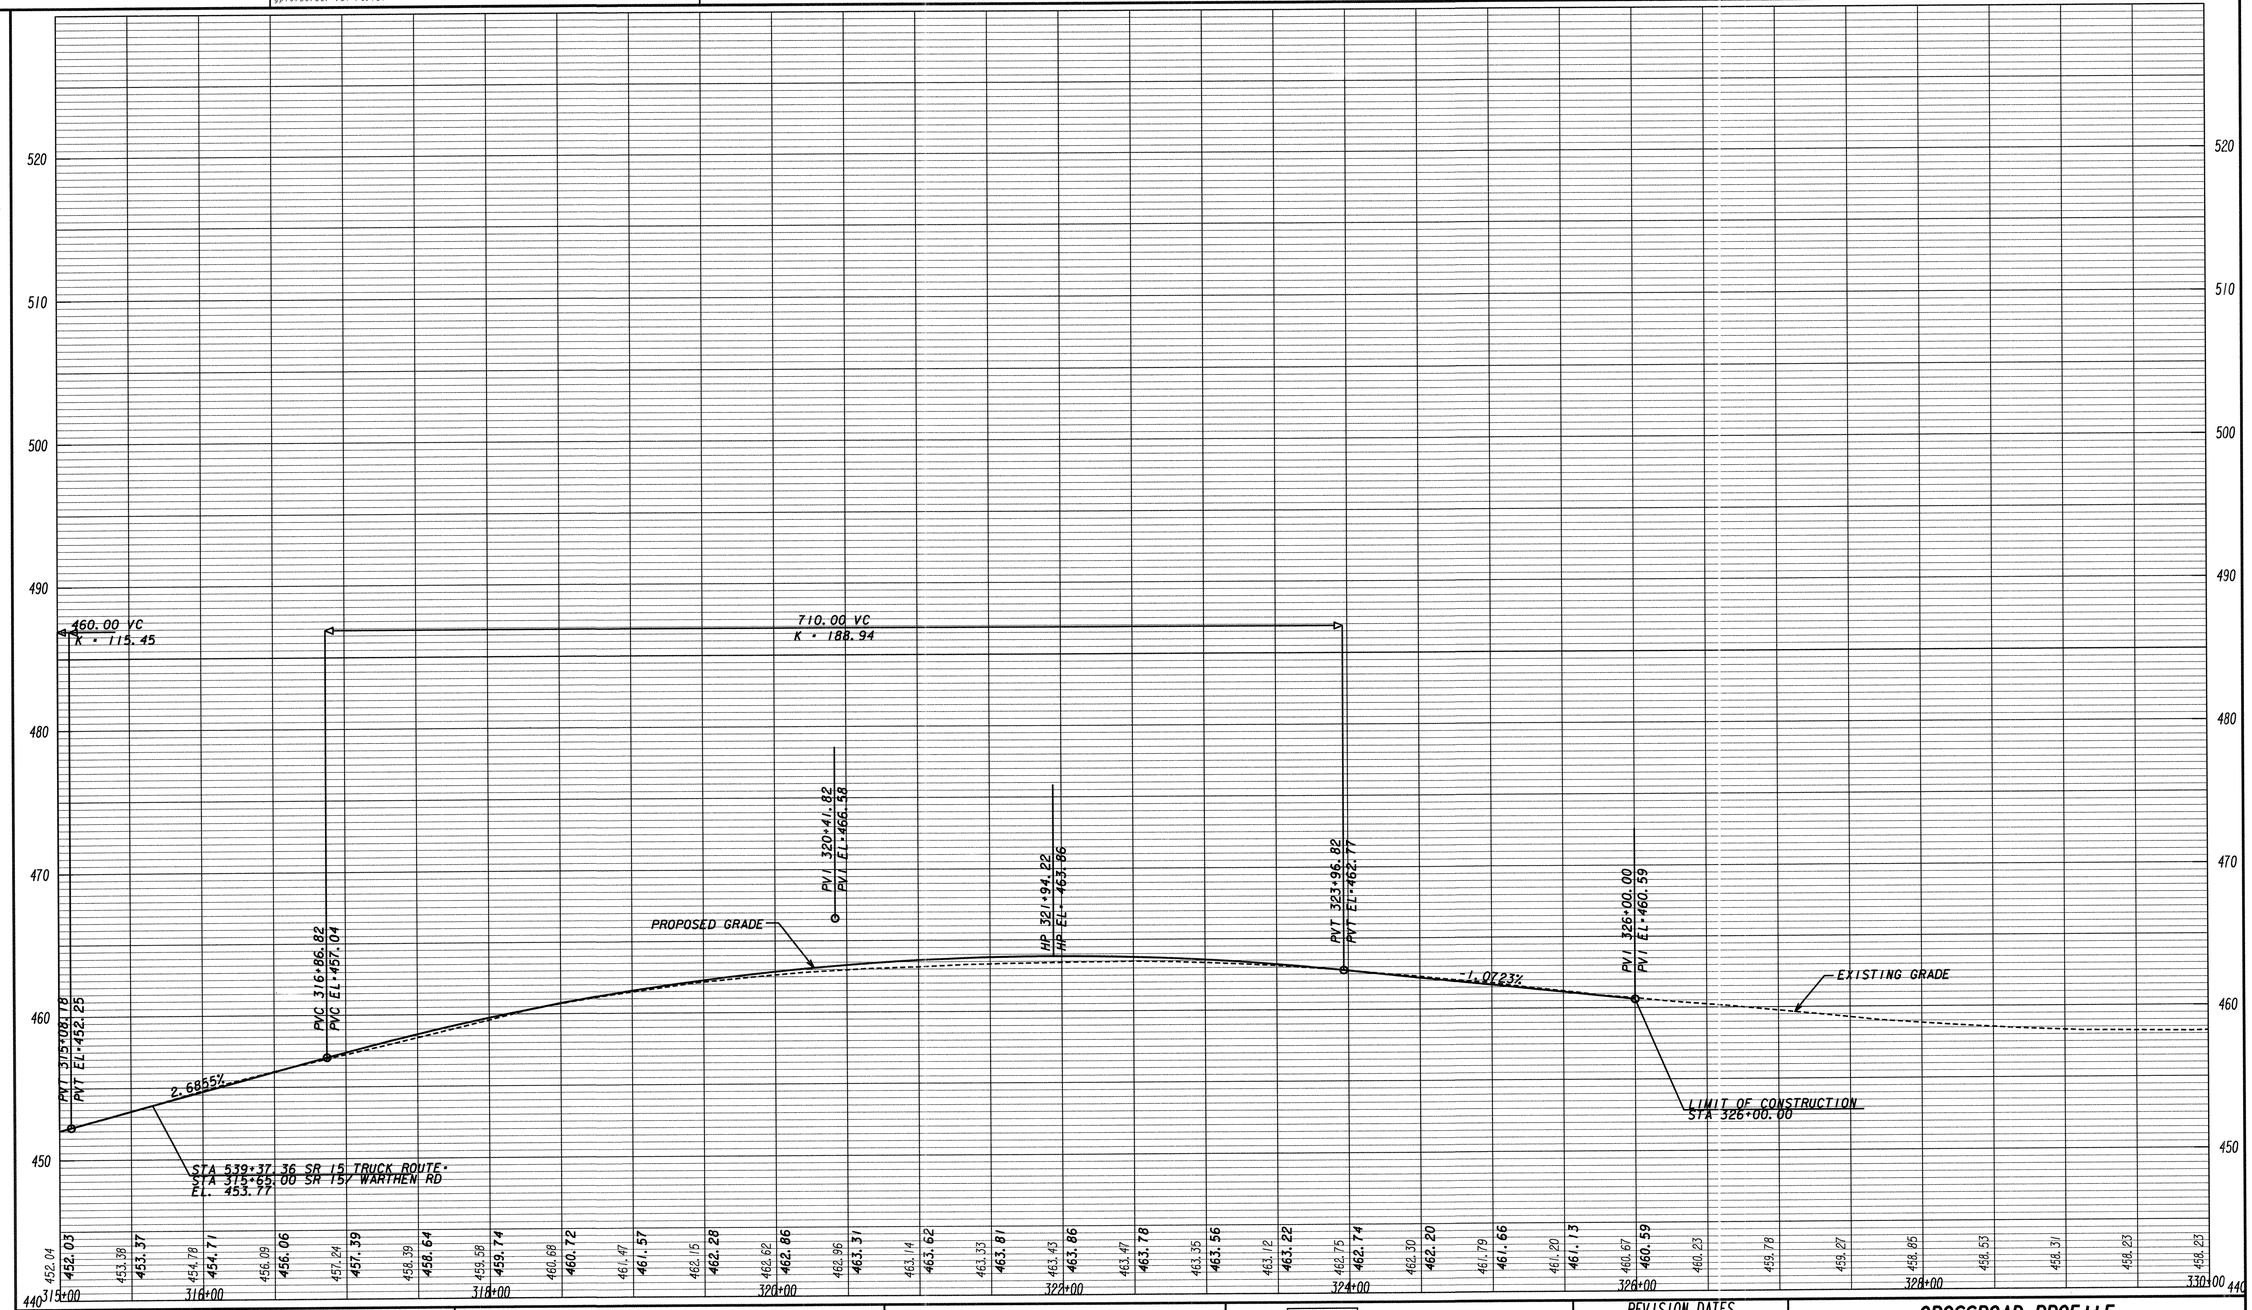

GRESHAM SMITH AND PARTNERS

SCALE IN FEET
0 50 100 200

REVISION DATES

CROSSROAD PROFILE
SR 15/ WARTHEN ROAD
COUNTY: WASHINGTON

CHECKED:		DATE:		DRAWING No.
BACKCHECKED:		DATE:		16-0012
CORRECTED:		DATE:		
VERIFIED:		DATE:		

4/18/2016 GRIEDG

4/18/2016 3:13:56 PM
muddlml

GPLOT-V8
gplotborder-V8I-P0.tbl

245090_16-0009.DGN

GDOT

P. I. No.

500
490
480
470
460
450
440

100.00 VC
K = 221.28

PVI 10+50.00
PVI EL=446.17

PVC 11+00.00
PVC EL=446.22

PVI 11+50.00
PVI EL=446.26

PVT 12+00.00
PVT EL=446.54

PVI 12+07.75
PVI EL=446.58

0.097%

0.548%

PROPOSED GRADE

EXISTING GRADE

STA 10+13.38
LIMIT OF CONSTRUCTION

STA 12+44.57
LIMIT OF CONSTRUCTION

446.17 446.17 446.21 446.22 446.29 446.32 446.53 446.54 446.85 447.35 447.82 448.42 449.12 449.86 450.55 451.18 451.61 451.89 452.02 451.69 451.04 450.66 450.01 449.55 449.37 449.09 448.85 448.36 447.72 446.93 446.40 446.35

10+00 12+00 14+00 16+00 18+00 20+00 22+00 23+67

GDOT

GRESHAM SMITH AND PARTNERS

SCALE IN FEET
0 50 100 200

REVISION DATES

CROSSROAD PROFILE
RIDGE ROAD CUL-DE-SAC
COUNTY: WASHINGTON

CHECKED:		DATE:	DRAWING No.
BACKCHECKED:		DATE:	16-0013
CORRECTED:		DATE:	
VERIFIED:		DATE:	

4/18/2016 GRIEDG