9/27/2016 10:29:03 AM Jversion 522460DR01.DGN

USER:tdent V7-gplotborder-V8I-PO.tbl

STATE	PROJECT NUMBER	SHEET NO.	TOTAL SHEETS
GA	STP00-0149-01(030)		

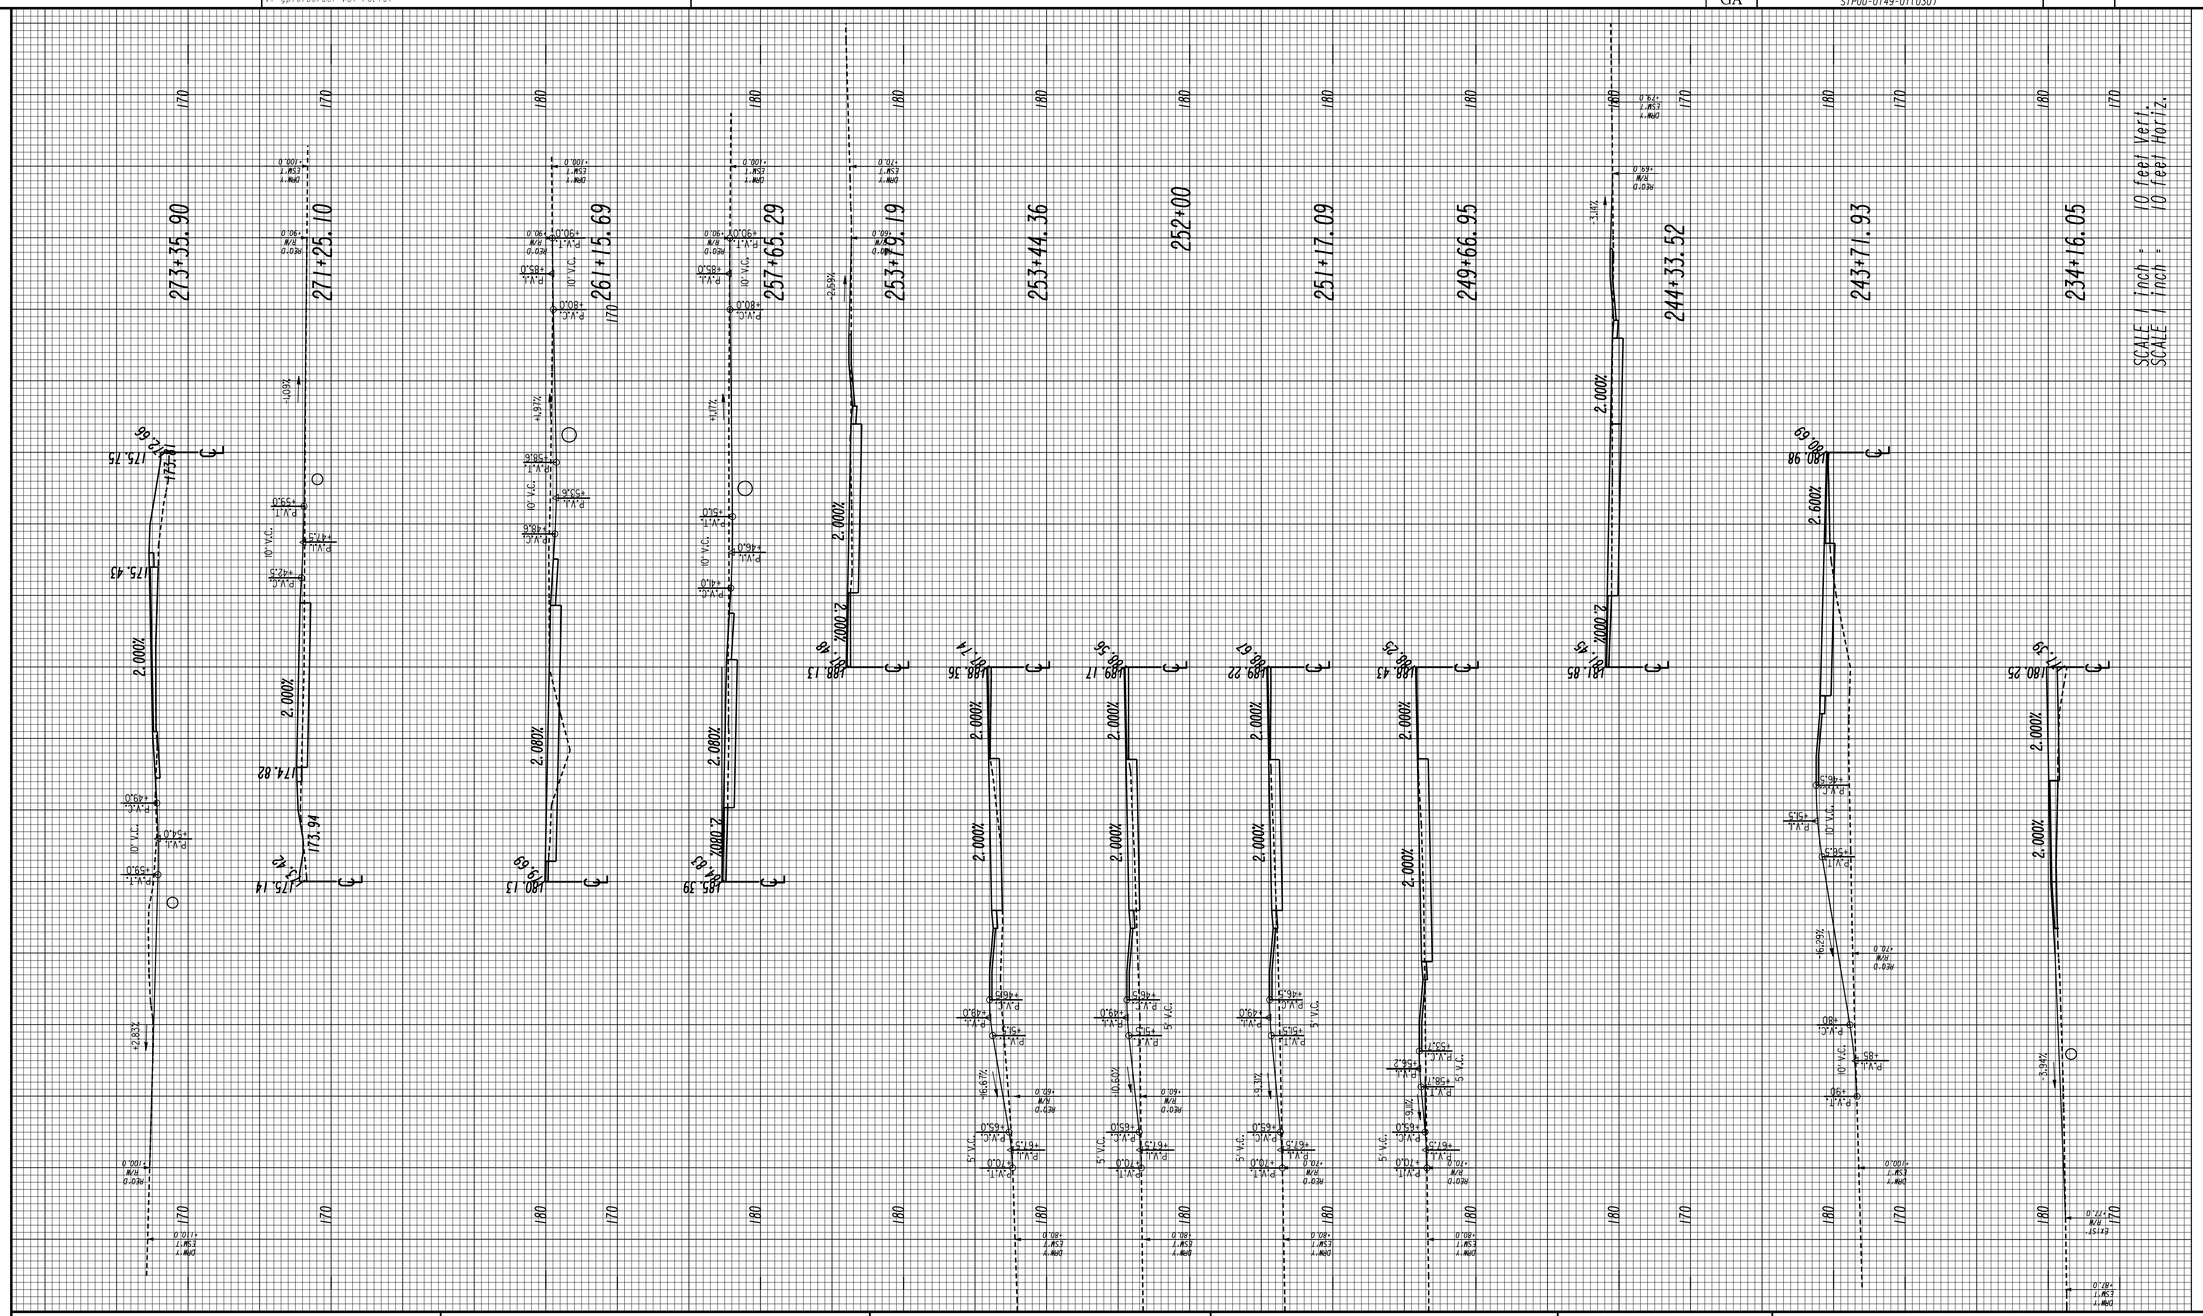

GEORGIA
DEPARTMENT OF TRANSPORTATION

REVISION DATES

STATE OF GEORGIA
DEPARTMENT OF TRANSPORTATION

OFFICE: JESUP ROAD DESIGN

DRIVEWAY PROFILES

DRAWING No. 17-003

3/1/2007 SUXEN