8/5/2016 10:38:20 AM Jversion 522460XS.DGN

USER:tdent V7-gplotborder-V8I-PO.tbl

STATE	PROJECT NUMBER	SHEET NO.	TOTAL SHEETS
GA	STP00-0149-01(030)		

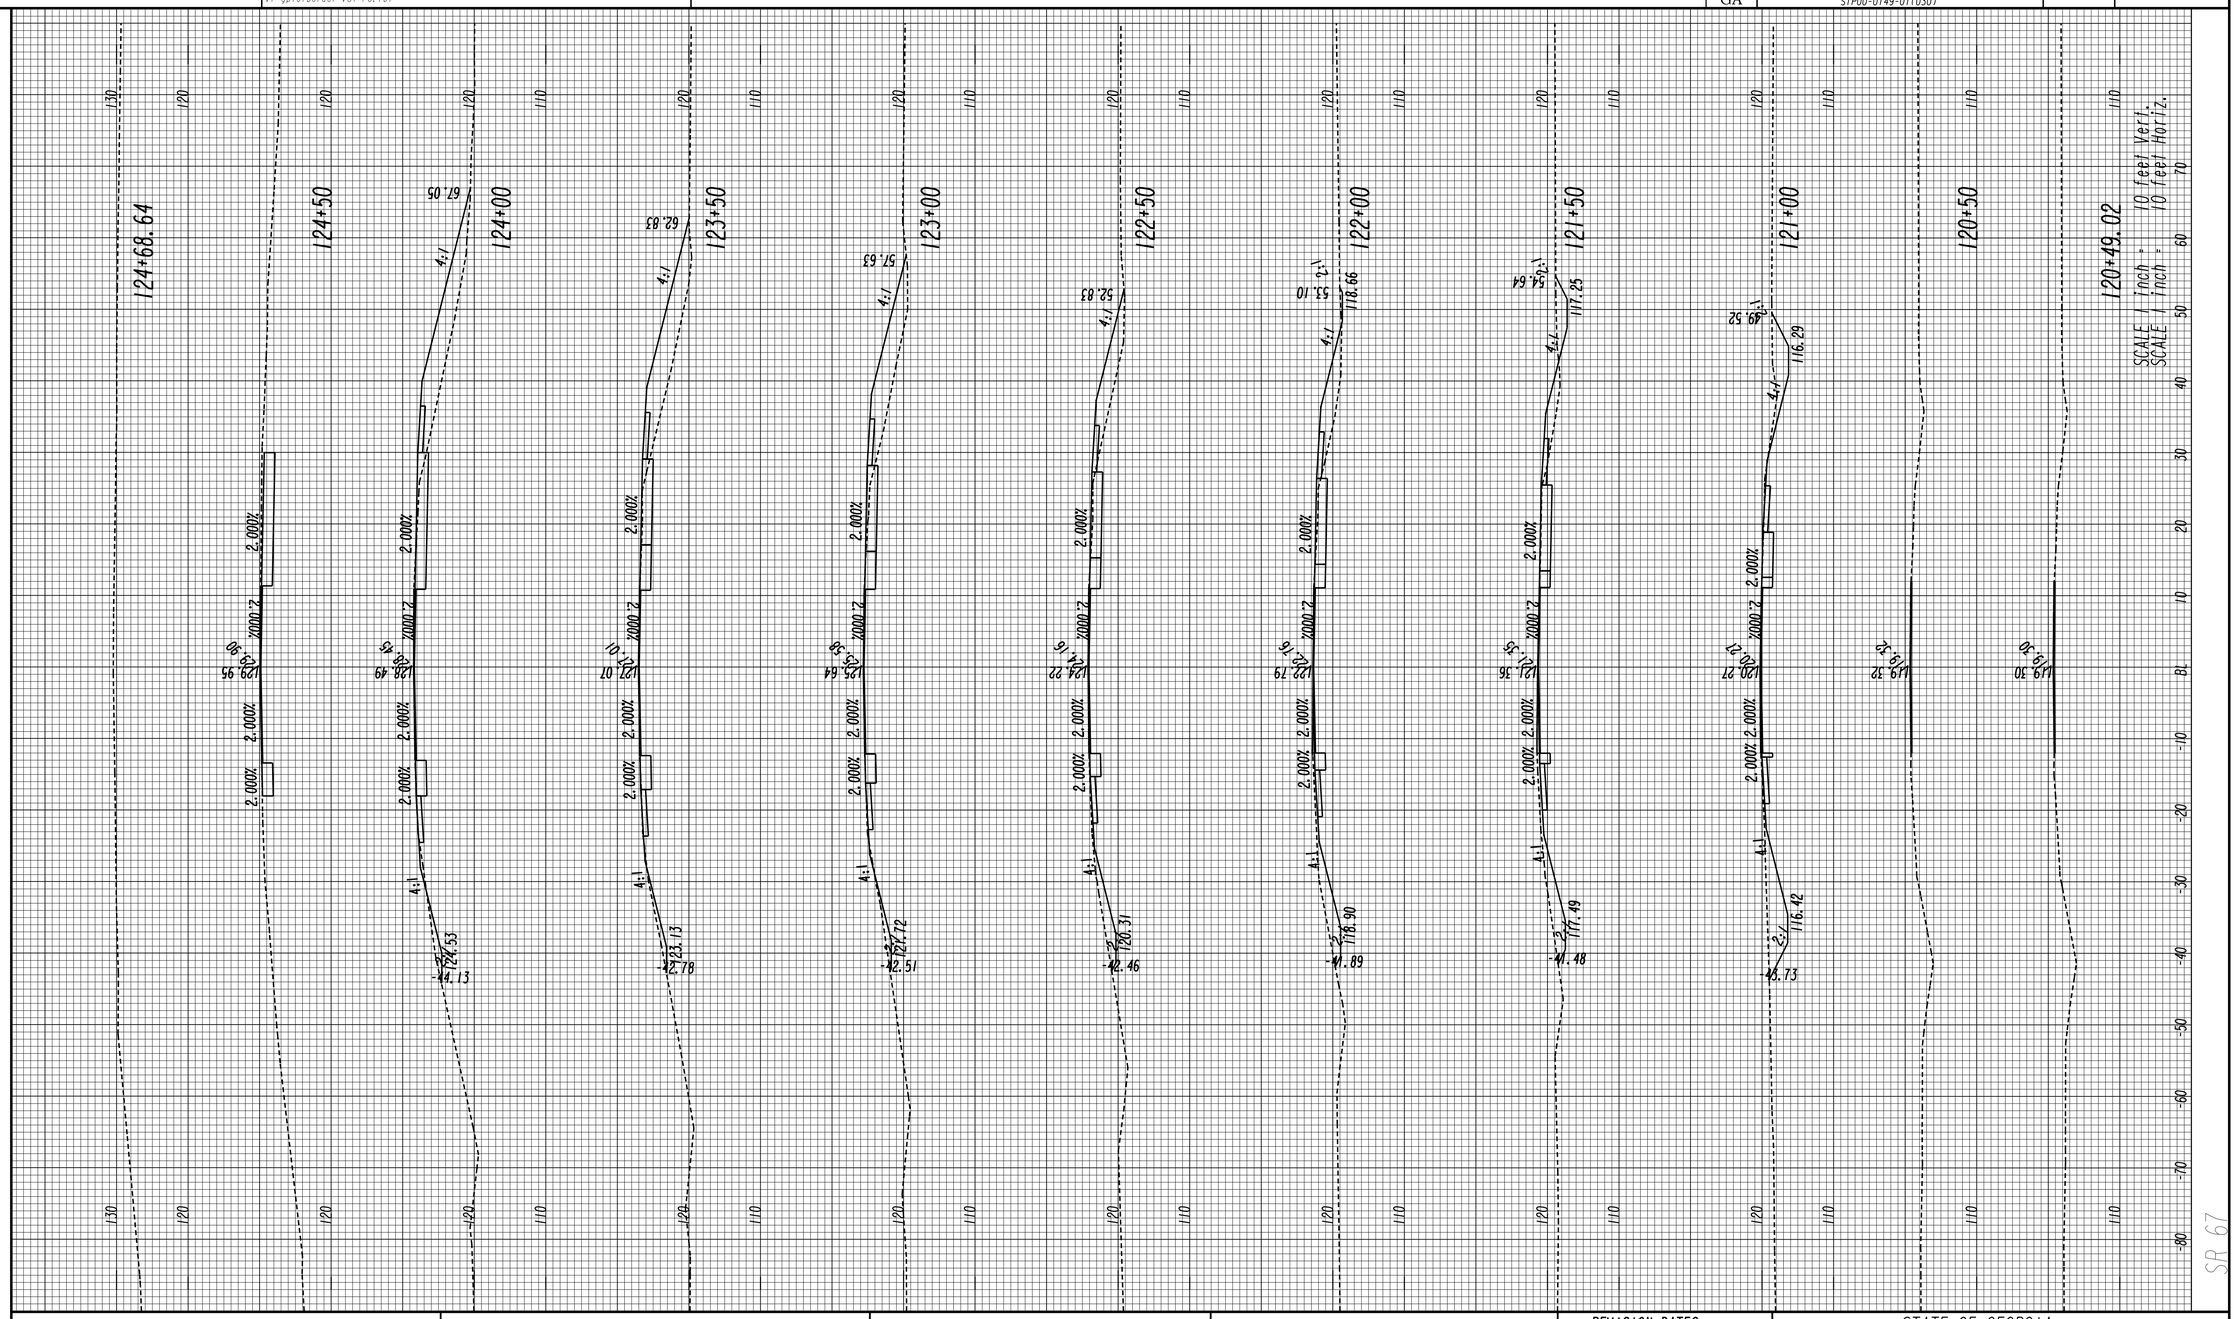

GEORGIA
DEPARTMENT OF TRANSPORTATION

REVISION DATES

STATE OF GEORGIA
DEPARTMENT OF TRANSPORTATION

OFFICE: JESUP ROAD DESIGN

CROSS SECTIONS

DRAWING No. 23-001

3/1/2007 SUXEN

8/5/2016 10:44:57 AM	Jversion	522460XS.DGN	STATE	PROJECT NUMBER	SHEET NO.	TOTAL SHEETS
USER:tdent	V7-gplotborder-V8I-PO.tbl		GA	STP00-0149-01(030)		

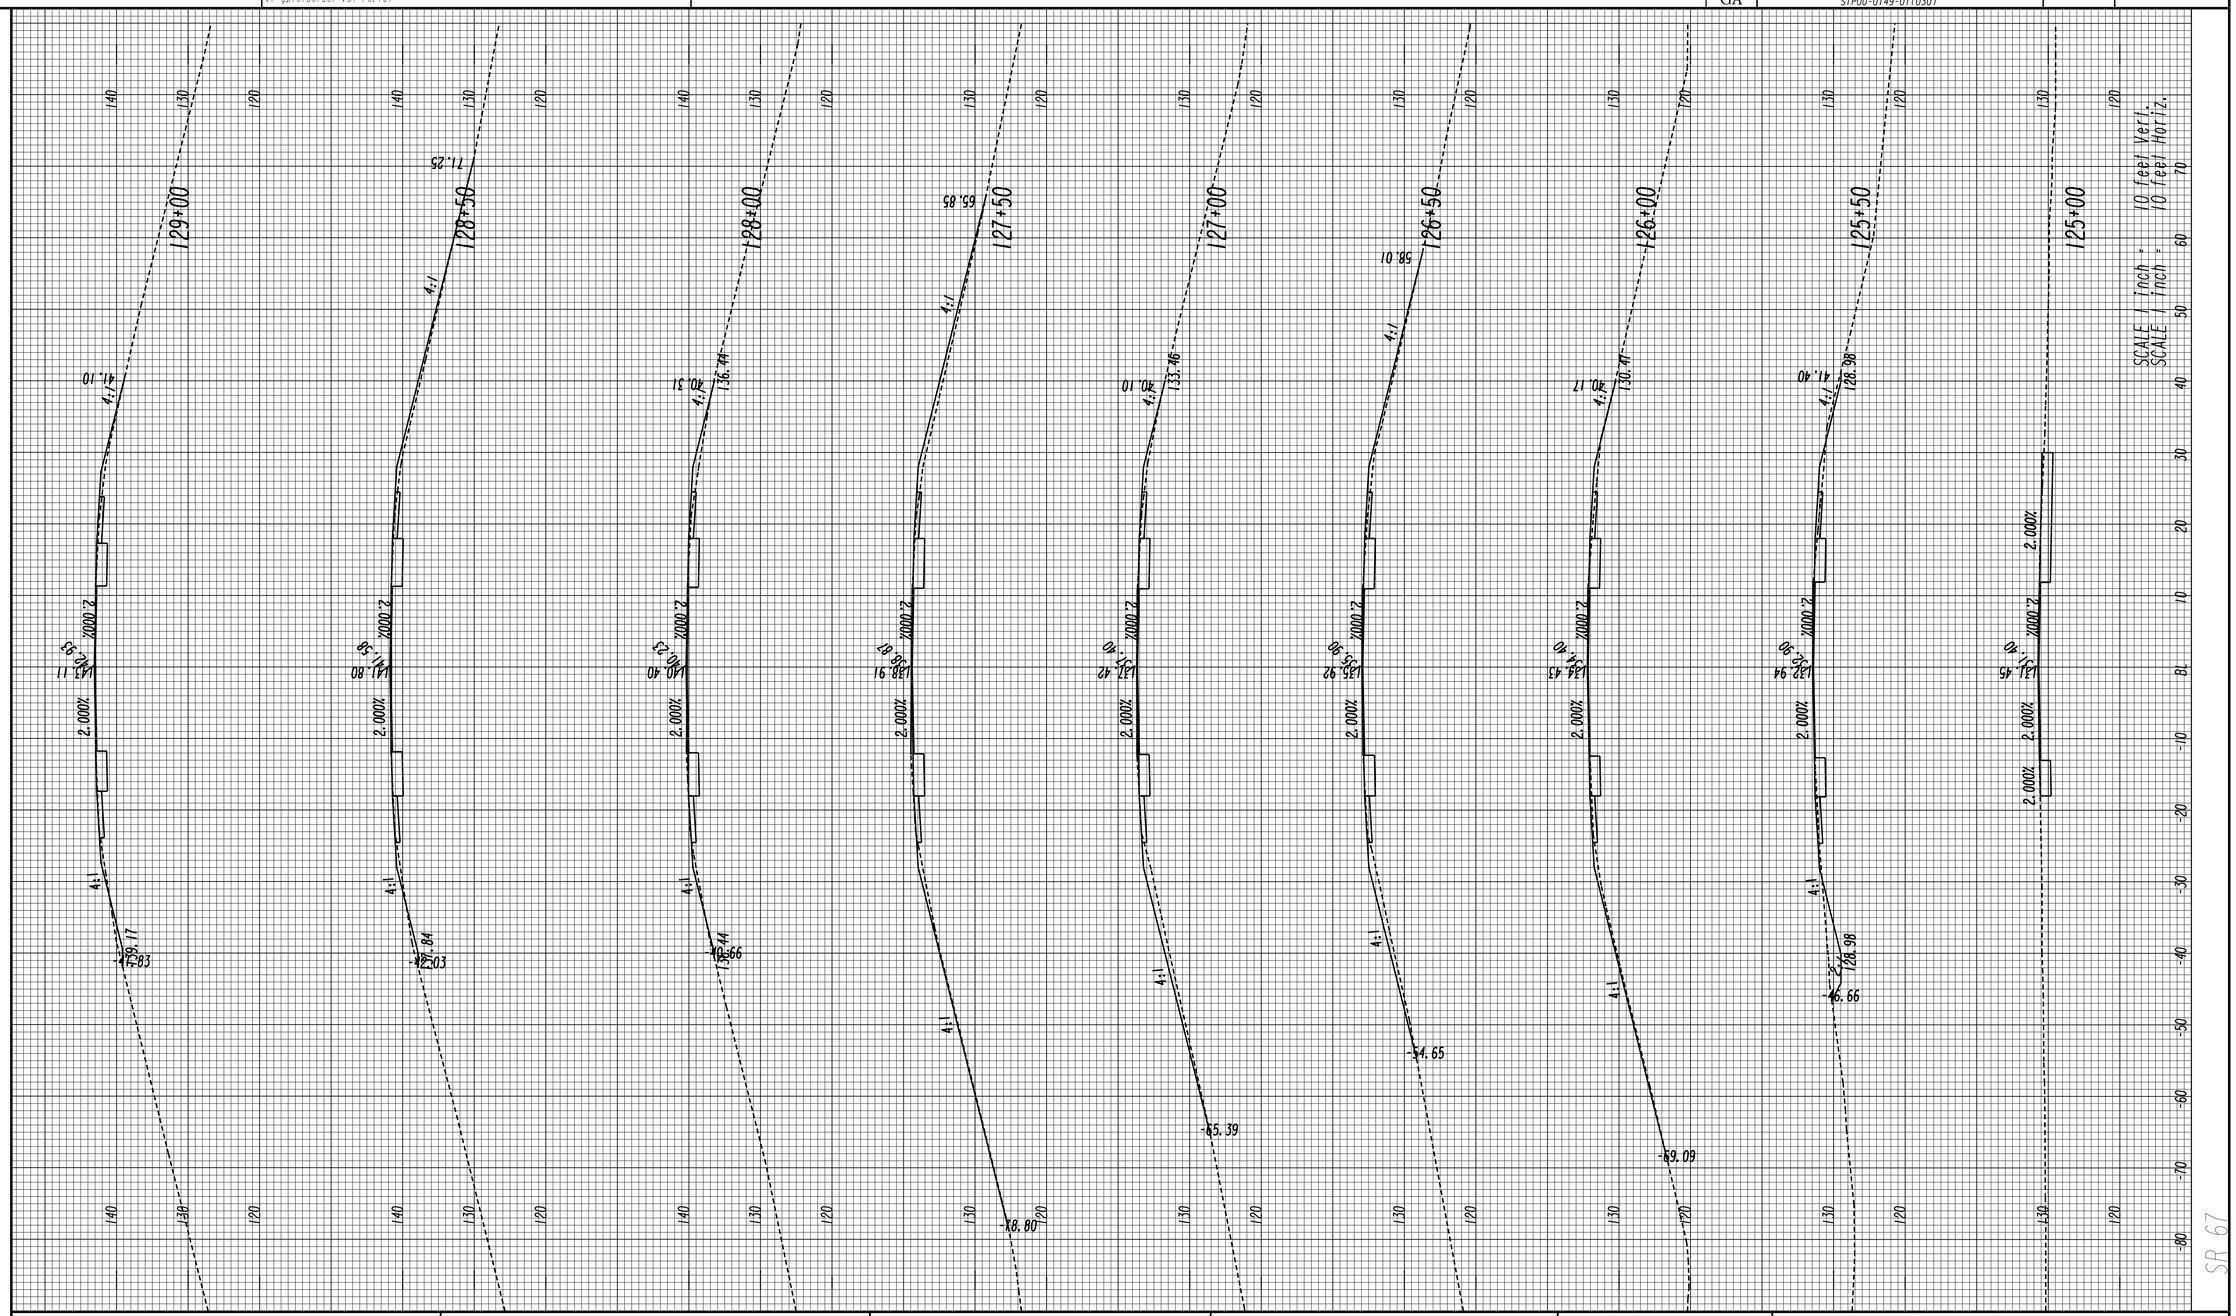

GEORGIA
DEPARTMENT OF TRANSPORTATION

REVISION DATES

STATE OF GEORGIA
DEPARTMENT OF TRANSPORTATION
OFFICE: JESUP ROAD DESIGN
CROSS SECTIONS

DRAWING No. 23-002

3/1/2007 SUXEN

8/5/2016 10:45:28 AM
USER:tdent

Jversion
V7-gplotborder-V8I-PO.tbl

522460XS.DGN

STATE	PROJECT NUMBER	SHEET NO.	TOTAL SHEETS
GA	STP00-0149-01(030)		

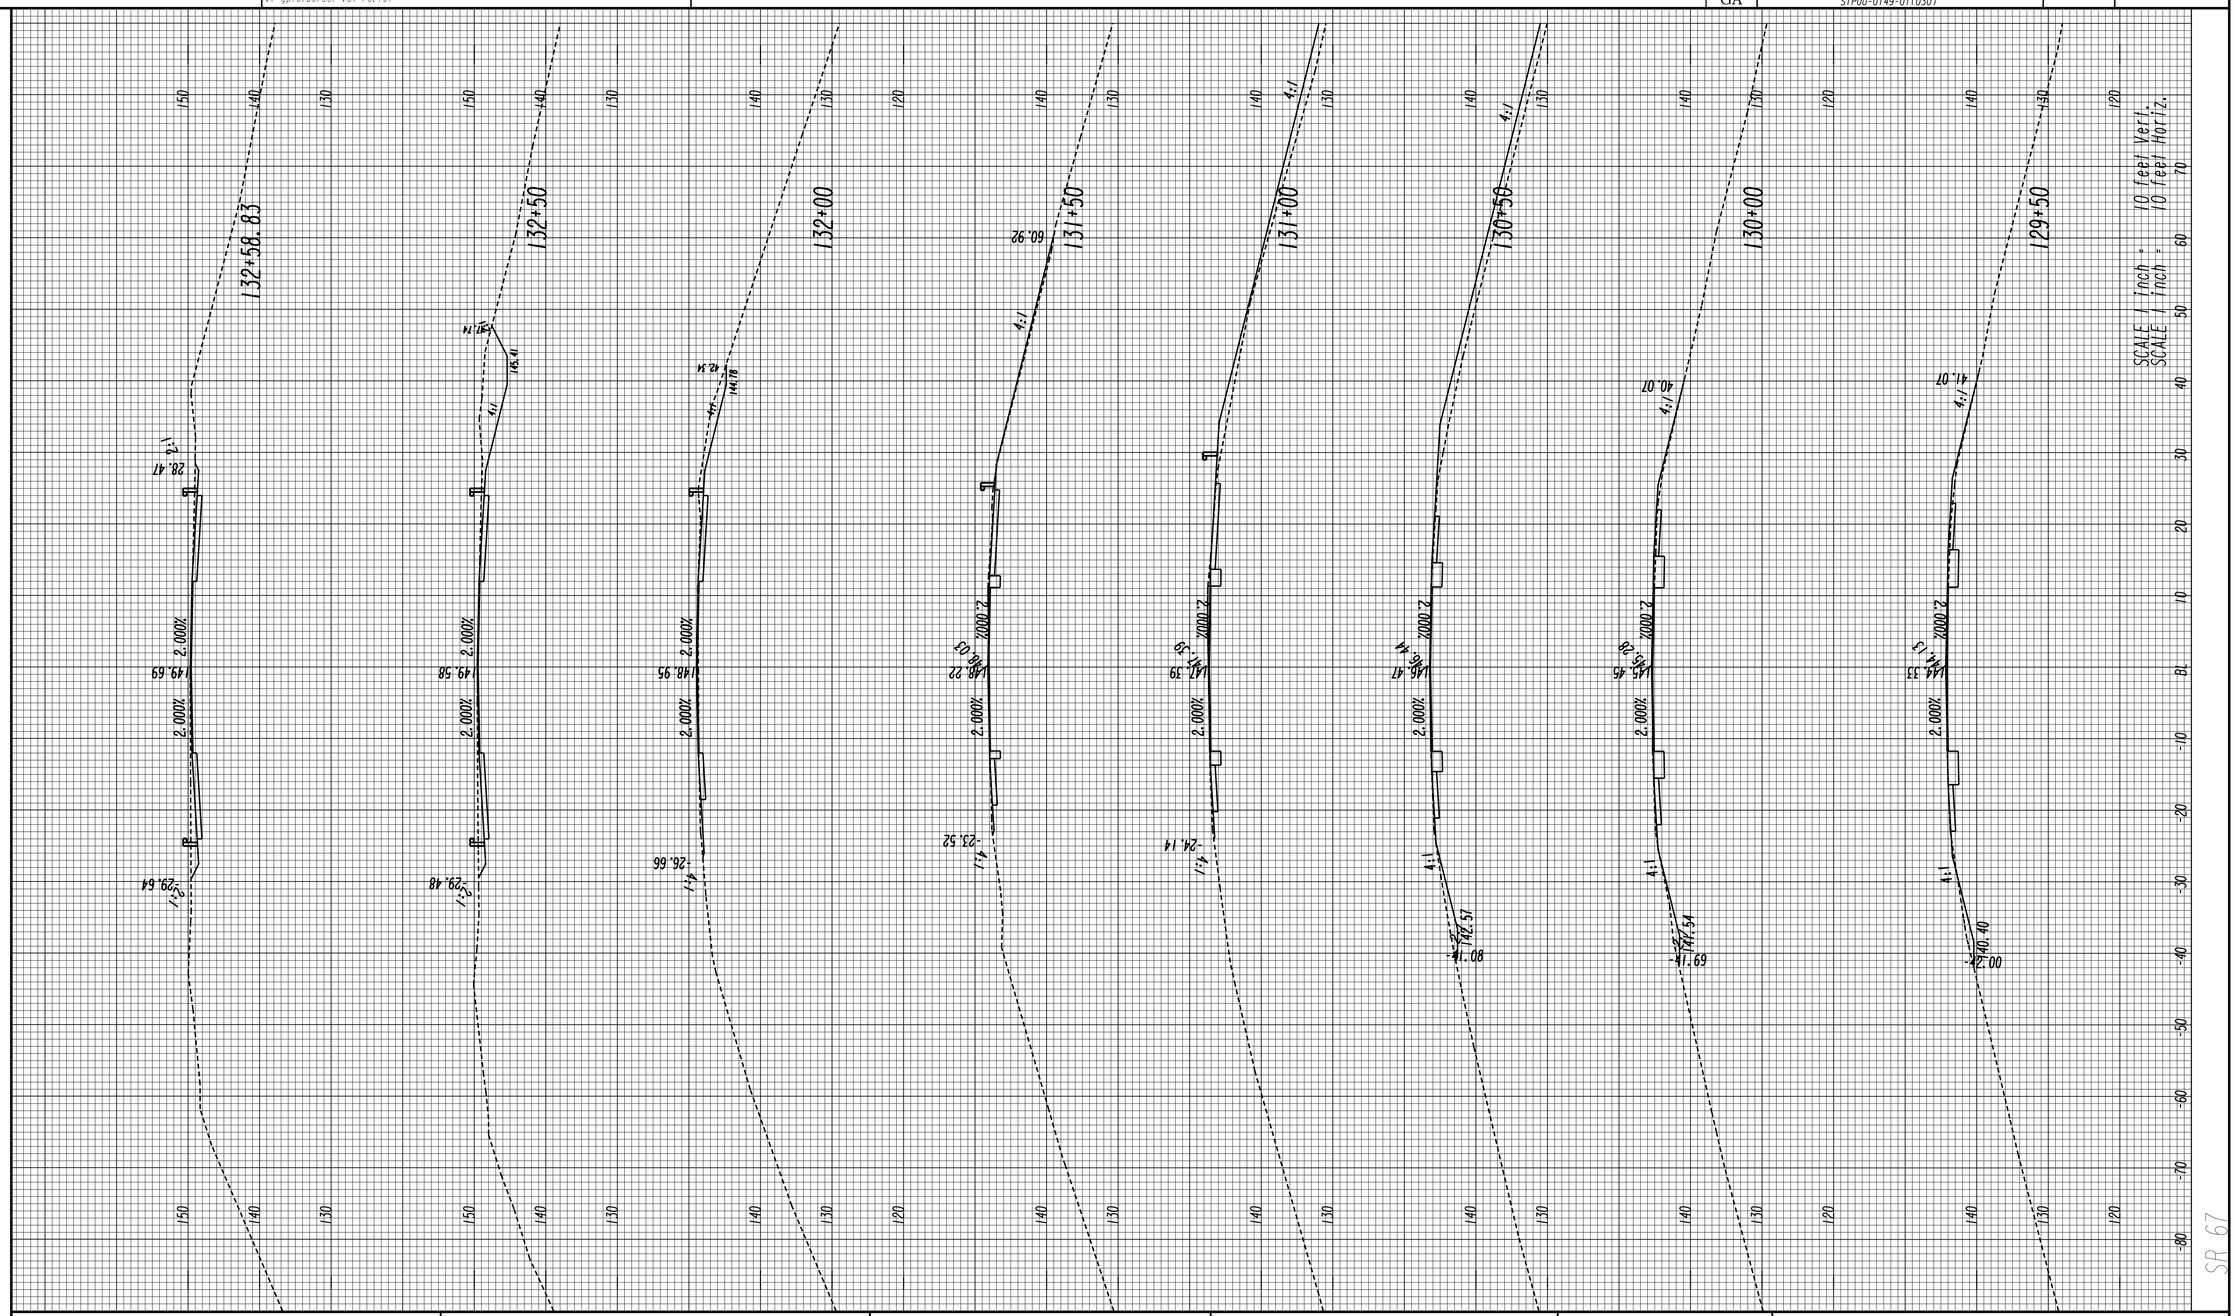

GEORGIA
DEPARTMENT OF TRANSPORTATION

REVISION DATES

STATE OF GEORGIA
DEPARTMENT OF TRANSPORTATION
OFFICE: JESUP ROAD DESIGN

CROSS SECTIONS

DRAWING No.
23-003

3/1/2007 SUXEN

8/5/2016 10:47:08 AM Jversion 522460XS.DGN

USER:tdent V7-gplotborder-V8I-PO.tbl

STATE	PROJECT NUMBER	SHEET NO.	TOTAL SHEETS
GA	STP00-0149-01(030)		

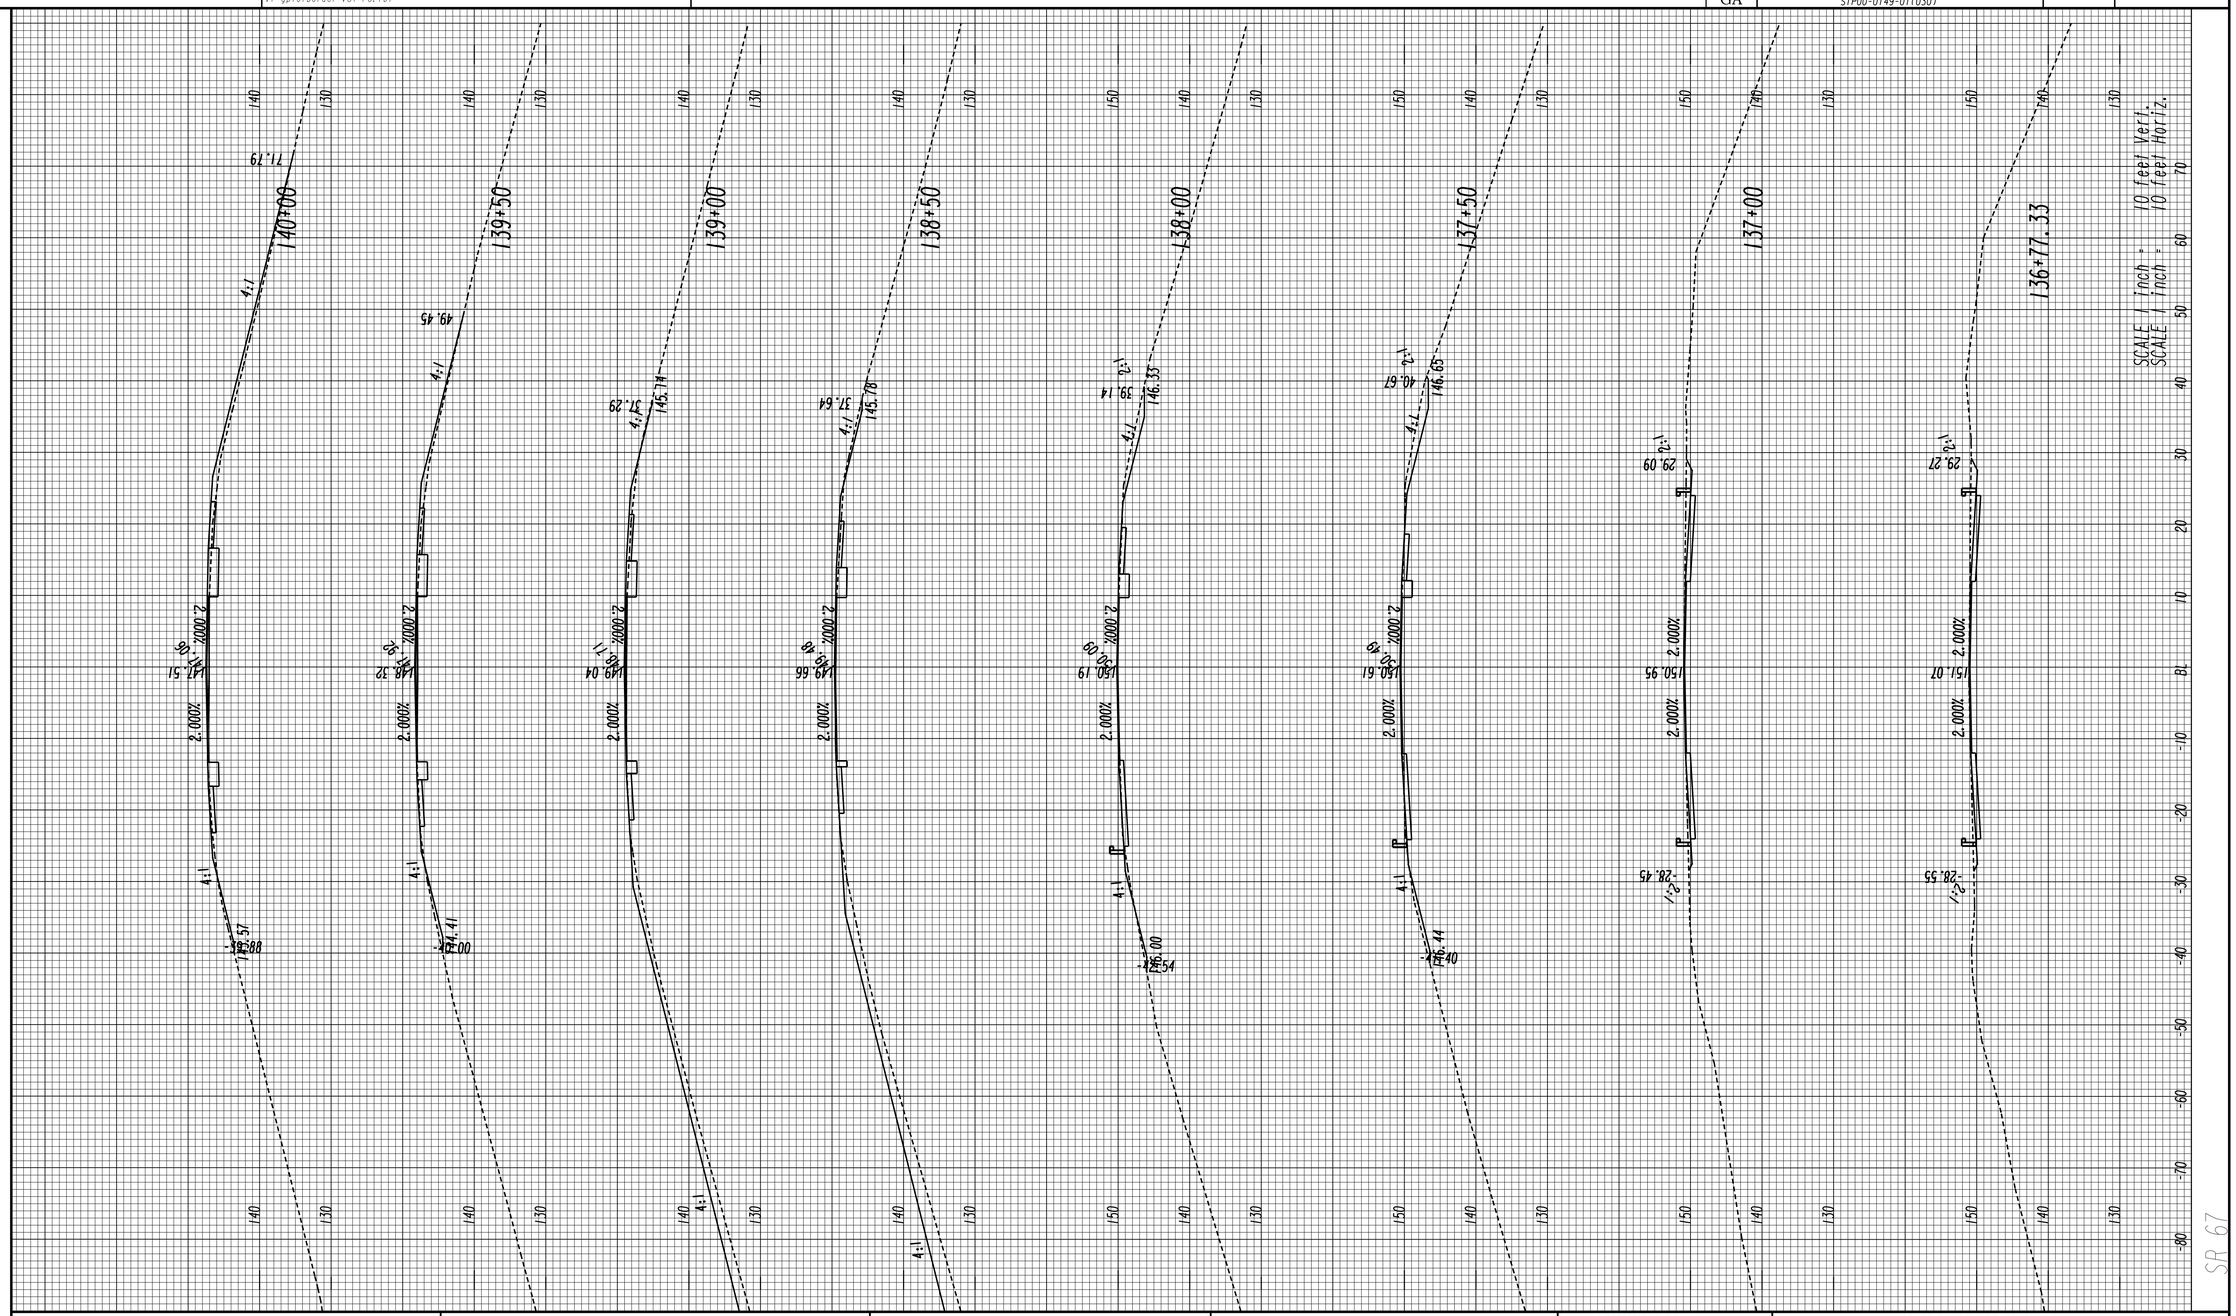

GEORGIA
DEPARTMENT OF TRANSPORTATION

REVISION DATES

STATE OF GEORGIA
DEPARTMENT OF TRANSPORTATION

OFFICE: JESUP ROAD DESIGN

CROSS SECTIONS

DRAWING No. 23-004

3/1/2007 SUXEN

8/5/2016 10:45:49 AM	Jversion	522460XS.DGN	STATE	PROJECT NUMBER	SHEET NO.	TOTAL SHEETS
USER:tdent	V7-gplotborder-V8I-PO.tbl		GA	STP00-0149-01(030)		

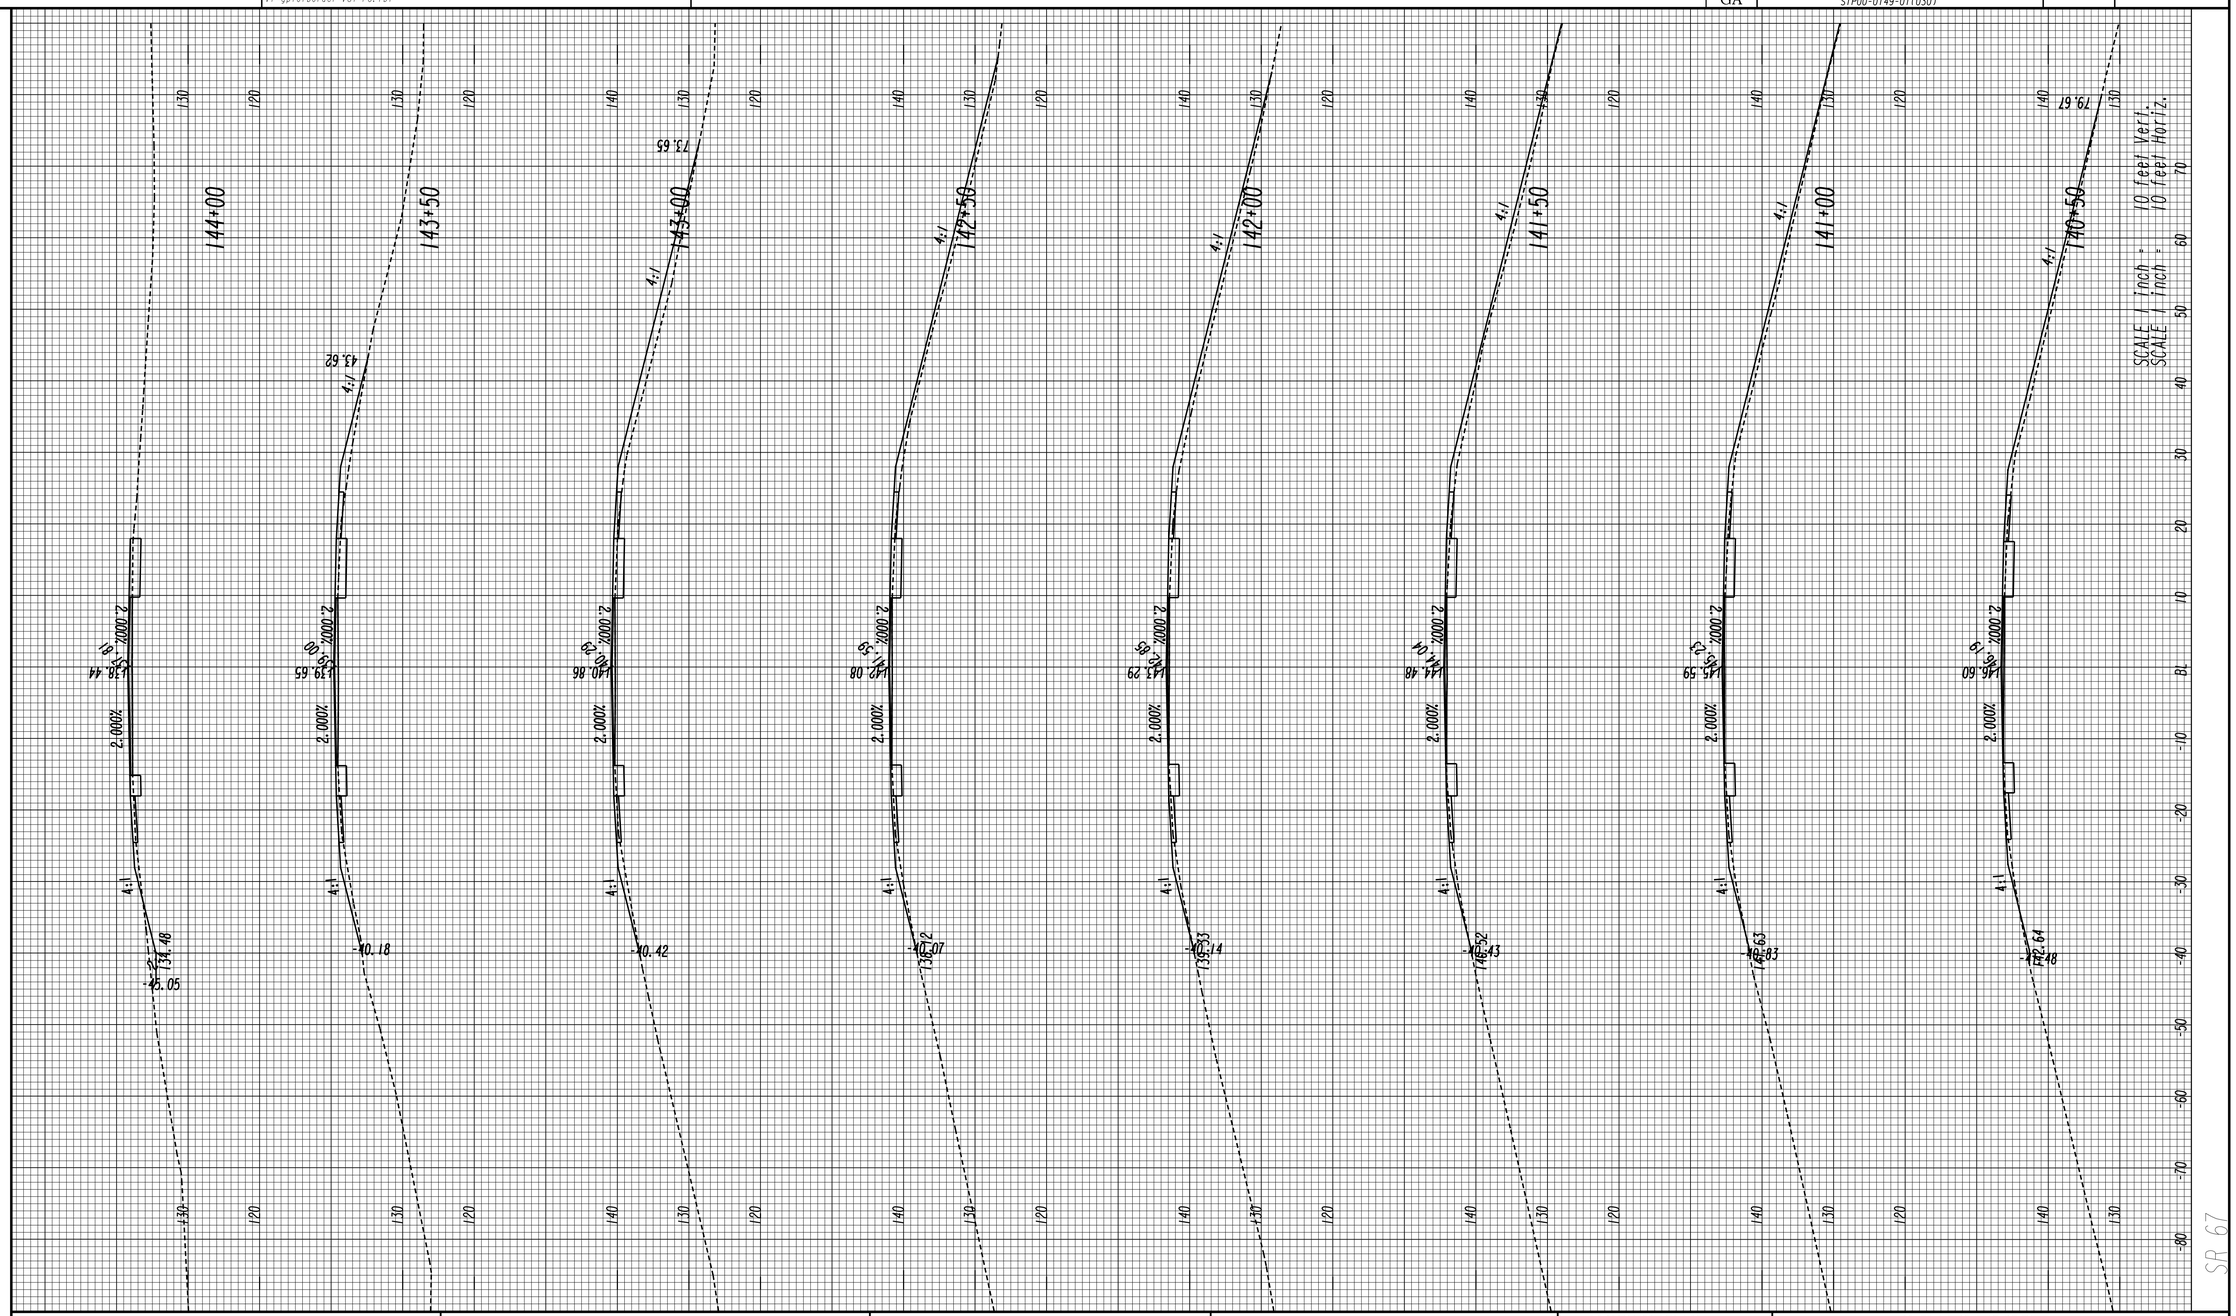

GEORGIA
DEPARTMENT OF TRANSPORTATION

REVISION DATES		

STATE OF GEORGIA
DEPARTMENT OF TRANSPORTATION

OFFICE: JESUP ROAD DESIGN

CROSS SECTIONS

DRAWING No. 23-005

3/1/2007 SUXEN

STATE	PROJECT NUMBER	SHEET NO.	TOTAL SHEETS
GA	STP00-0149-01(030)		

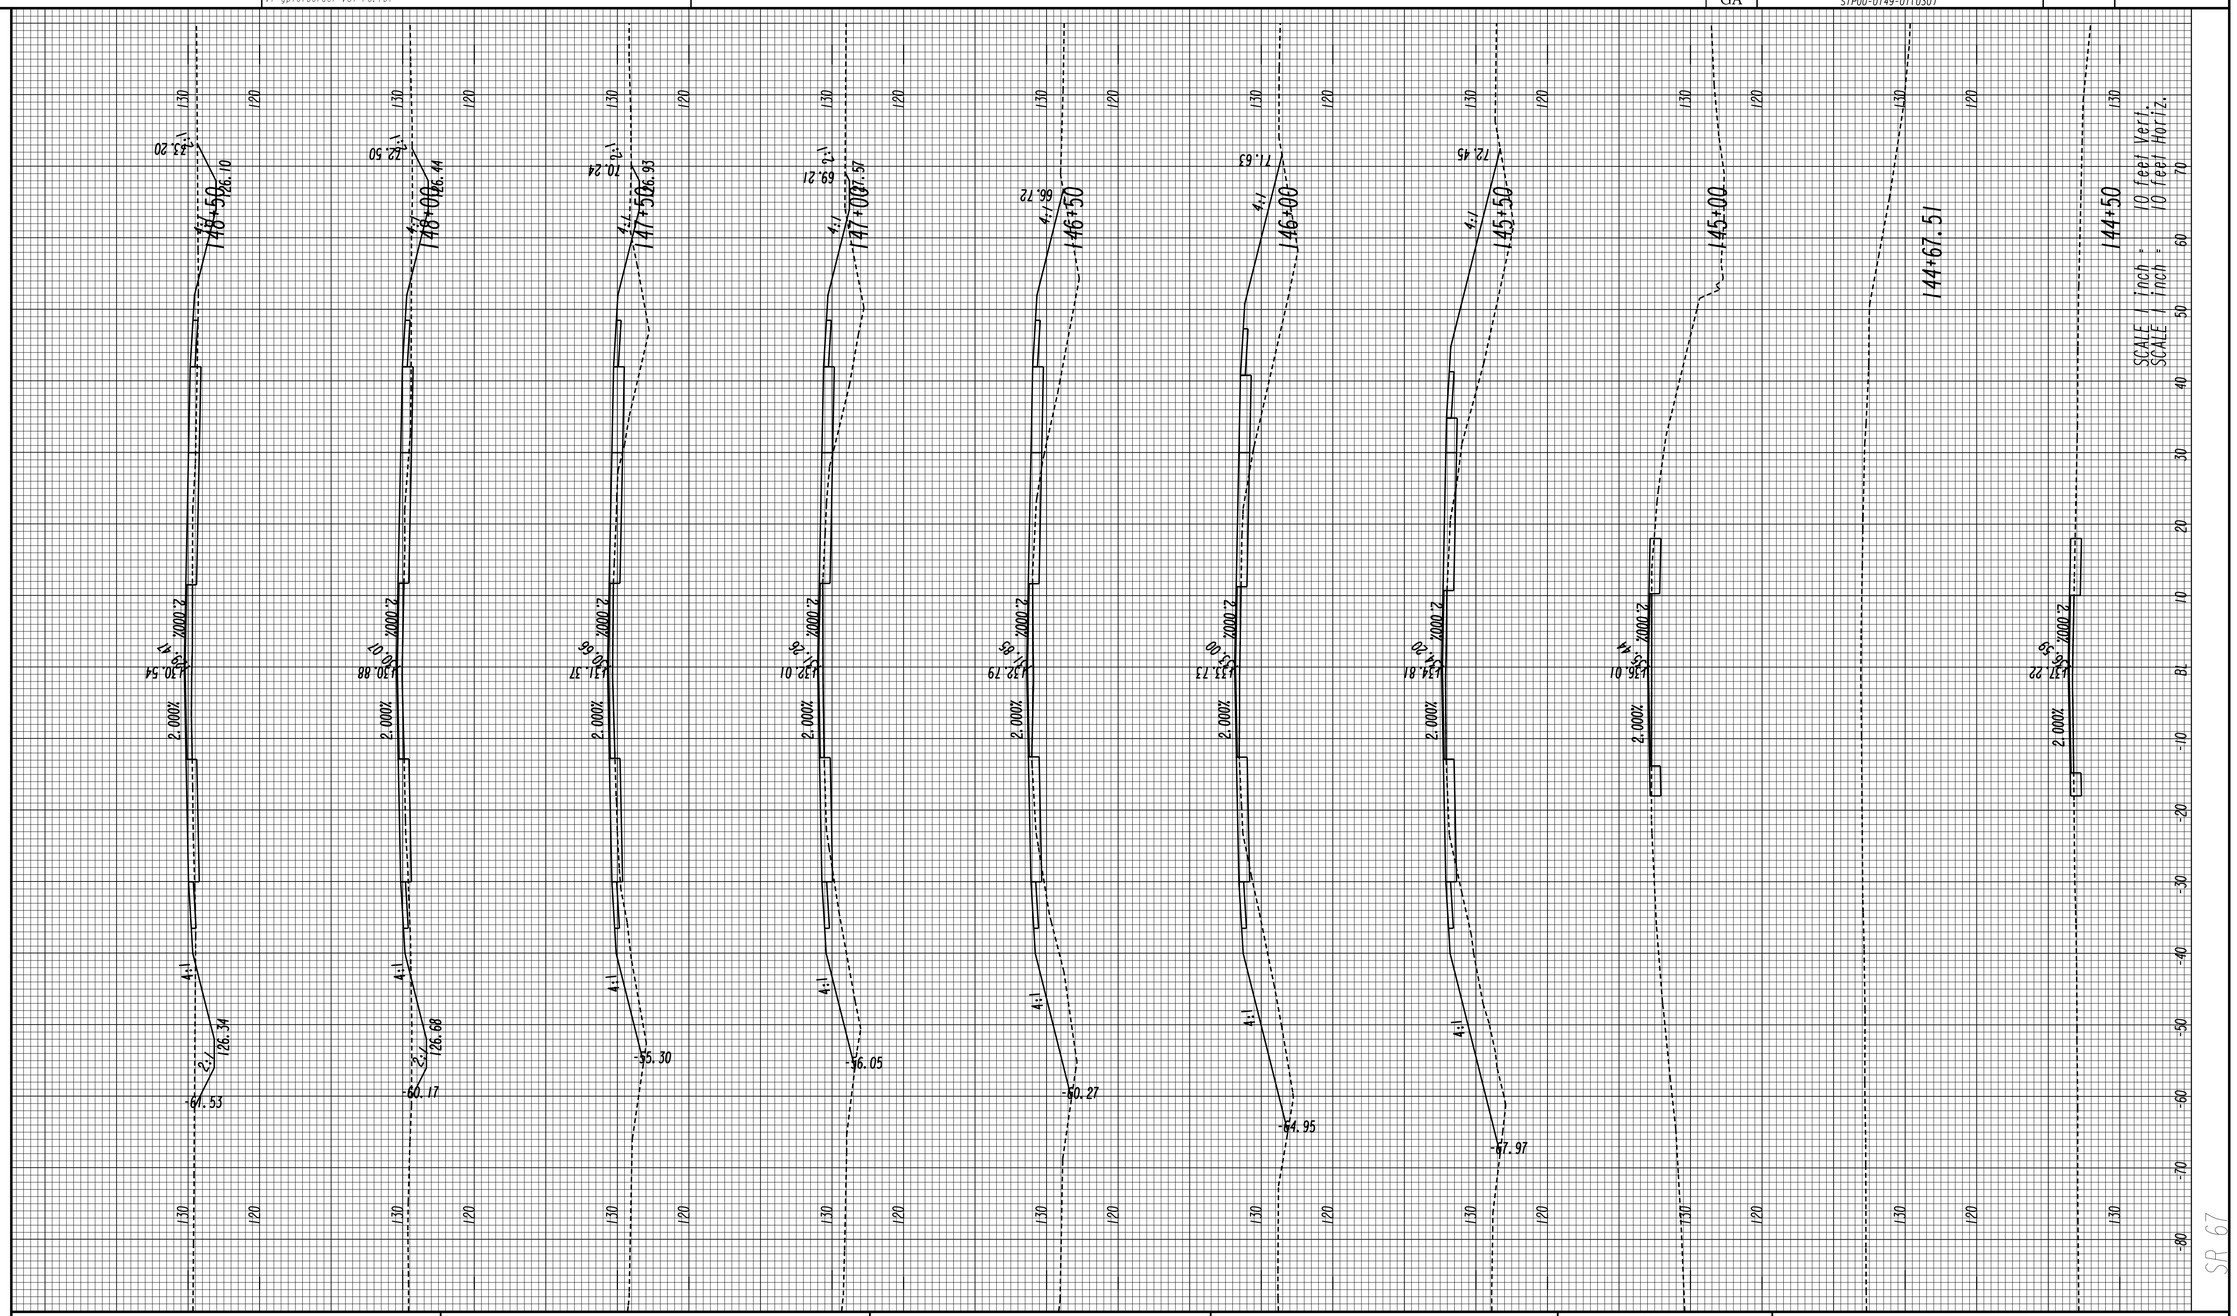

GEORGIA
DEPARTMENT OF TRANSPORTATION

REVISION DATES

STATE OF GEORGIA
DEPARTMENT OF TRANSPORTATION
OFFICE: JESUP ROAD DESIGN

CROSS SECTIONS

DRAWING No. 23-006

3/1/2007 SUXEN

STATE	PROJECT NUMBER	SHEET NO.	TOTAL SHEETS
GA	STP00-0149-01(030)		

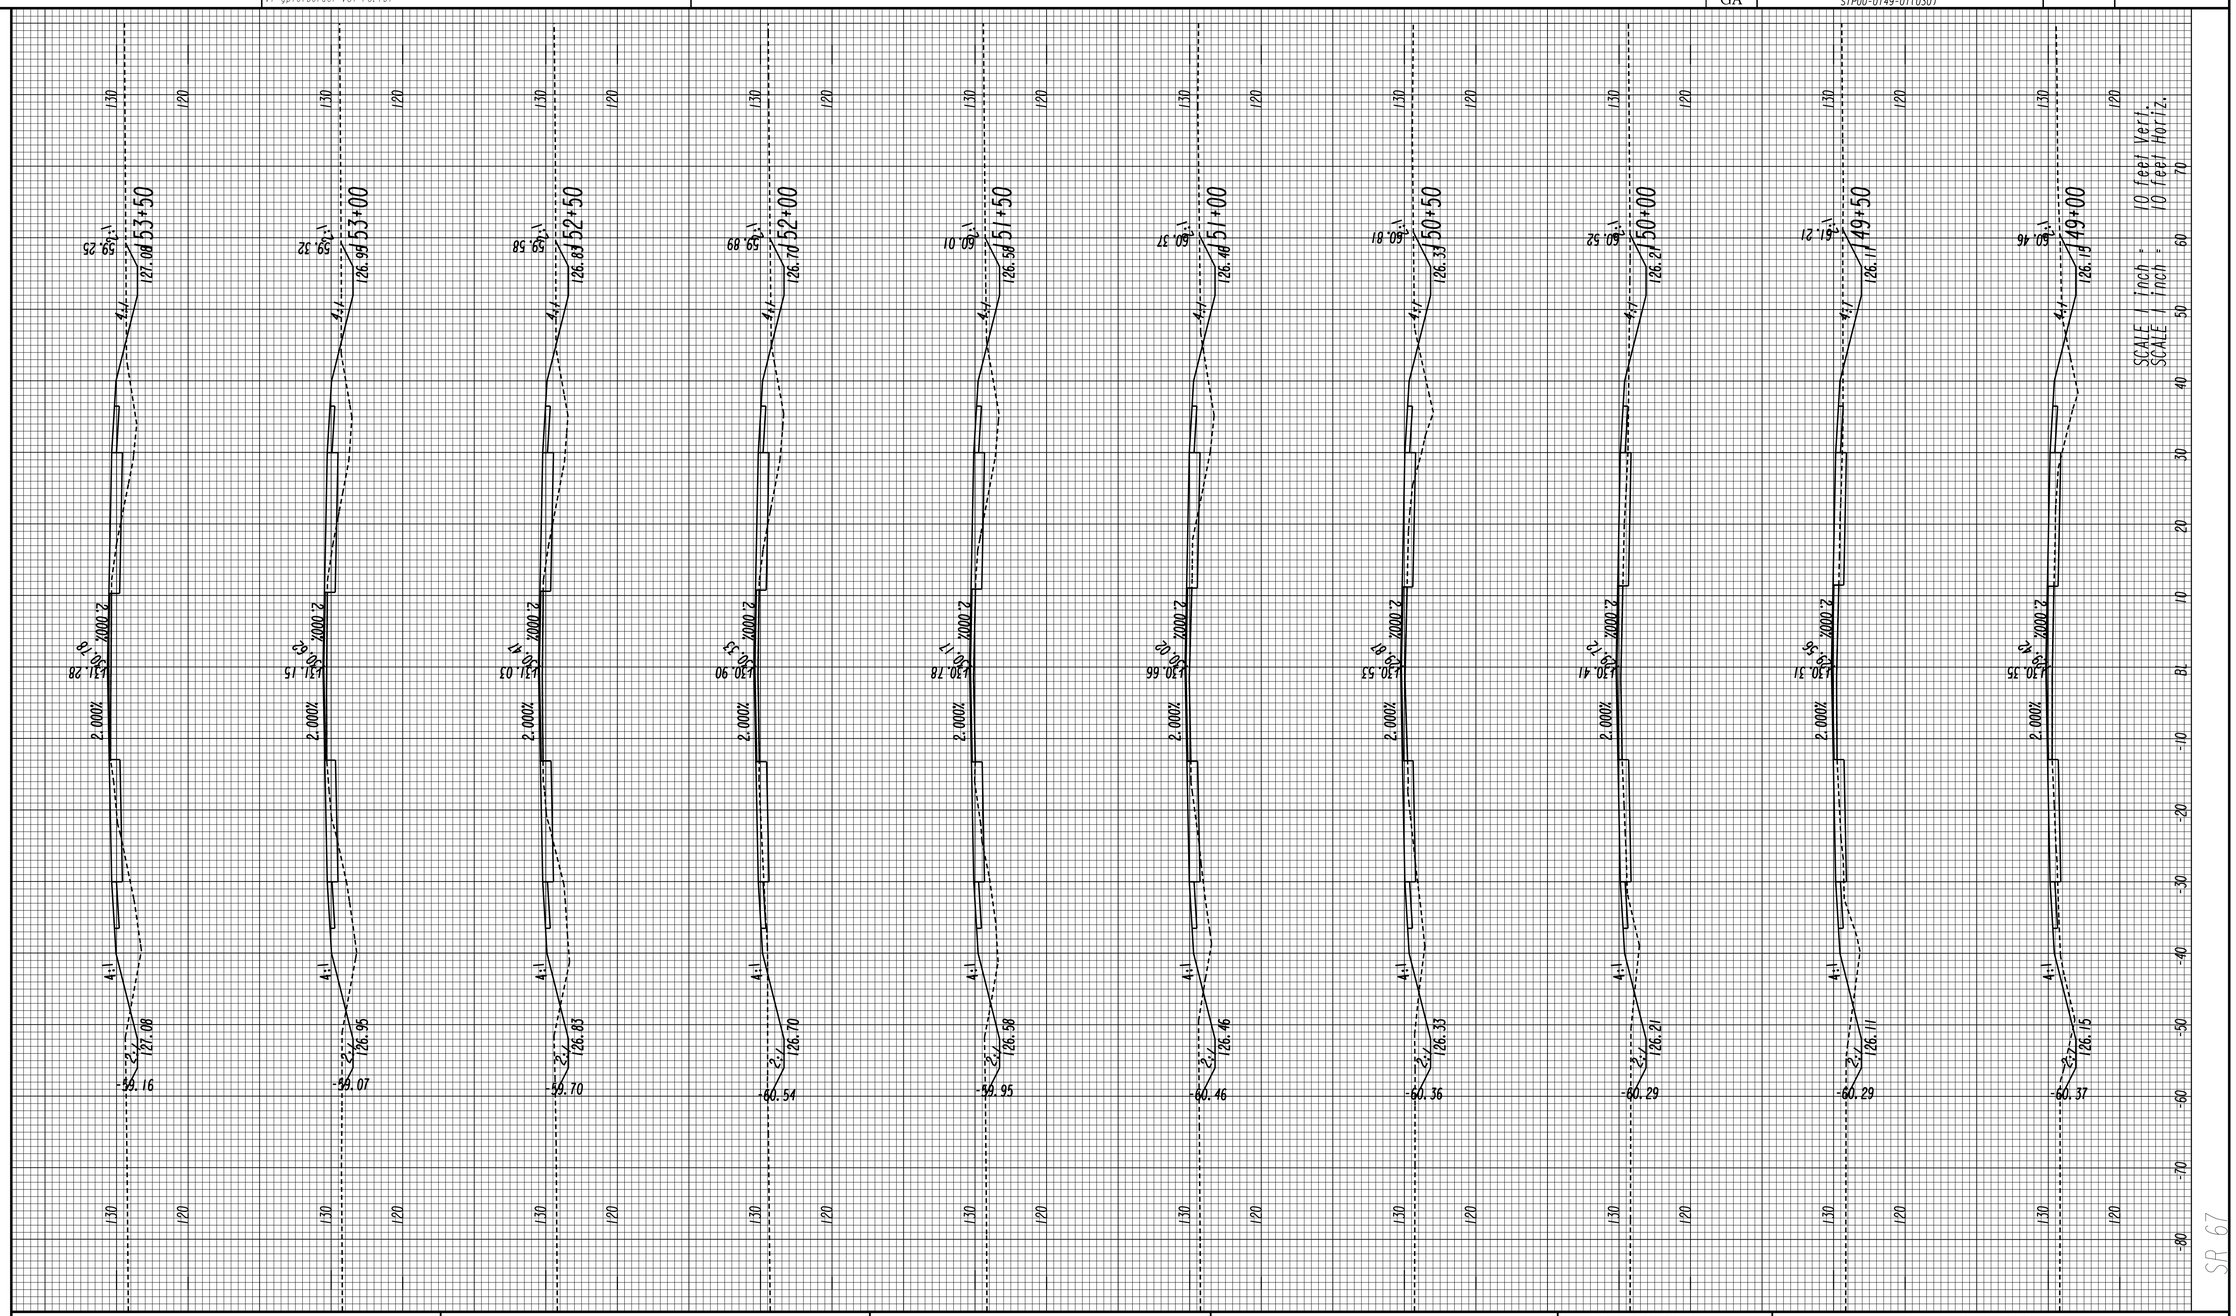

GEORGIA
DEPARTMENT OF TRANSPORTATION

REVISION DATES

STATE OF GEORGIA
DEPARTMENT OF TRANSPORTATION
OFFICE: JESUP ROAD DESIGN

CROSS SECTIONS

DRAWING No. 23-007

3/1/2007 SUXEN

8/5/2016 10:48:26 AM
USER:tdent

Jversion
V7-gplotborder-V8I-PO.tbl

522460XS.DGN

STATE	PROJECT NUMBER	SHEET NO.	TOTAL SHEETS
GA	STP00-0149-01(030)		

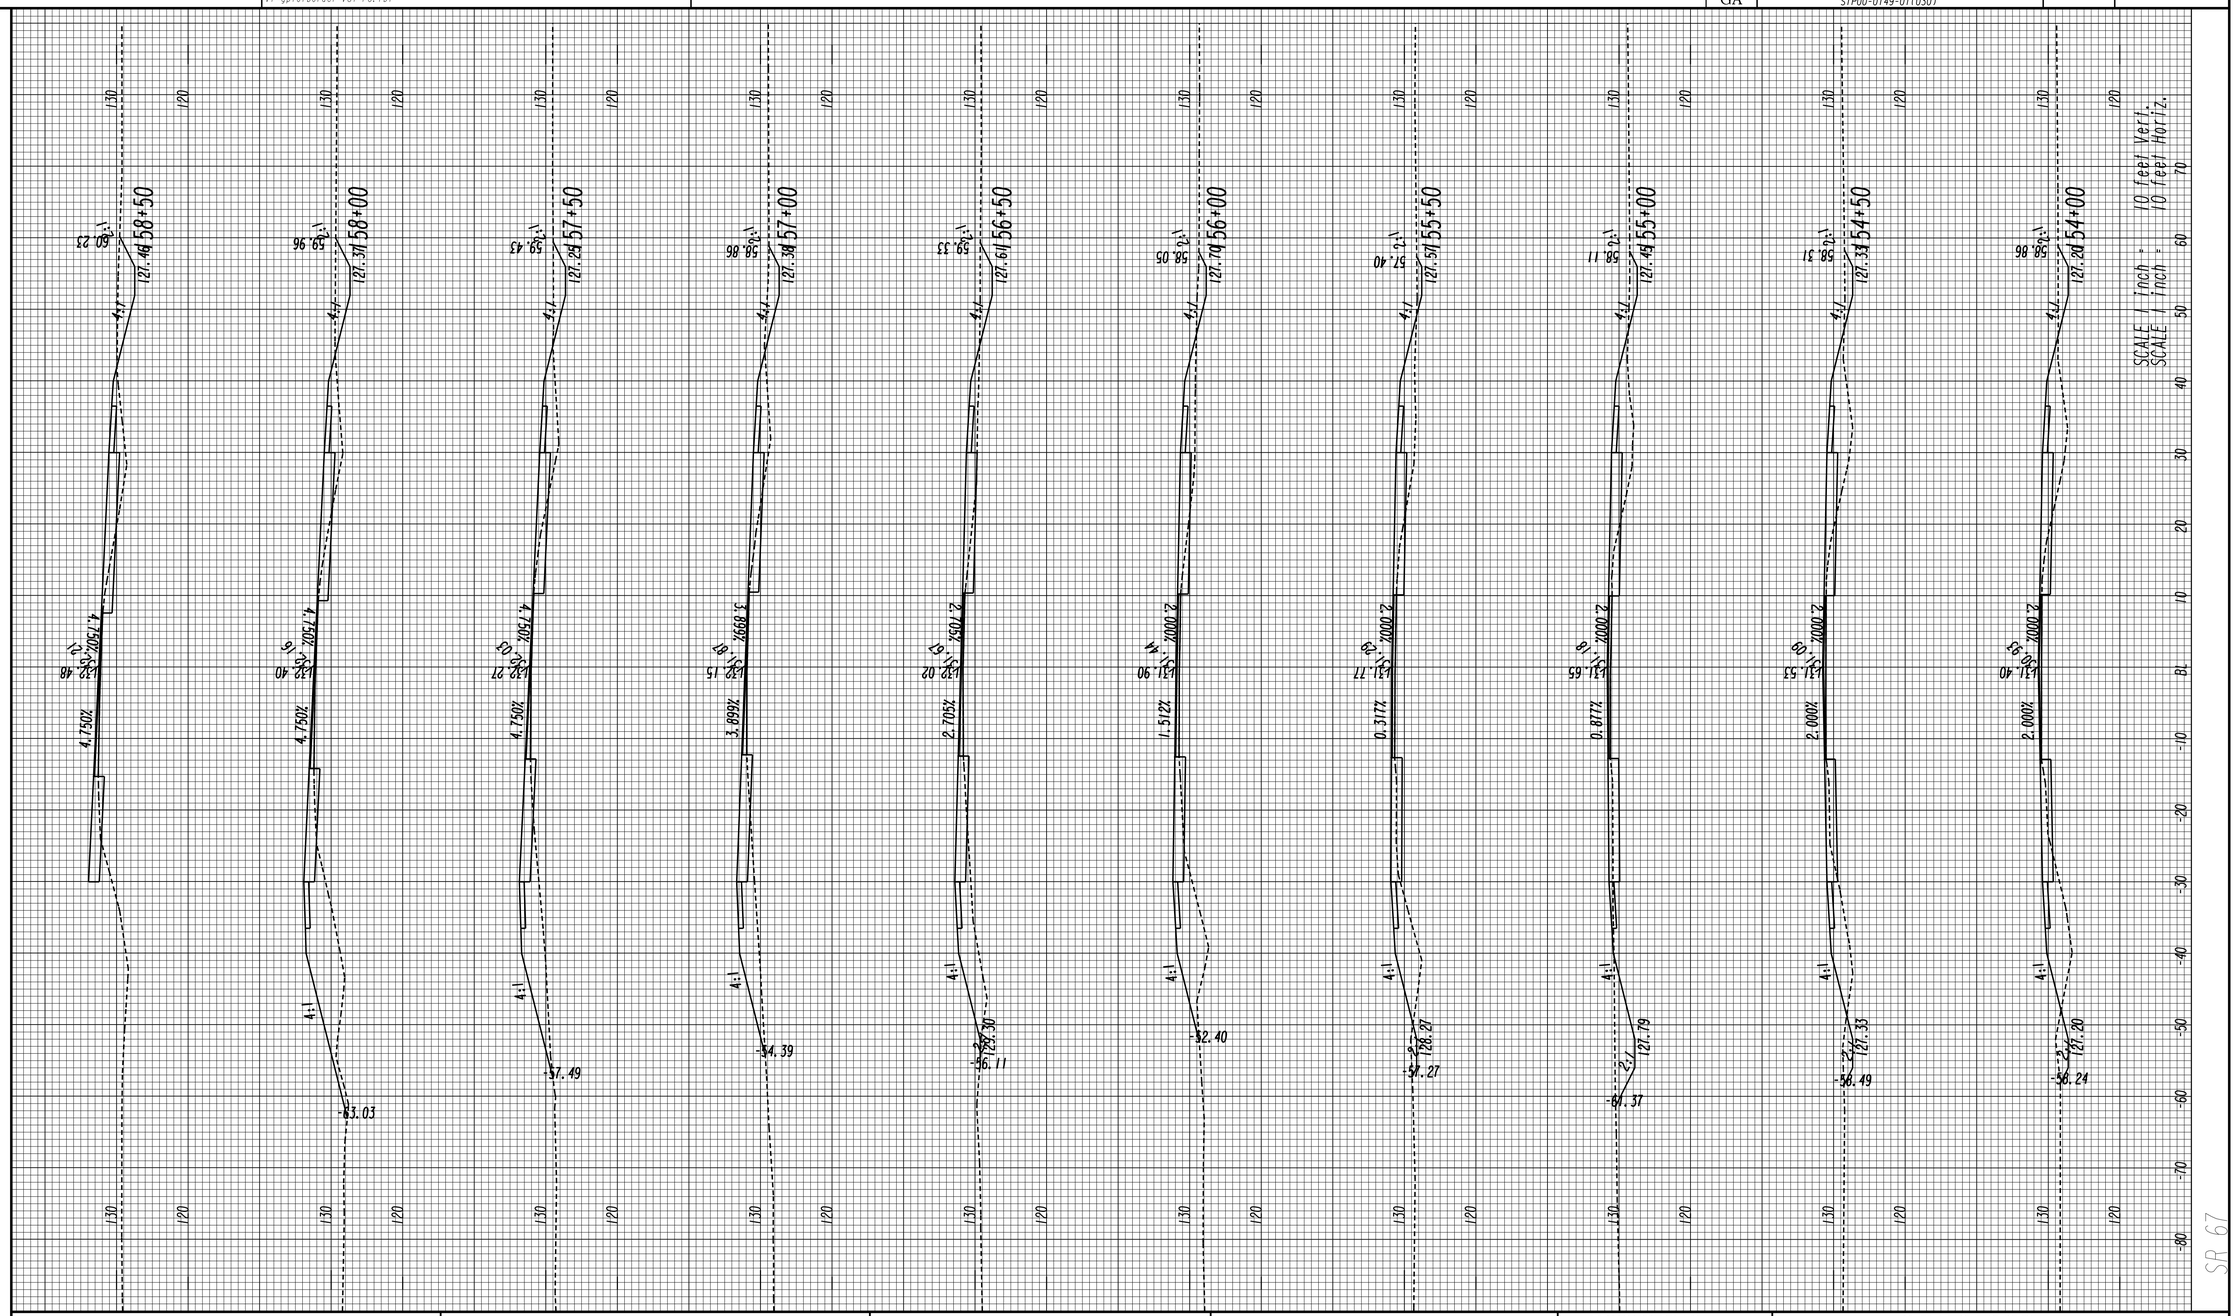

GEORGIA
DEPARTMENT OF TRANSPORTATION

REVISION DATES

STATE OF GEORGIA
DEPARTMENT OF TRANSPORTATION
OFFICE: JESUP ROAD DESIGN

CROSS SECTIONS

DRAWING No.
23-008

3/1/2007 SUXEN

STATE	PROJECT NUMBER	SHEET NO.	TOTAL SHEETS
GA	STP00-0149-01(030)		

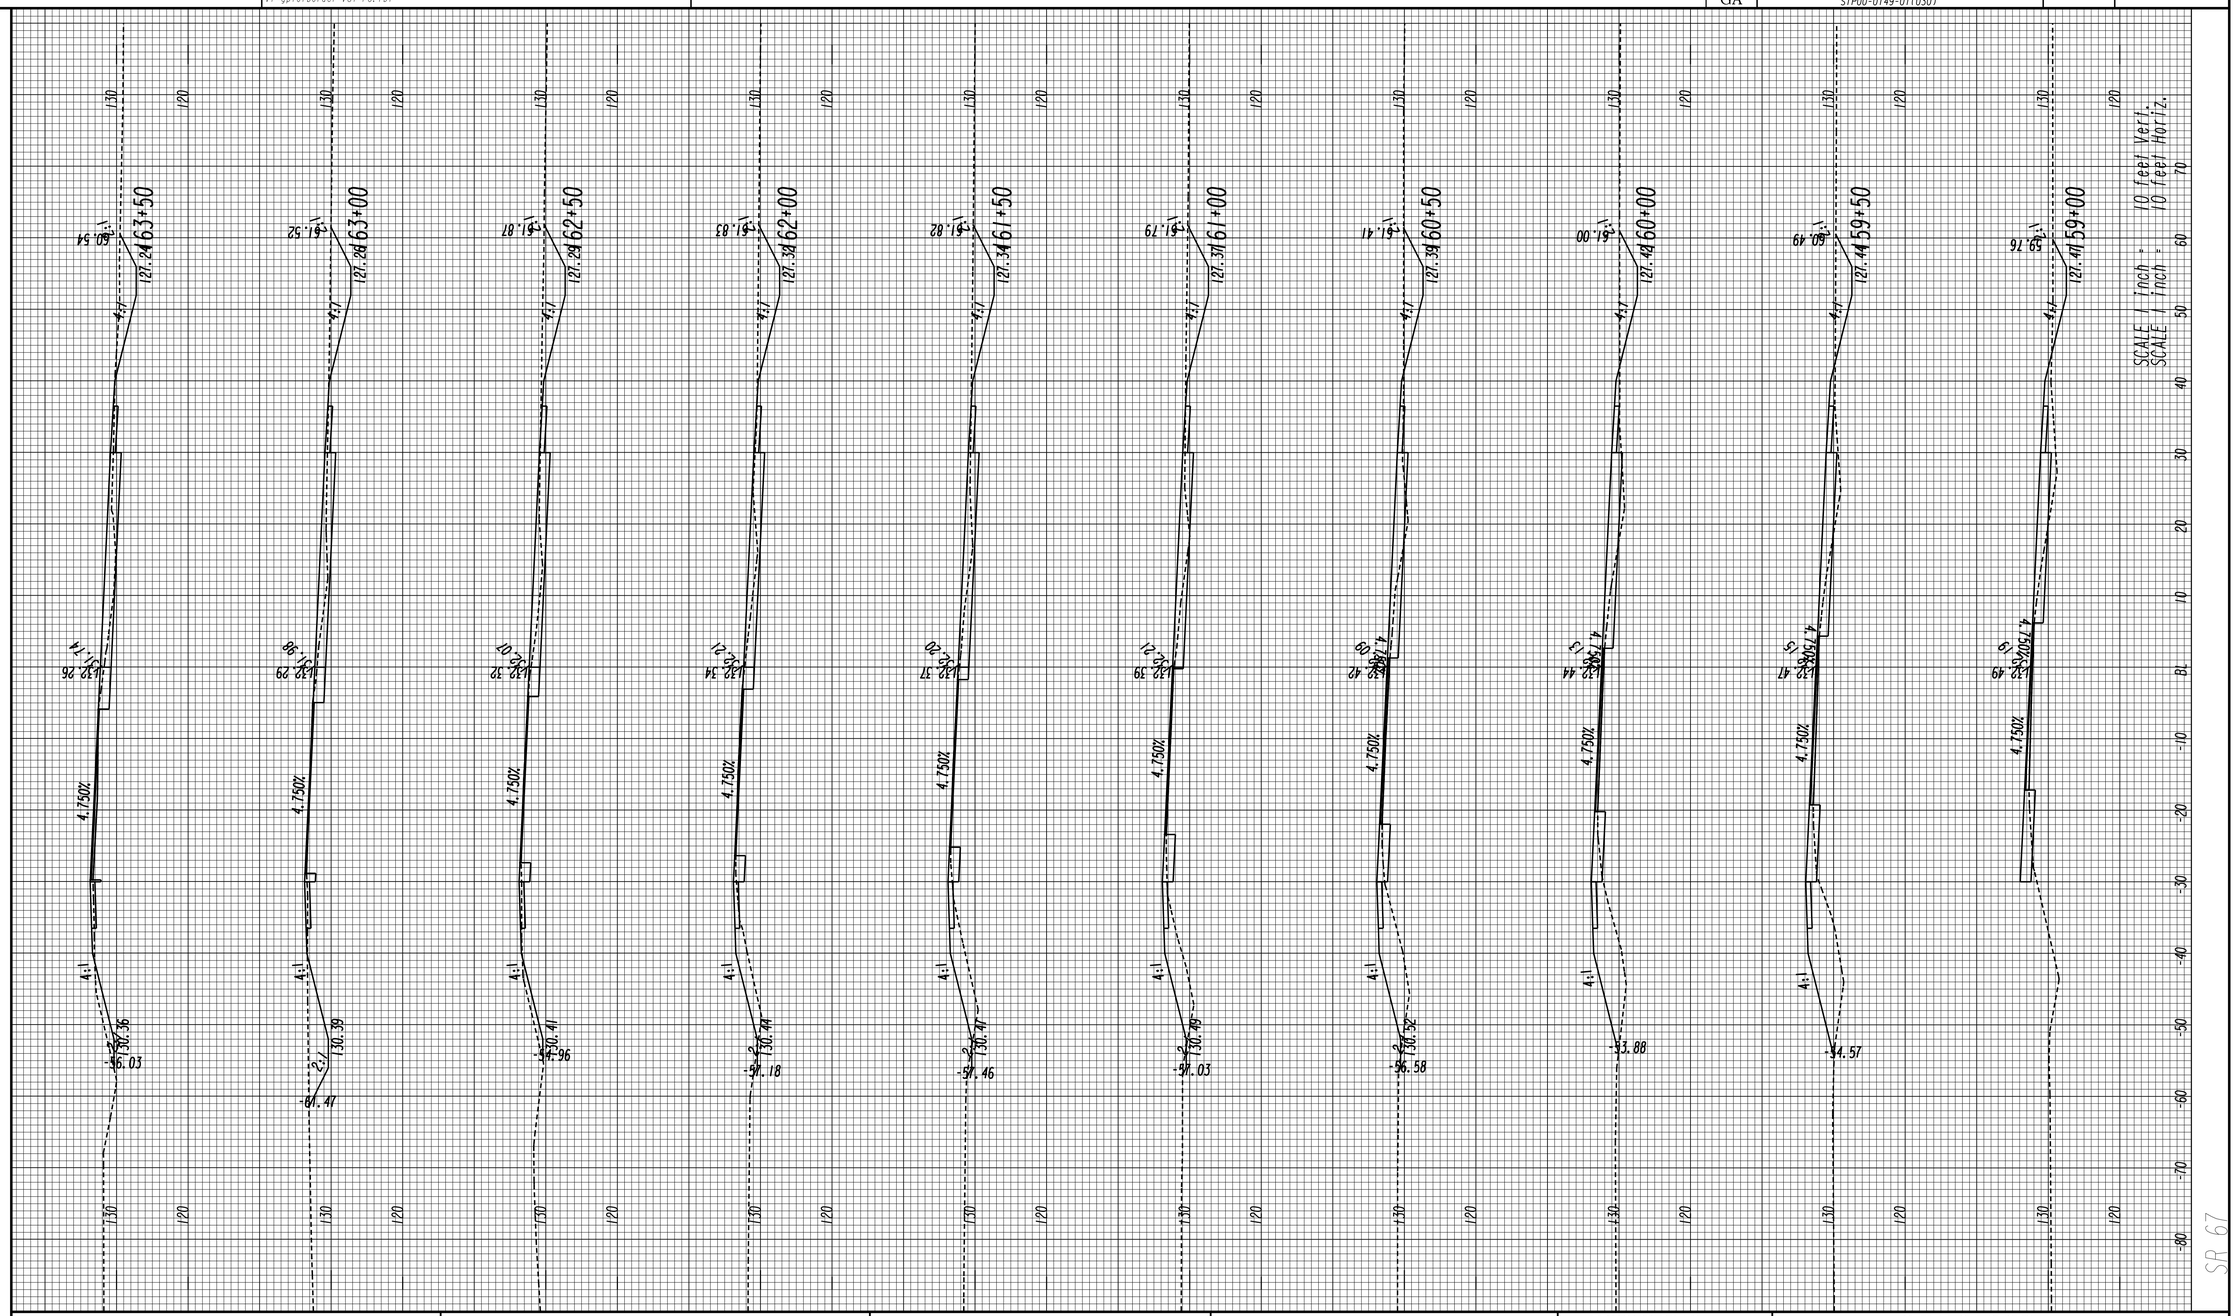

GEORGIA
DEPARTMENT OF TRANSPORTATION

REVISION DATES

STATE OF GEORGIA
DEPARTMENT OF TRANSPORTATION
OFFICE: JESUP ROAD DESIGN

CROSS SECTIONS

DRAWING No. 23-009

3/1/2007 SUXEN

STATE	PROJECT NUMBER	SHEET NO.	TOTAL SHEETS
GA	STP00-0149-01(030)		

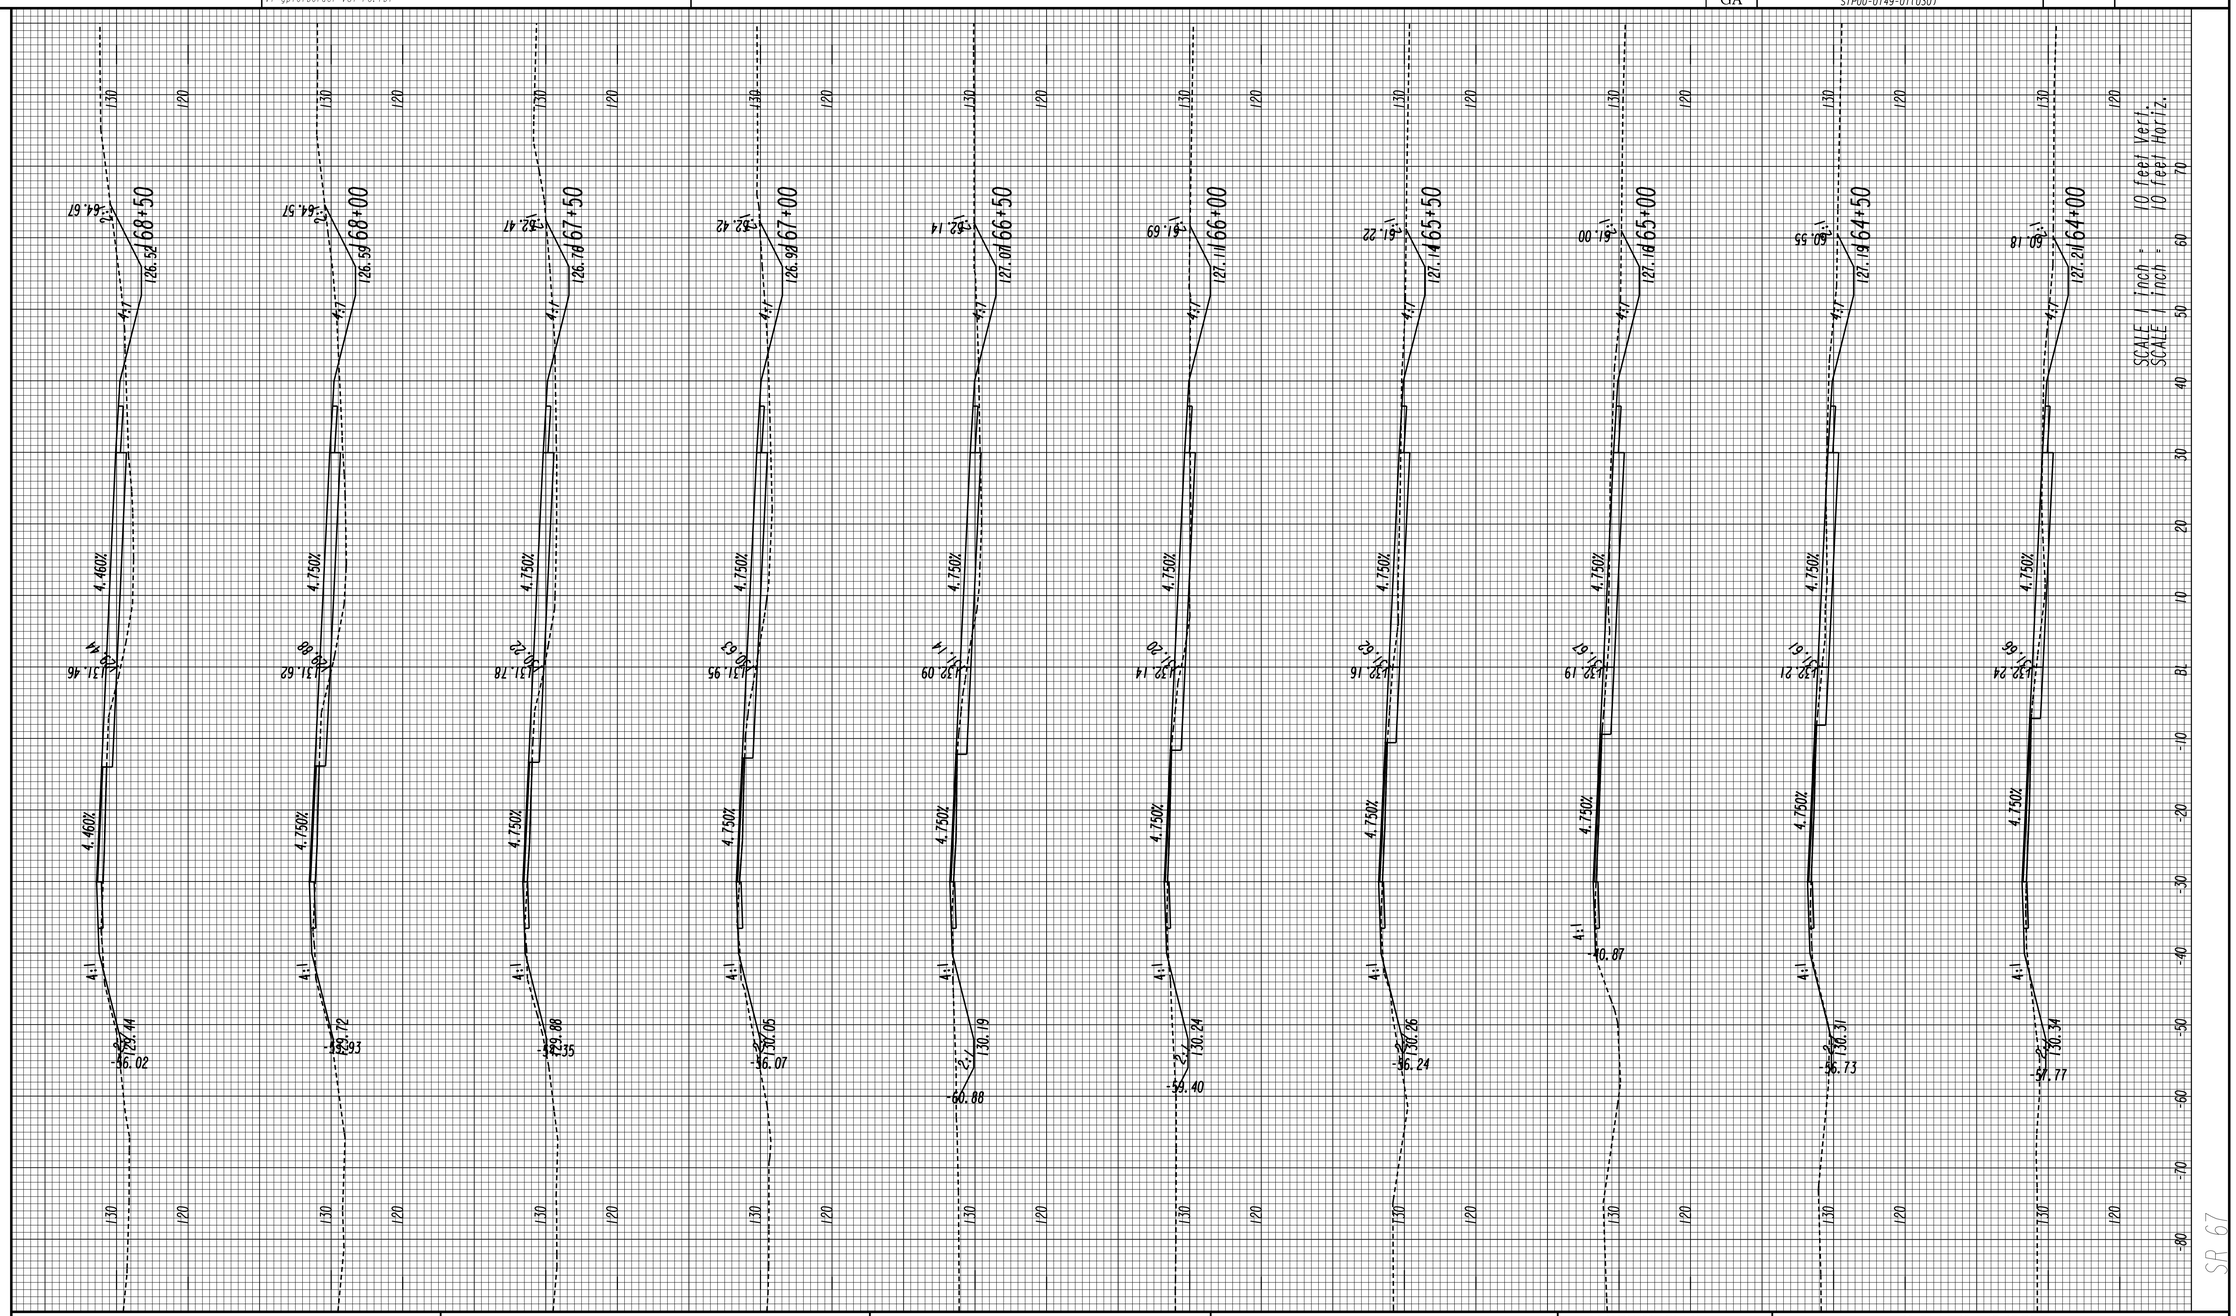

GEORGIA
DEPARTMENT OF TRANSPORTATION

REVISION DATES

STATE OF GEORGIA
DEPARTMENT OF TRANSPORTATION
OFFICE: JESUP ROAD DESIGN

CROSS SECTIONS

DRAWING No.
23-010

3/1/2007 SUXEN

8/5/2016 10:49:51 AM
USER:tdent

Jversion
V7-gplotborder-V8I-PO.tbl

522460XS.DGN

STATE	PROJECT NUMBER	SHEET NO.	TOTAL SHEETS
GA	STP00-0149-01(030)		

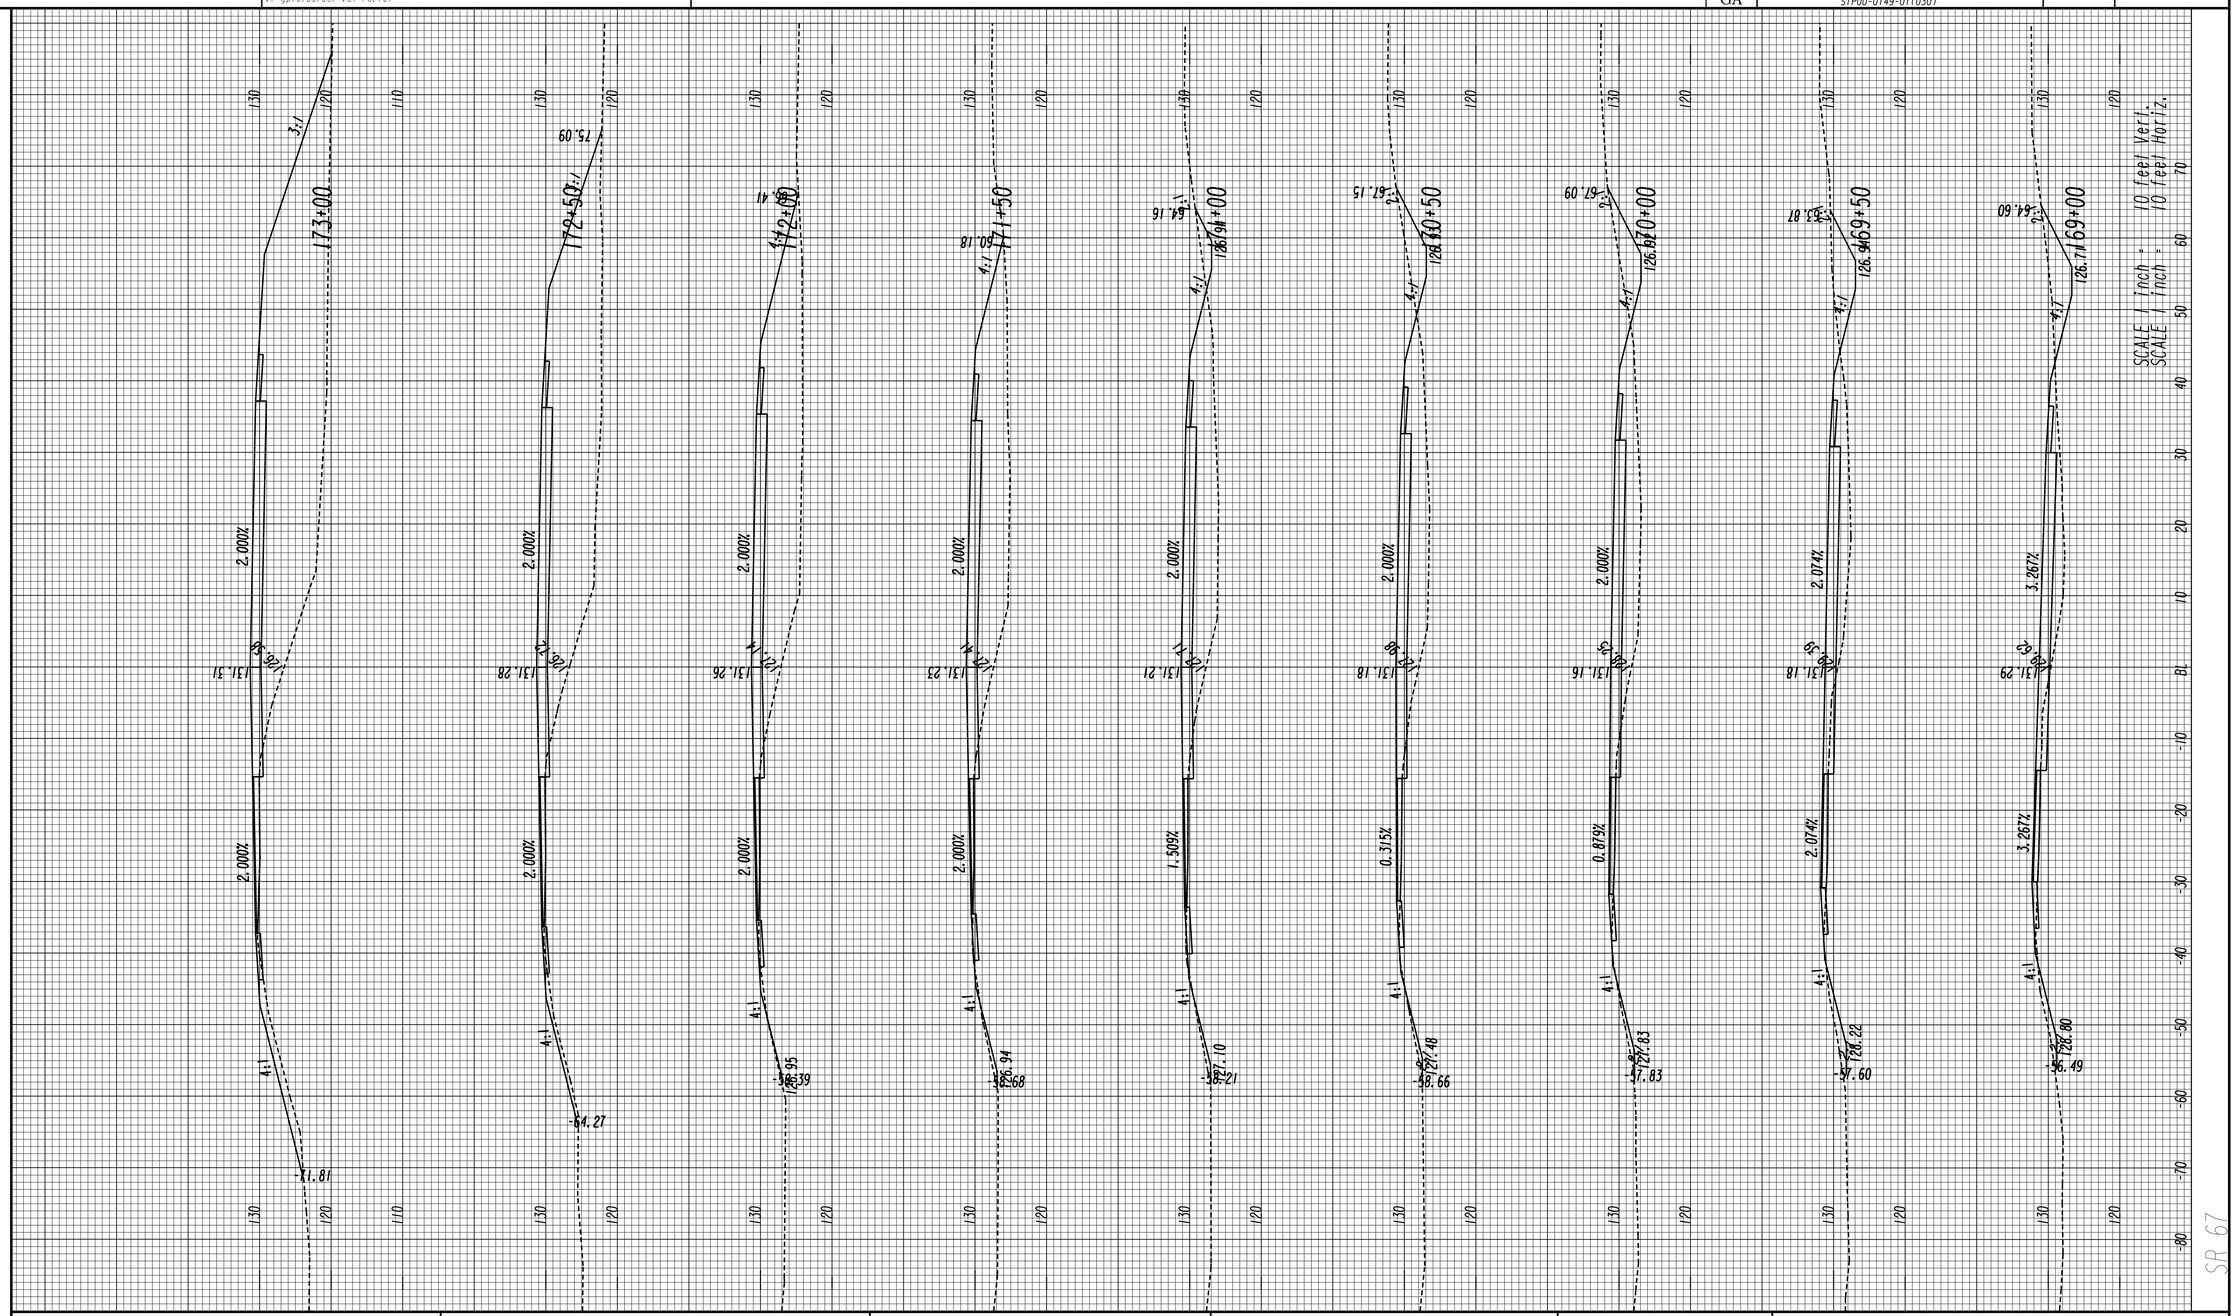

GEORGIA
DEPARTMENT OF TRANSPORTATION

REVISION DATES

STATE OF GEORGIA
DEPARTMENT OF TRANSPORTATION
OFFICE: JESUP ROAD DESIGN

CROSS SECTIONS

DRAWING No.
23-011

3/1/2007 SUXEN

STATE	PROJECT NUMBER	SHEET NO.	TOTAL SHEETS
GA	STP00-0149-01(030)		

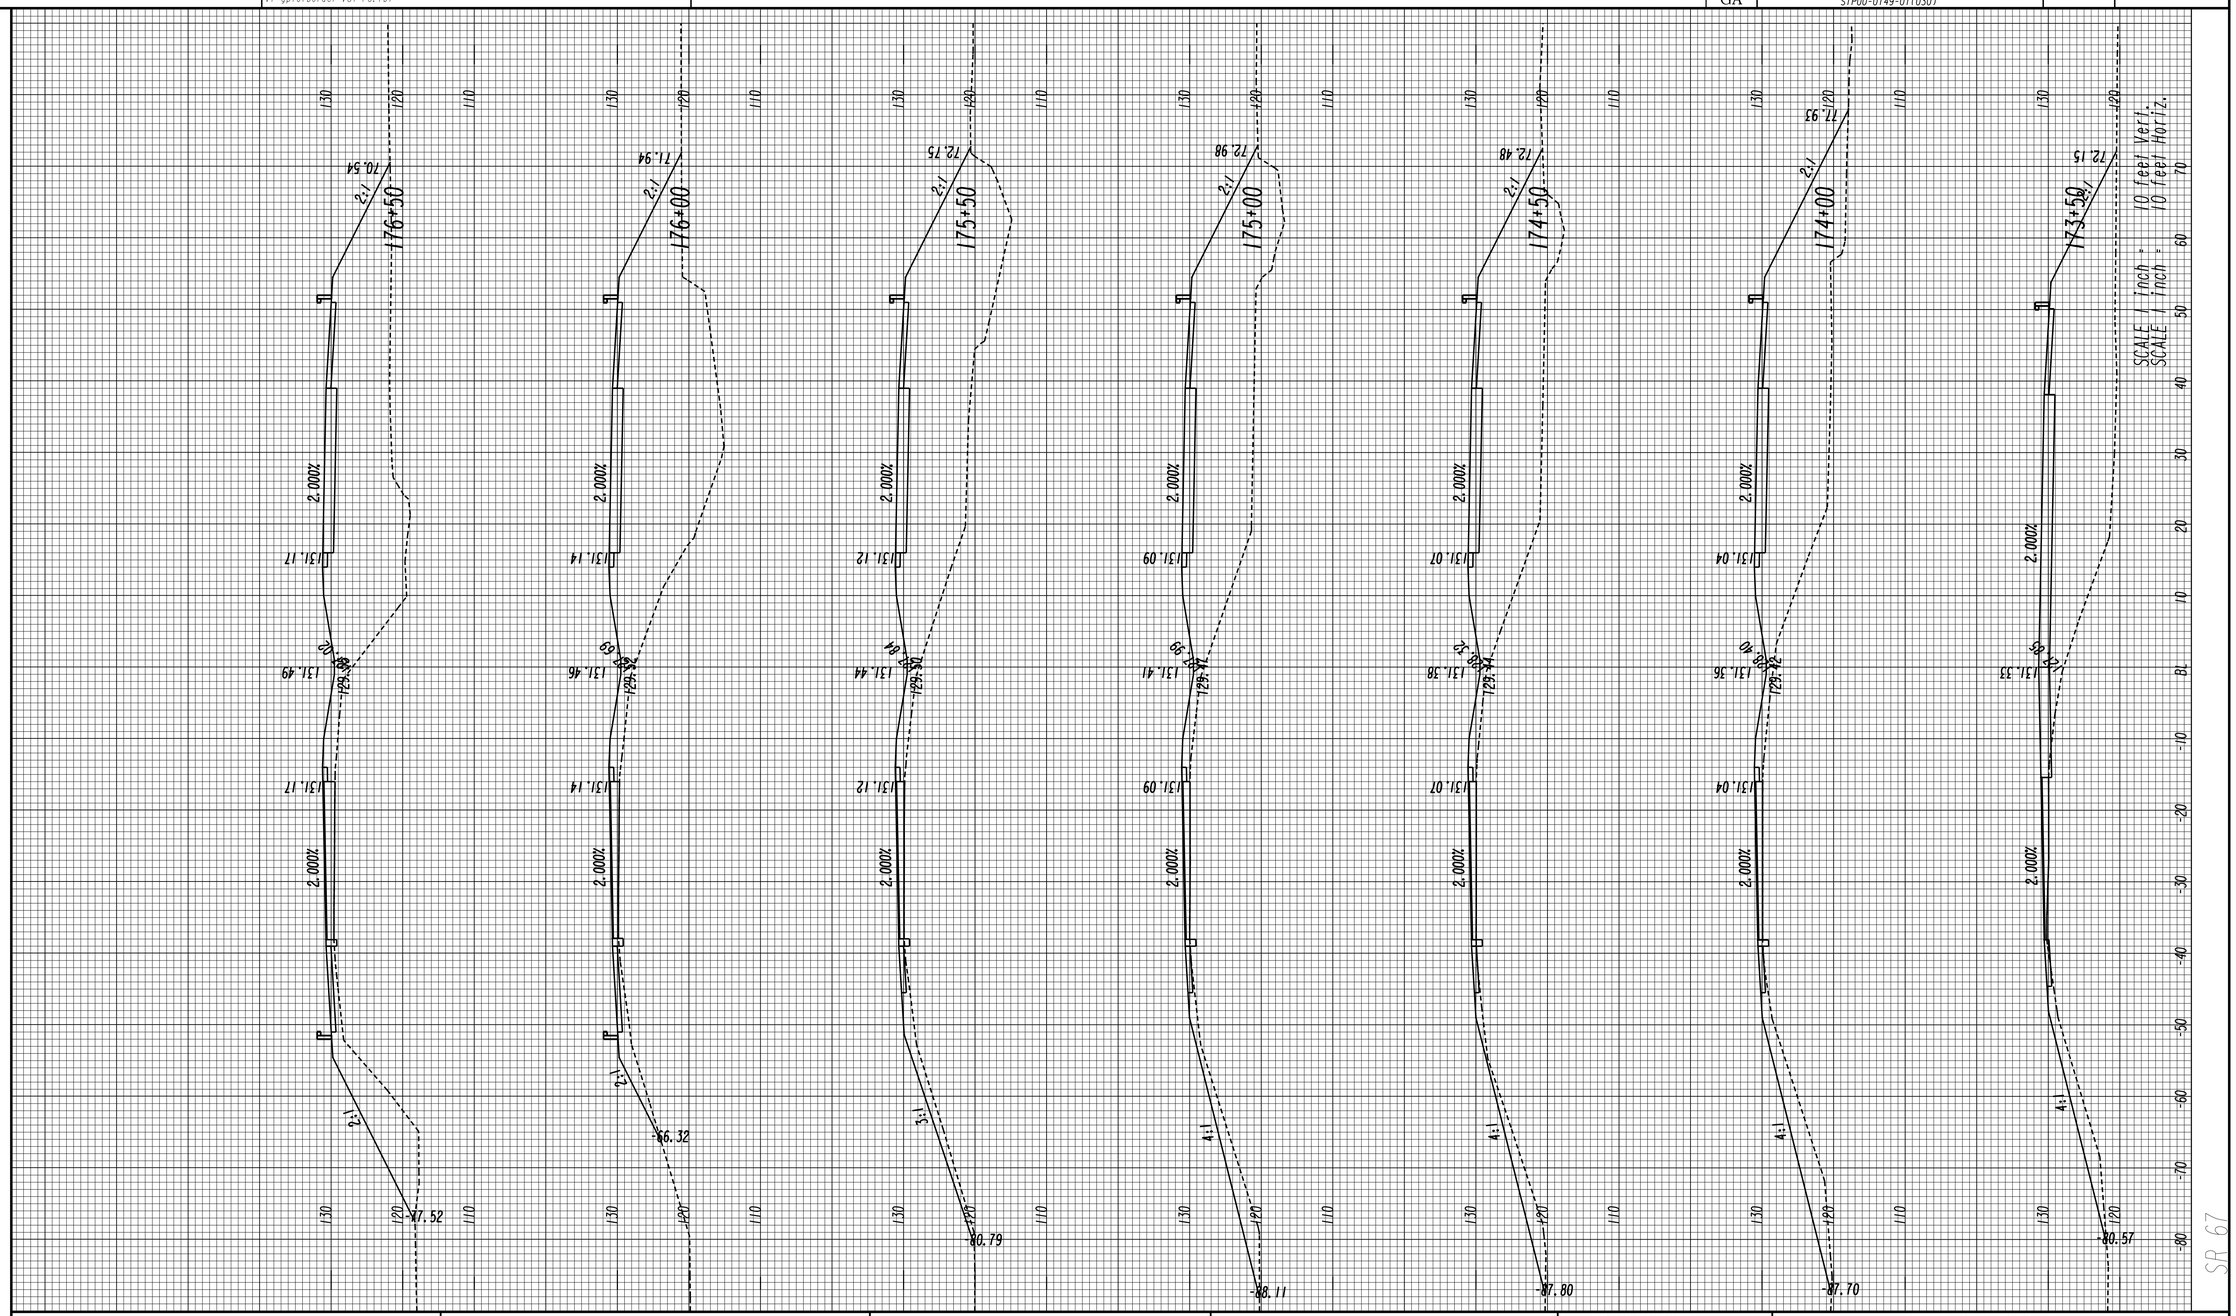

GEORGIA
DEPARTMENT OF TRANSPORTATION

REVISION DATES

STATE OF GEORGIA
DEPARTMENT OF TRANSPORTATION
OFFICE: JESUP ROAD DESIGN

CROSS SECTIONS

DRAWING No. 23-012

3/1/2007 SUXEN

8/5/2016 10:50:34 AM
USER:tdent

Jversion
V7-gplotborder-V8I-PO.tbl

522460XS.DGN

STATE	PROJECT NUMBER	SHEET NO.	TOTAL SHEETS
GA	STP00-0149-01(030)		

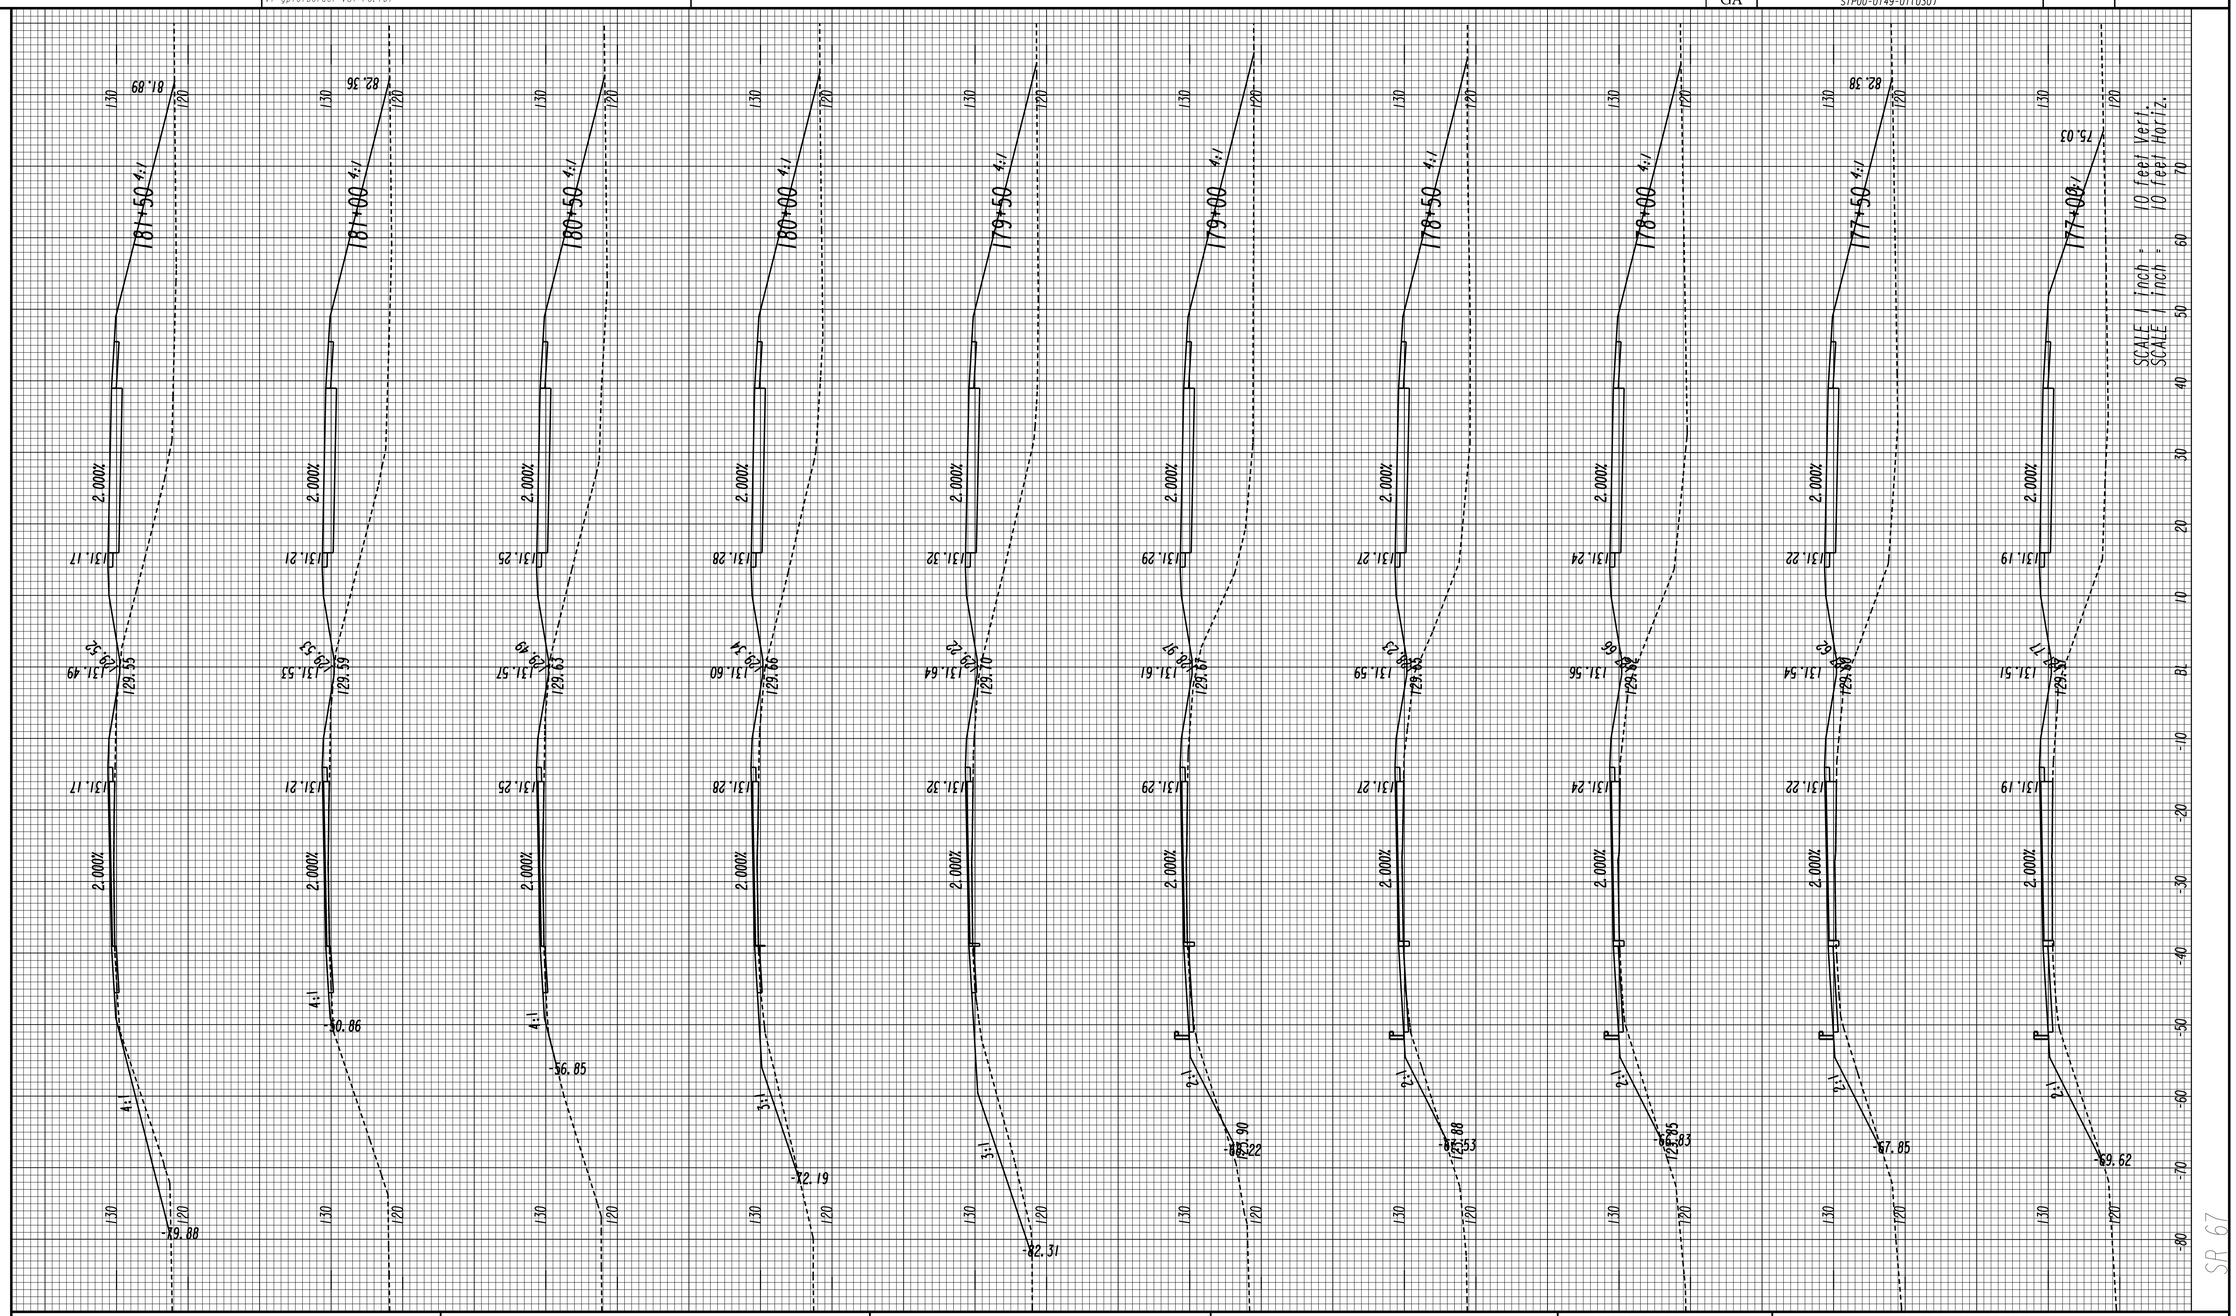

GEORGIA
DEPARTMENT OF TRANSPORTATION

REVISION DATES

STATE OF GEORGIA
DEPARTMENT OF TRANSPORTATION

OFFICE: JESUP ROAD DESIGN

CROSS SECTIONS

DRAWING No.
23-013

3/1/2007 SUXEN

8/5/2016 10:50:56 AM
USER:tdent

Jversion
V7-gplotborder-V8I-PO.tbl

522460XS.DGN

STATE	PROJECT NUMBER	SHEET NO.	TOTAL SHEETS
GA	STP00-0149-01(030)		

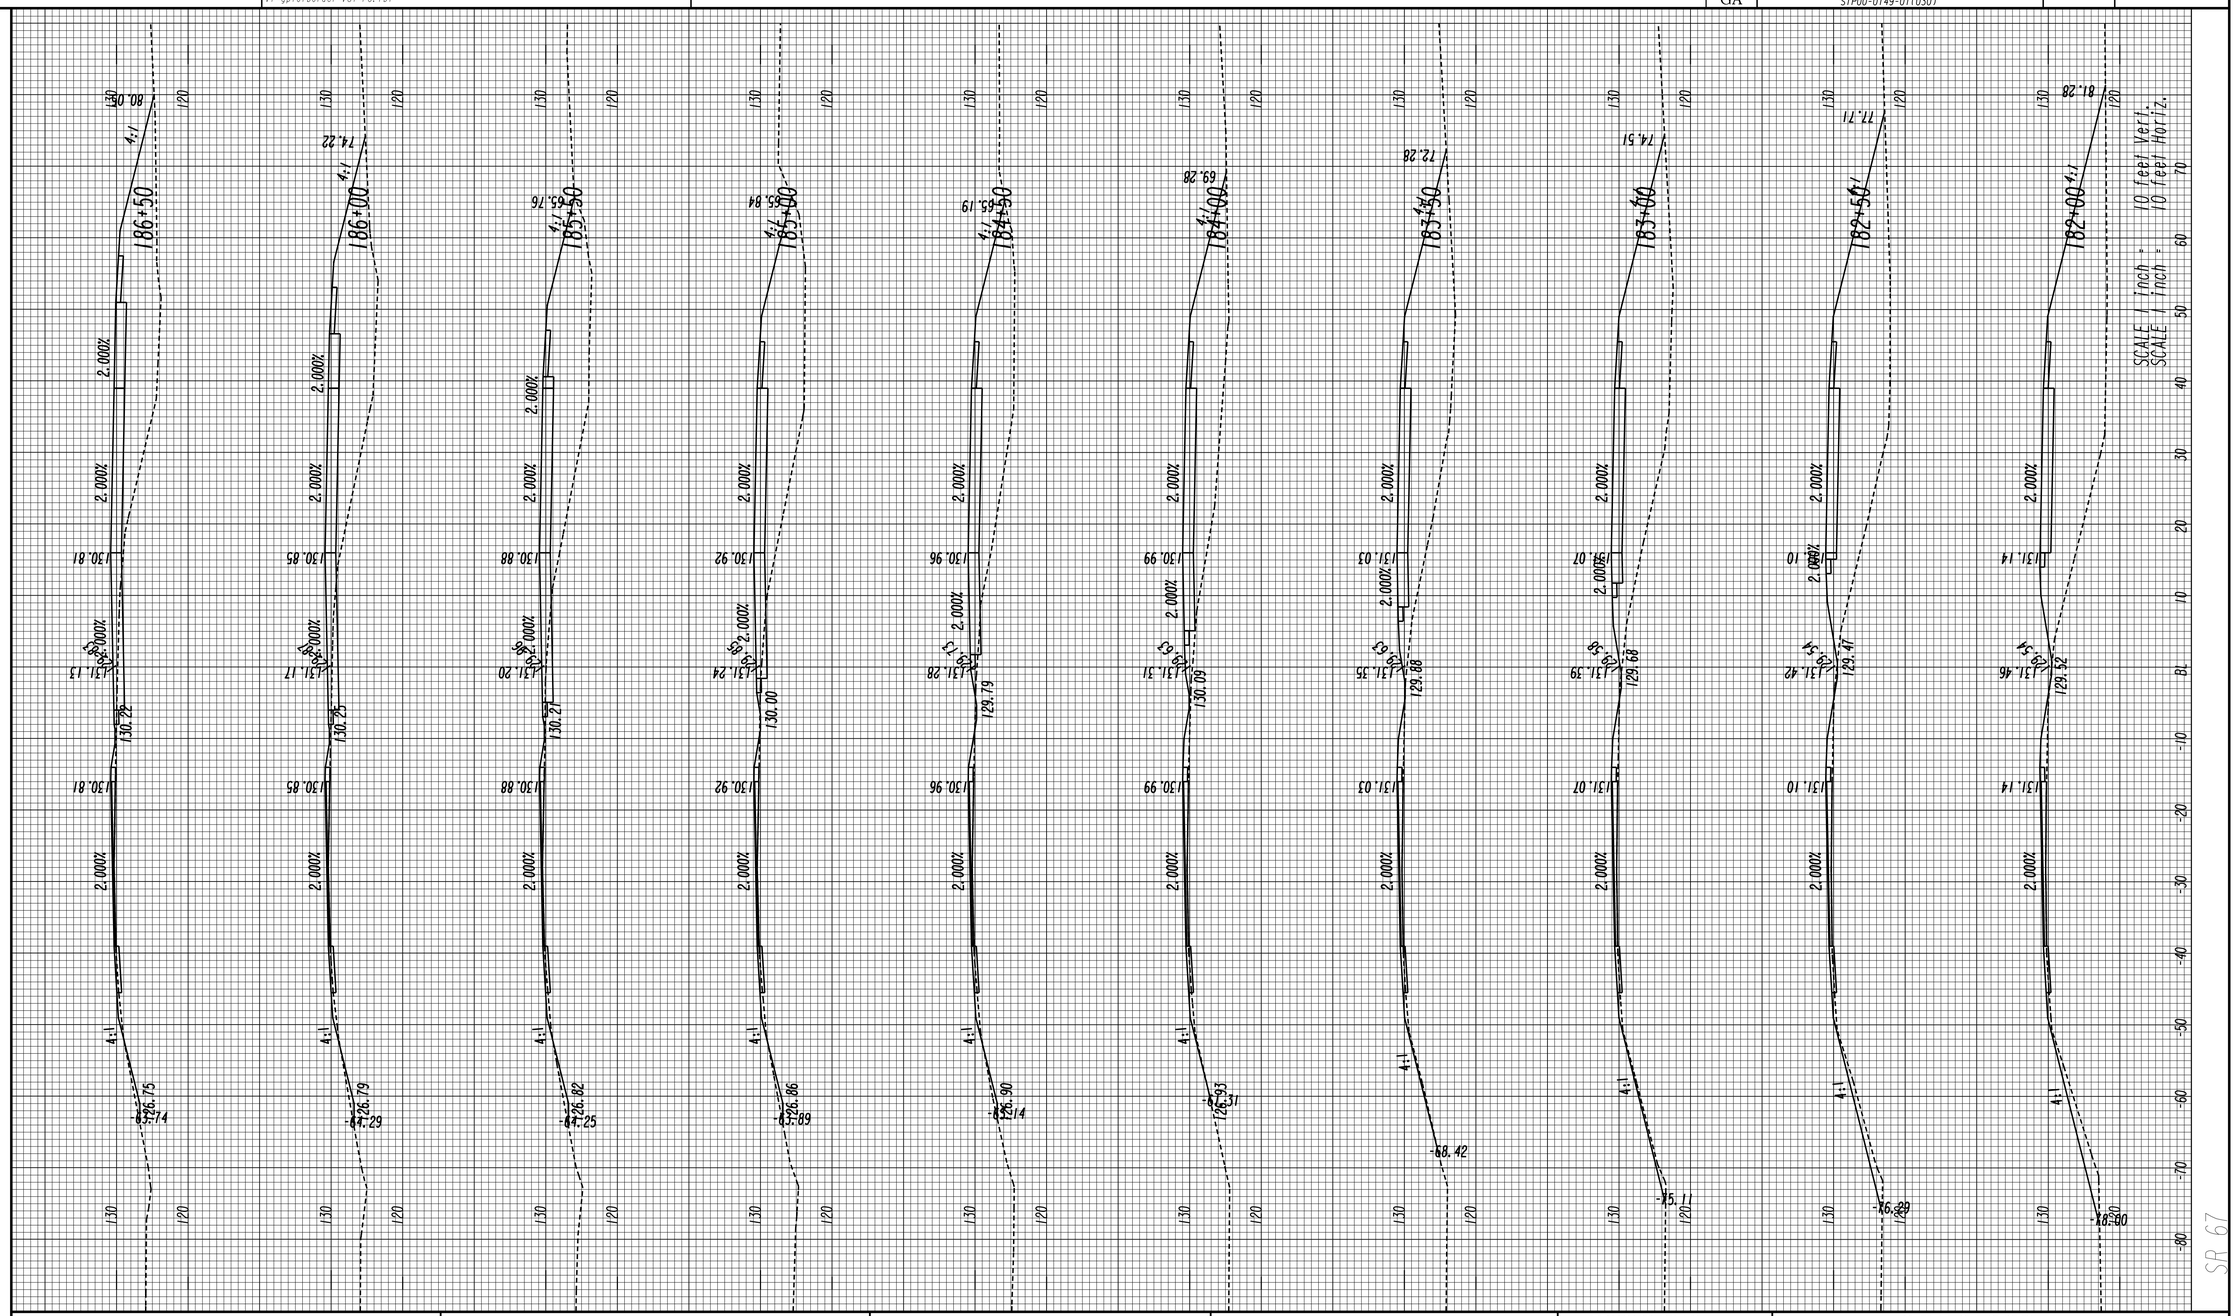

GEORGIA
DEPARTMENT OF TRANSPORTATION

REVISION DATES

STATE OF GEORGIA
DEPARTMENT OF TRANSPORTATION
OFFICE: JESUP ROAD DESIGN

CROSS SECTIONS

DRAWING No.
23-014

3/1/2007 SUXEN

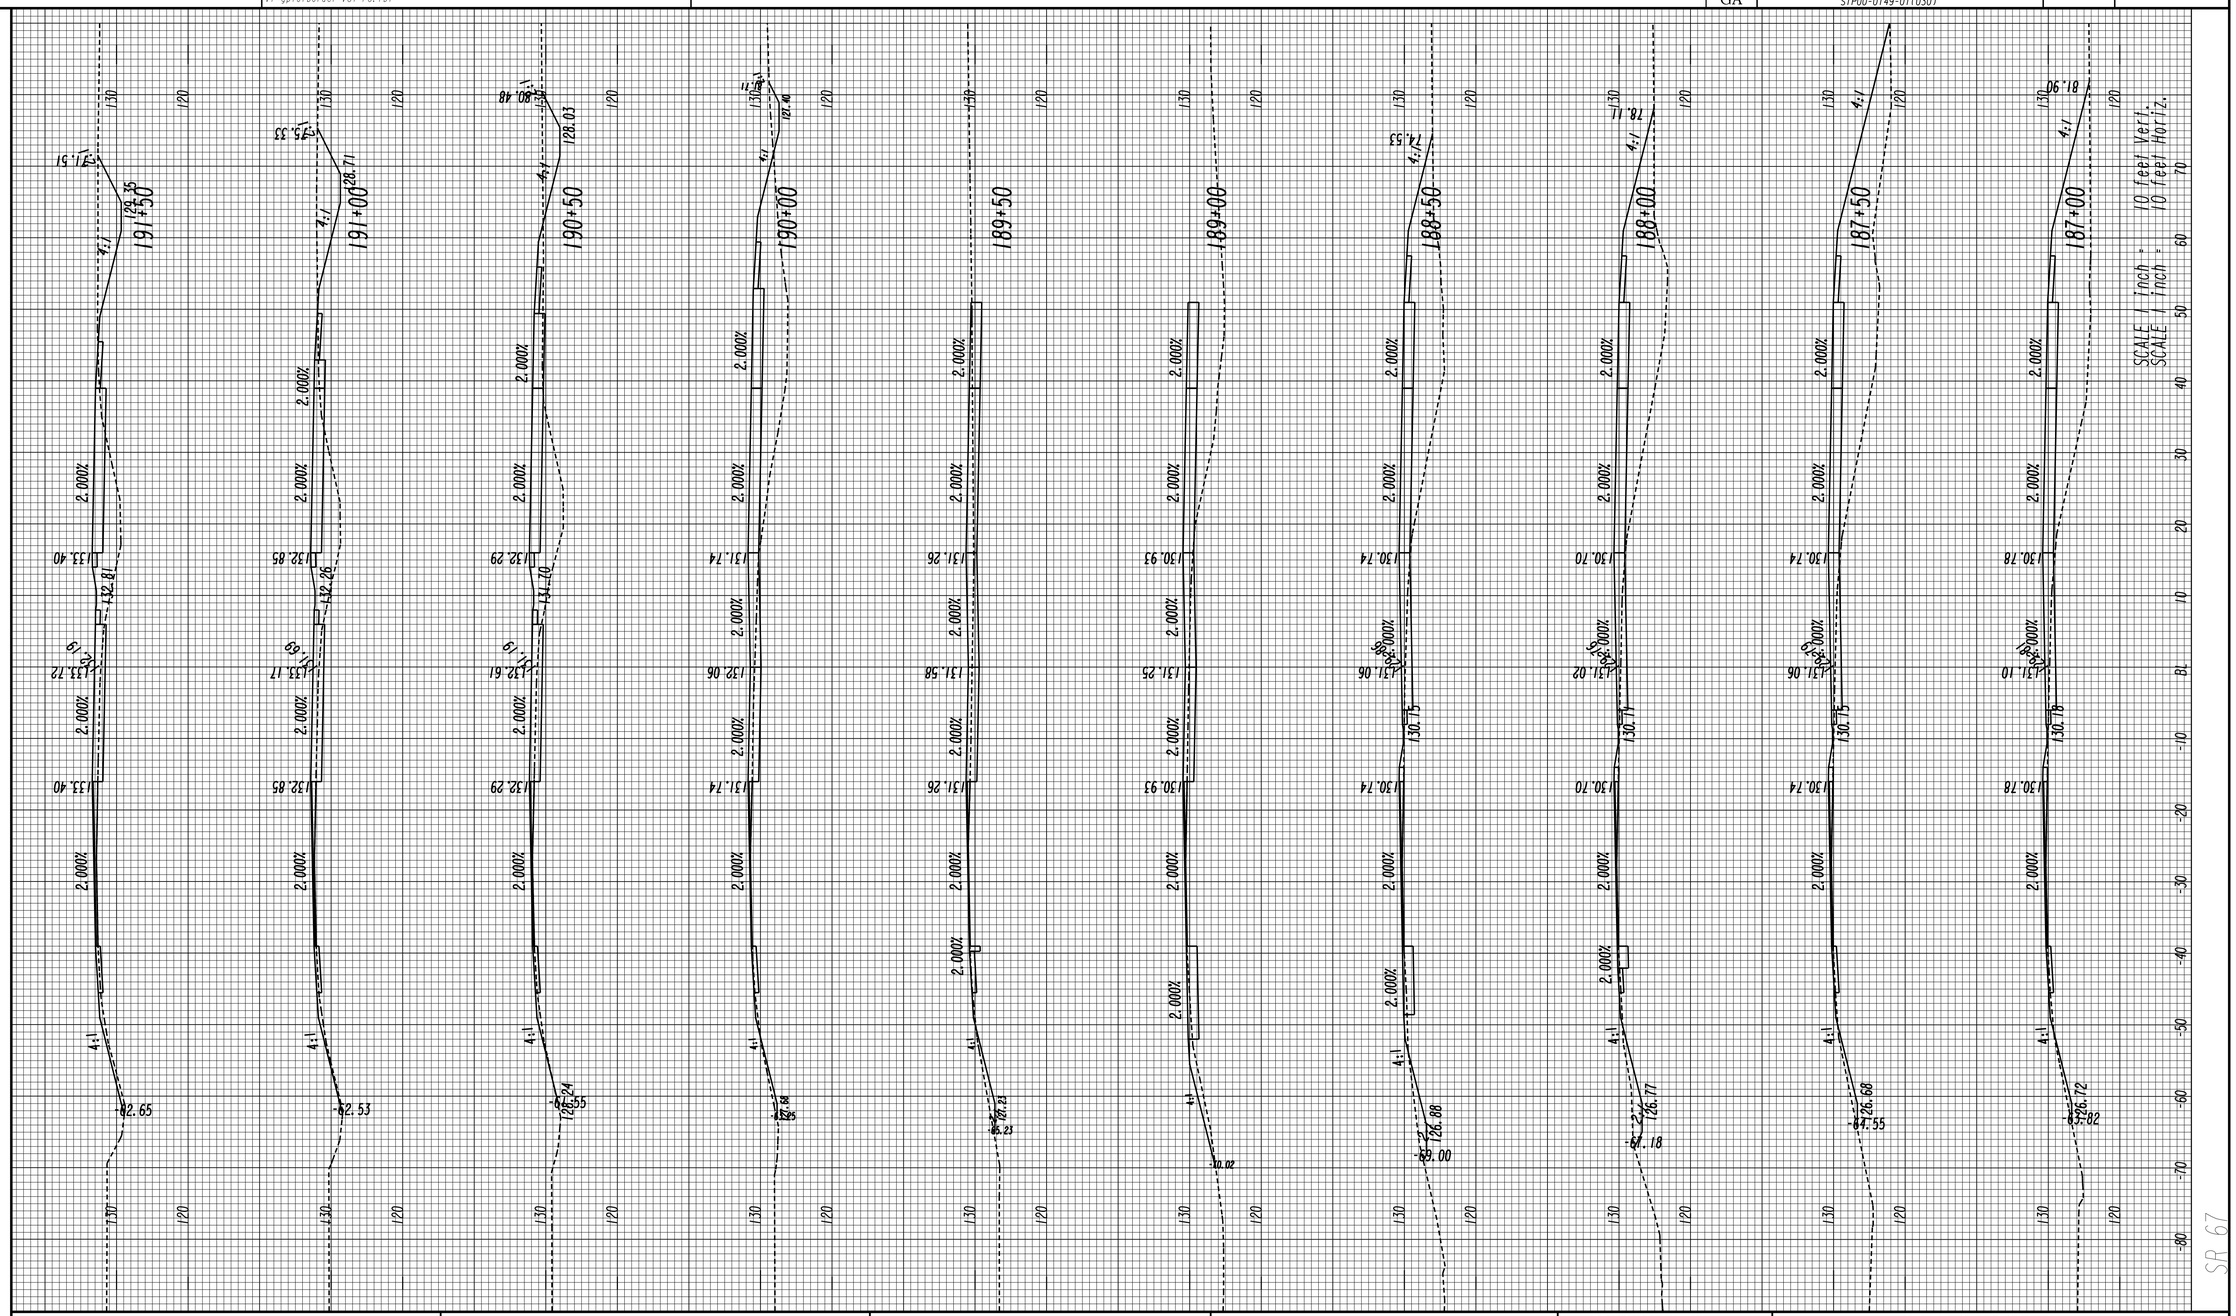

GEORGIA
DEPARTMENT OF TRANSPORTATION

REVISION DATES

STATE OF GEORGIA
DEPARTMENT OF TRANSPORTATION
OFFICE: JESUP ROAD DESIGN

CROSS SECTIONS

DRAWING No. 23-015

8/5/2016 10:51:48 AM
USER:tdent

Jversion
V7-gplotborder-V8I-PO.tbl

522460XS.DGN

STATE	PROJECT NUMBER	SHEET NO.	TOTAL SHEETS
GA	STP00-0149-01(030)		

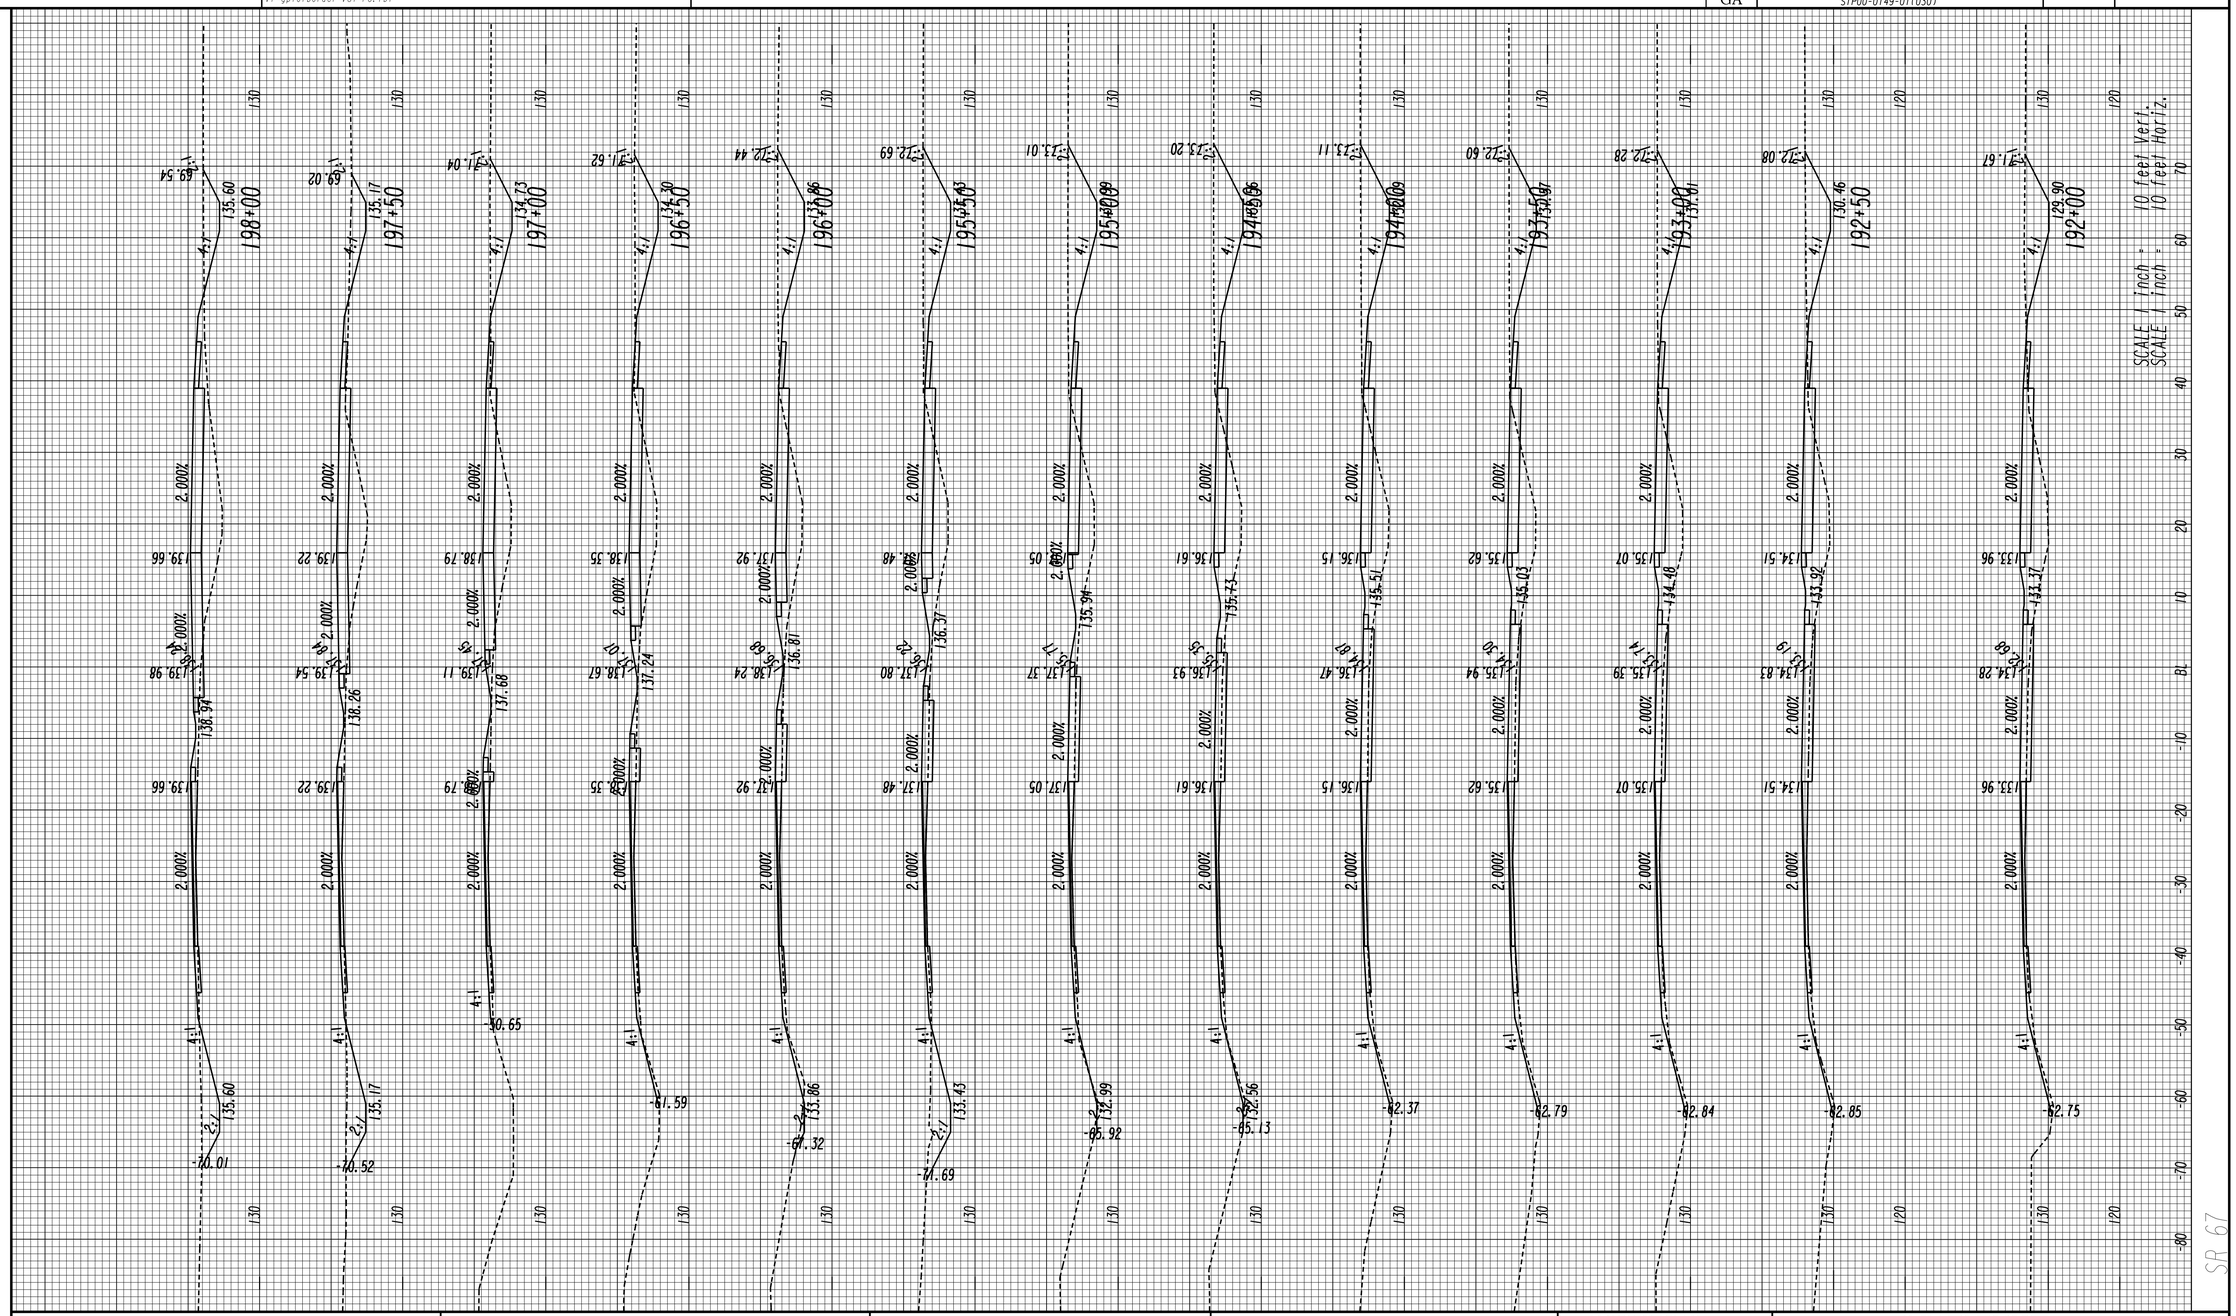

GEORGIA
DEPARTMENT OF TRANSPORTATION

REVISION DATES

STATE OF GEORGIA
DEPARTMENT OF TRANSPORTATION

OFFICE: JESUP ROAD DESIGN

CROSS SECTIONS

DRAWING No.
23-016

3/1/2007 SUXEN

8/5/2016 10:52:23 AM
USER:tdent

Jversion
V7-gplotborder-V8I-PO.tbl

522460XS.DGN

STATE	PROJECT NUMBER	SHEET NO.	TOTAL SHEETS
GA	STP00-0149-01(030)		

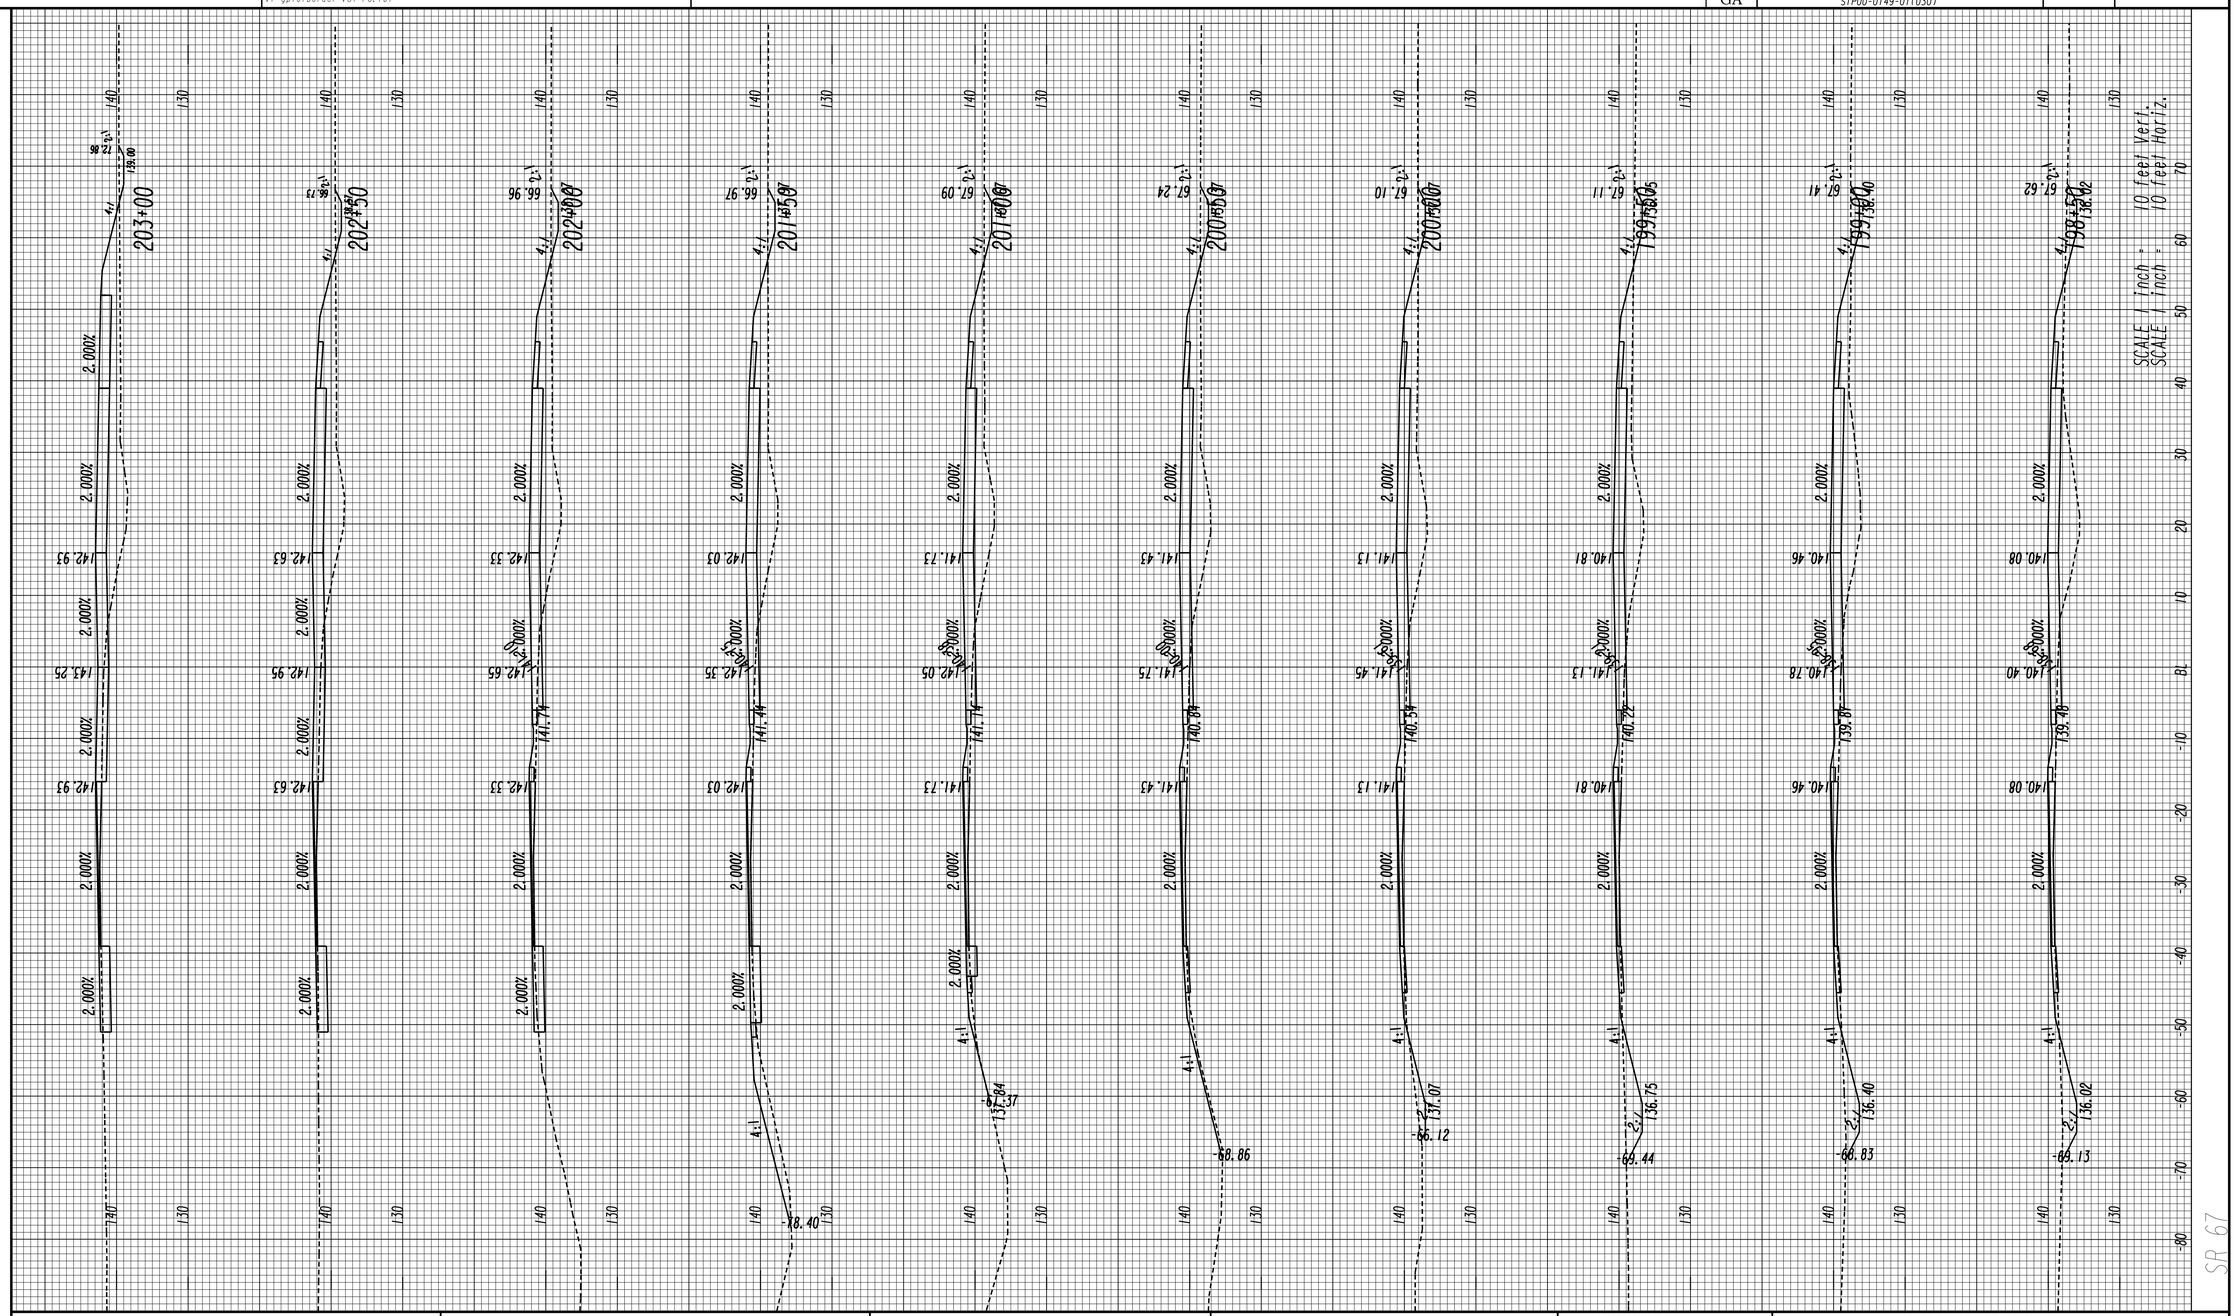

GEORGIA
DEPARTMENT OF TRANSPORTATION

REVISION DATES

STATE OF GEORGIA
DEPARTMENT OF TRANSPORTATION
OFFICE: JESUP ROAD DESIGN

CROSS SECTIONS

DRAWING No.
23-017

3/1/2007 SUXEN

8/5/2016 10:52:48 AM
USER:tdent

Jversion
V7-gplotborder-V8I-PO.tbl

522460XS.DGN

STATE	PROJECT NUMBER	SHEET NO.	TOTAL SHEETS
GA	STP00-0149-01(030)		

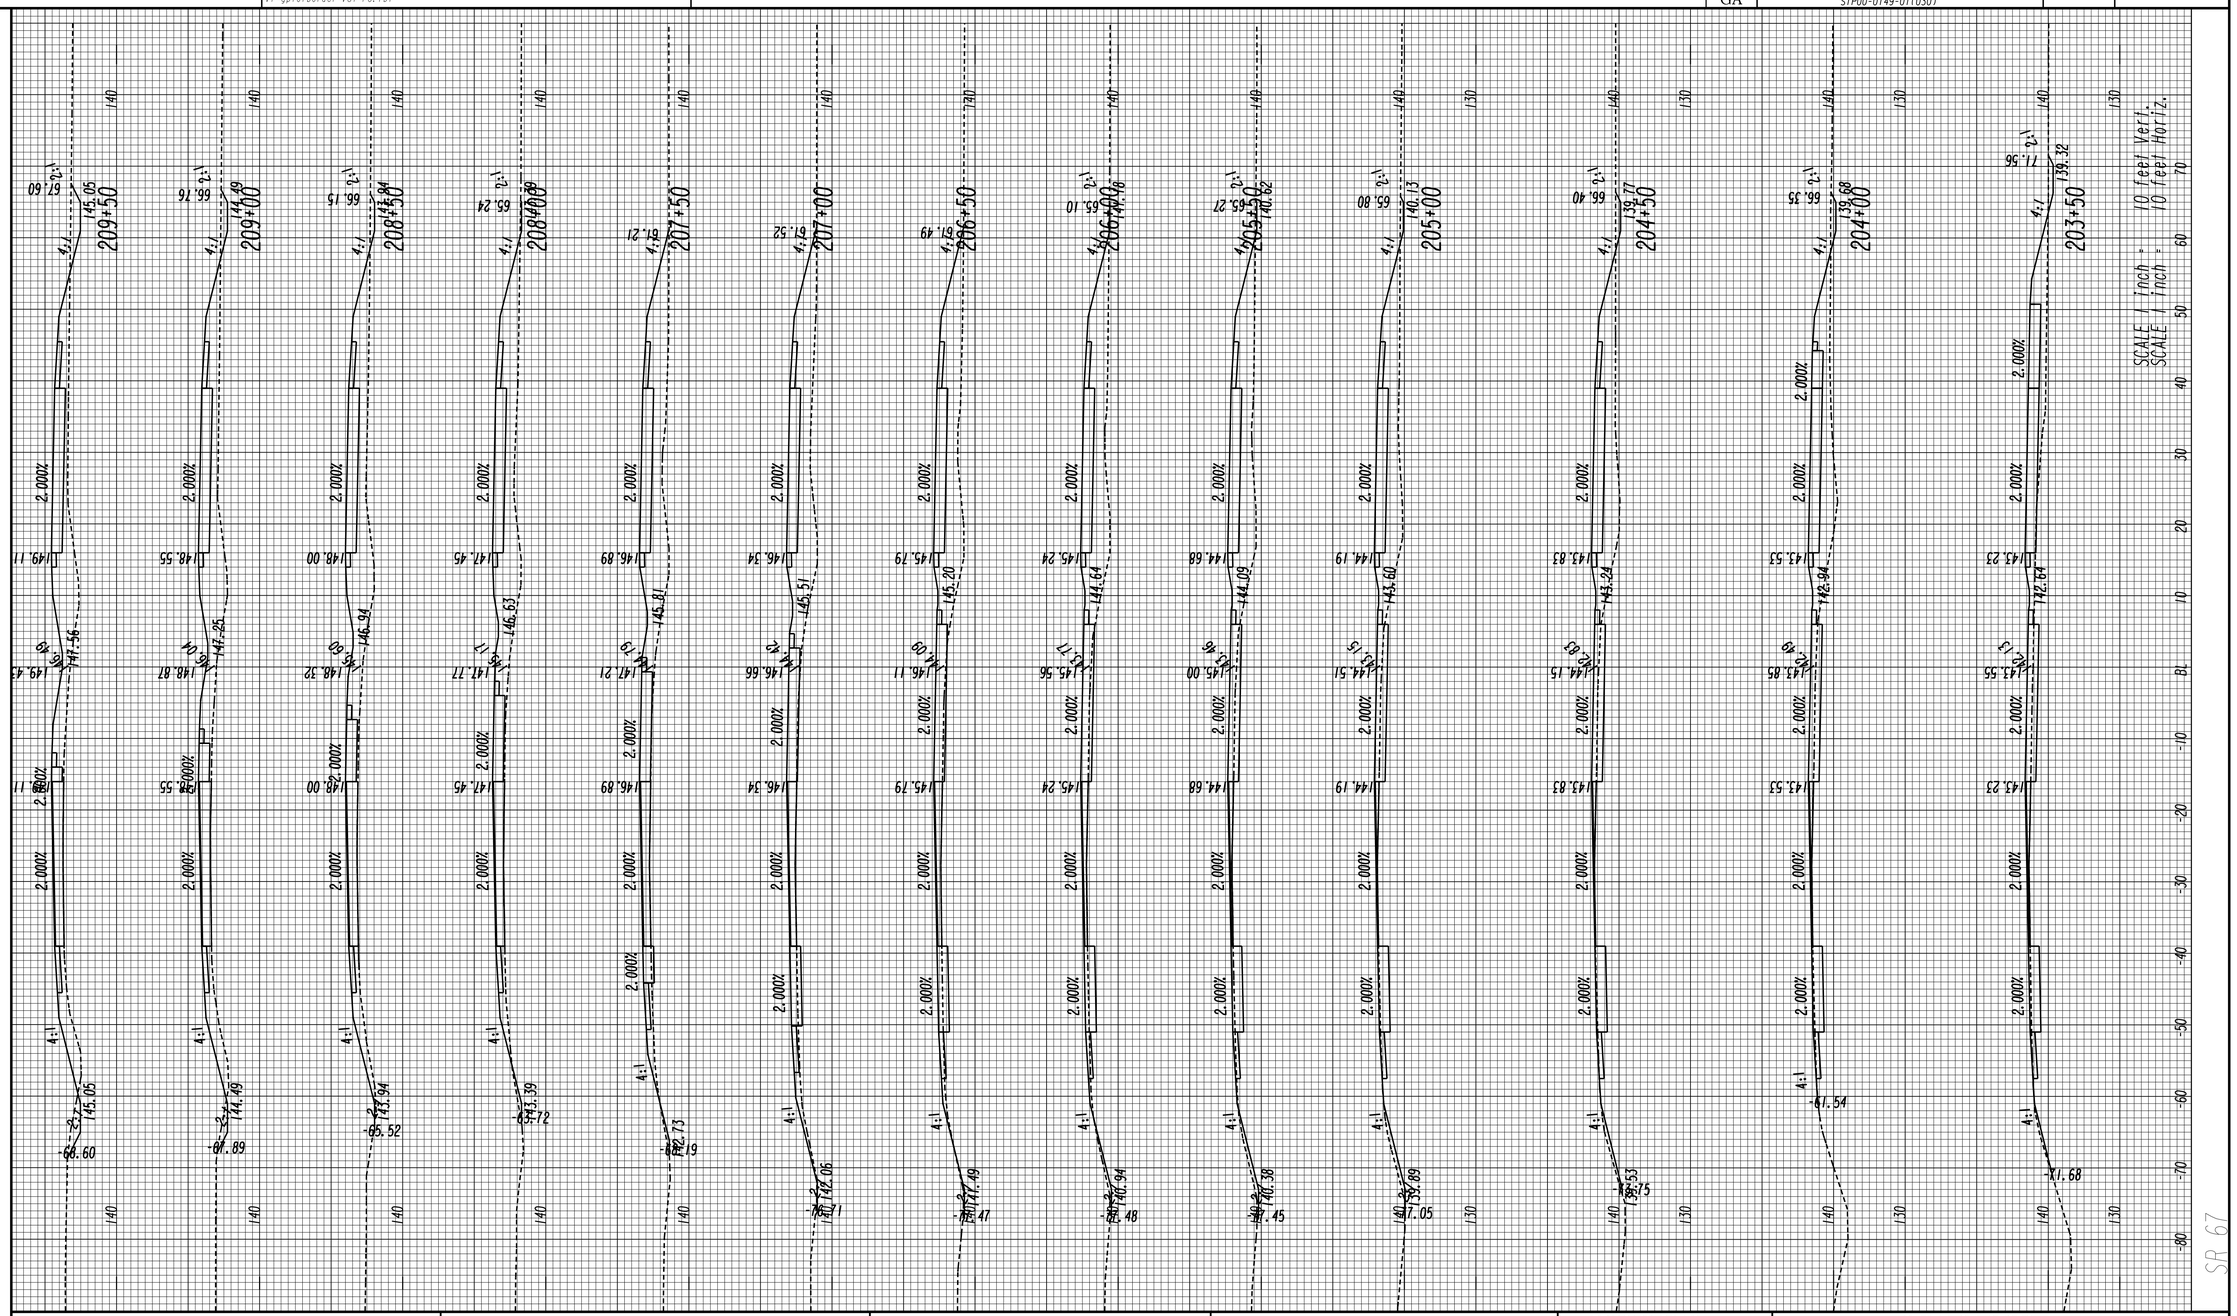

GEORGIA
DEPARTMENT OF TRANSPORTATION

REVISION DATES

STATE OF GEORGIA
DEPARTMENT OF TRANSPORTATION

OFFICE: JESUP ROAD DESIGN

CROSS SECTIONS

DRAWING No.
23-018

3/1/2007 SUXEN

8/5/2016 10:53:08 AM	Jversion	522460XS.DGN	STATE	PROJECT NUMBER	SHEET NO.	TOTAL SHEETS
USER:tdent	V7-gplotborder-V8I-PO.tbl		GA	STP00-0149-01(030)		

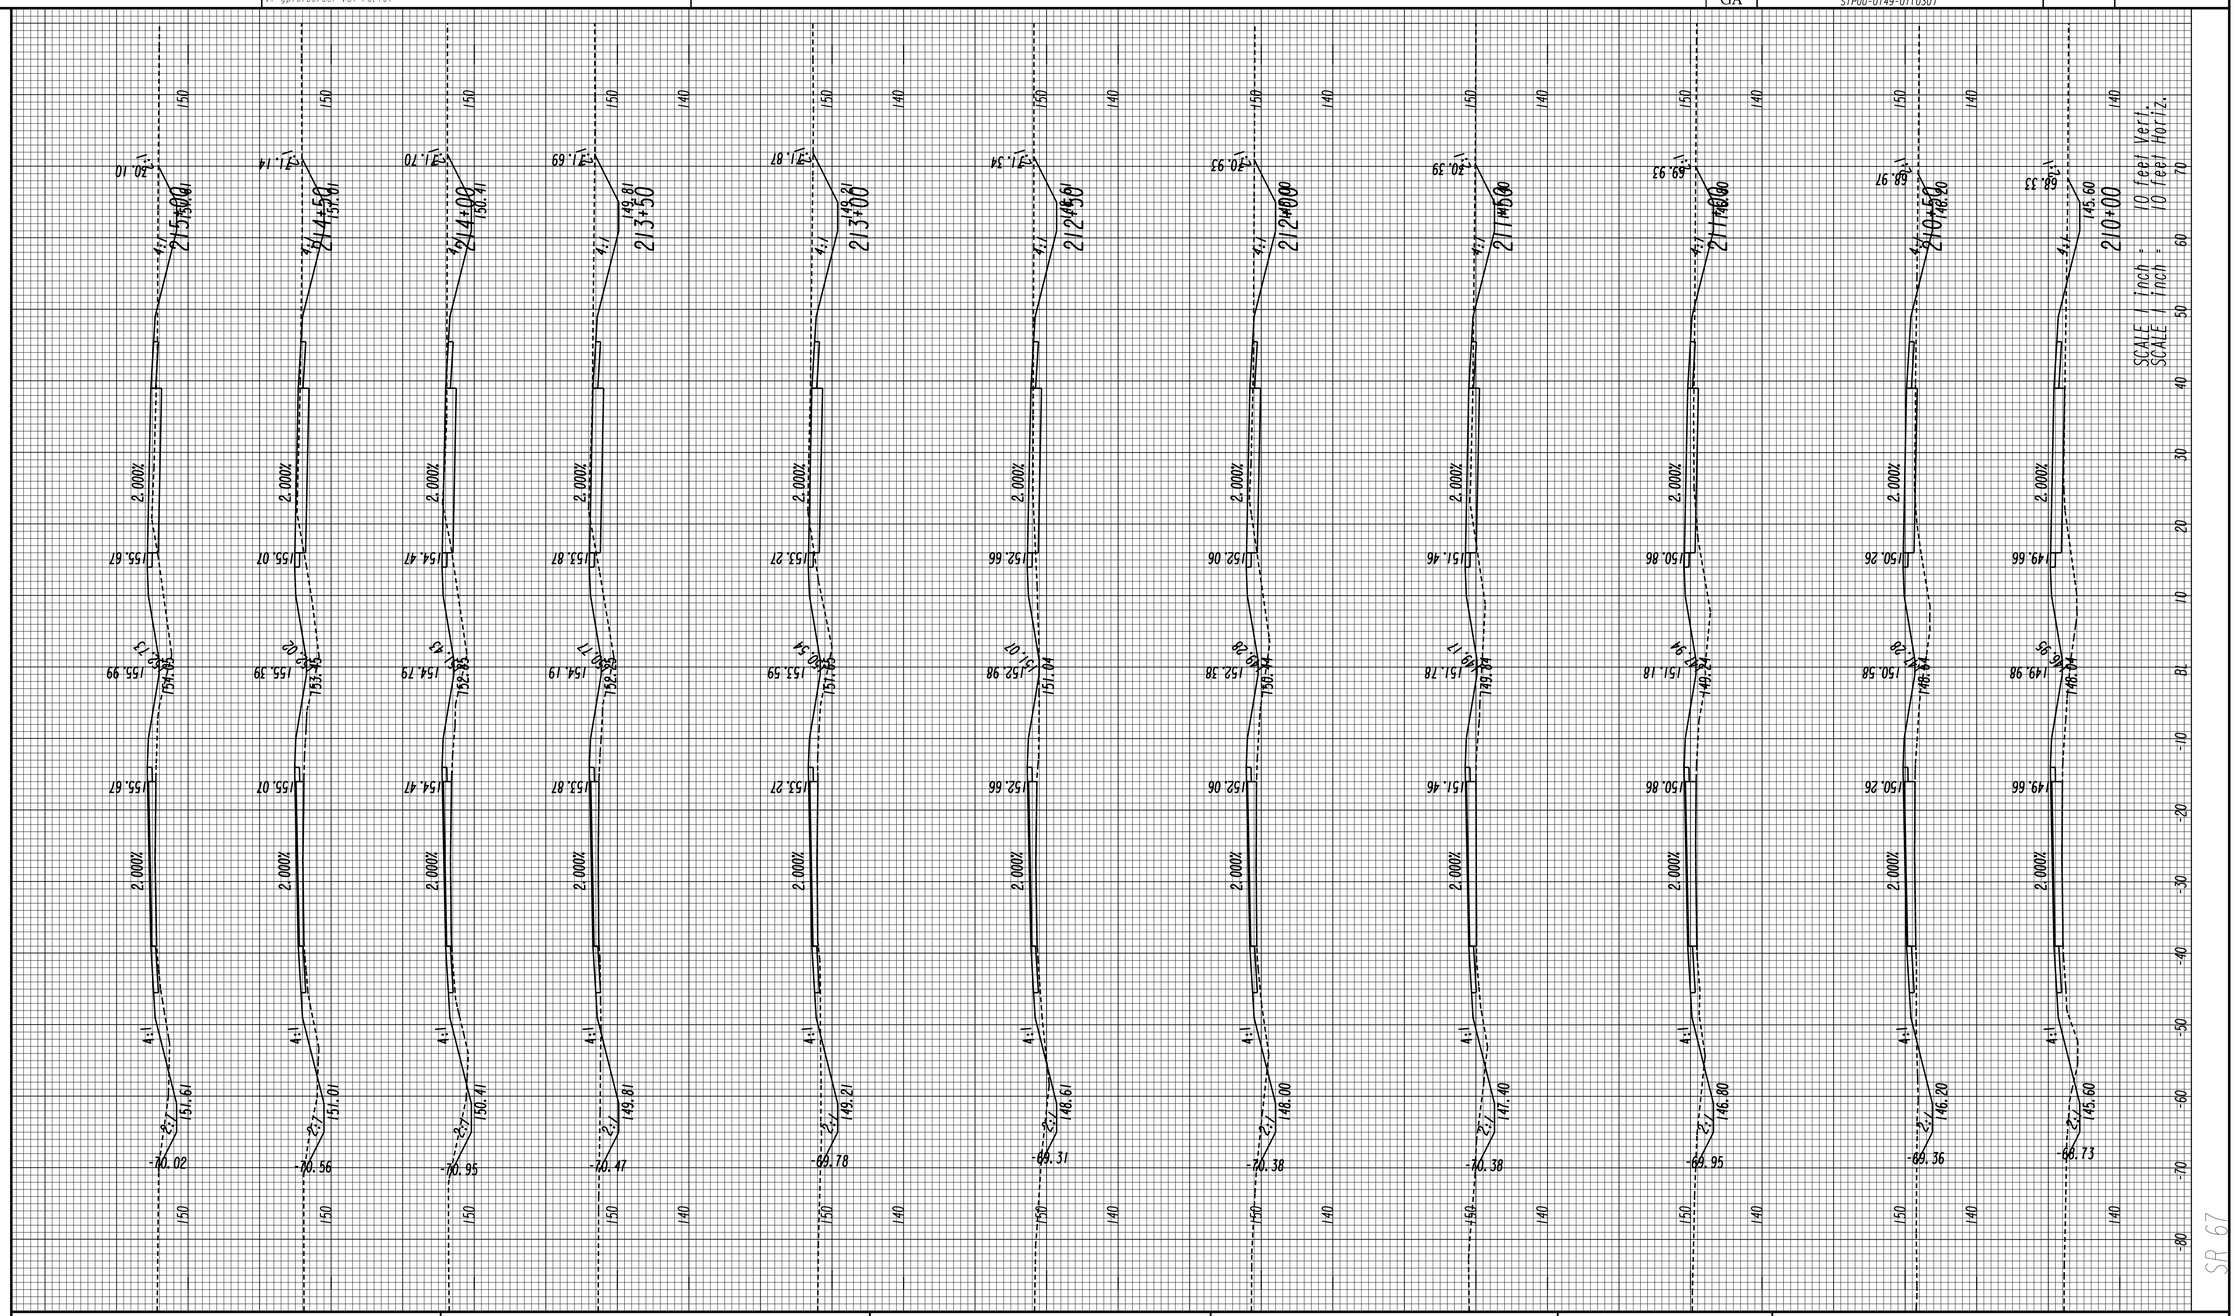

GEORGIA
DEPARTMENT OF TRANSPORTATION

REVISION DATES

STATE OF GEORGIA
DEPARTMENT OF TRANSPORTATION

OFFICE: JESUP ROAD DESIGN

CROSS SECTIONS

DRAWING No. 23-019

3/1/2007 SUXEN

8/5/2016 10:53:33 AM	Jversion	522460XS.DGN	STATE	PROJECT NUMBER	SHEET NO.	TOTAL SHEETS
USER:tdent	V7-gplotborder-V8I-PO.tbl		GA	STP00-0149-01(030)		

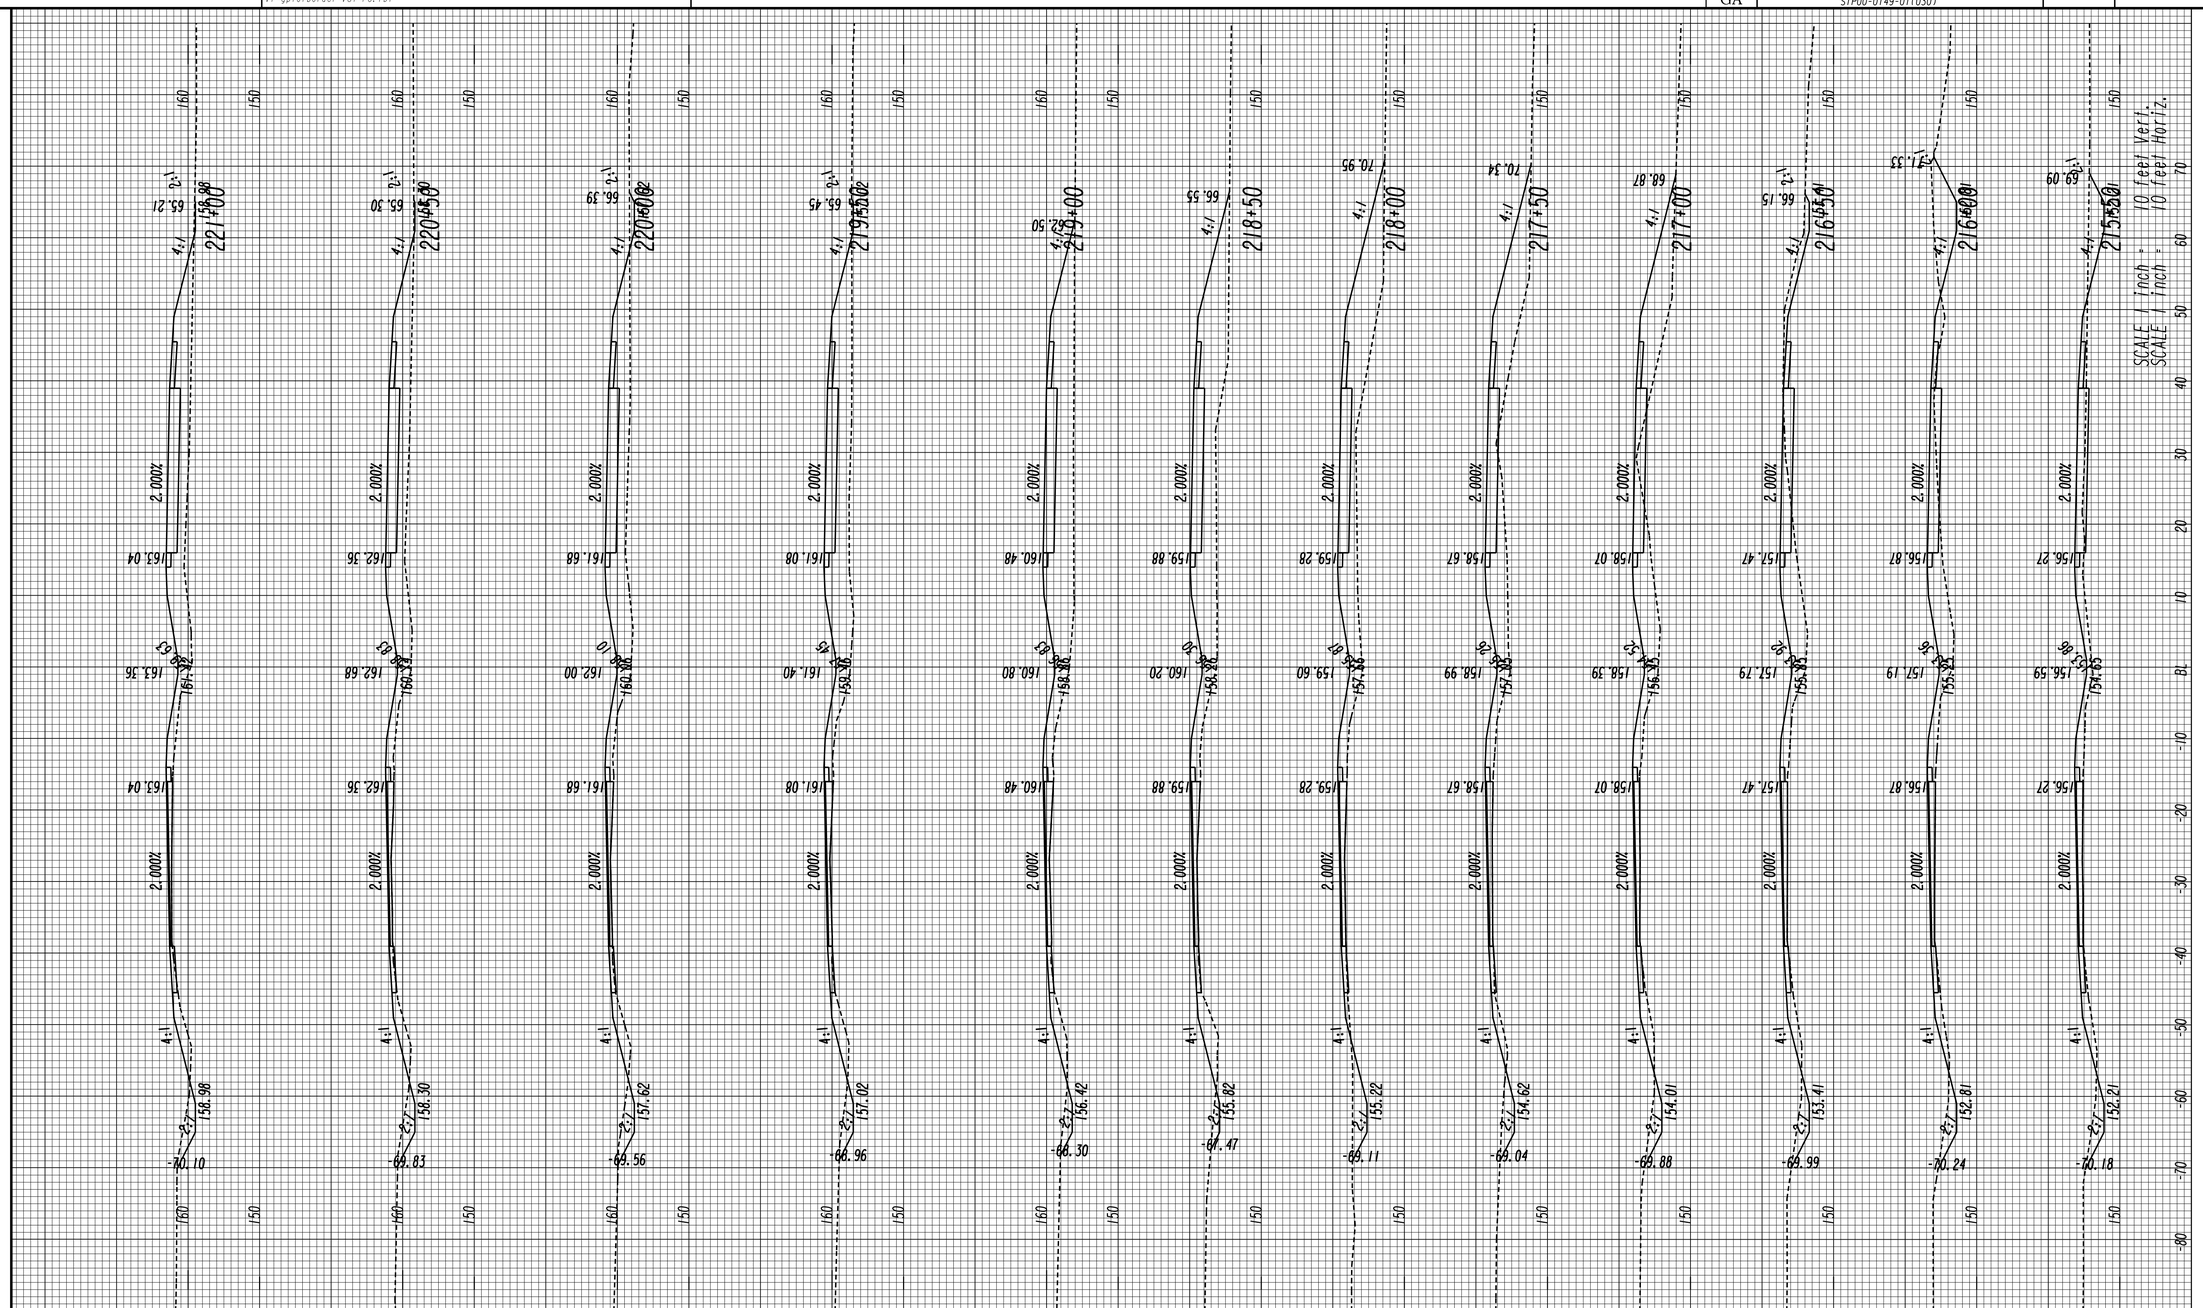

GEORGIA
DEPARTMENT OF TRANSPORTATION

REVISION DATES		

STATE OF GEORGIA
DEPARTMENT OF TRANSPORTATION

OFFICE: JESUP ROAD DESIGN

CROSS SECTIONS

DRAWING No. 23-020

3/1/2007 SUXEN

8/5/2016 11:12:51 AM Jversion 522460XS.DGN

USER:tdent V7-gplotborder-V8I-PO.tbl

STATE	PROJECT NUMBER	SHEET NO.	TOTAL SHEETS
GA	STP00-0149-01(030)		

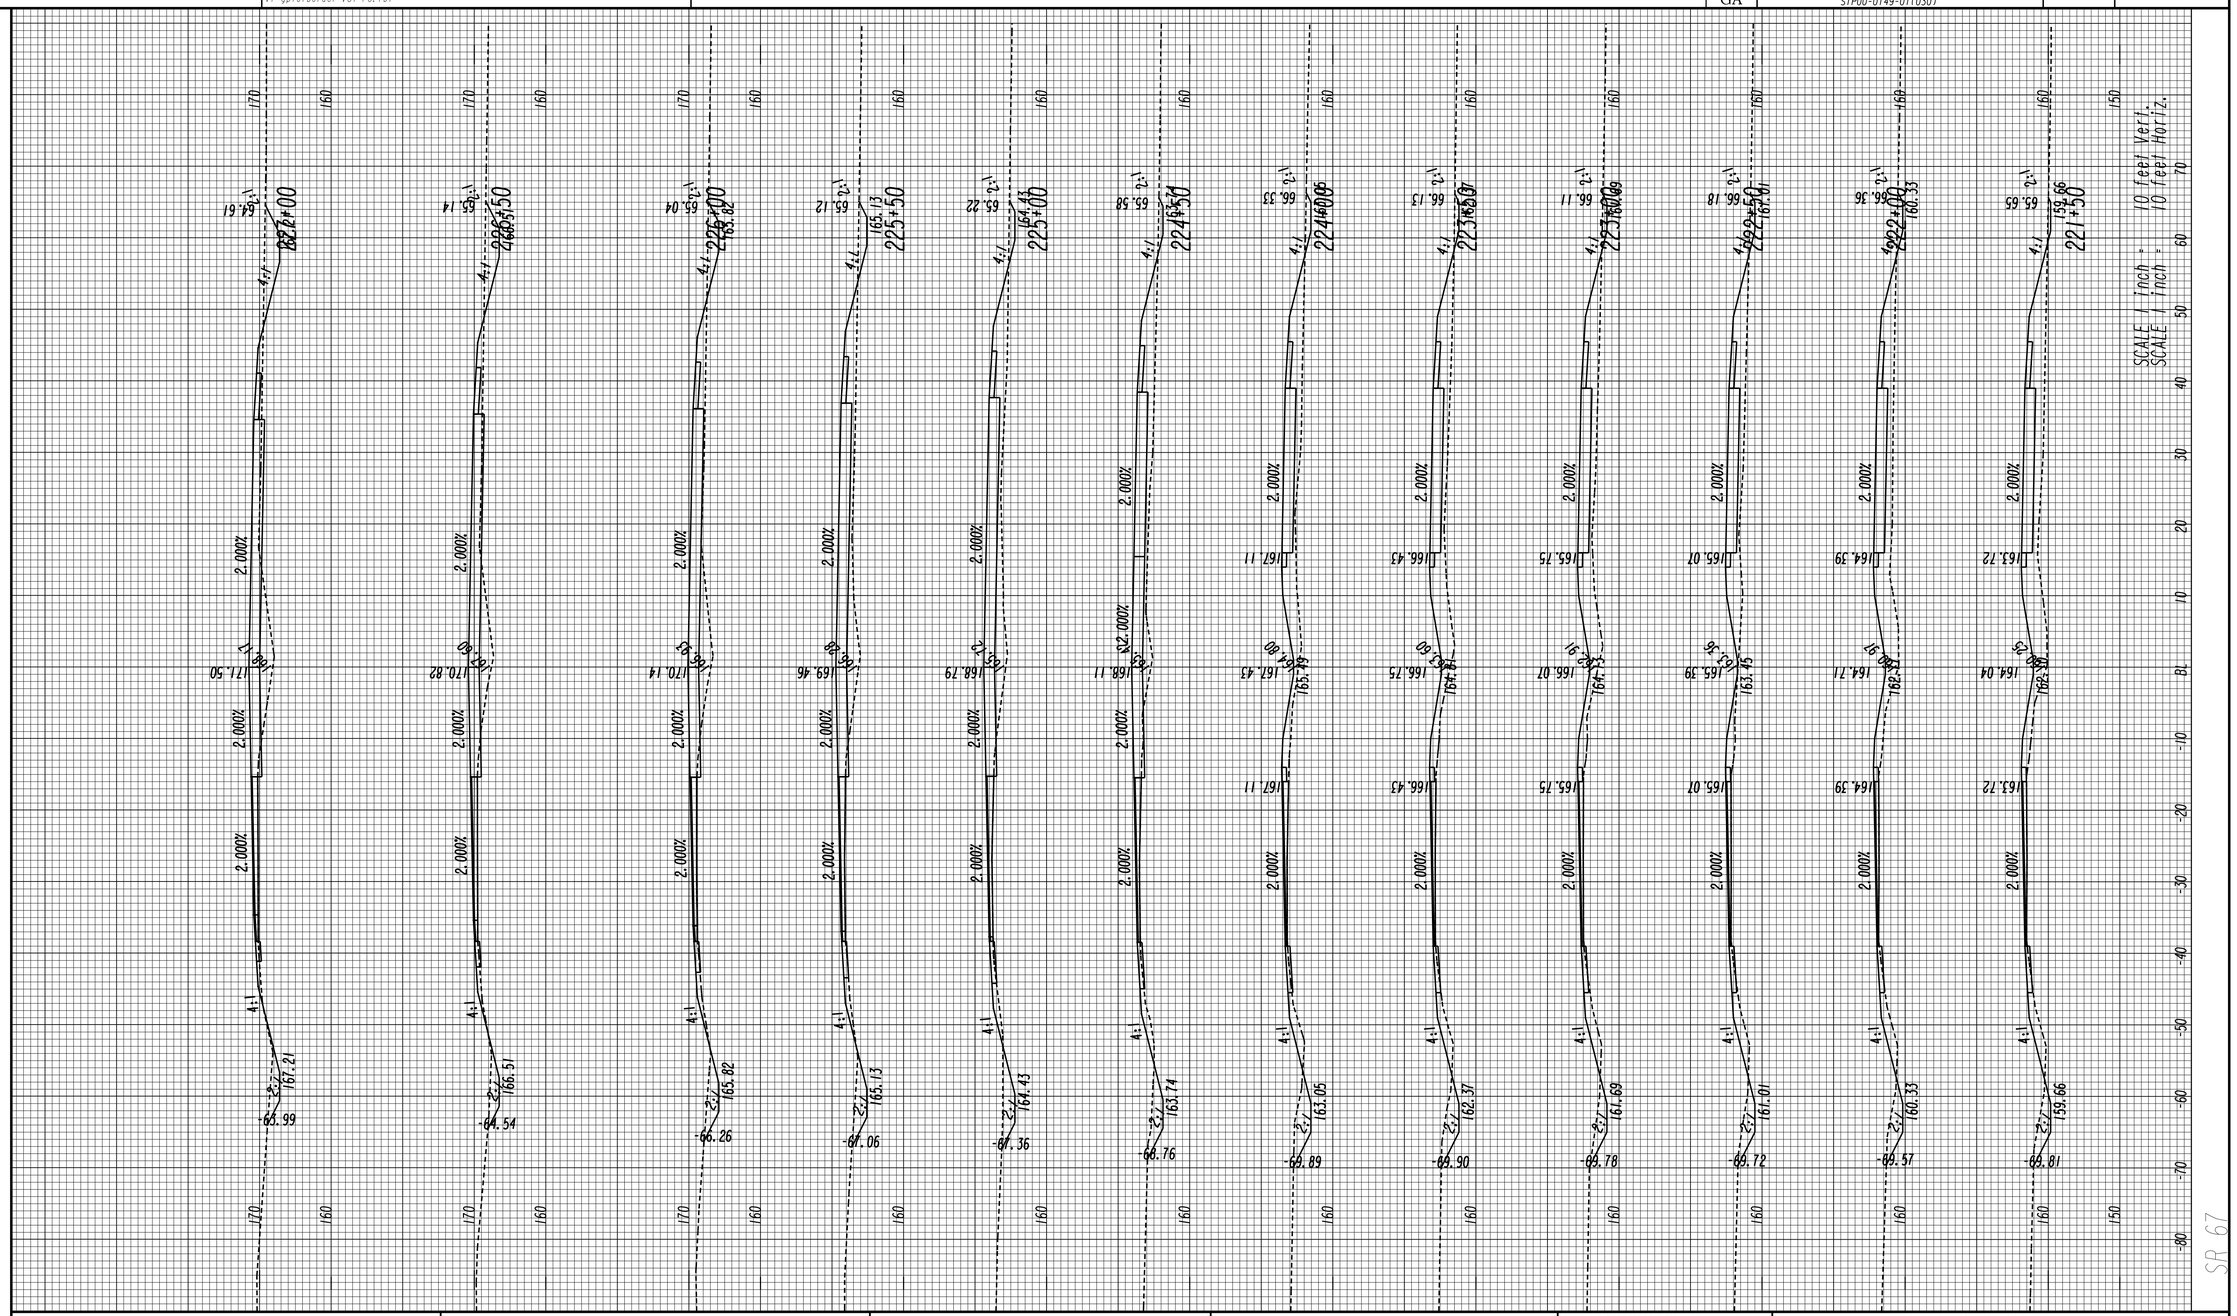

GEORGIA
DEPARTMENT OF TRANSPORTATION

REVISION DATES

STATE OF GEORGIA
DEPARTMENT OF TRANSPORTATION

OFFICE: JESUP ROAD DESIGN

CROSS SECTIONS

DRAWING No. 23-021

3/1/2007 SUXEN

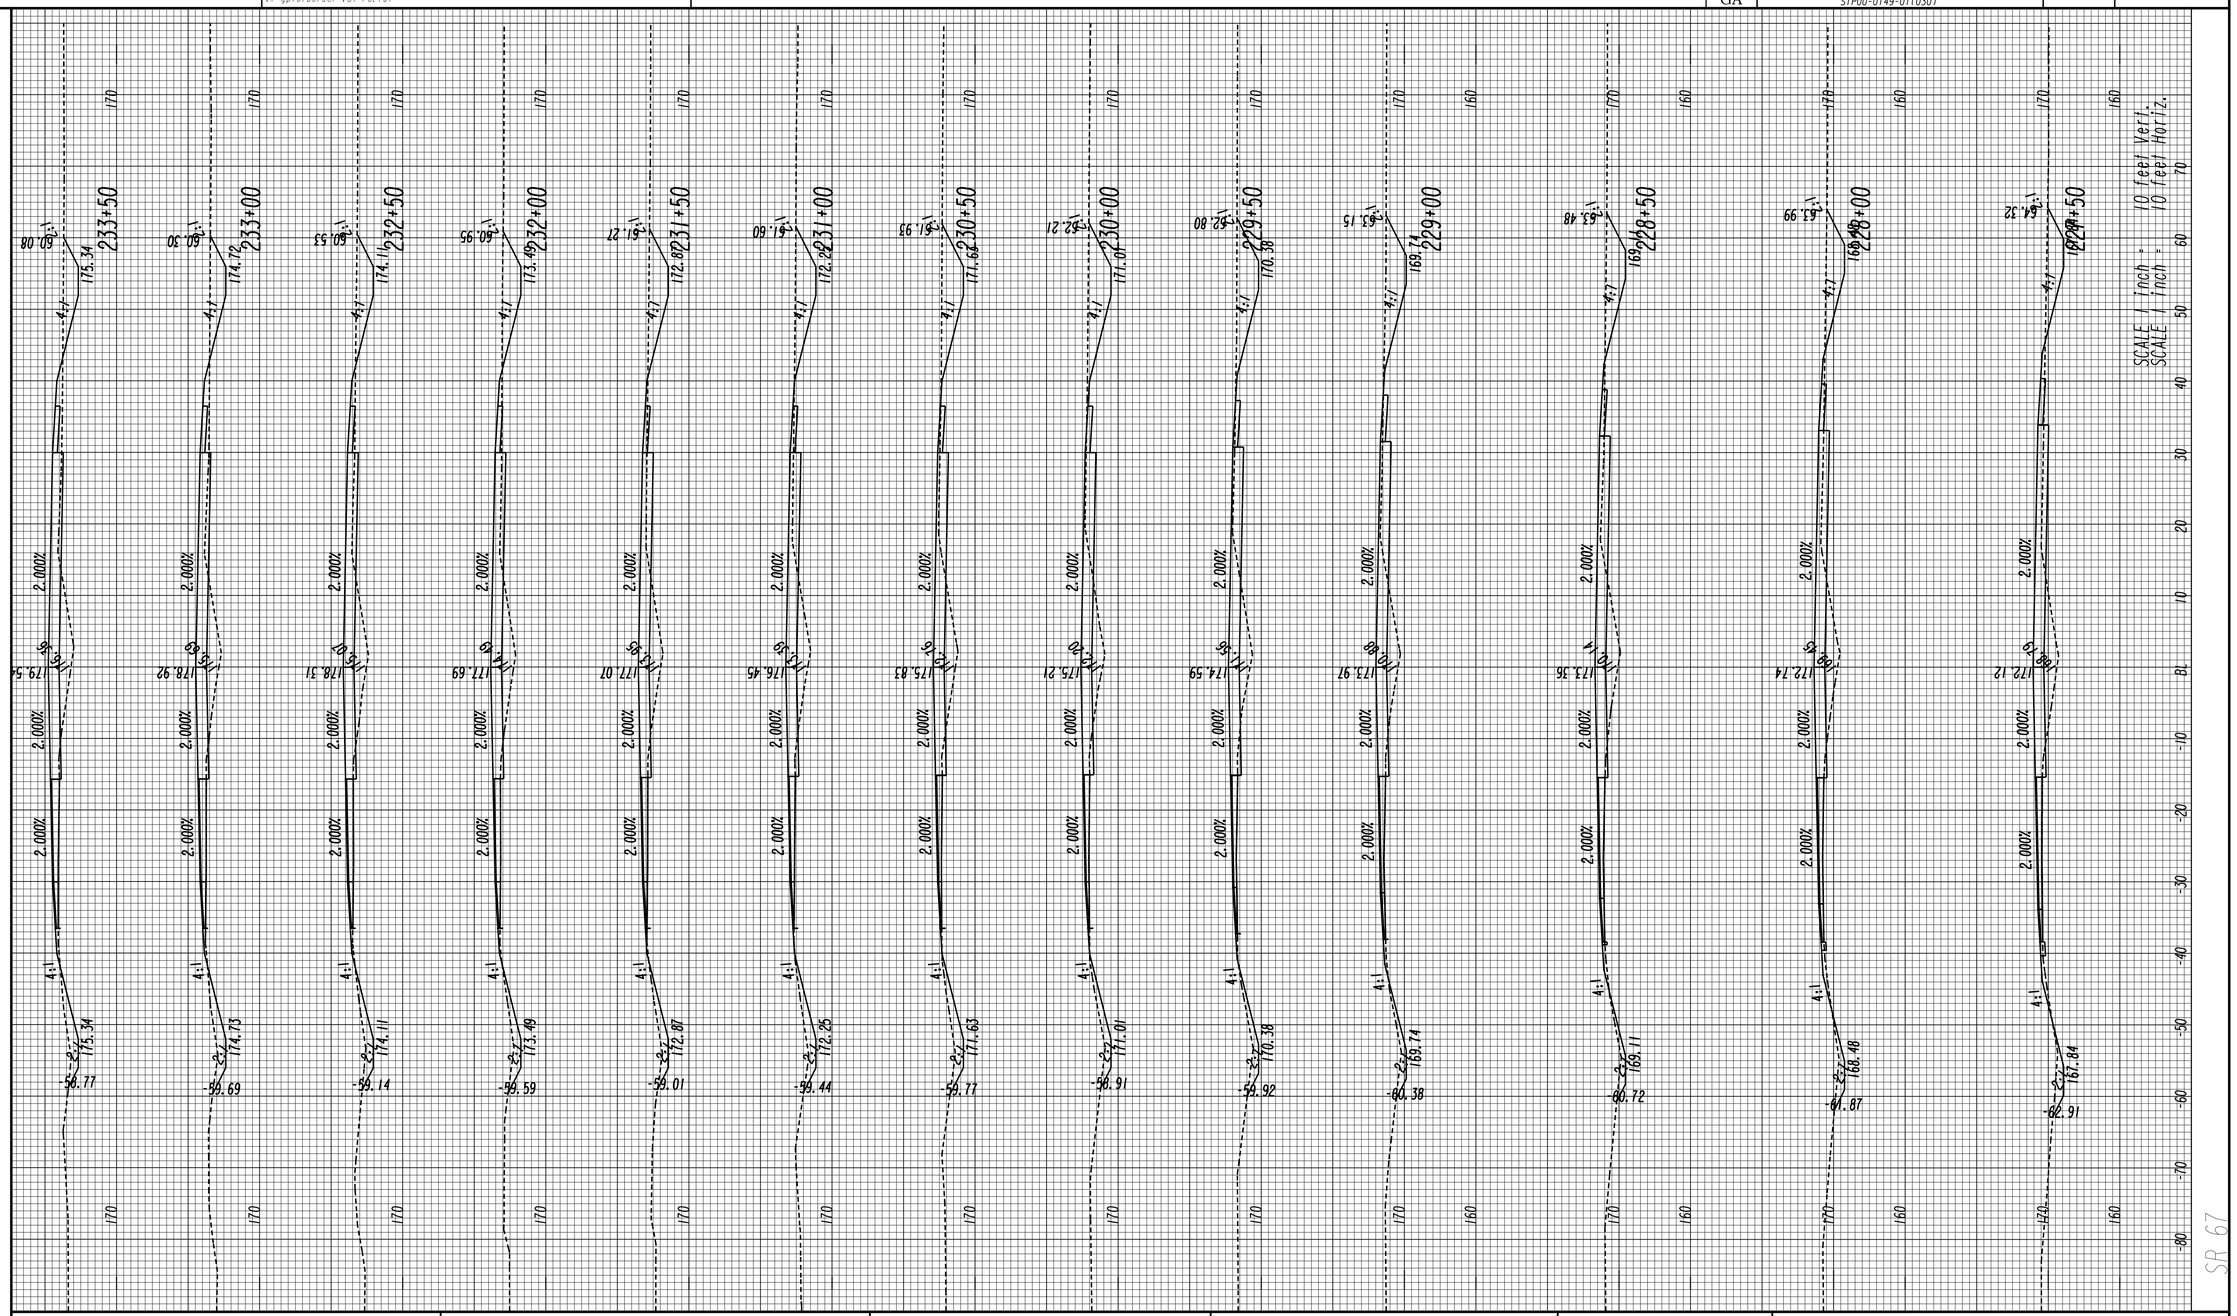

GEORGIA
DEPARTMENT OF TRANSPORTATION

REVISION DATES

STATE OF GEORGIA
DEPARTMENT OF TRANSPORTATION
OFFICE: JESUP ROAD DESIGN

CROSS SECTIONS

DRAWING No. 23-022

STATE	PROJECT NUMBER	SHEET NO.	TOTAL SHEETS
GA	STP00-0149-01(030)		

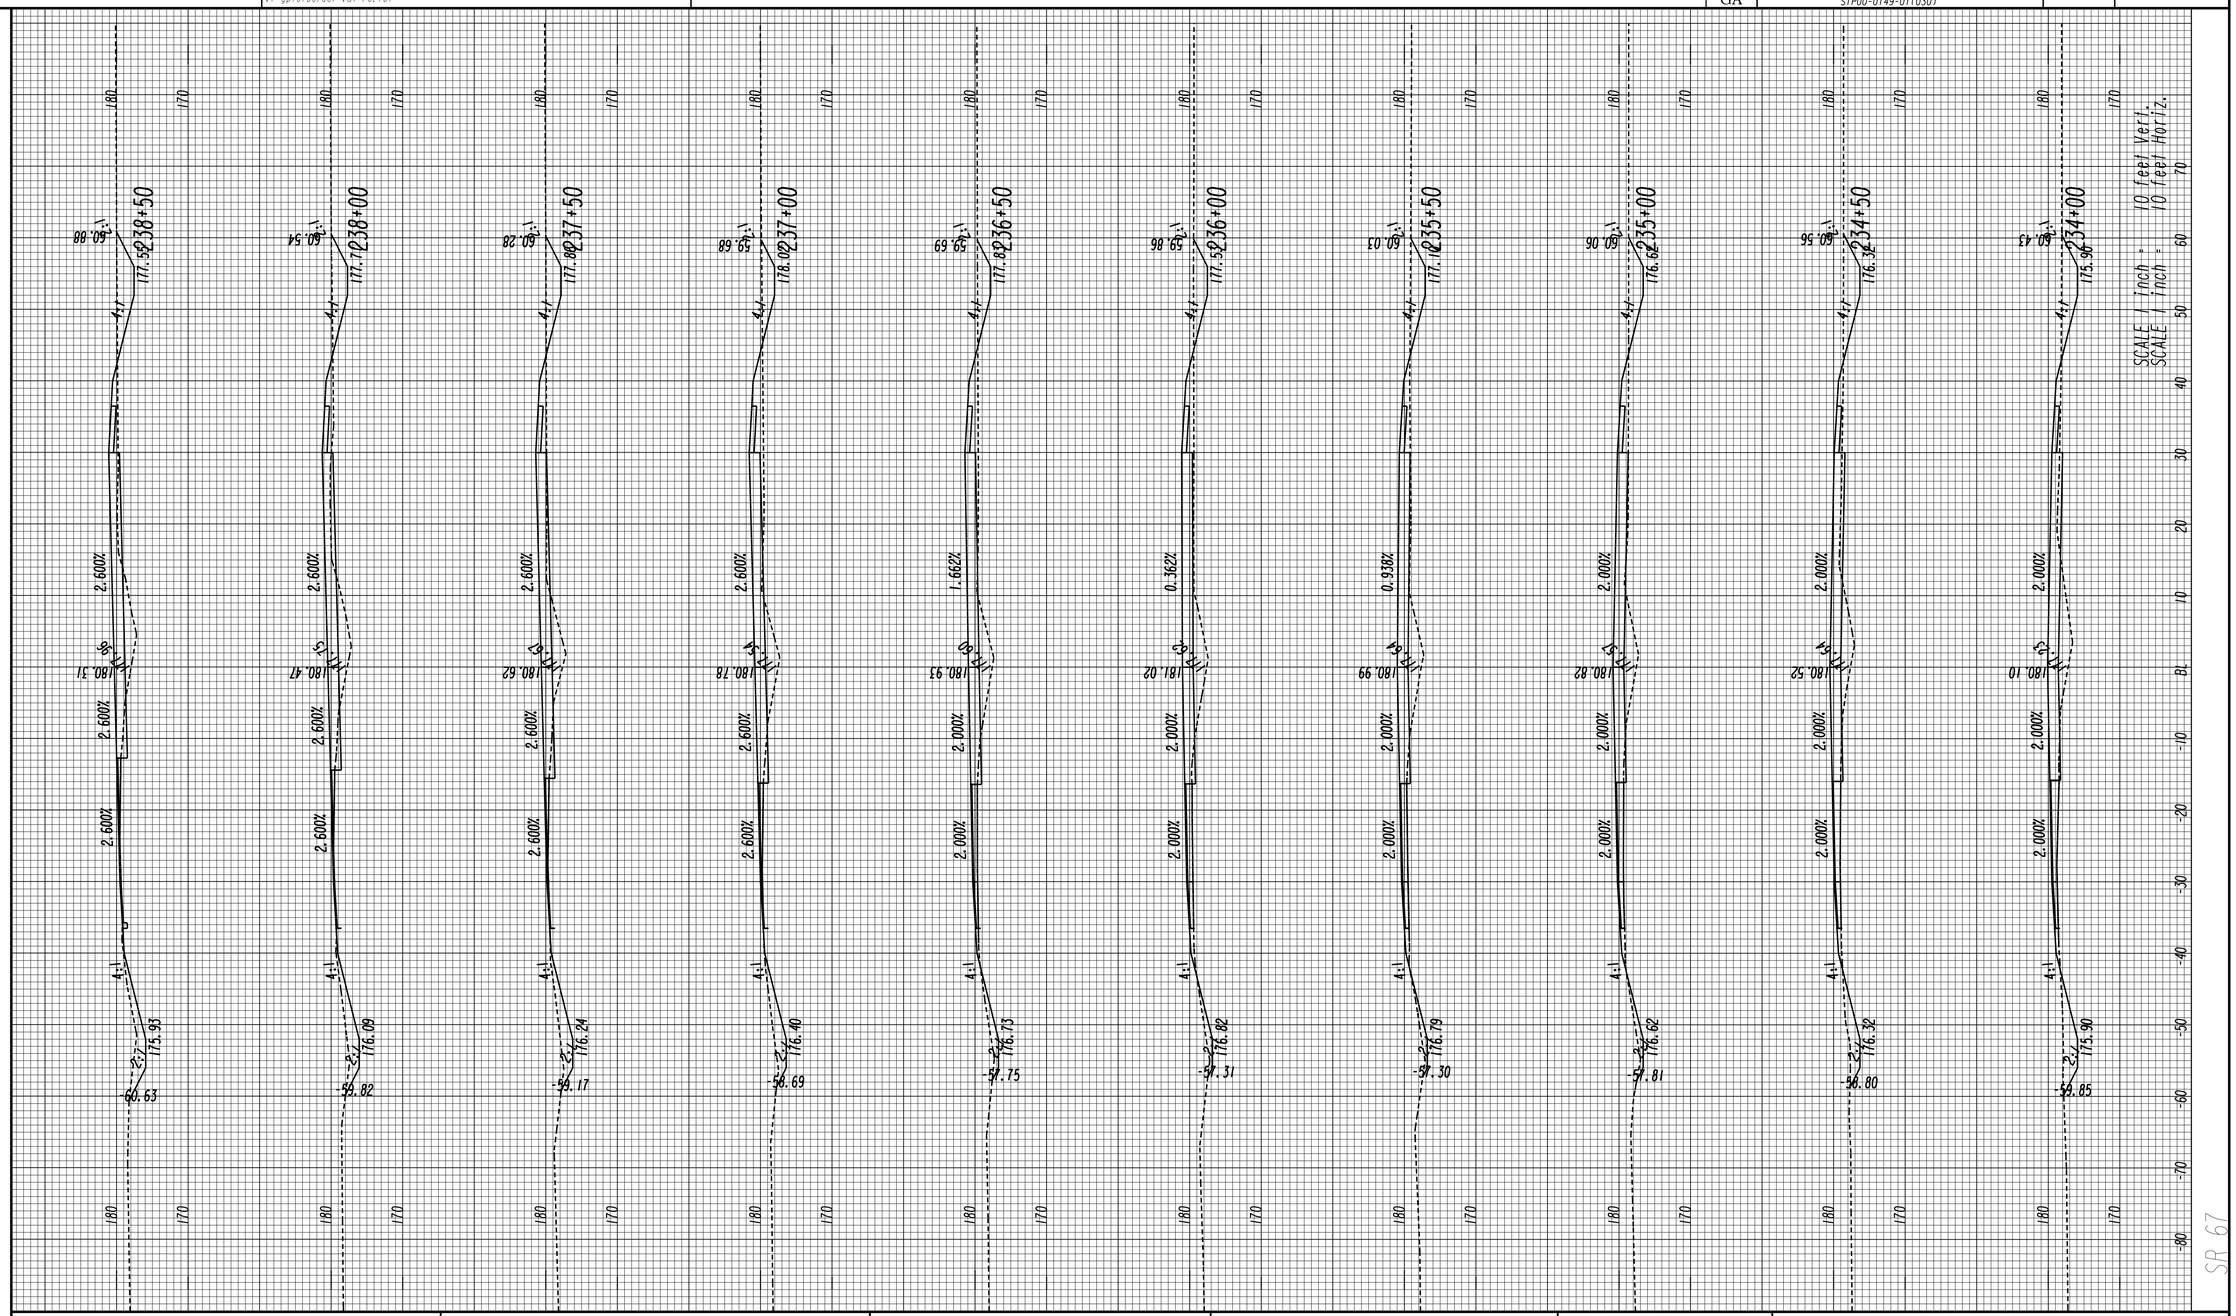

GEORGIA
DEPARTMENT OF TRANSPORTATION

REVISION DATES

STATE OF GEORGIA
DEPARTMENT OF TRANSPORTATION
OFFICE: JESUP ROAD DESIGN

CROSS SECTIONS

DRAWING No. 23-023

3/1/2007 SUXEN

8/5/2016 11:14:17 AM
USER:tdent

Jversion
V7-gplotborder-V8I-PO.tbl

522460XS.DGN

STATE	PROJECT NUMBER	SHEET NO.	TOTAL SHEETS
GA	STP00-0149-01(030)		

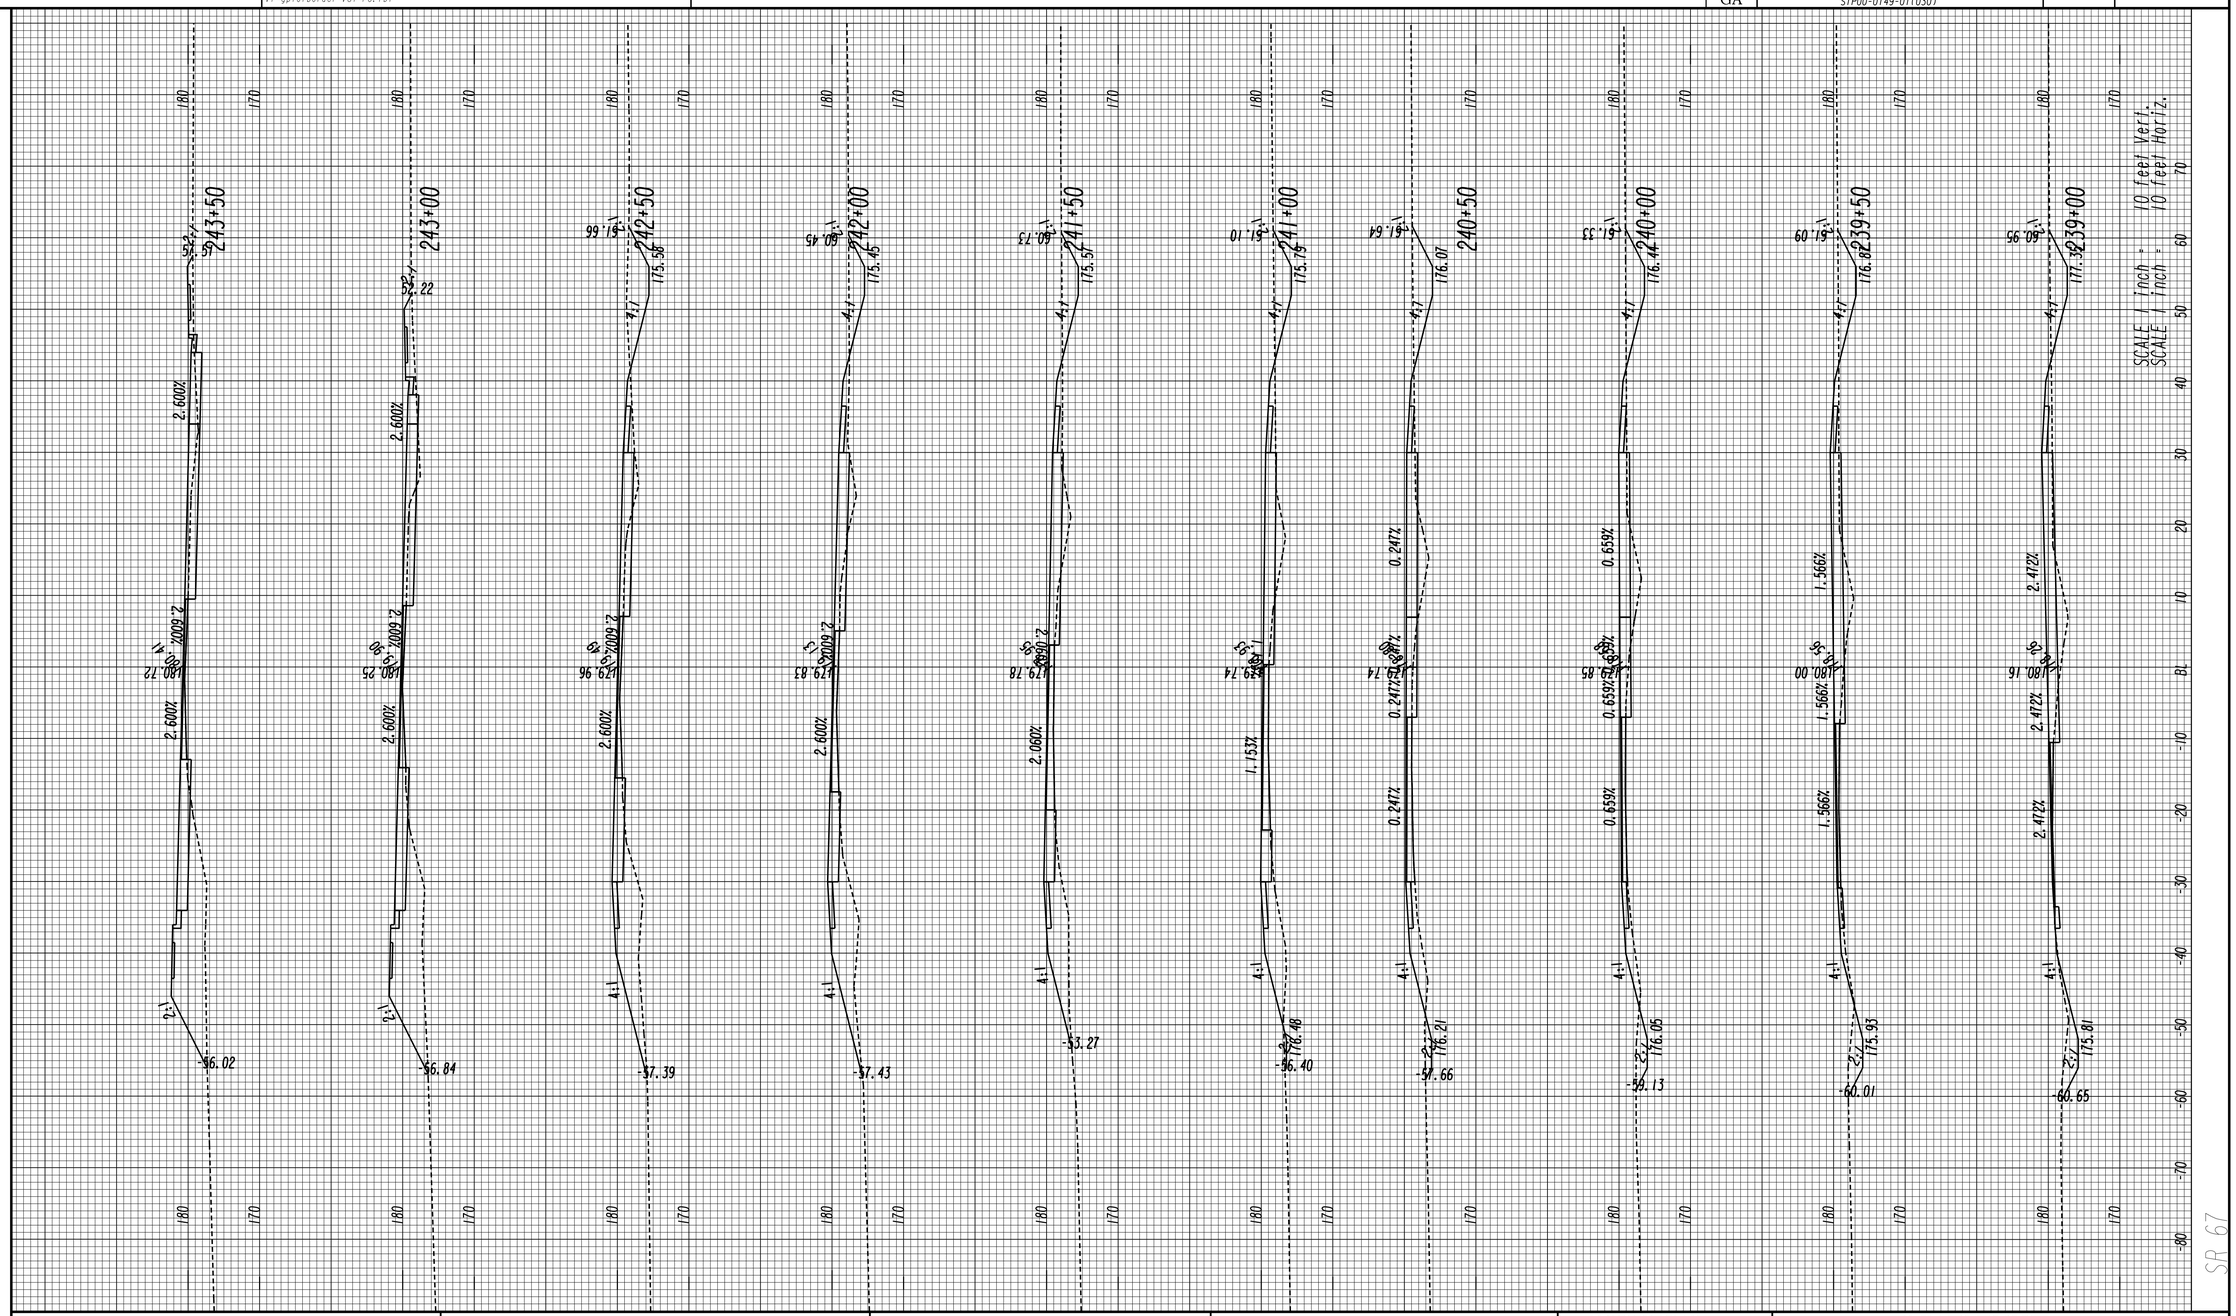

GEORGIA
DEPARTMENT OF TRANSPORTATION

REVISION DATES

STATE OF GEORGIA
DEPARTMENT OF TRANSPORTATION
OFFICE: JESUP ROAD DESIGN

CROSS SECTIONS

DRAWING No.
23-024

3/1/2007 SUXEN

8/5/2016 11:14:39 AM	Jversion	522460XS.DGN	STATE	PROJECT NUMBER	SHEET NO.	TOTAL SHEETS
USER:tdent	V7-gplotborder-V8I-PO.tbl		GA	STP00-0149-01(030)		

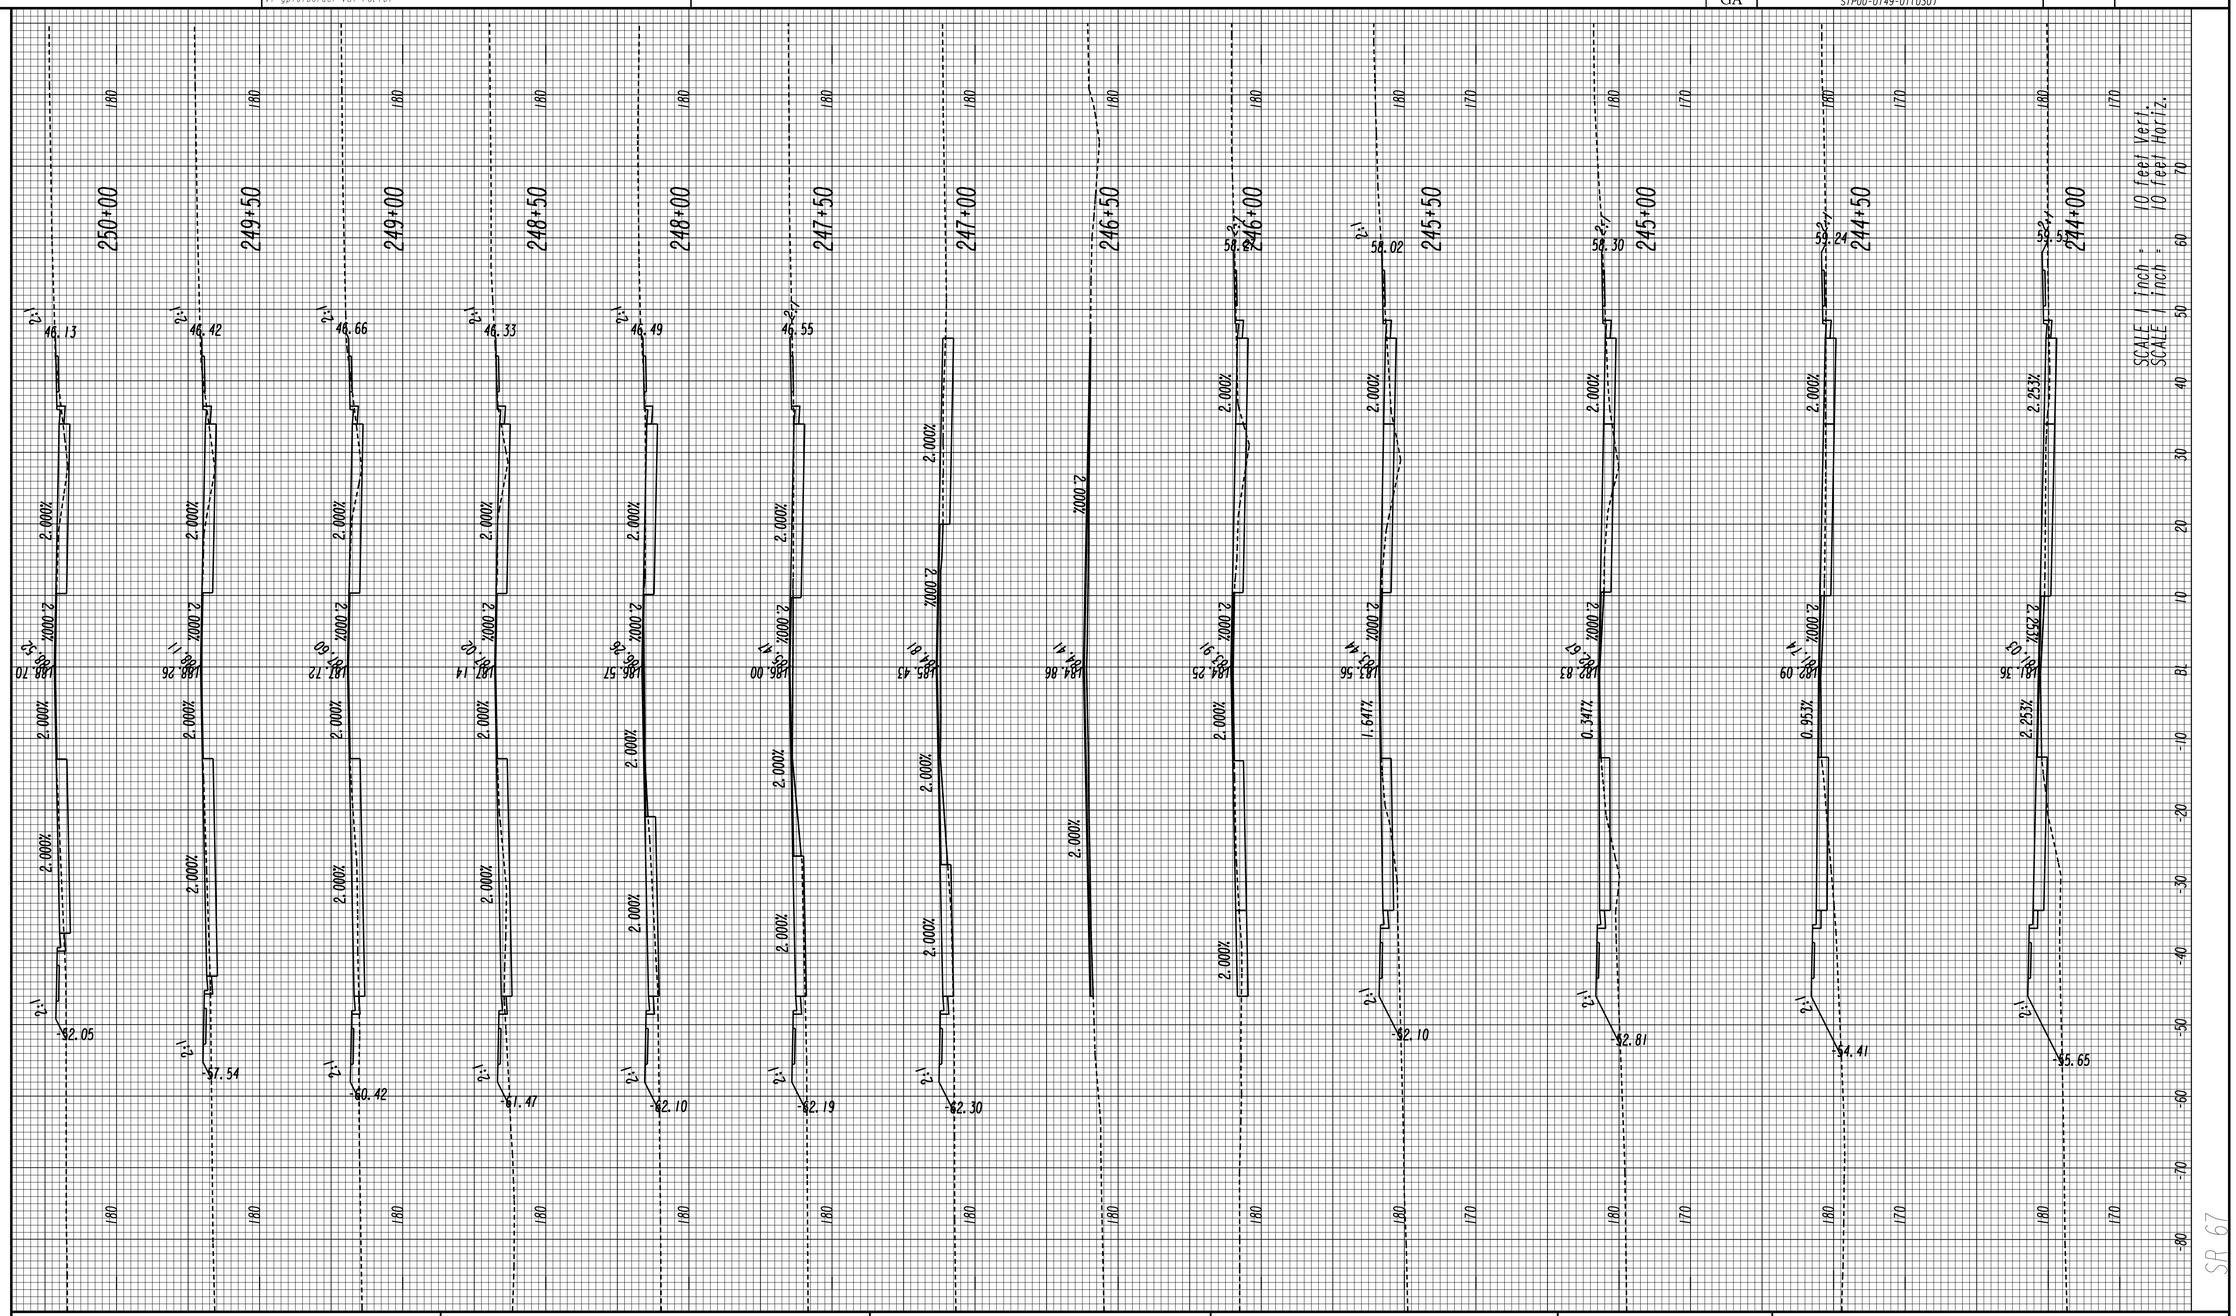

REVISION DATES		

GEORGIA
DEPARTMENT OF TRANSPORTATION

STATE OF GEORGIA
DEPARTMENT OF TRANSPORTATION

OFFICE: JESUP ROAD DESIGN

CROSS SECTIONS

DRAWING No.
23-025

3/1/2007 SUXEN

8/5/2016 11:15:01 AM
USER:tdent

Jversion
V7-gplotborder-V8I-PO.tbl

522460XS.DGN

STATE	PROJECT NUMBER	SHEET NO.	TOTAL SHEETS
GA	STP00-0149-01(030)		

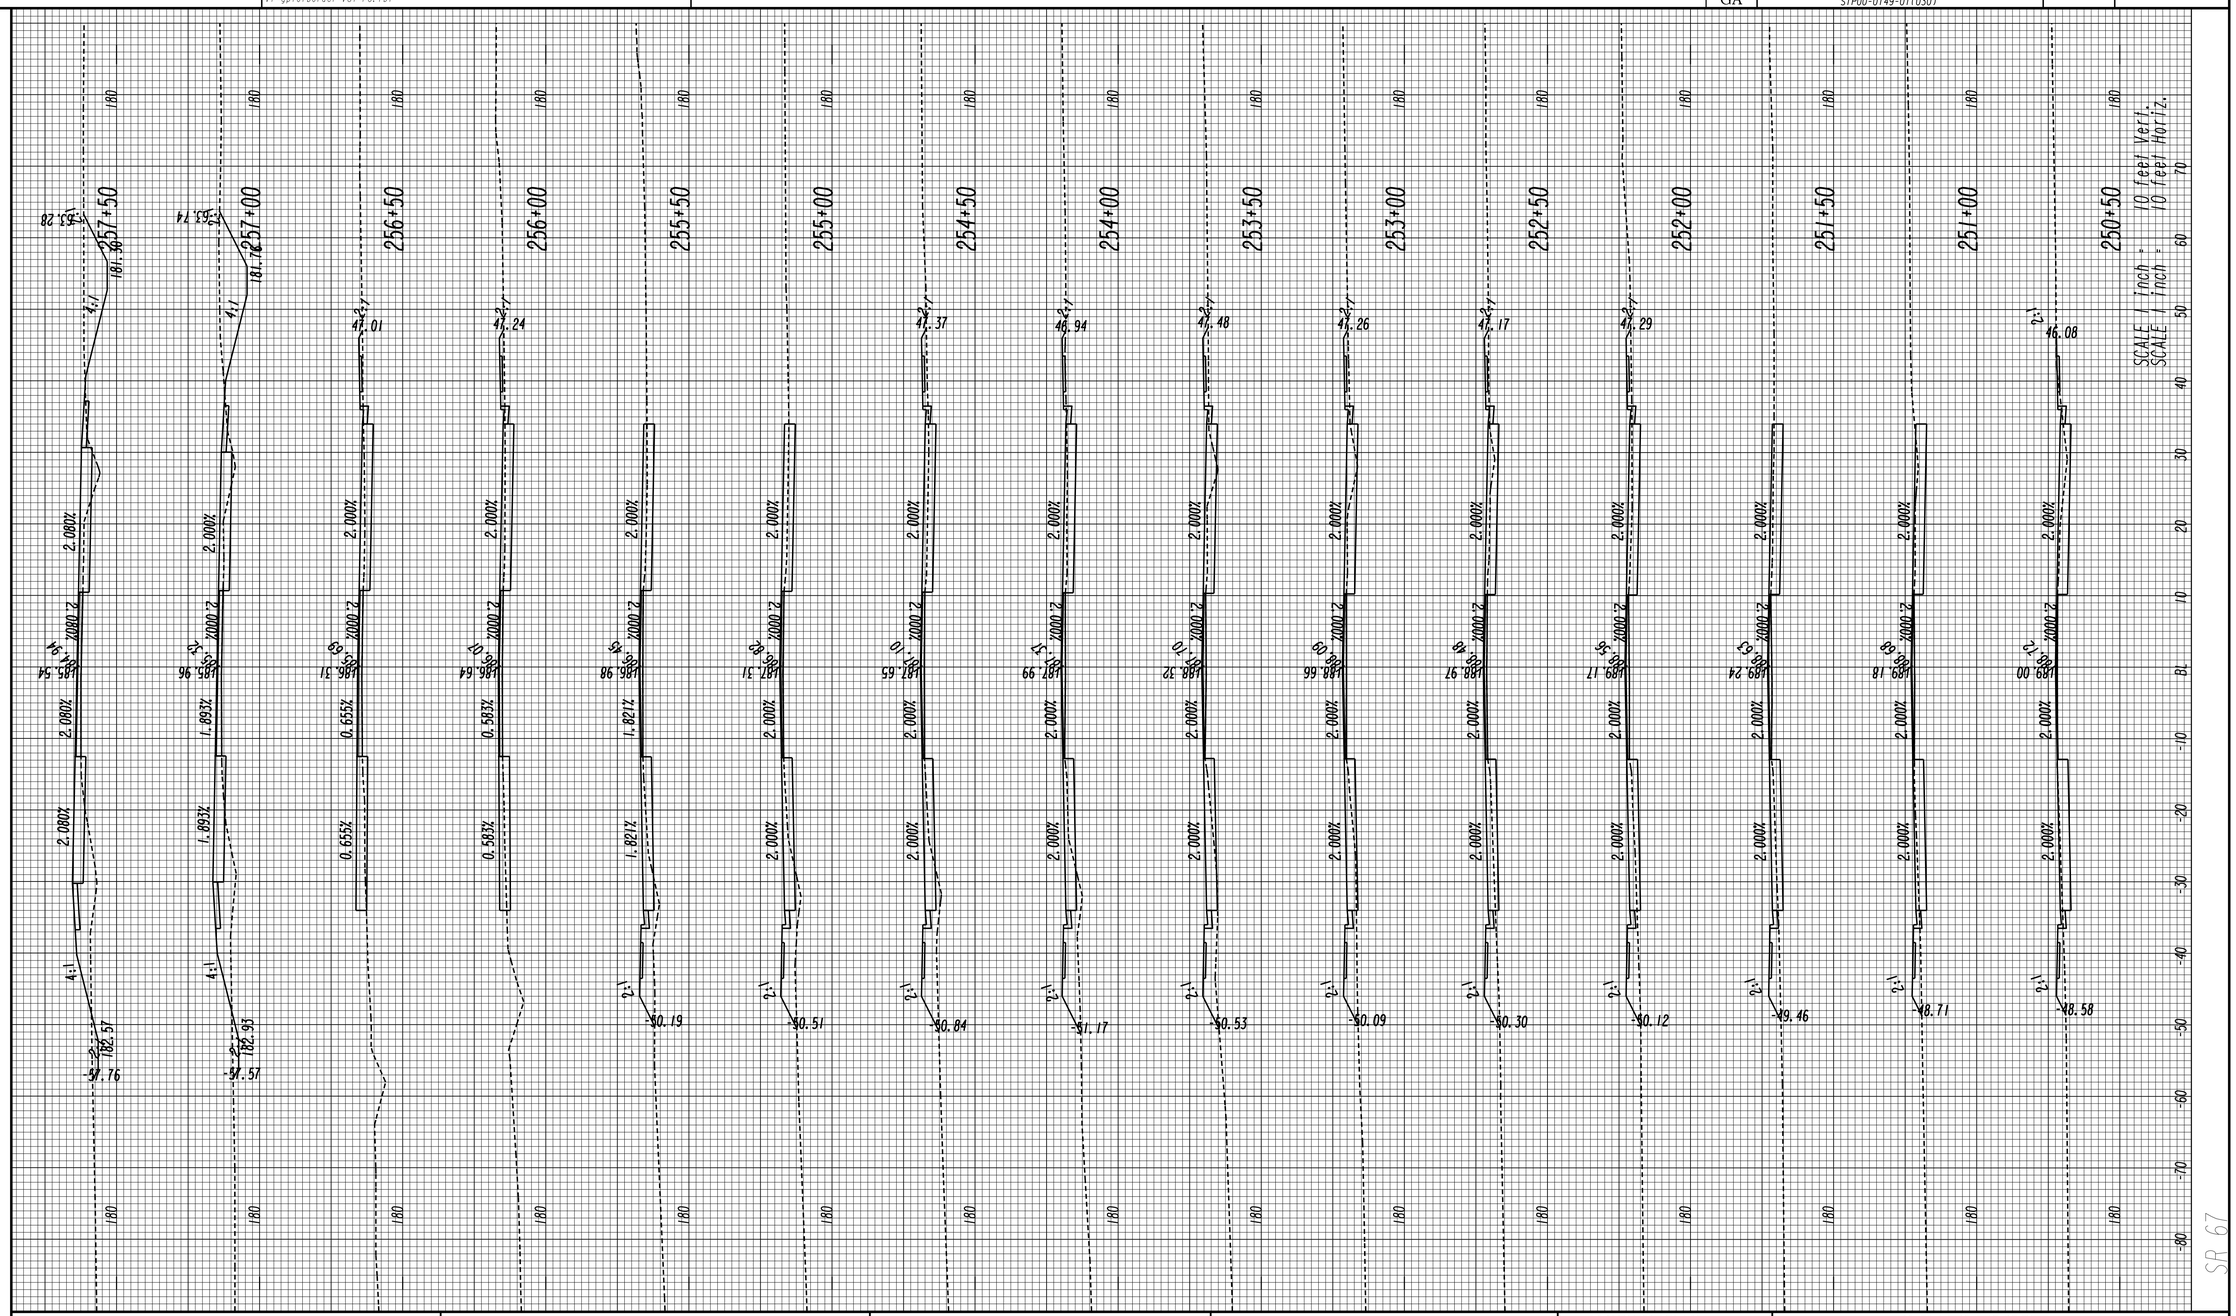

GEORGIA
DEPARTMENT OF TRANSPORTATION

REVISION DATES

STATE OF GEORGIA
DEPARTMENT OF TRANSPORTATION
OFFICE: JESUP ROAD DESIGN

CROSS SECTIONS

DRAWING No.
23-026

3/1/2007 SUXEN

8/5/2016 11:15:22 AM Jversion 522460XS.DGN

USER:tdent V7-gplotborder-V8I-PO.tbl

STATE	PROJECT NUMBER	SHEET NO.	TOTAL SHEETS
GA	STP00-0149-01(030)		

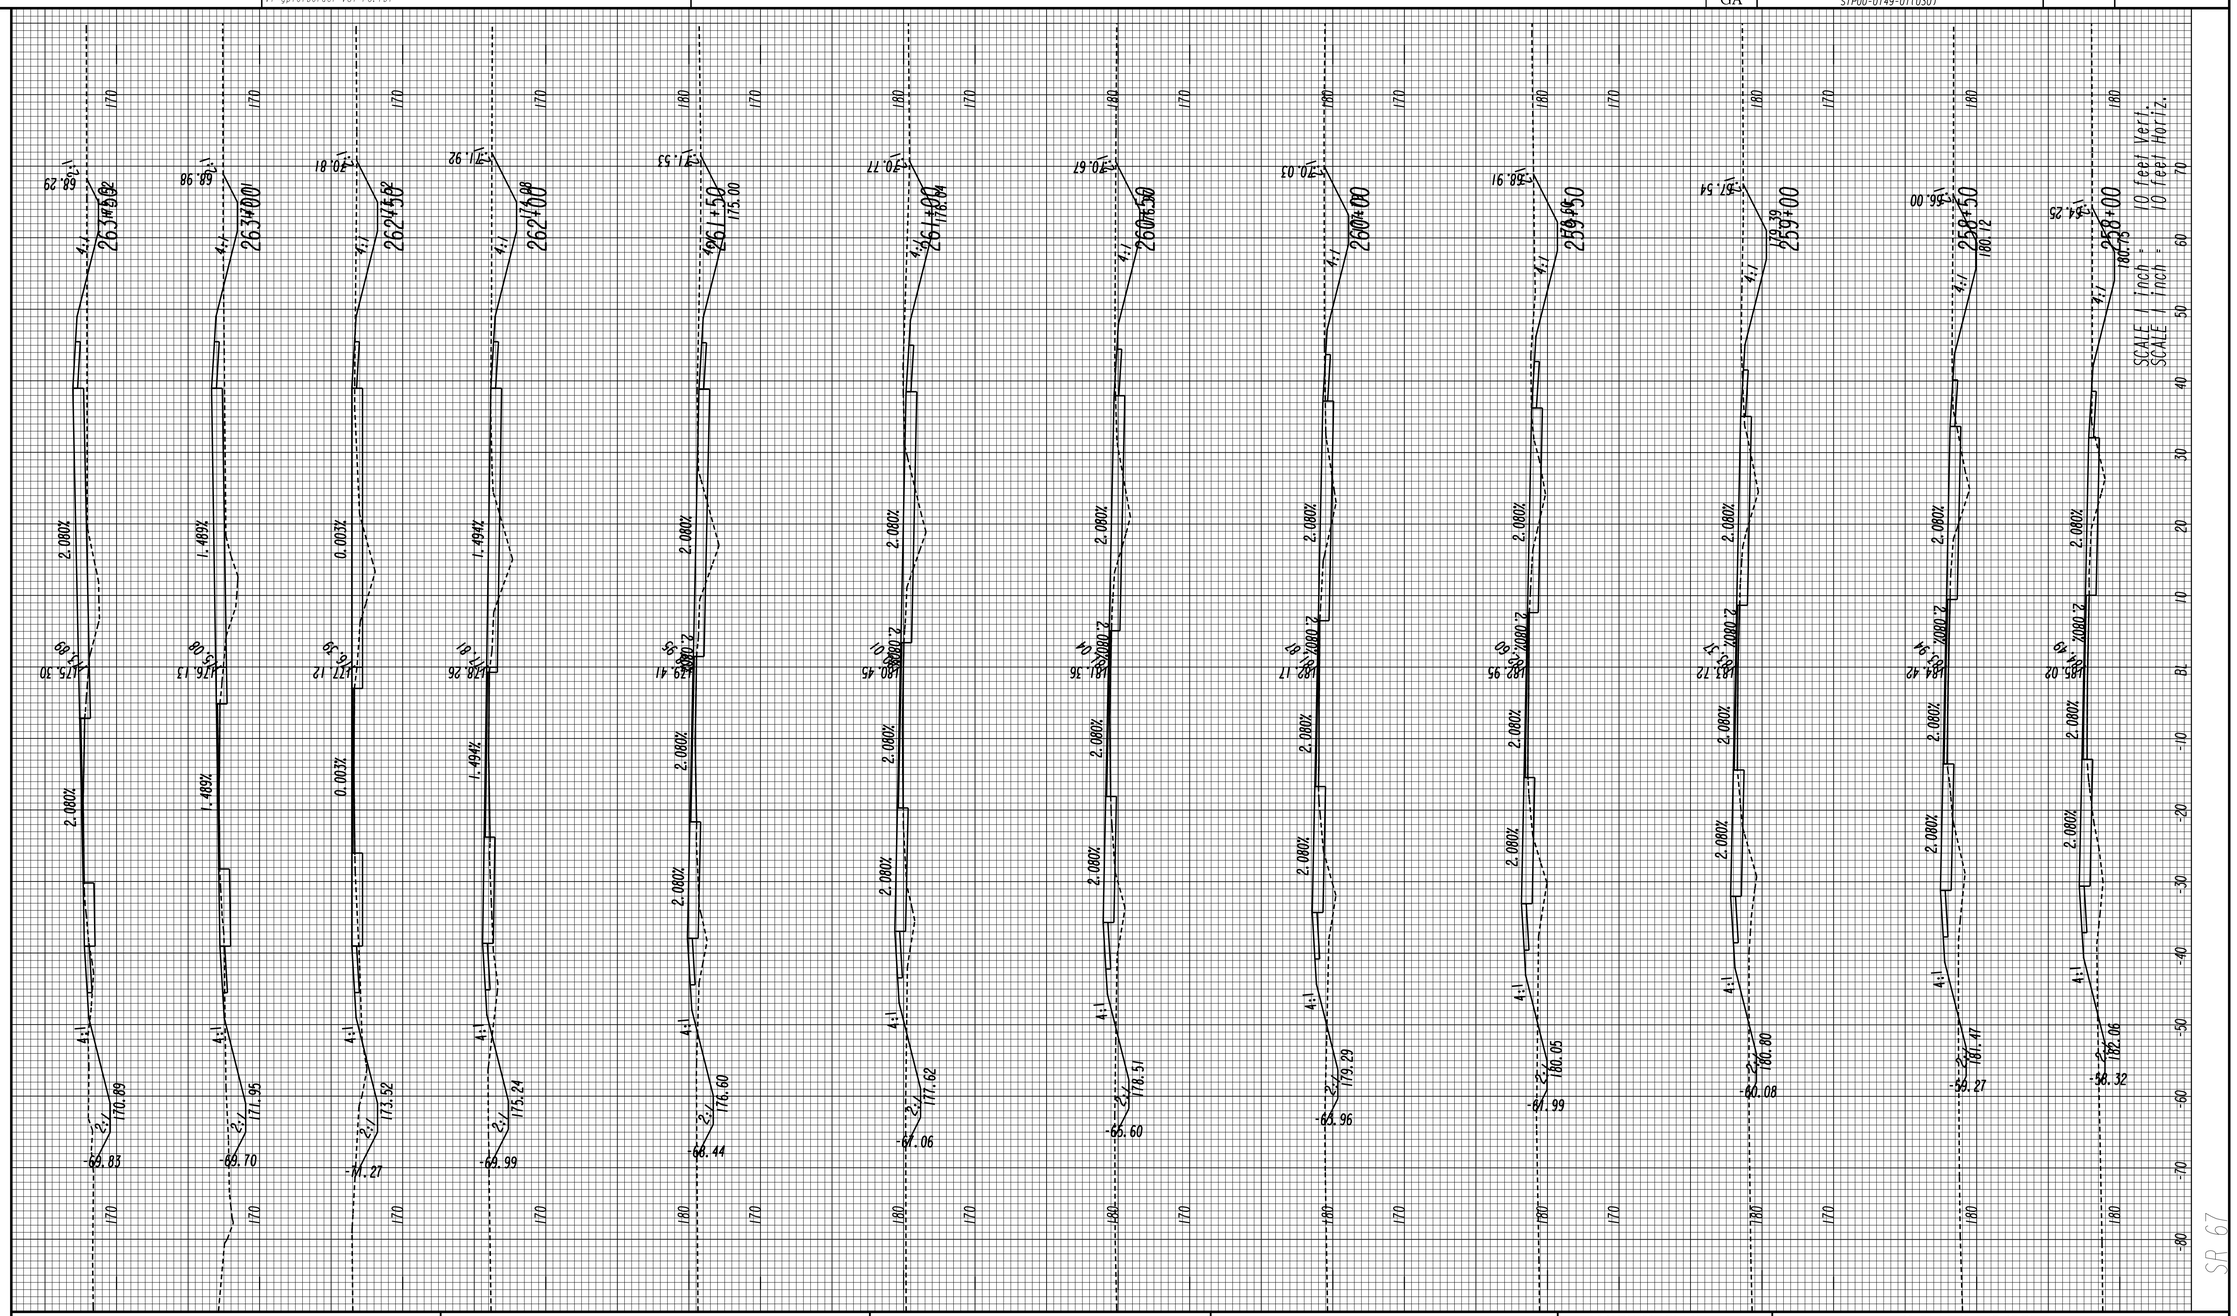

GEORGIA
DEPARTMENT OF TRANSPORTATION

REVISION DATES

STATE OF GEORGIA
DEPARTMENT OF TRANSPORTATION

OFFICE: JESUP ROAD DESIGN

CROSS SECTIONS

DRAWING No. 23-027

3/1/2007 SUXEN

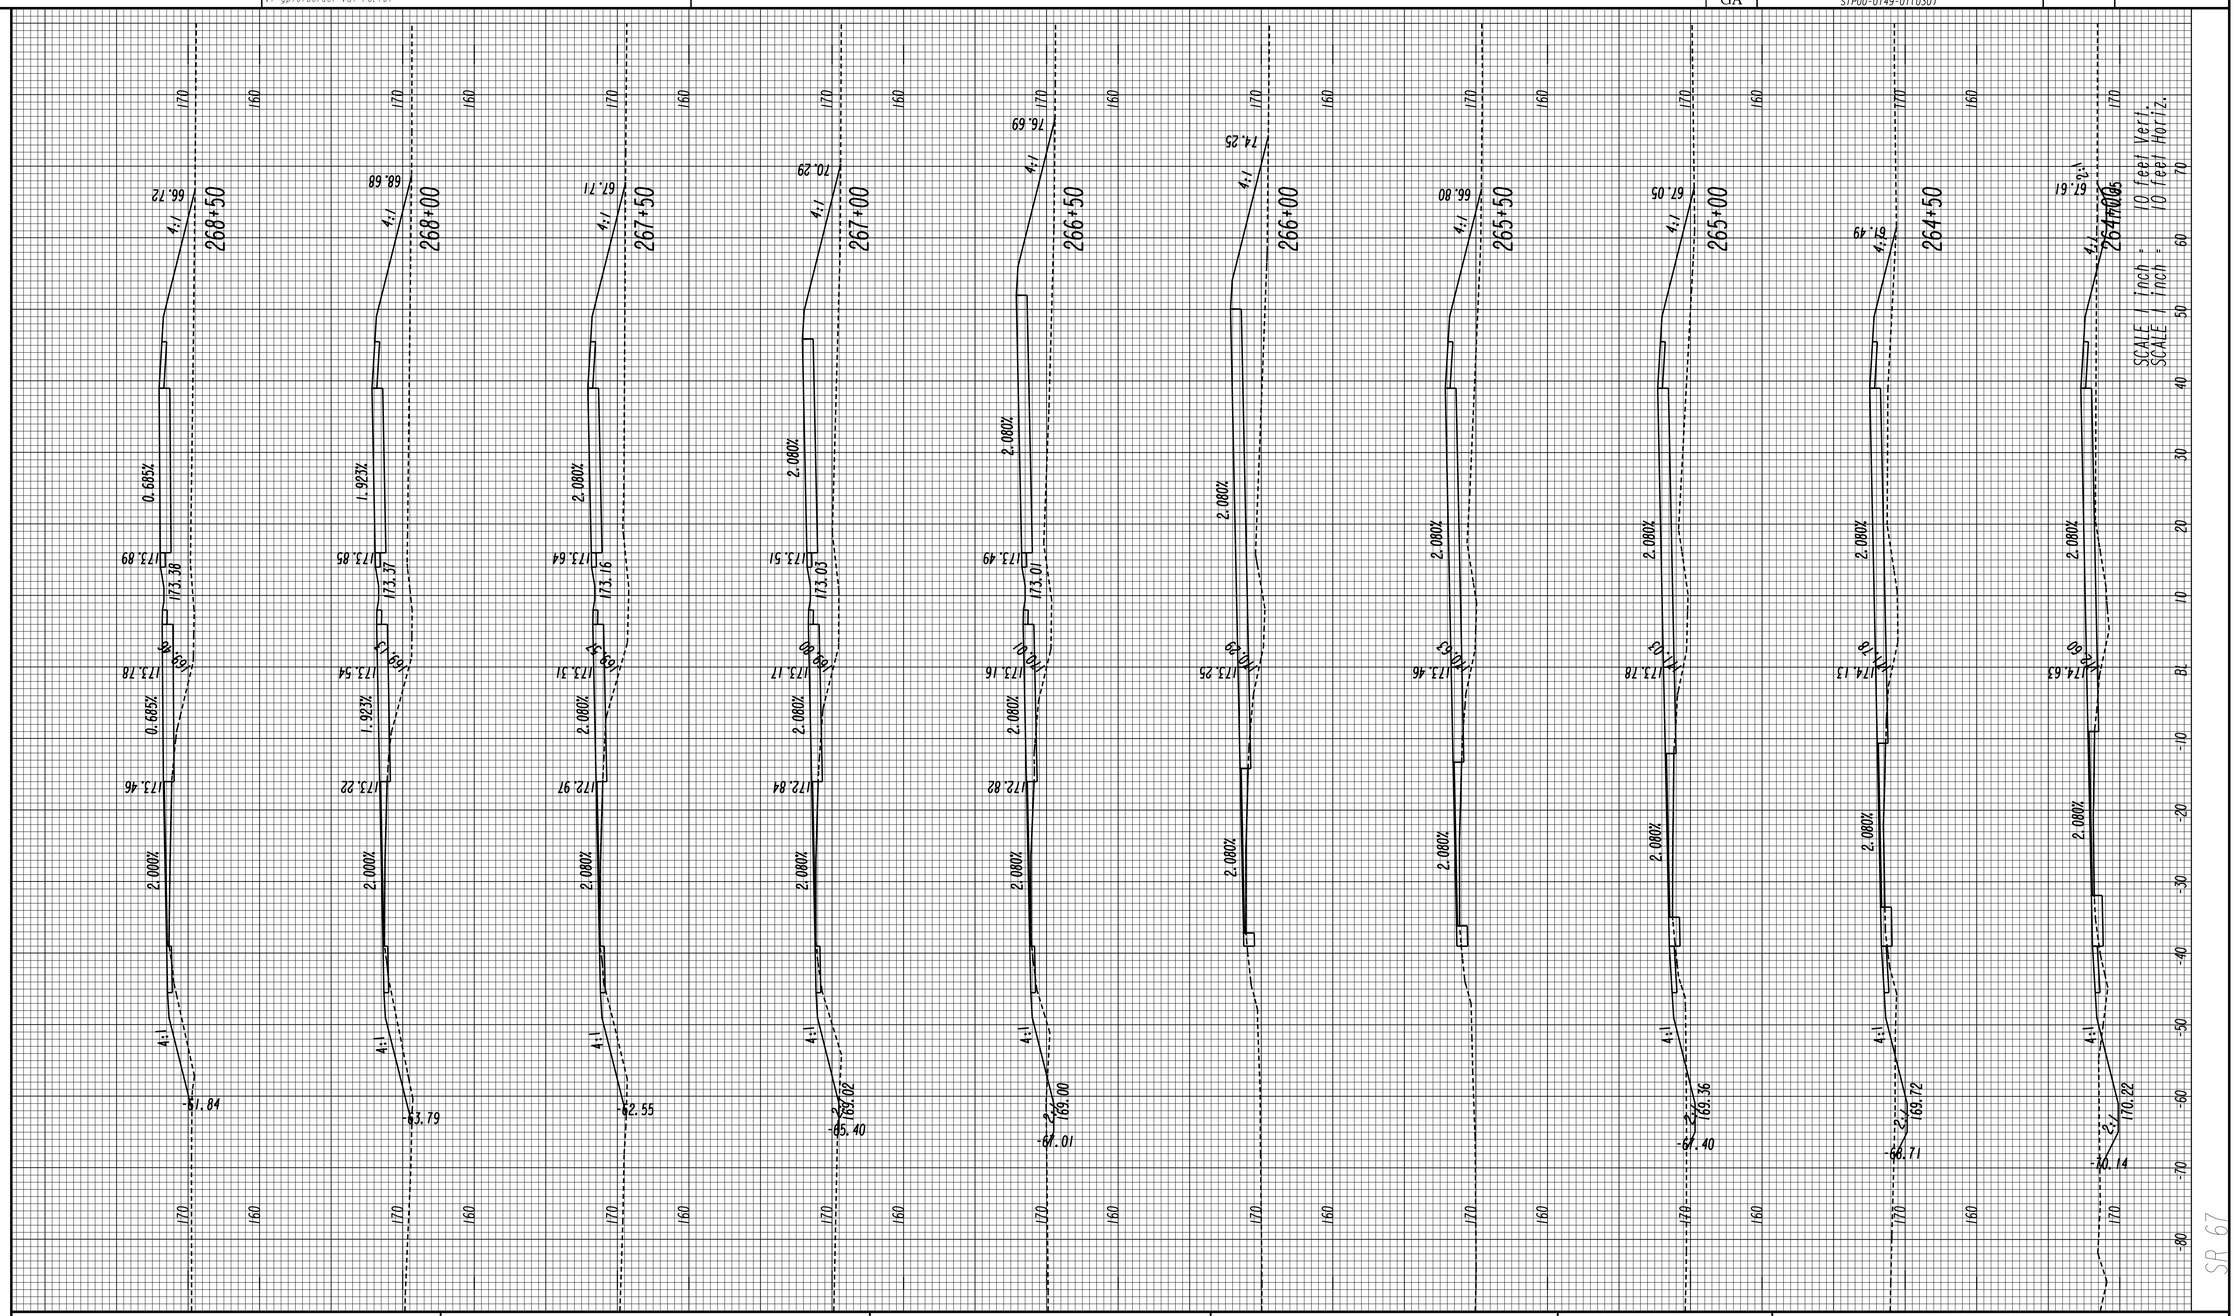

GEORGIA
DEPARTMENT OF TRANSPORTATION

REVISION DATES

STATE OF GEORGIA
DEPARTMENT OF TRANSPORTATION
OFFICE: JESUP ROAD DESIGN

CROSS SECTIONS

DRAWING No. 23-028

8/5/2016 11:16:06 AM Jversion 522460XS.DGN

USER:tdent V7-gplotborder-V8I-PO.tbl

STATE	PROJECT NUMBER	SHEET NO.	TOTAL SHEETS
GA	STP00-0149-01(030)		

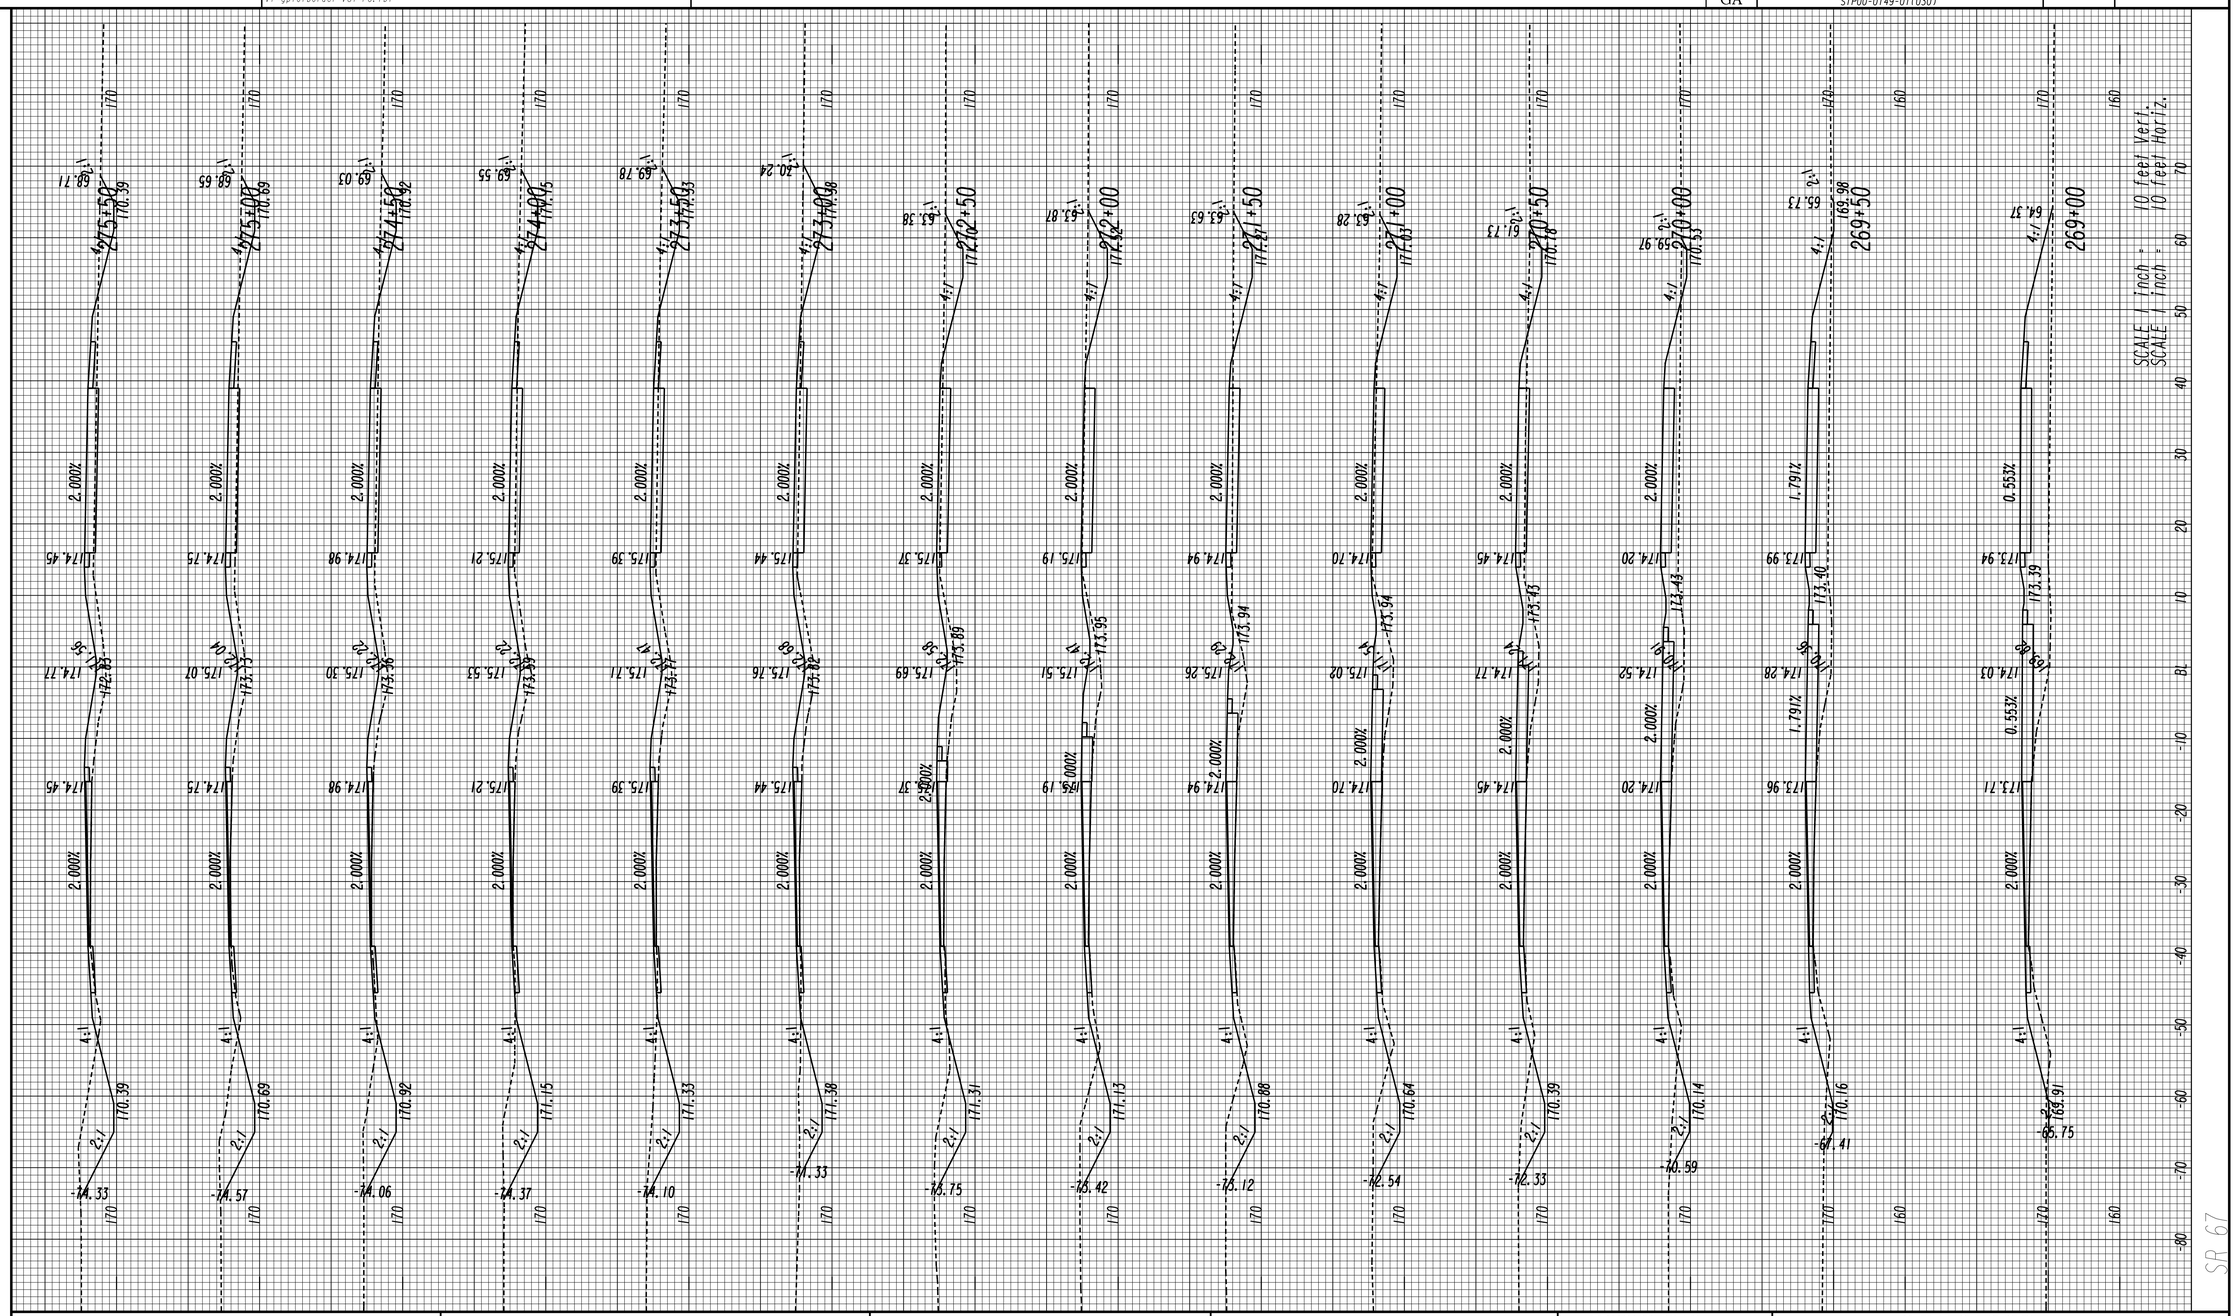

GEORGIA
DEPARTMENT OF TRANSPORTATION

REVISION DATES

STATE OF GEORGIA
DEPARTMENT OF TRANSPORTATION

OFFICE: JESUP ROAD DESIGN

CROSS SECTIONS

DRAWING No. 23-029

3/1/2007 SUXEN

8/5/2016 11:16:30 AM
USER:tdent

Jversion
V7-gplotborder-V8I-PO.tbl

522460XS.DGN

STATE	PROJECT NUMBER	SHEET NO.	TOTAL SHEETS
GA	STP00-0149-01(030)		

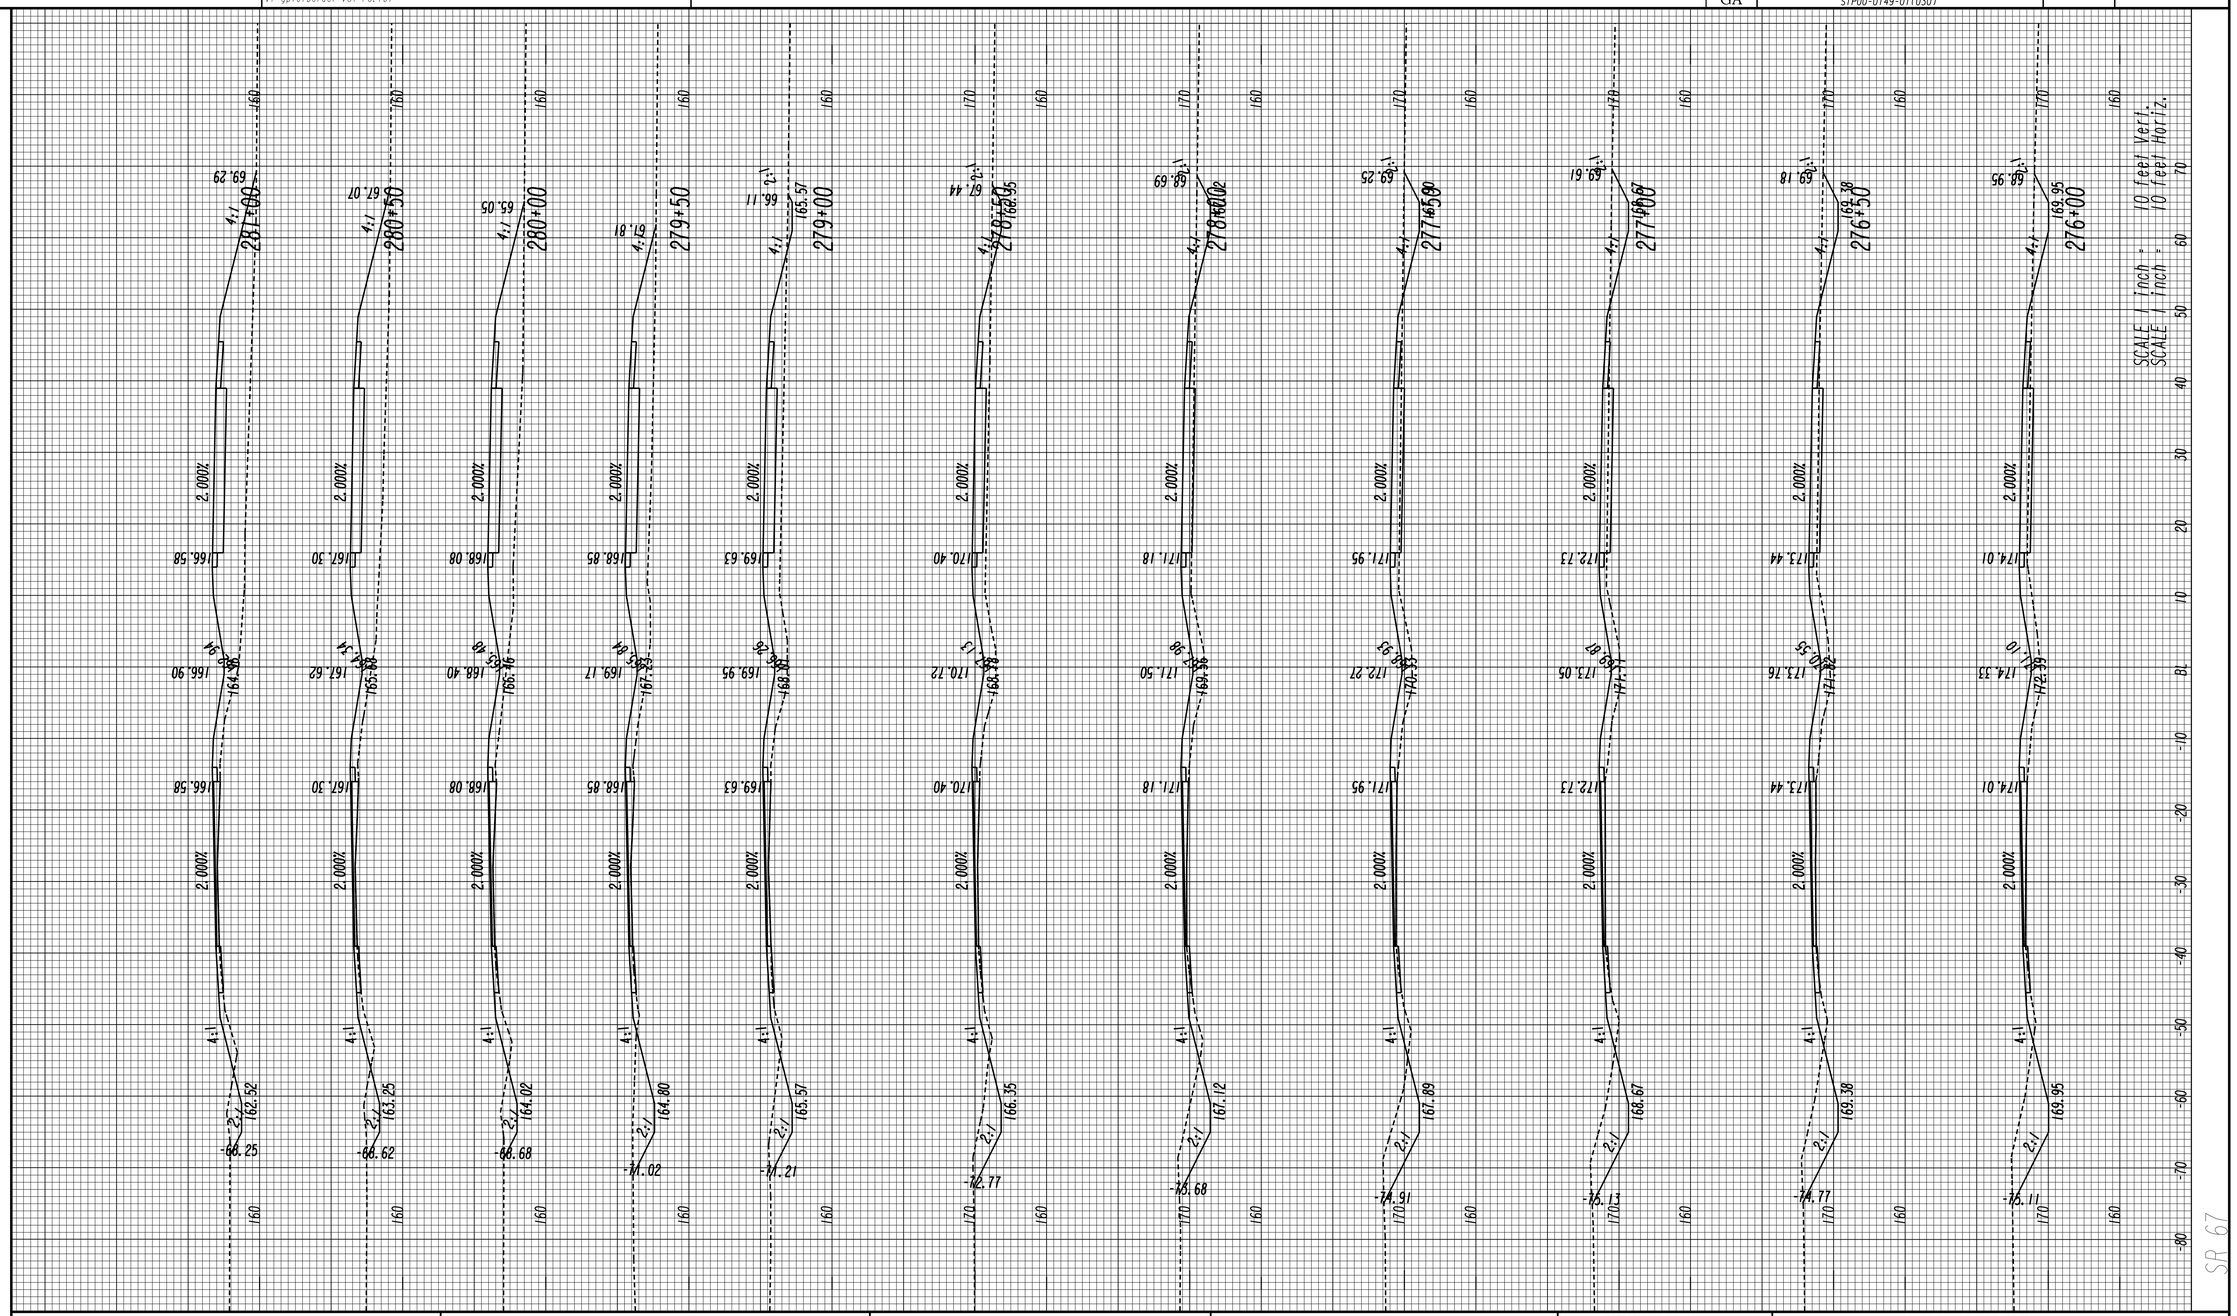

GEORGIA
DEPARTMENT OF TRANSPORTATION

REVISION DATES

STATE OF GEORGIA
DEPARTMENT OF TRANSPORTATION

OFFICE: JESUP ROAD DESIGN

CROSS SECTIONS

DRAWING No.
23-030

3/1/2007 SUXEN

8/5/2016 11:16:54 AM Jversion 522460XS.DGN

USER:tdent V7-gplotborder-V8I-PO.tbl

STATE	PROJECT NUMBER	SHEET NO.	TOTAL SHEETS
GA	STP00-0149-01(030)		

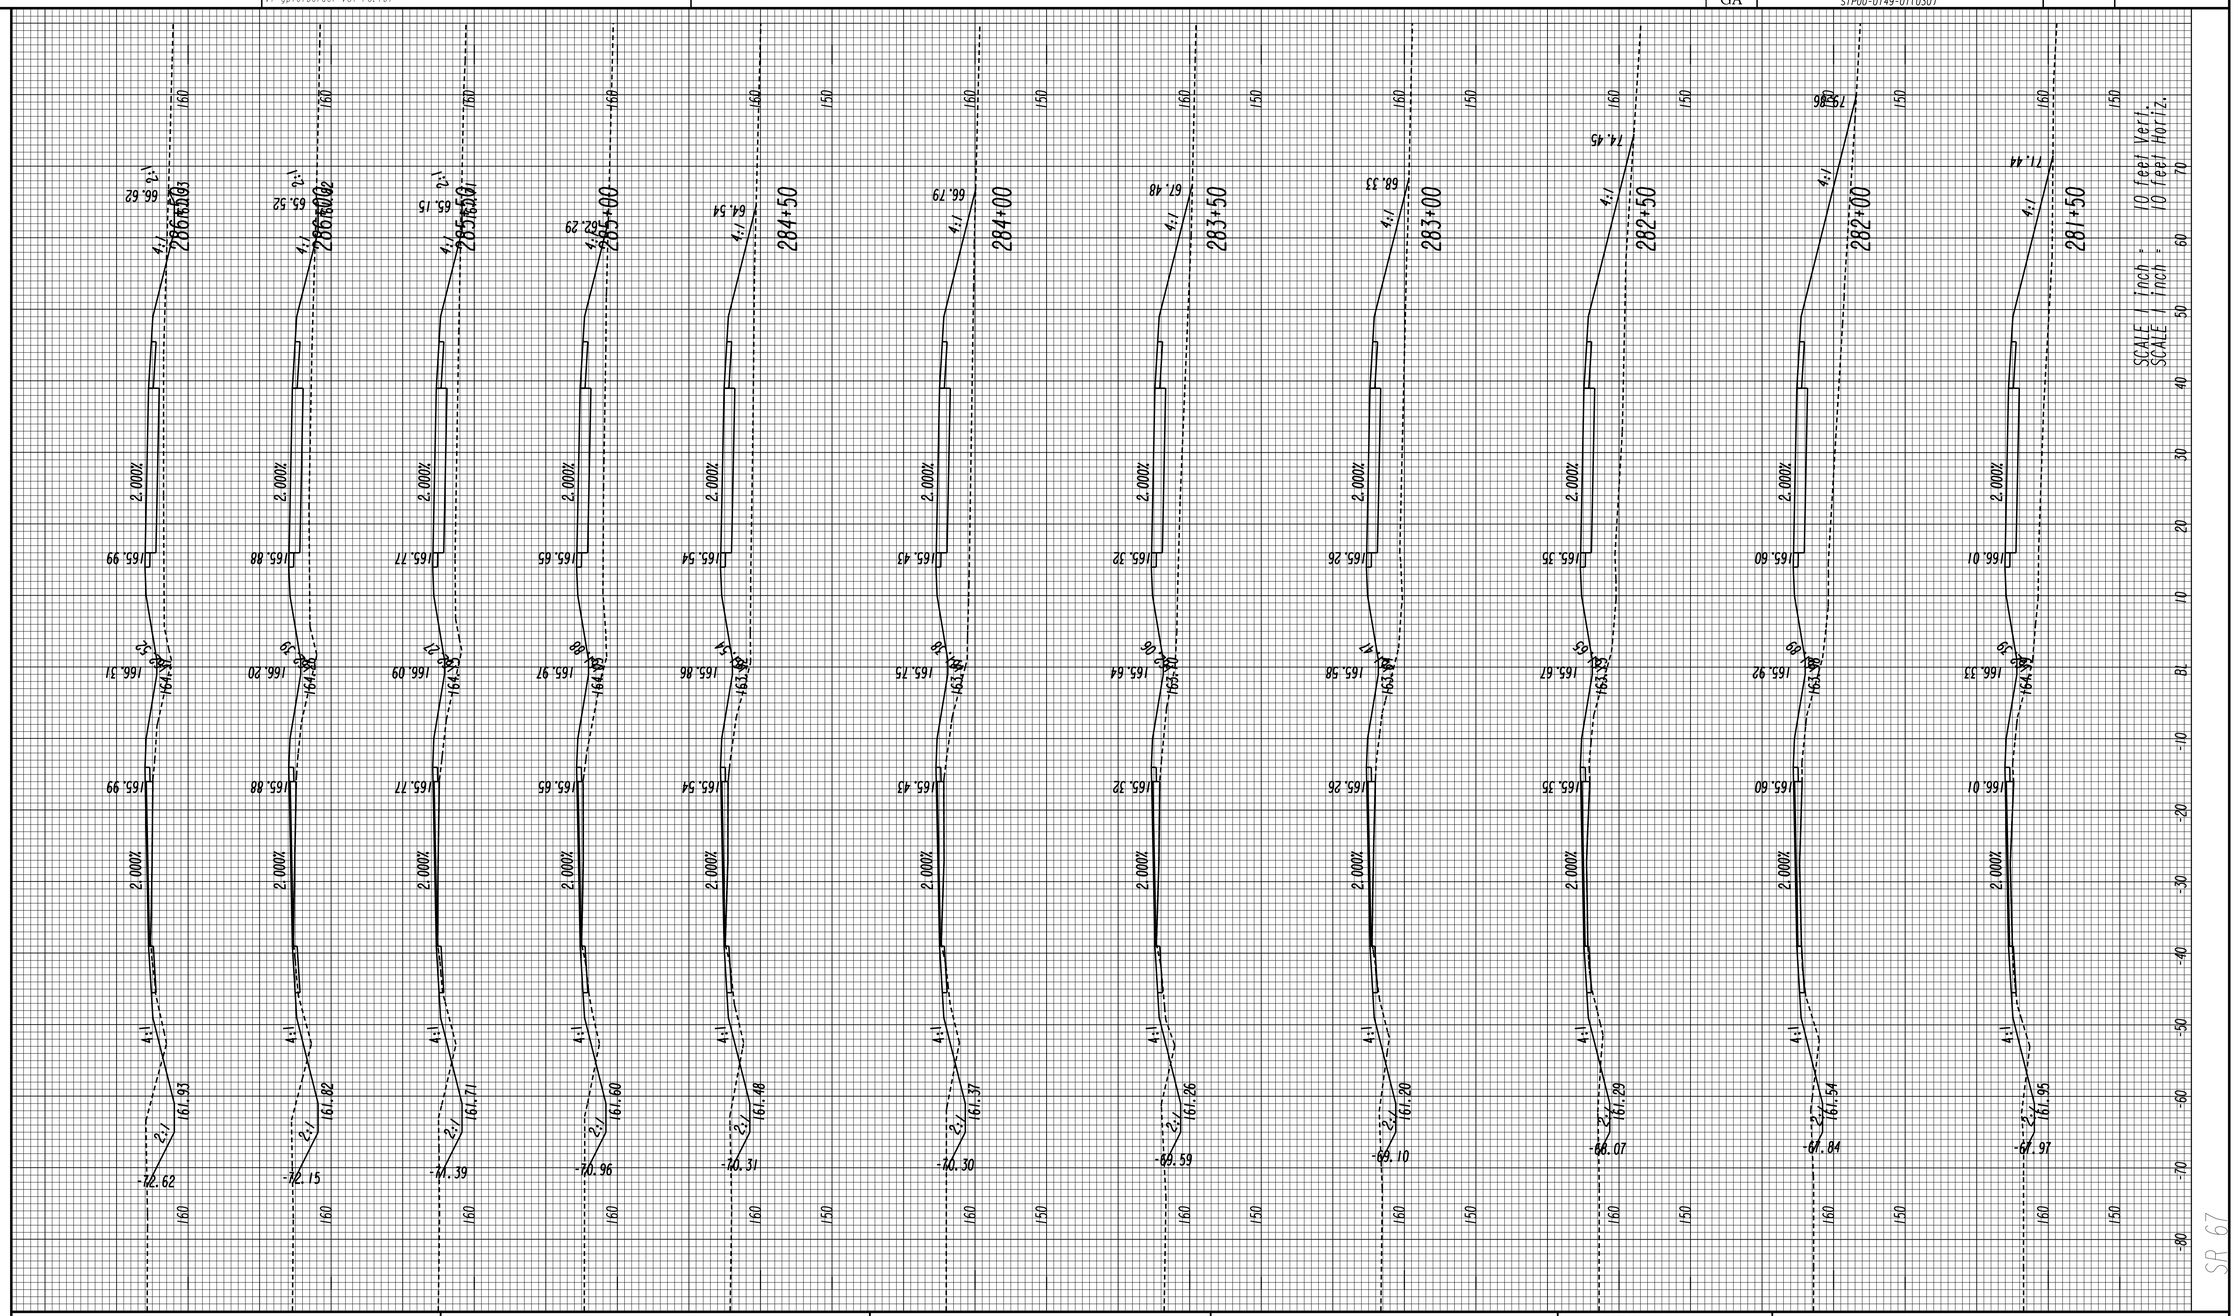

GEORGIA
DEPARTMENT OF TRANSPORTATION

REVISION DATES

STATE OF GEORGIA
DEPARTMENT OF TRANSPORTATION

OFFICE: JESUP ROAD DESIGN

CROSS SECTIONS

DRAWING No. 23-031

3/1/2007 SUXEN

STATE	PROJECT NUMBER	SHEET NO.	TOTAL SHEETS
GA	STP00-0149-01(030)		

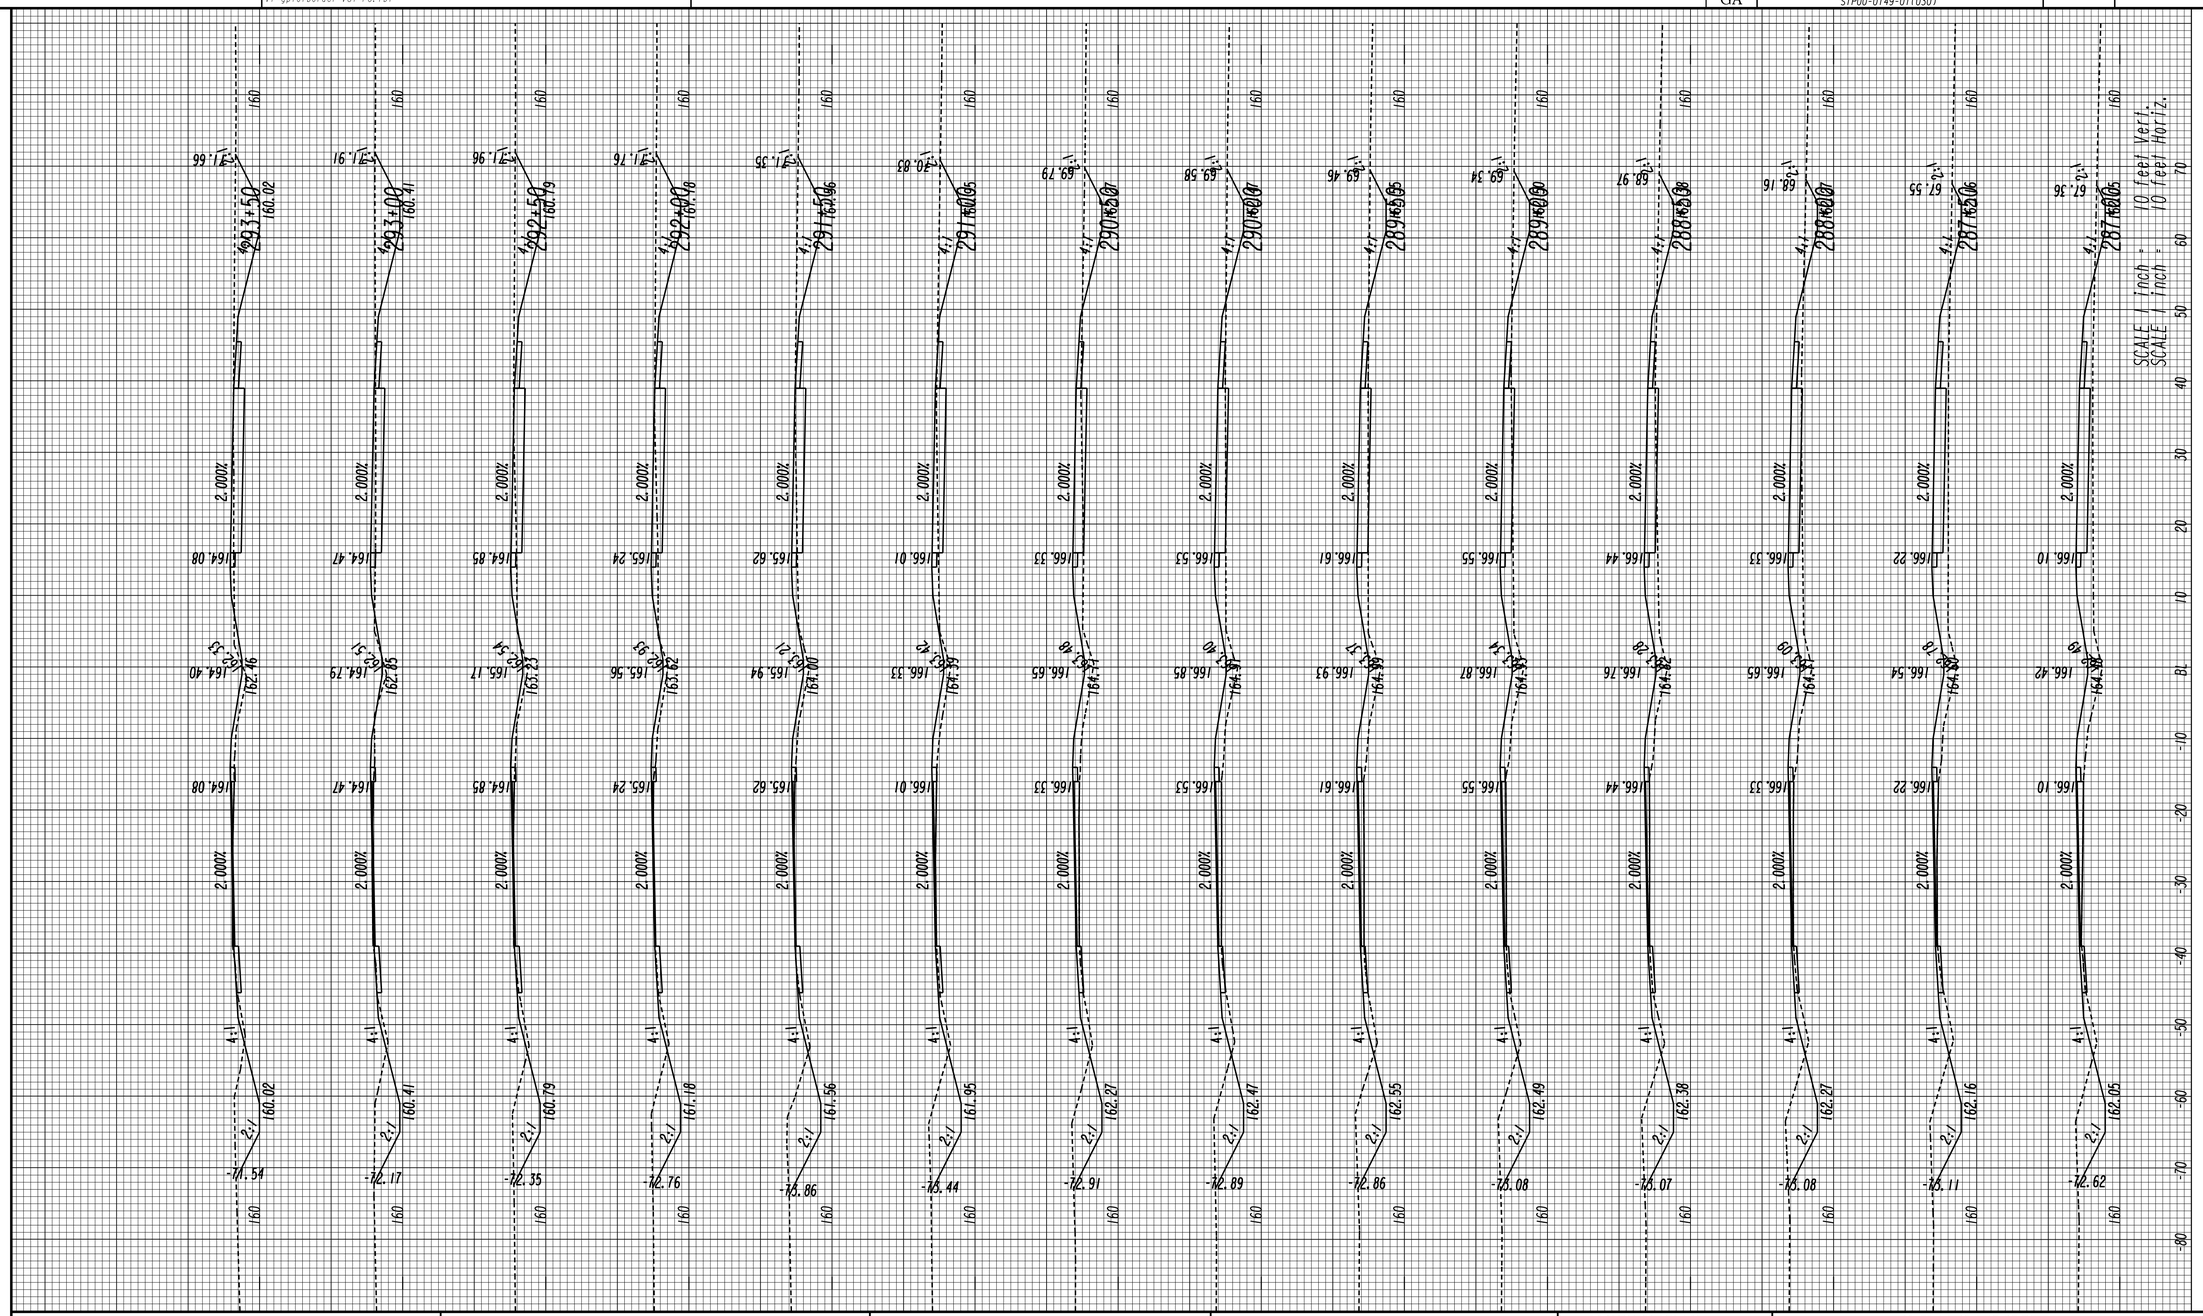

GEORGIA
DEPARTMENT OF TRANSPORTATION

REVISION DATES

STATE OF GEORGIA
DEPARTMENT OF TRANSPORTATION
OFFICE: JESUP ROAD DESIGN

CROSS SECTIONS

DRAWING No. 23-032

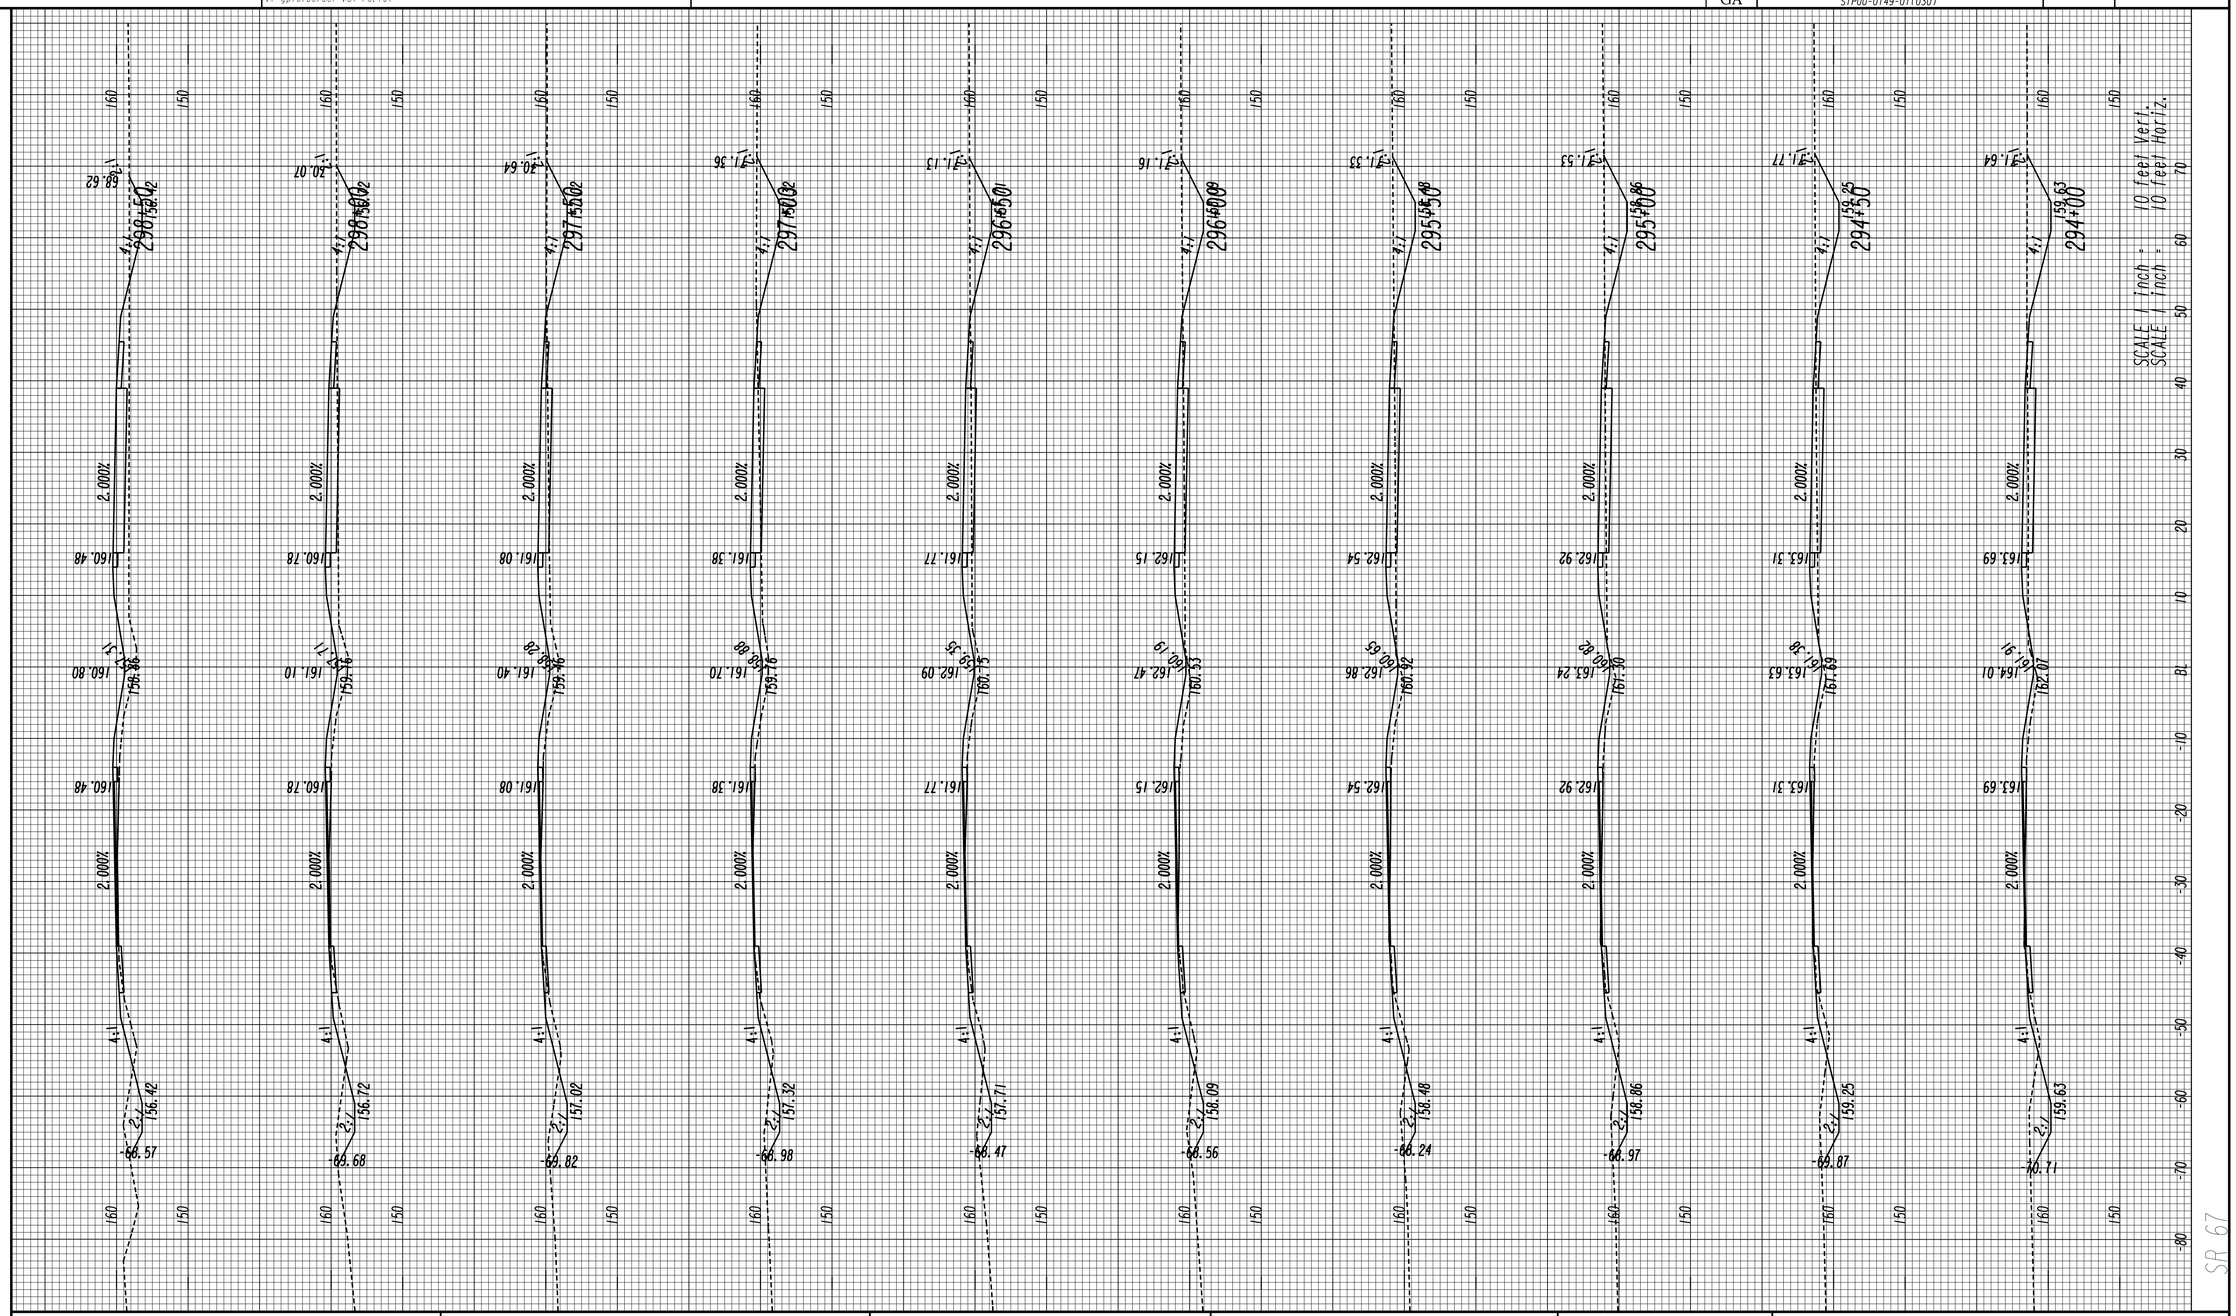

GEORGIA
DEPARTMENT OF TRANSPORTATION

REVISION DATES

STATE OF GEORGIA
DEPARTMENT OF TRANSPORTATION
OFFICE: JESUP ROAD DESIGN

CROSS SECTIONS

DRAWING No. 23-033

STATE	PROJECT NUMBER	SHEET NO.	TOTAL SHEETS
GA	STP00-0149-01(030)		

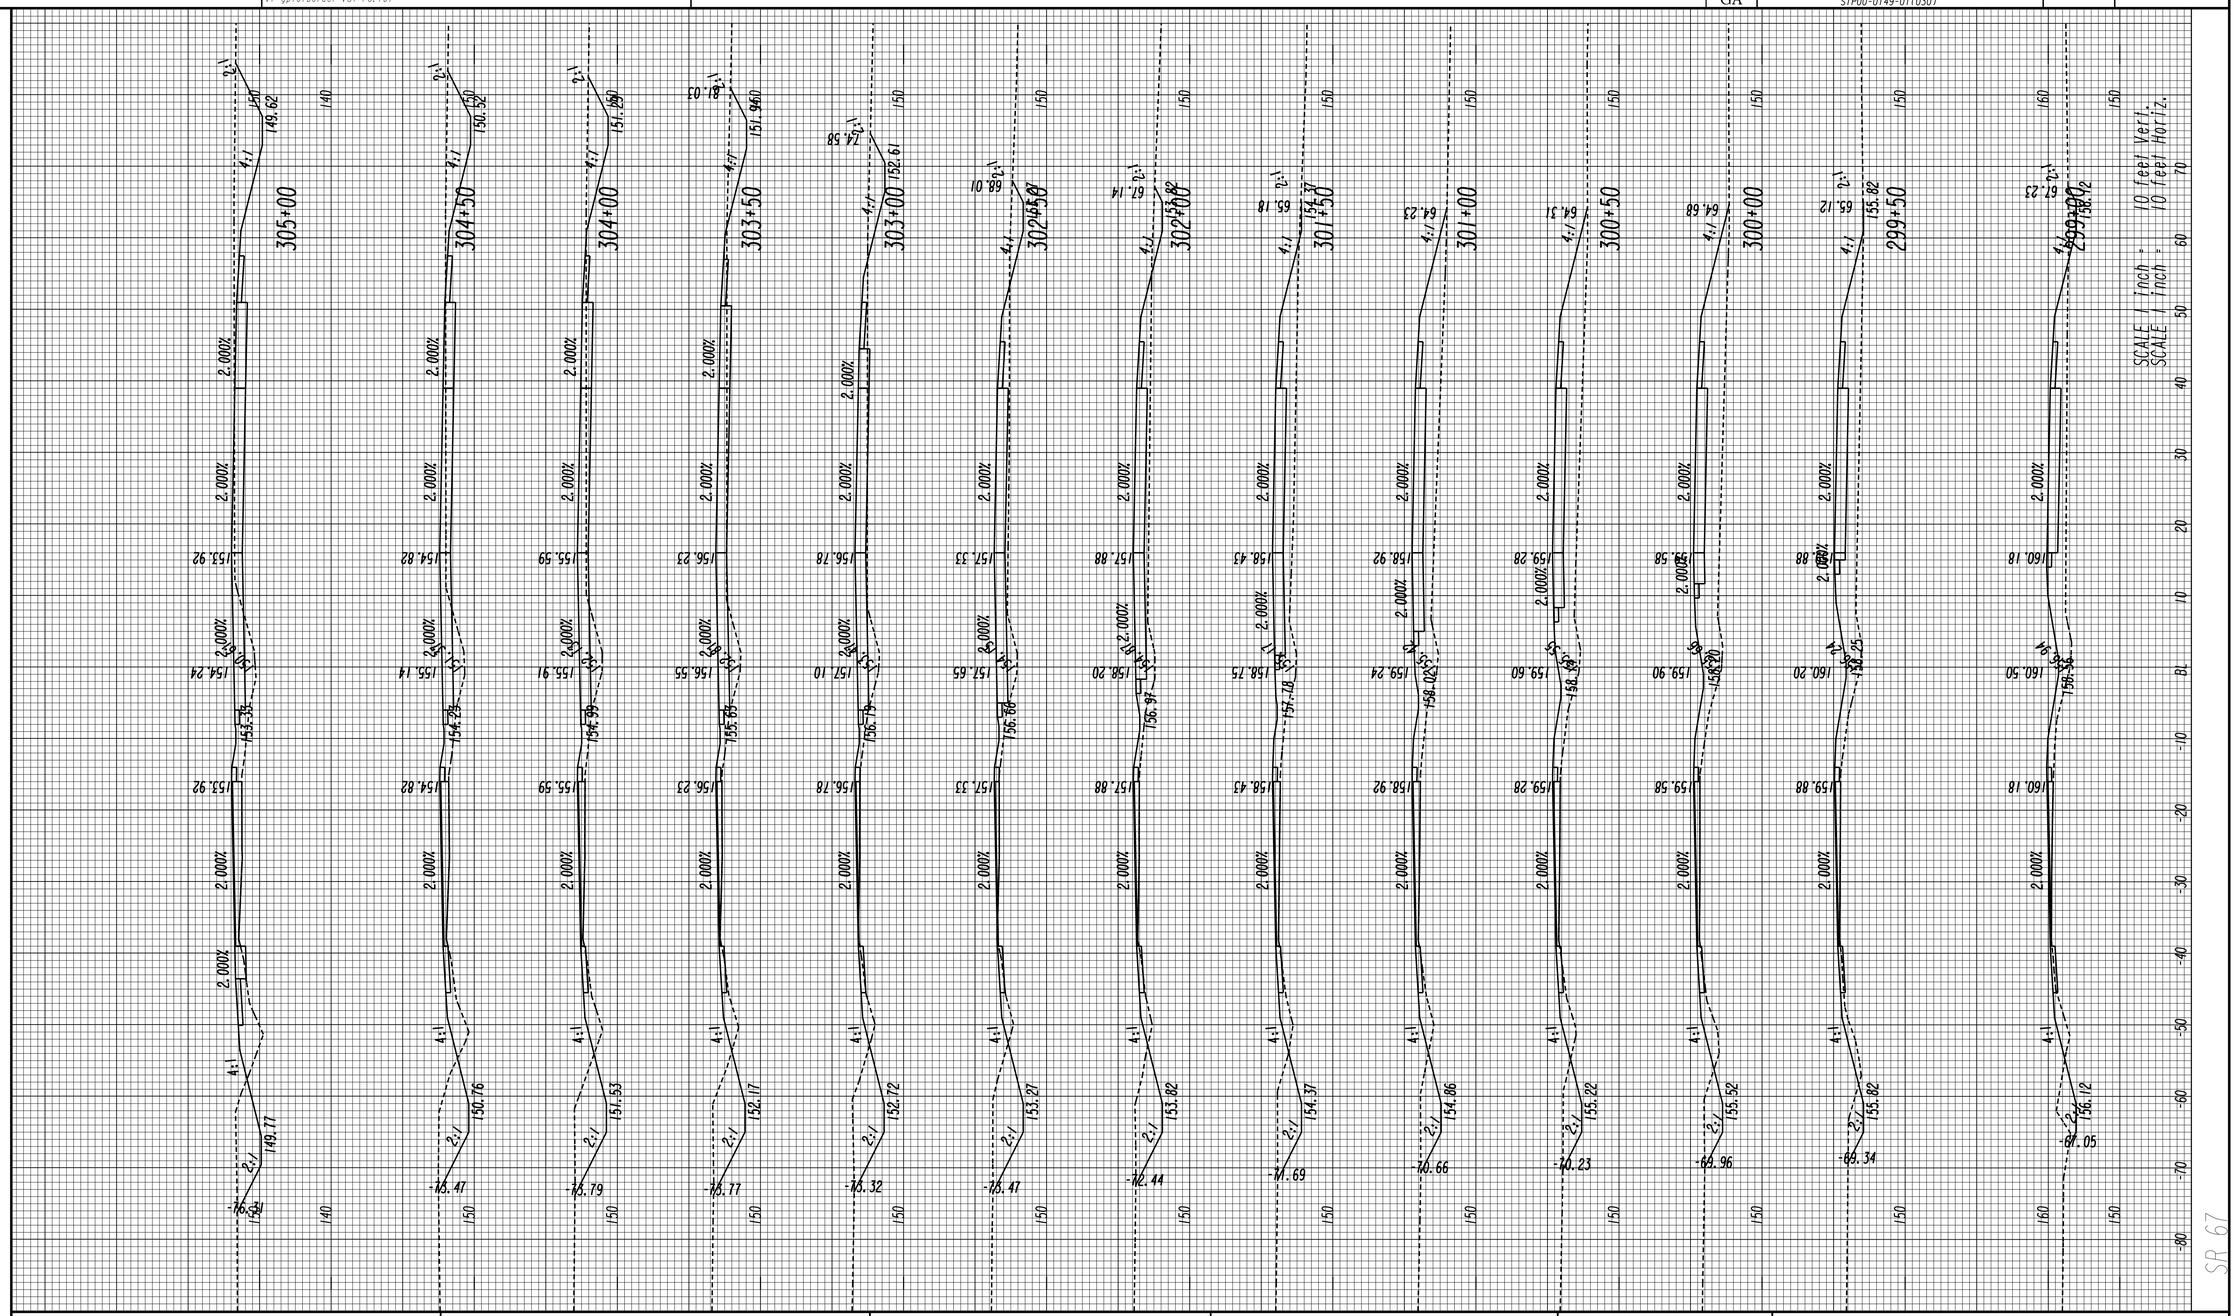

GEORGIA
DEPARTMENT OF TRANSPORTATION

REVISION DATES

STATE OF GEORGIA
DEPARTMENT OF TRANSPORTATION
OFFICE: JESUP ROAD DESIGN

CROSS SECTIONS

DRAWING No. 23-034

8/5/2016 11:18:19 AM	Jversion	522460XS.DGN	STATE	PROJECT NUMBER	SHEET NO.	TOTAL SHEETS
USER:tdent	V7-gplotborder-V8I-PO.tbl		GA	STP00-0149-01(030)		

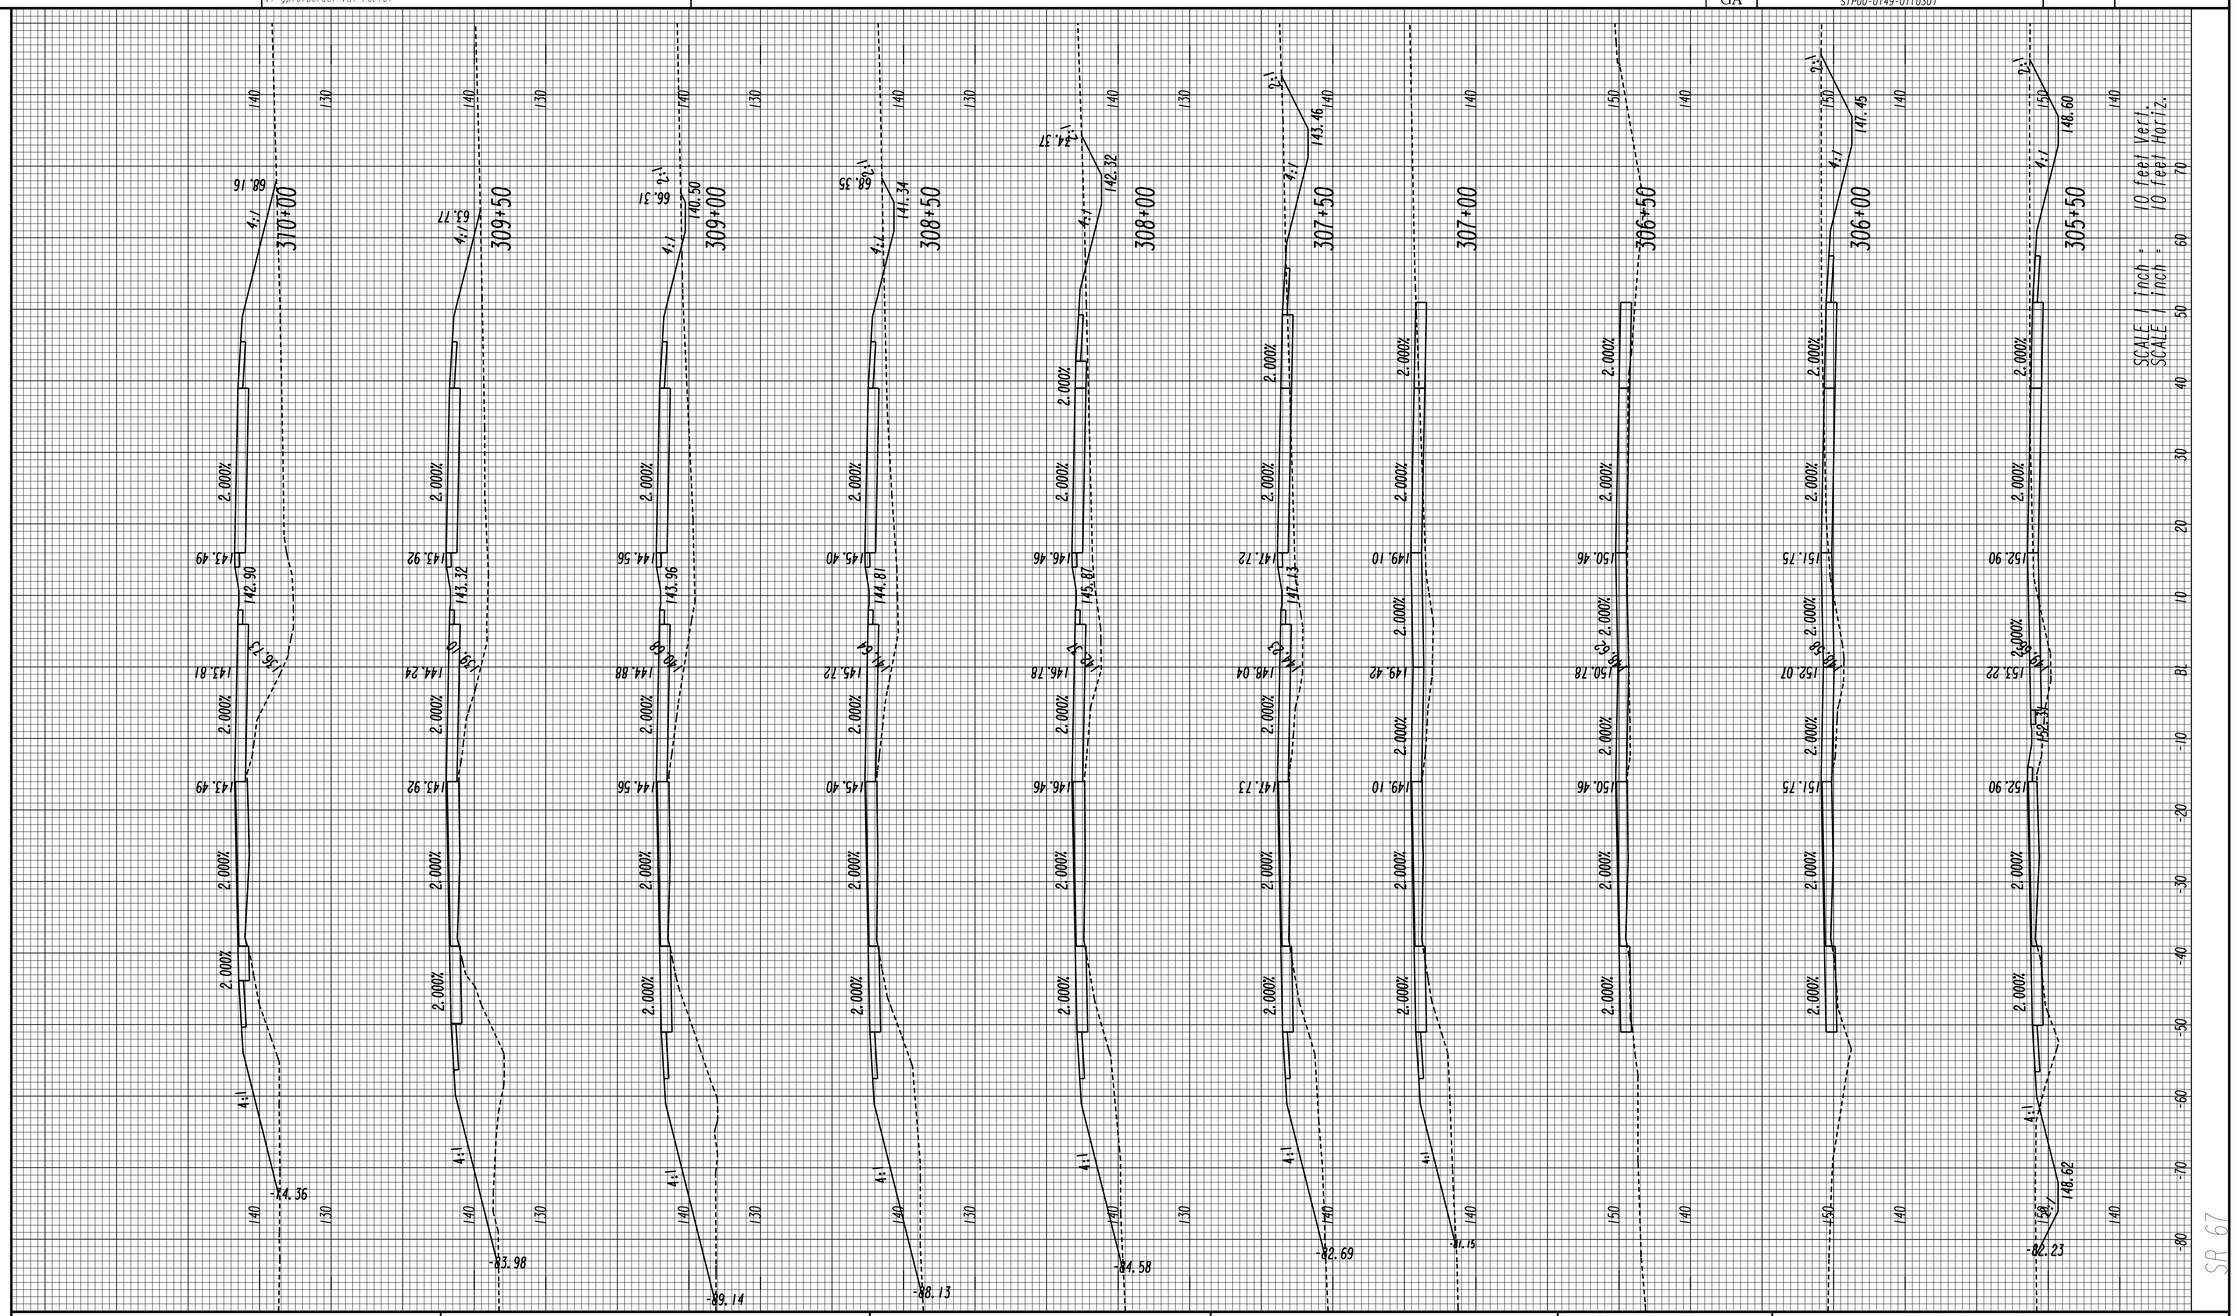

GEORGIA
DEPARTMENT OF TRANSPORTATION

REVISION DATES		

STATE OF GEORGIA
DEPARTMENT OF TRANSPORTATION

OFFICE: JESUP ROAD DESIGN

CROSS SECTIONS

DRAWING No. 23-035

3/1/2007 SUXEN

8/5/2016 11:18:44 AM Jversion 522460XS.DGN

USER:tdent V7-gplotborder-V8I-PO.tbl

STATE	PROJECT NUMBER	SHEET NO.	TOTAL SHEETS
GA	STP00-0149-01(030)		

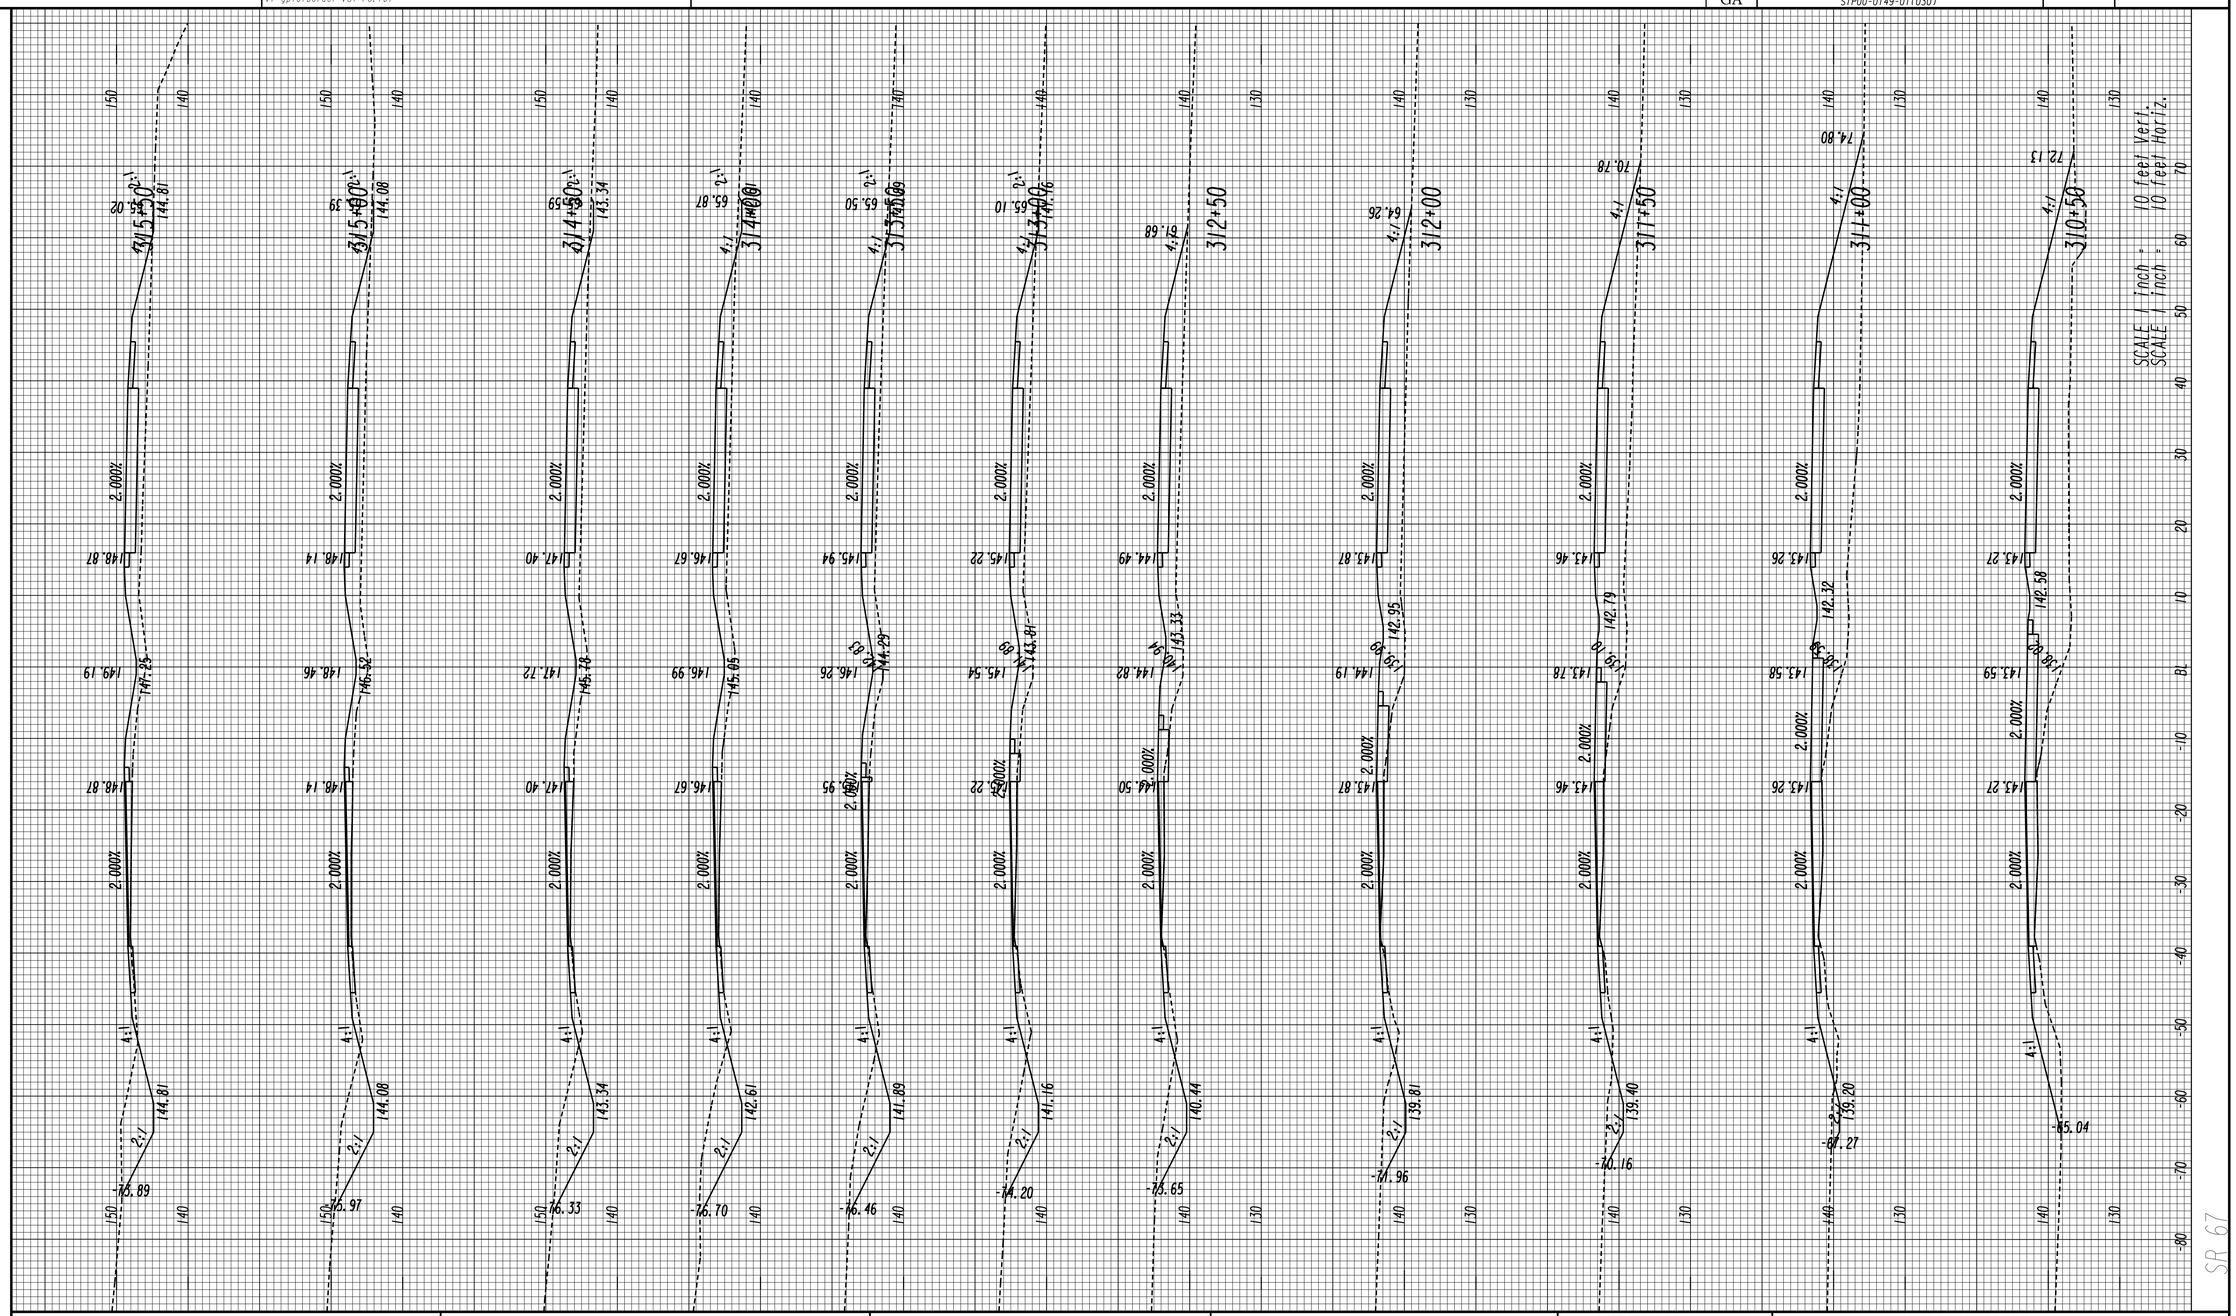

GEORGIA
DEPARTMENT OF TRANSPORTATION

REVISION DATES

STATE OF GEORGIA
DEPARTMENT OF TRANSPORTATION

OFFICE: JESUP ROAD DESIGN

CROSS SECTIONS

DRAWING No. 23-036

3/1/2007 SUXEN

STATE	PROJECT NUMBER	SHEET NO.	TOTAL SHEETS
GA	STP00-0149-01(030)		

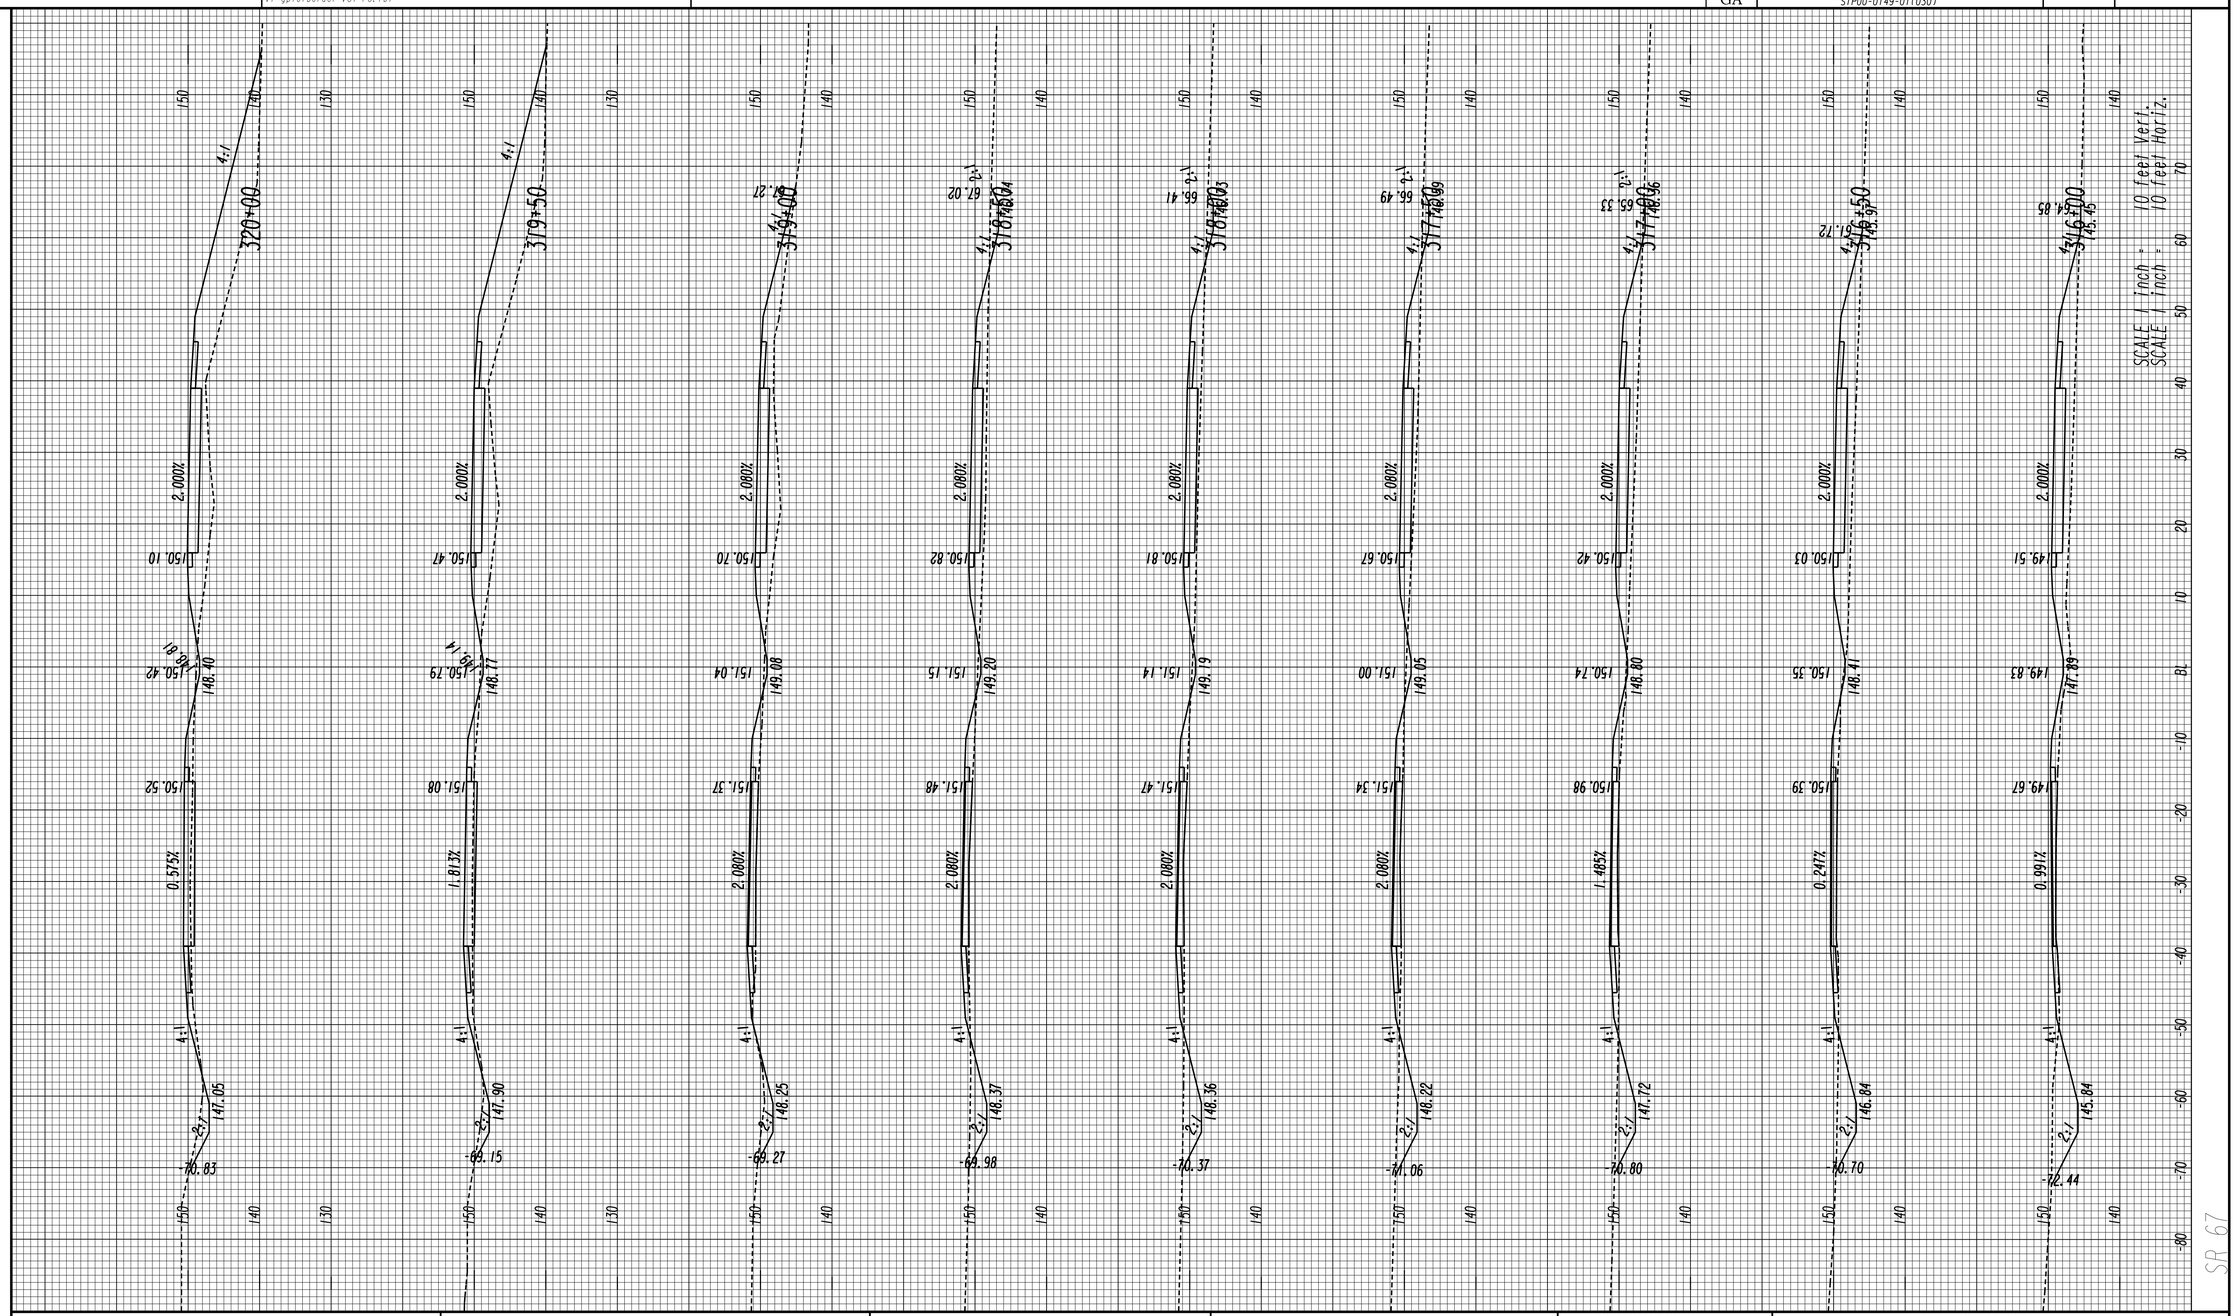

GEORGIA
DEPARTMENT OF TRANSPORTATION

REVISION DATES

STATE OF GEORGIA
DEPARTMENT OF TRANSPORTATION
OFFICE: JESUP ROAD DESIGN

CROSS SECTIONS

DRAWING No. 23-037

8/5/2016 11:19:33 AM	Jversion	522460XS.DGN	STATE	PROJECT NUMBER	SHEET NO.	TOTAL SHEETS
USER:tdent	V7-gplotborder-V8I-PO.tbl		GA	STP00-0149-01(030)		

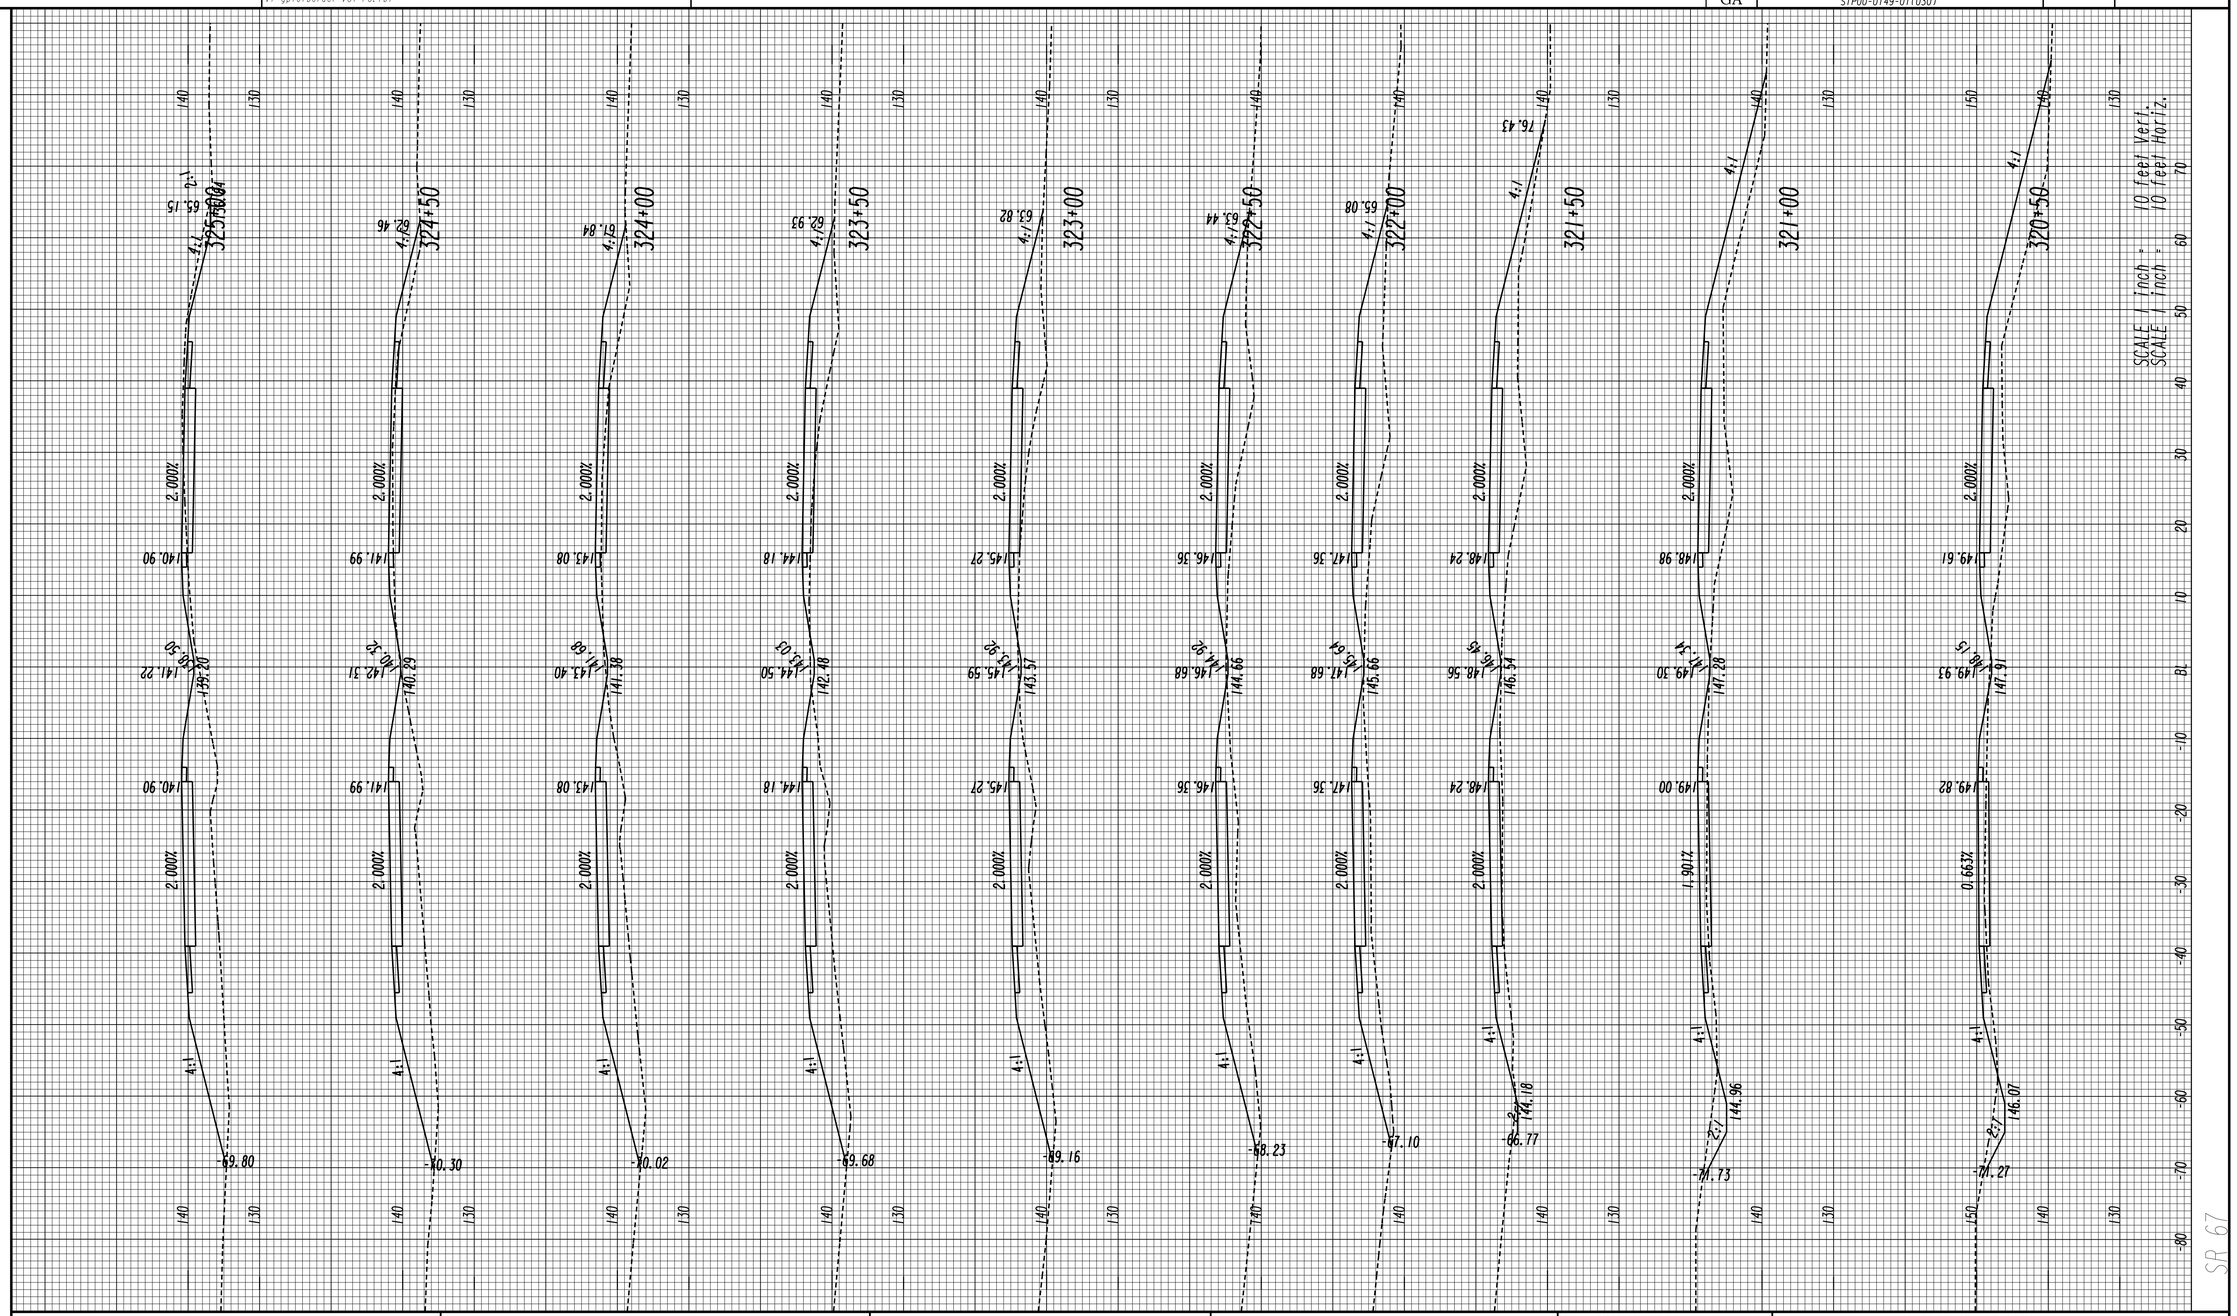

GEORGIA
DEPARTMENT OF TRANSPORTATION

REVISION DATES

STATE OF GEORGIA
DEPARTMENT OF TRANSPORTATION

OFFICE: JESUP ROAD DESIGN

CROSS SECTIONS

DRAWING No. 23-038

3/1/2007 SUXEN

8/5/2016 11:19:50 AM	Jversion	522460XS.DGN	STATE	PROJECT NUMBER	SHEET NO.	TOTAL SHEETS
USER:tdent	V7-gplotborder-V8I-PO.tbl		GA	STP00-0149-01(030)		

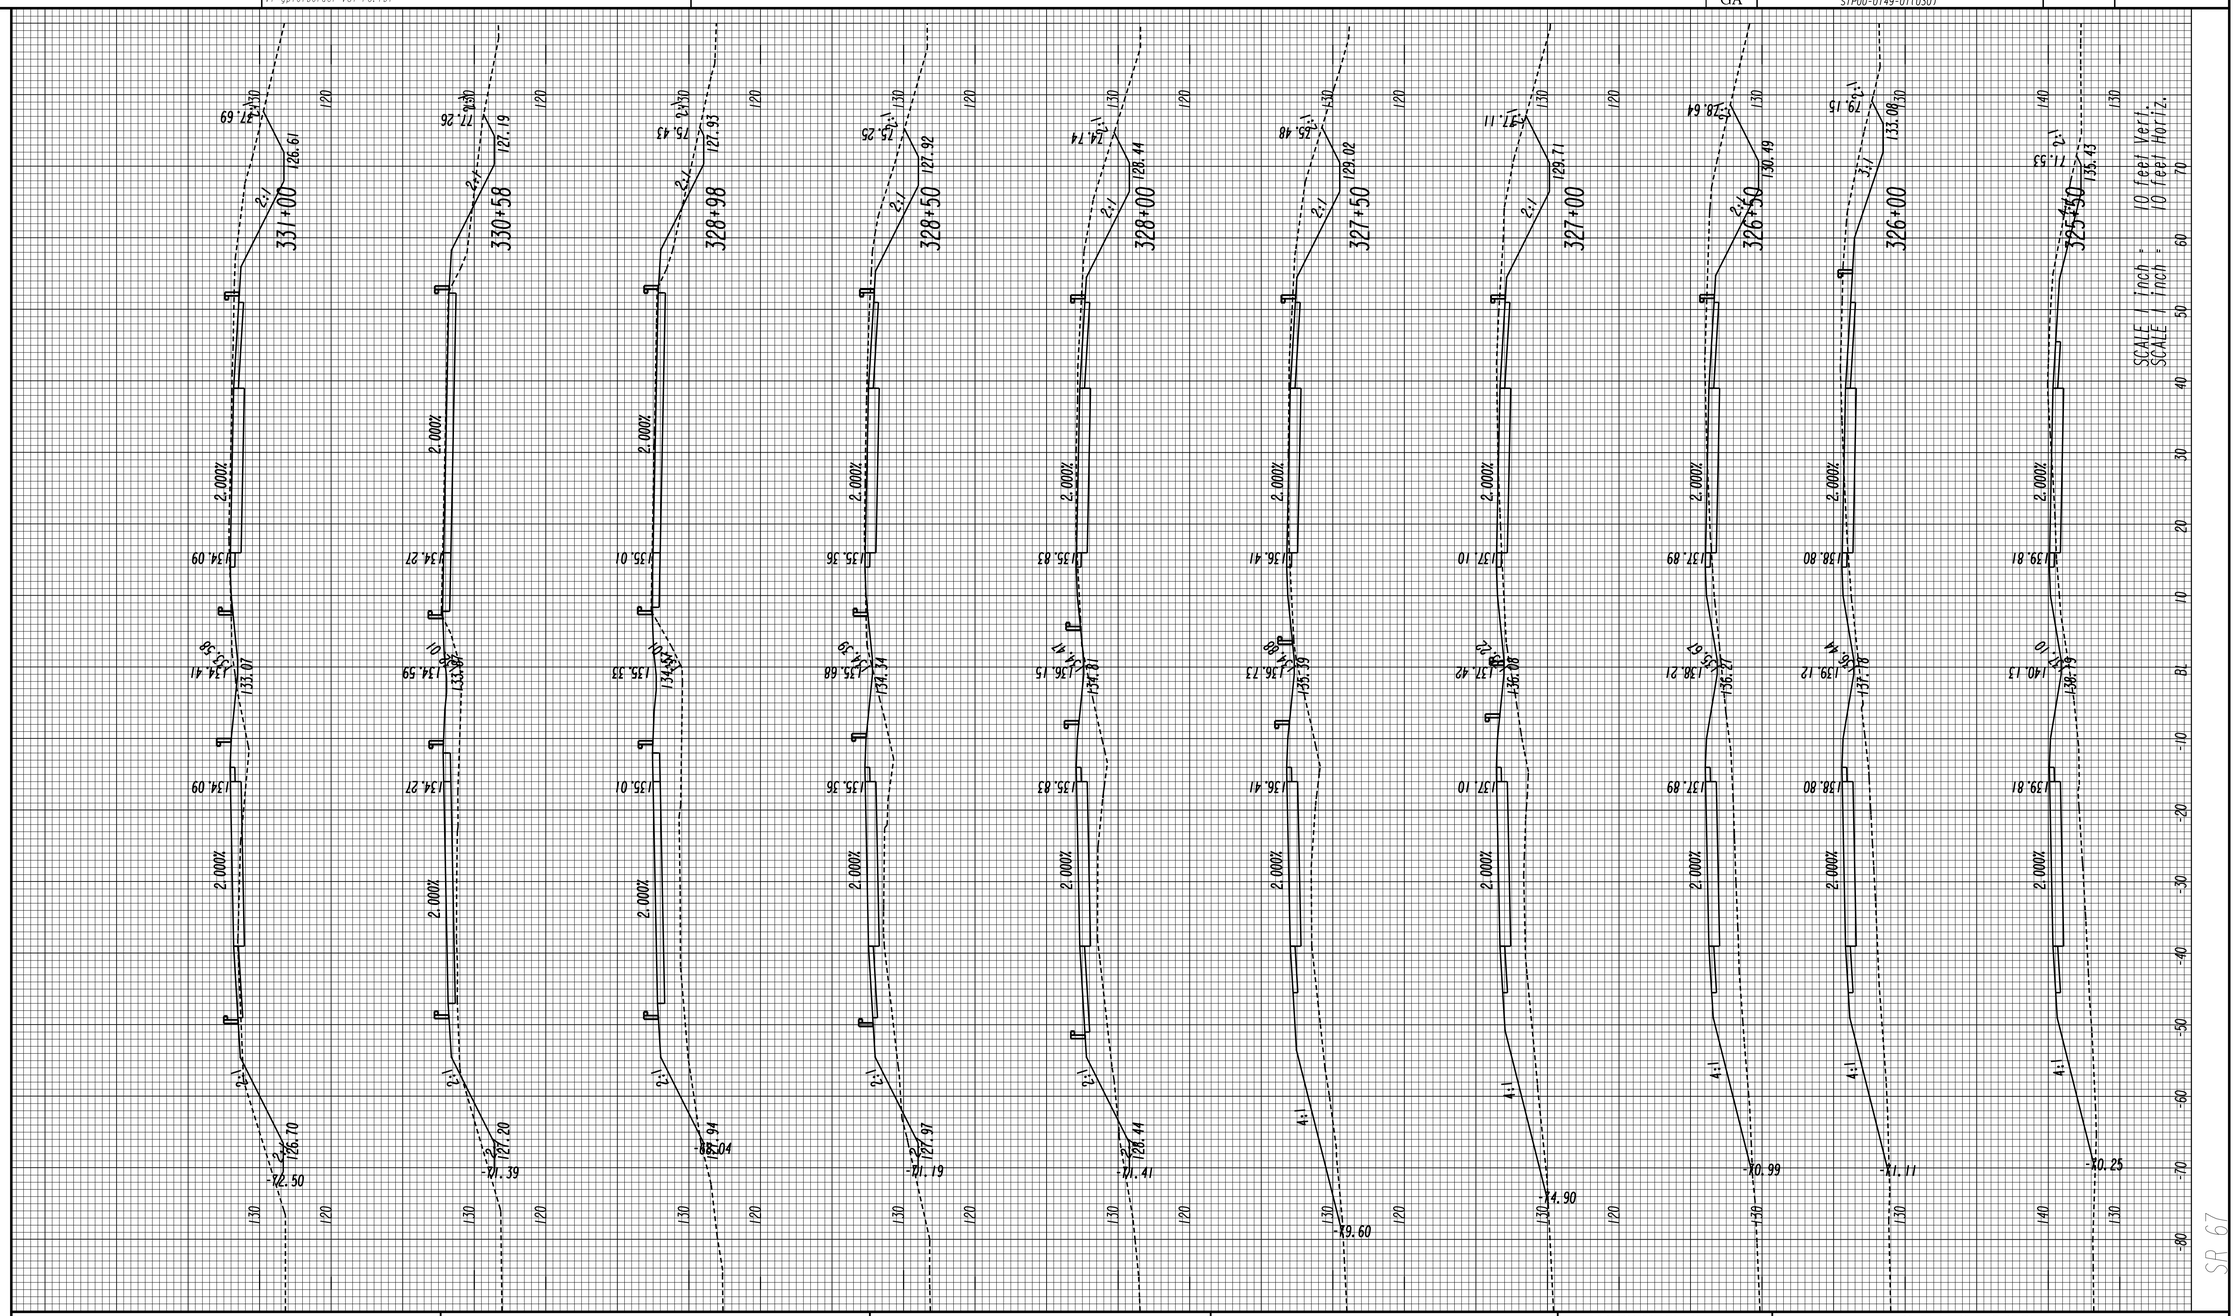

GEORGIA
DEPARTMENT OF TRANSPORTATION

REVISION DATES		

STATE OF GEORGIA
DEPARTMENT OF TRANSPORTATION
OFFICE: JESUP ROAD DESIGN

CROSS SECTIONS

DRAWING No. 23-039

3/1/2007 SUXEN

STATE	PROJECT NUMBER	SHEET NO.	TOTAL SHEETS
GA	STP00-0149-01(030)		

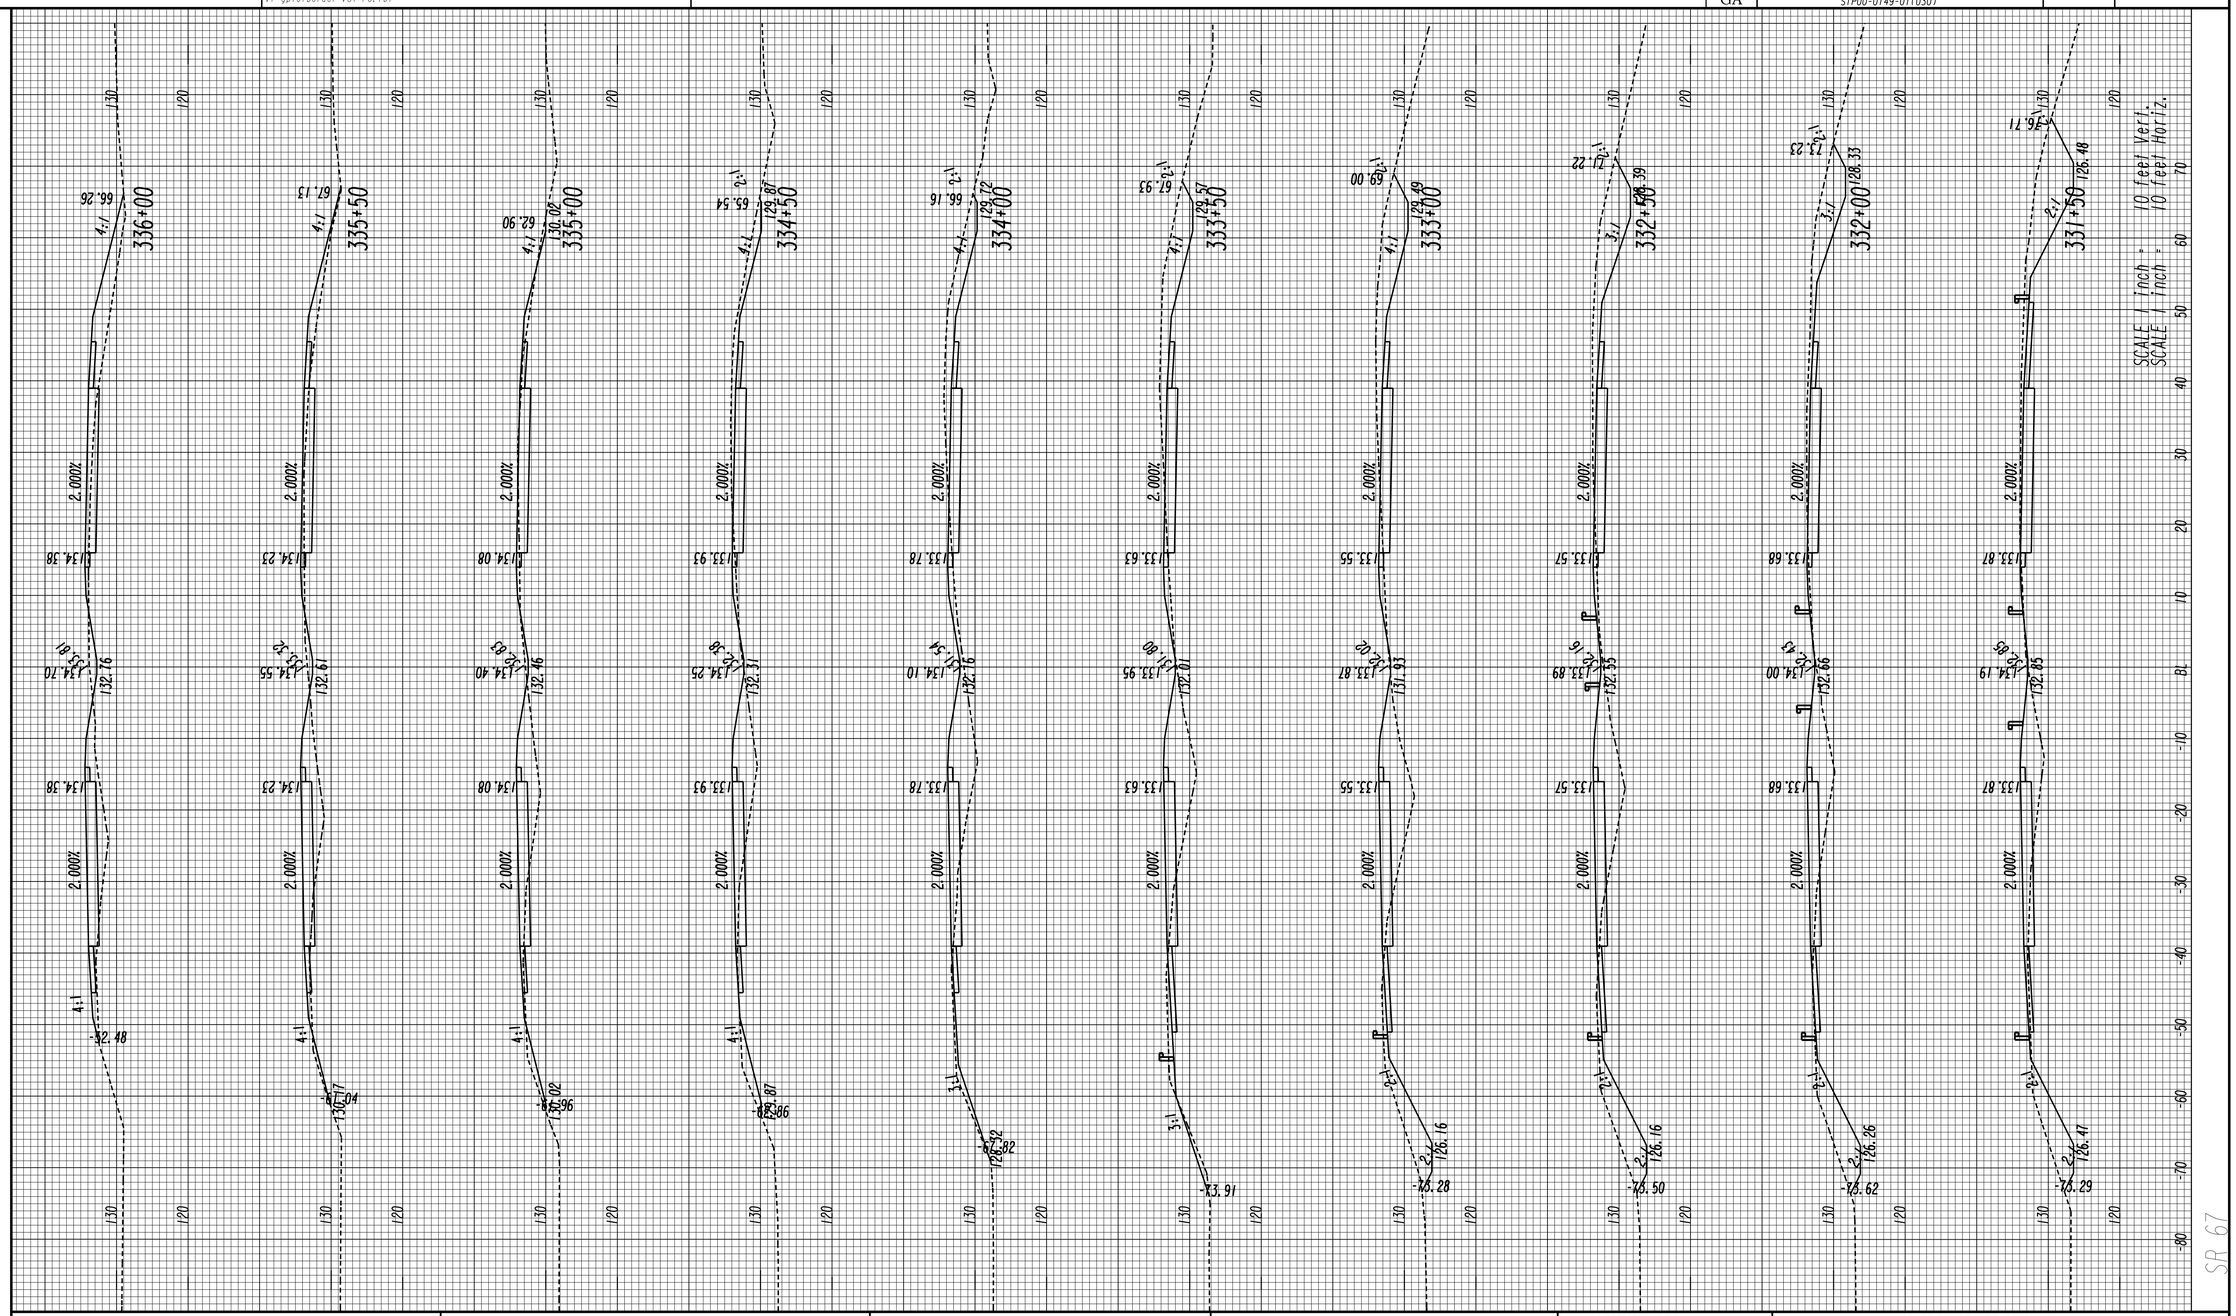

GEORGIA
DEPARTMENT OF TRANSPORTATION

REVISION DATES

STATE OF GEORGIA
DEPARTMENT OF TRANSPORTATION
OFFICE: JESUP ROAD DESIGN

CROSS SECTIONS

DRAWING No. 23-040

3/1/2007 SUXEN

STATE	PROJECT NUMBER	SHEET NO.	TOTAL SHEETS
GA	STP00-0149-01(030)		

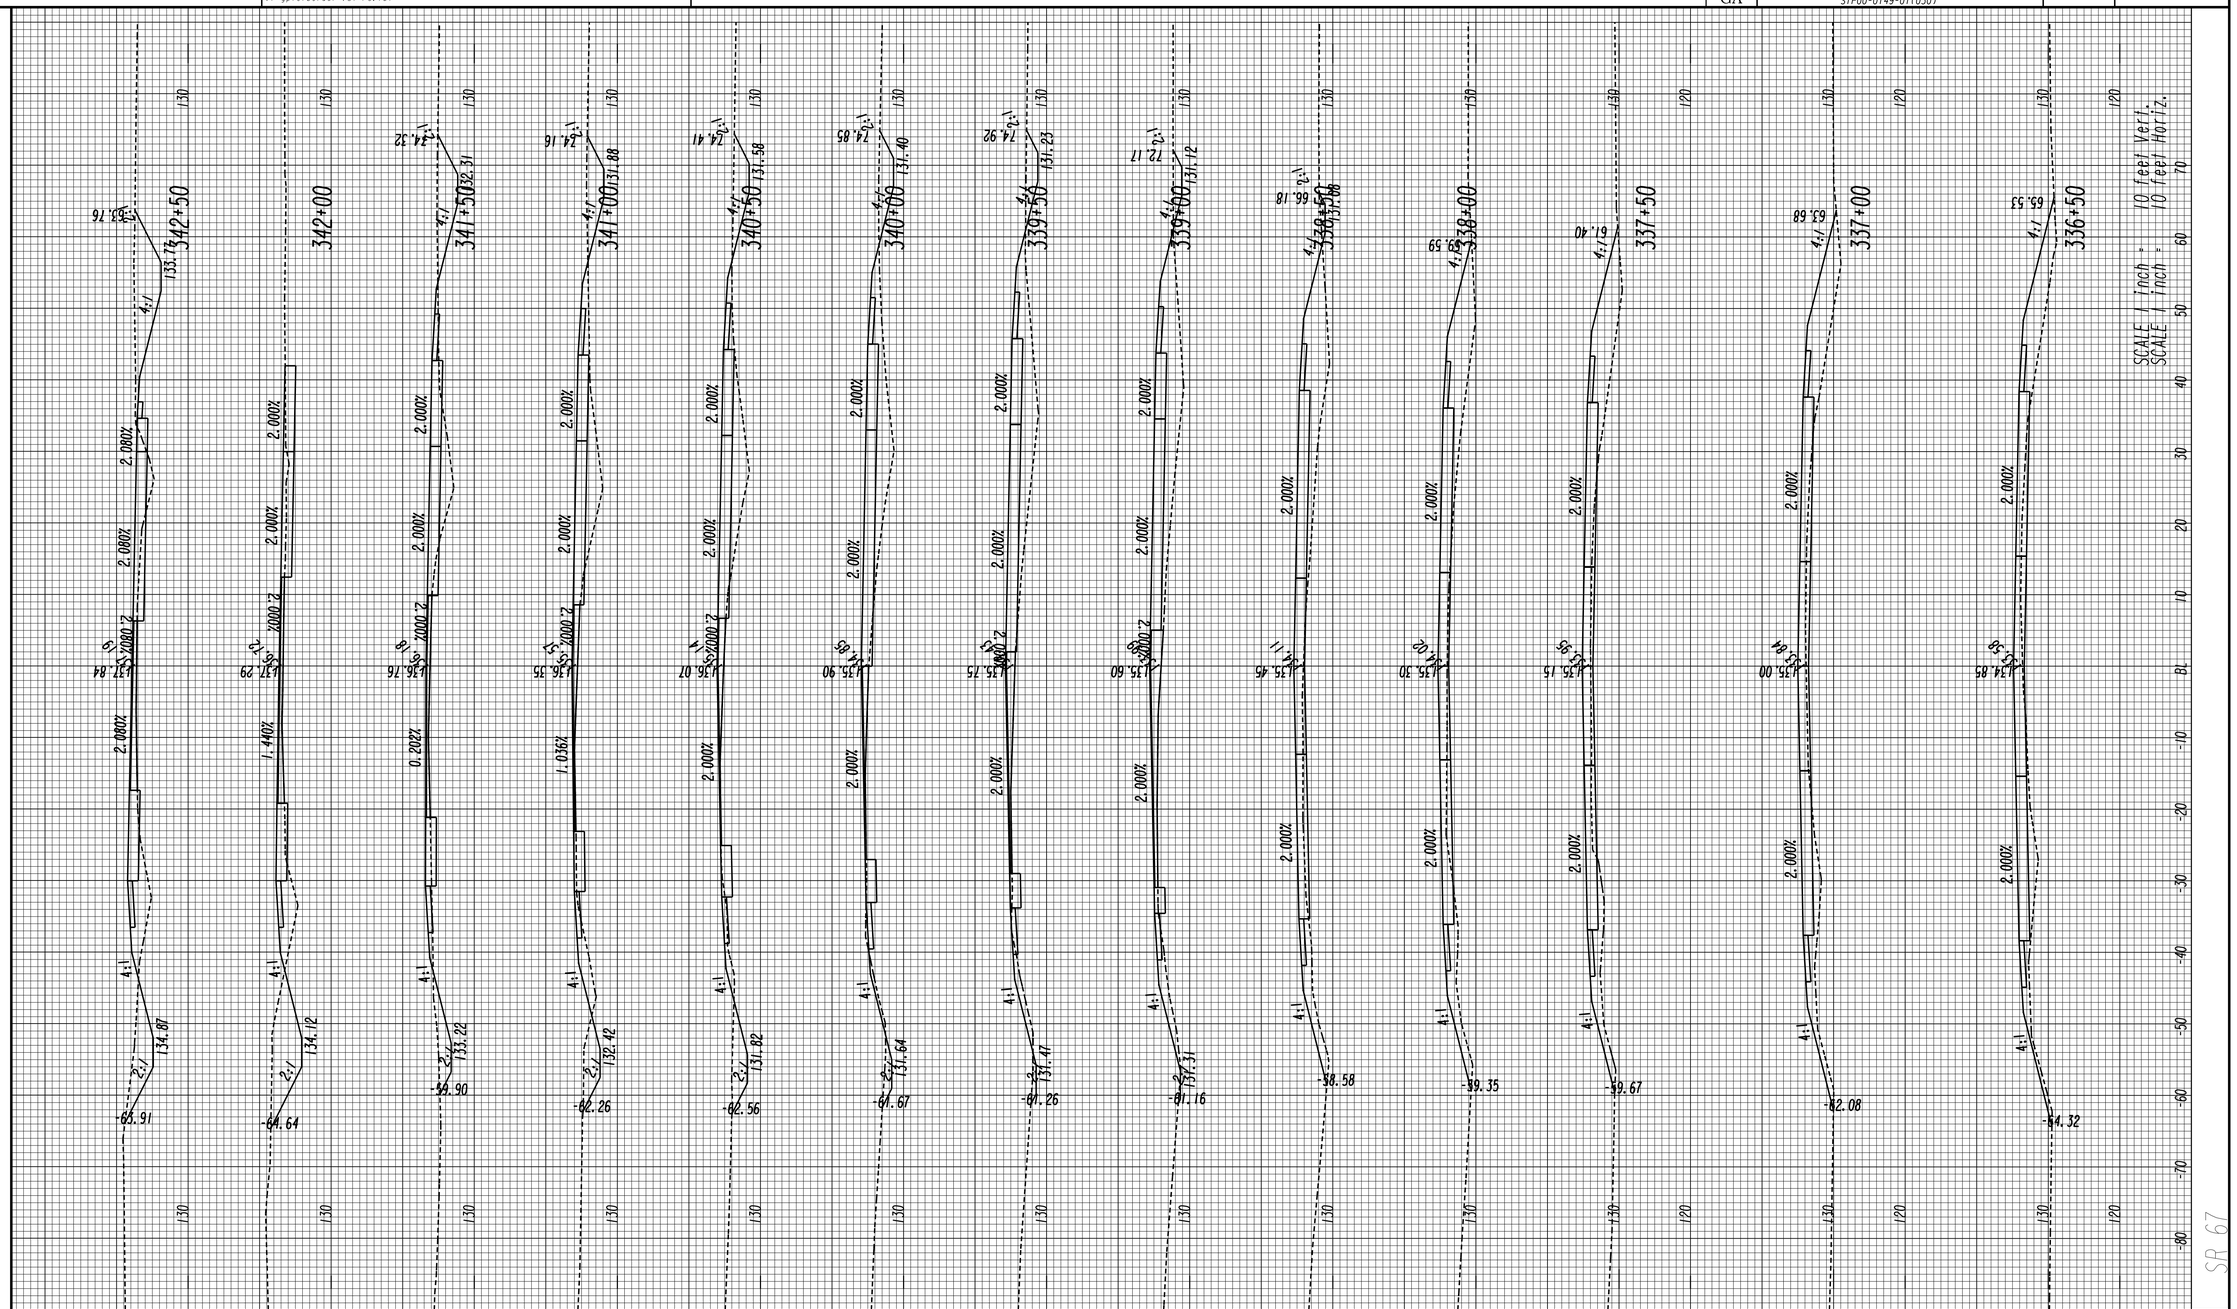

GEORGIA
DEPARTMENT OF TRANSPORTATION

REVISION DATES		

STATE OF GEORGIA
DEPARTMENT OF TRANSPORTATION
OFFICE: JESUP ROAD DESIGN

CROSS SECTIONS

DRAWING No. 23-041

STATE	PROJECT NUMBER	SHEET NO.	TOTAL SHEETS
GA	STP00-0149-01(030)		

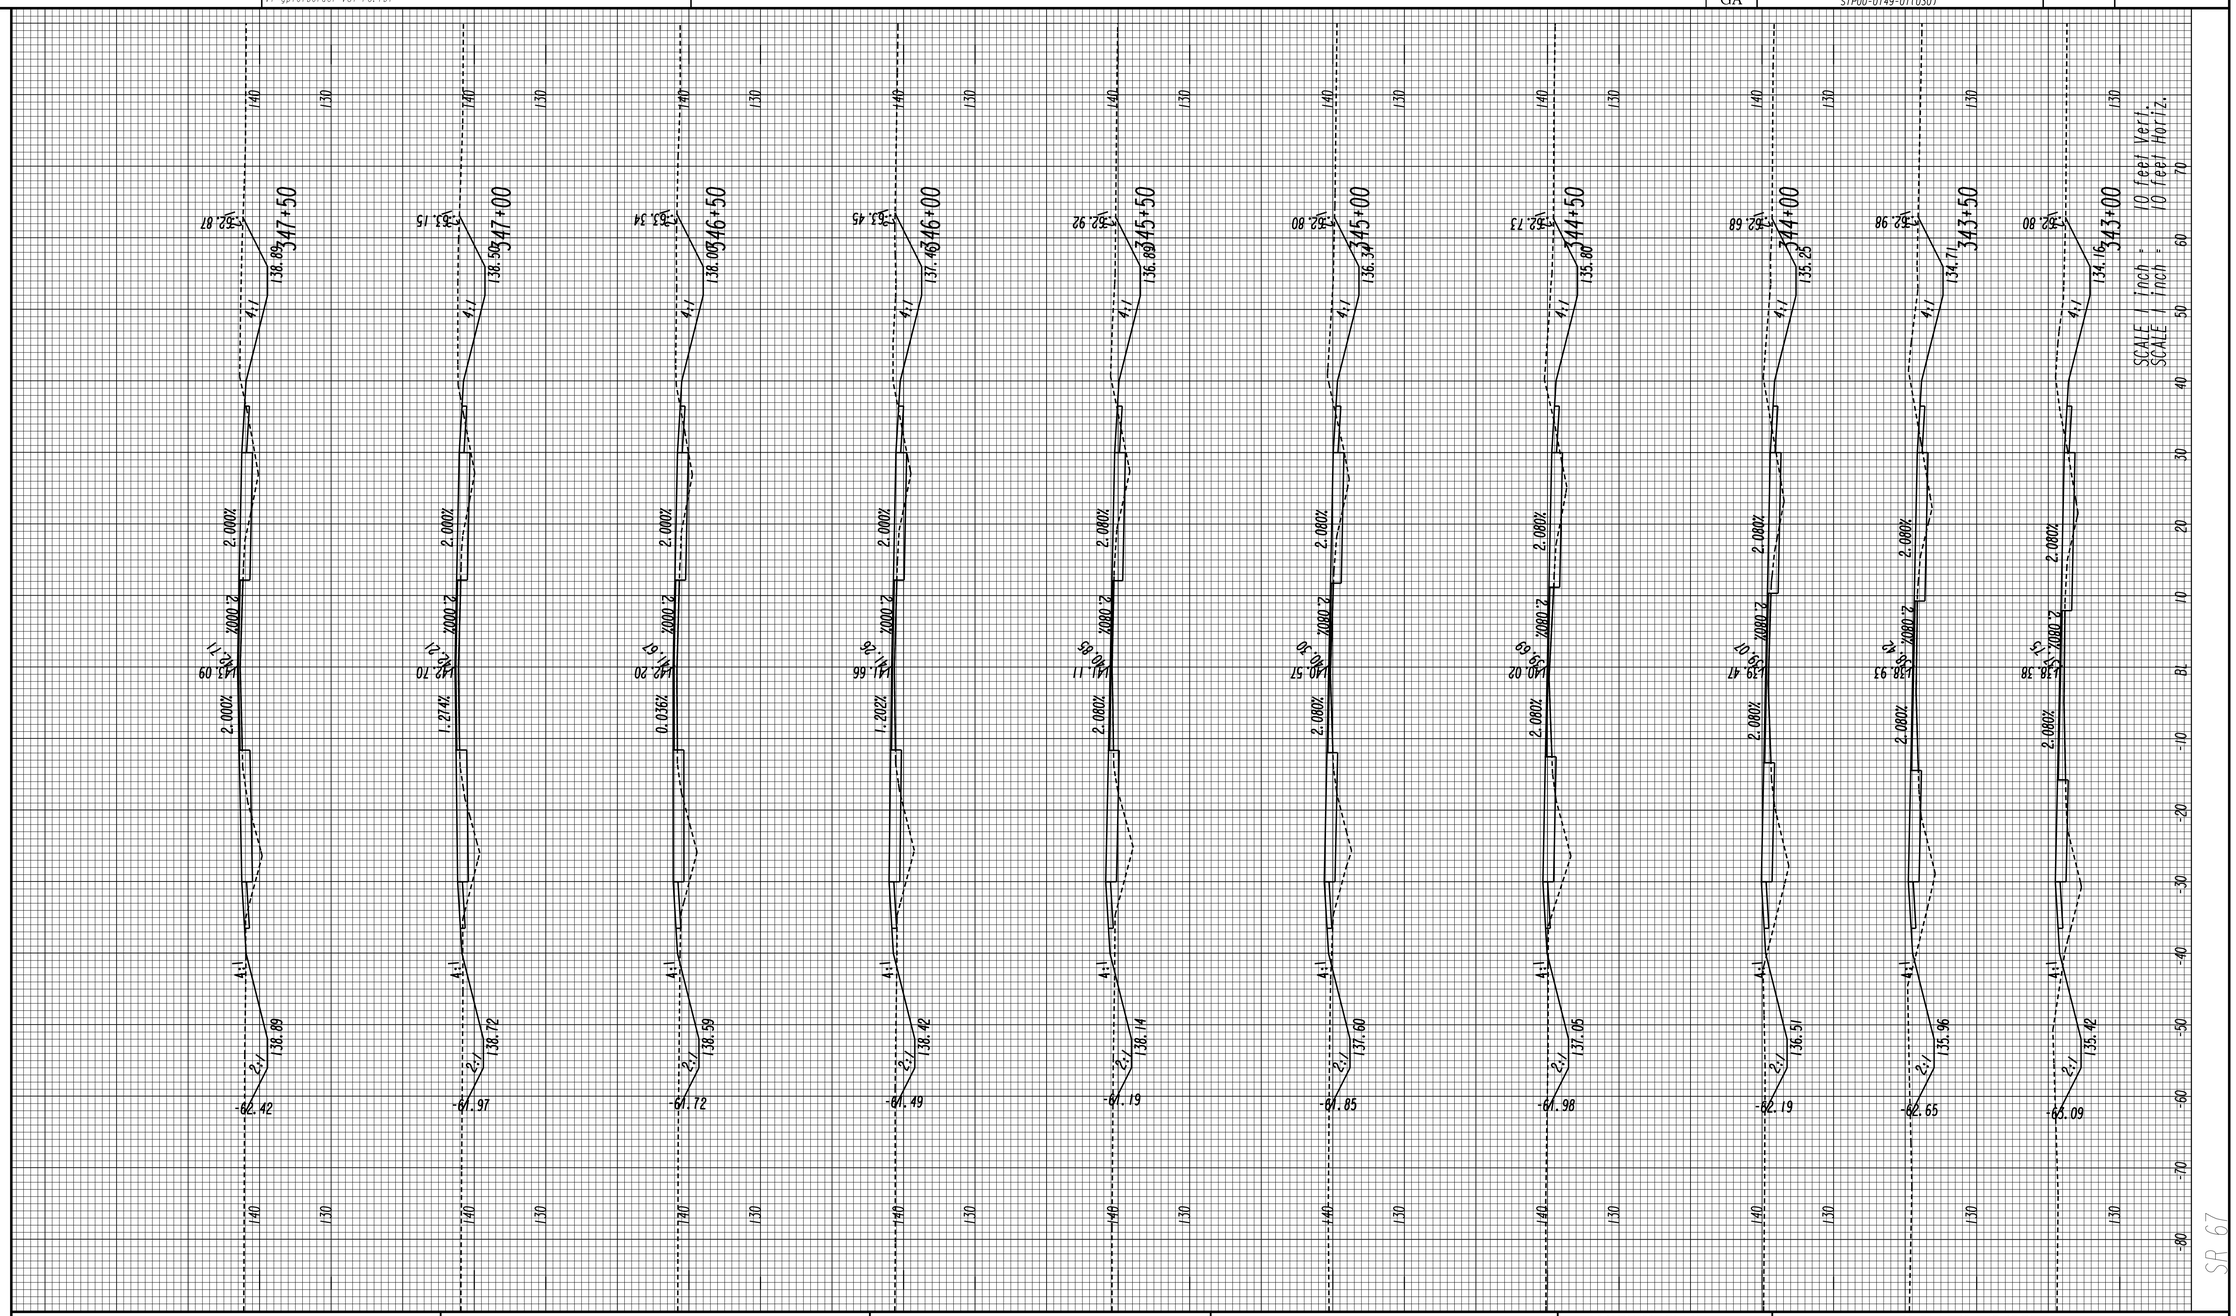

GEORGIA
DEPARTMENT OF TRANSPORTATION

REVISION DATES

STATE OF GEORGIA
DEPARTMENT OF TRANSPORTATION
OFFICE: JESUP ROAD DESIGN

CROSS SECTIONS

DRAWING No. 23-042

STATE	PROJECT NUMBER	SHEET NO.	TOTAL SHEETS
GA	STP00-0149-01(030)		

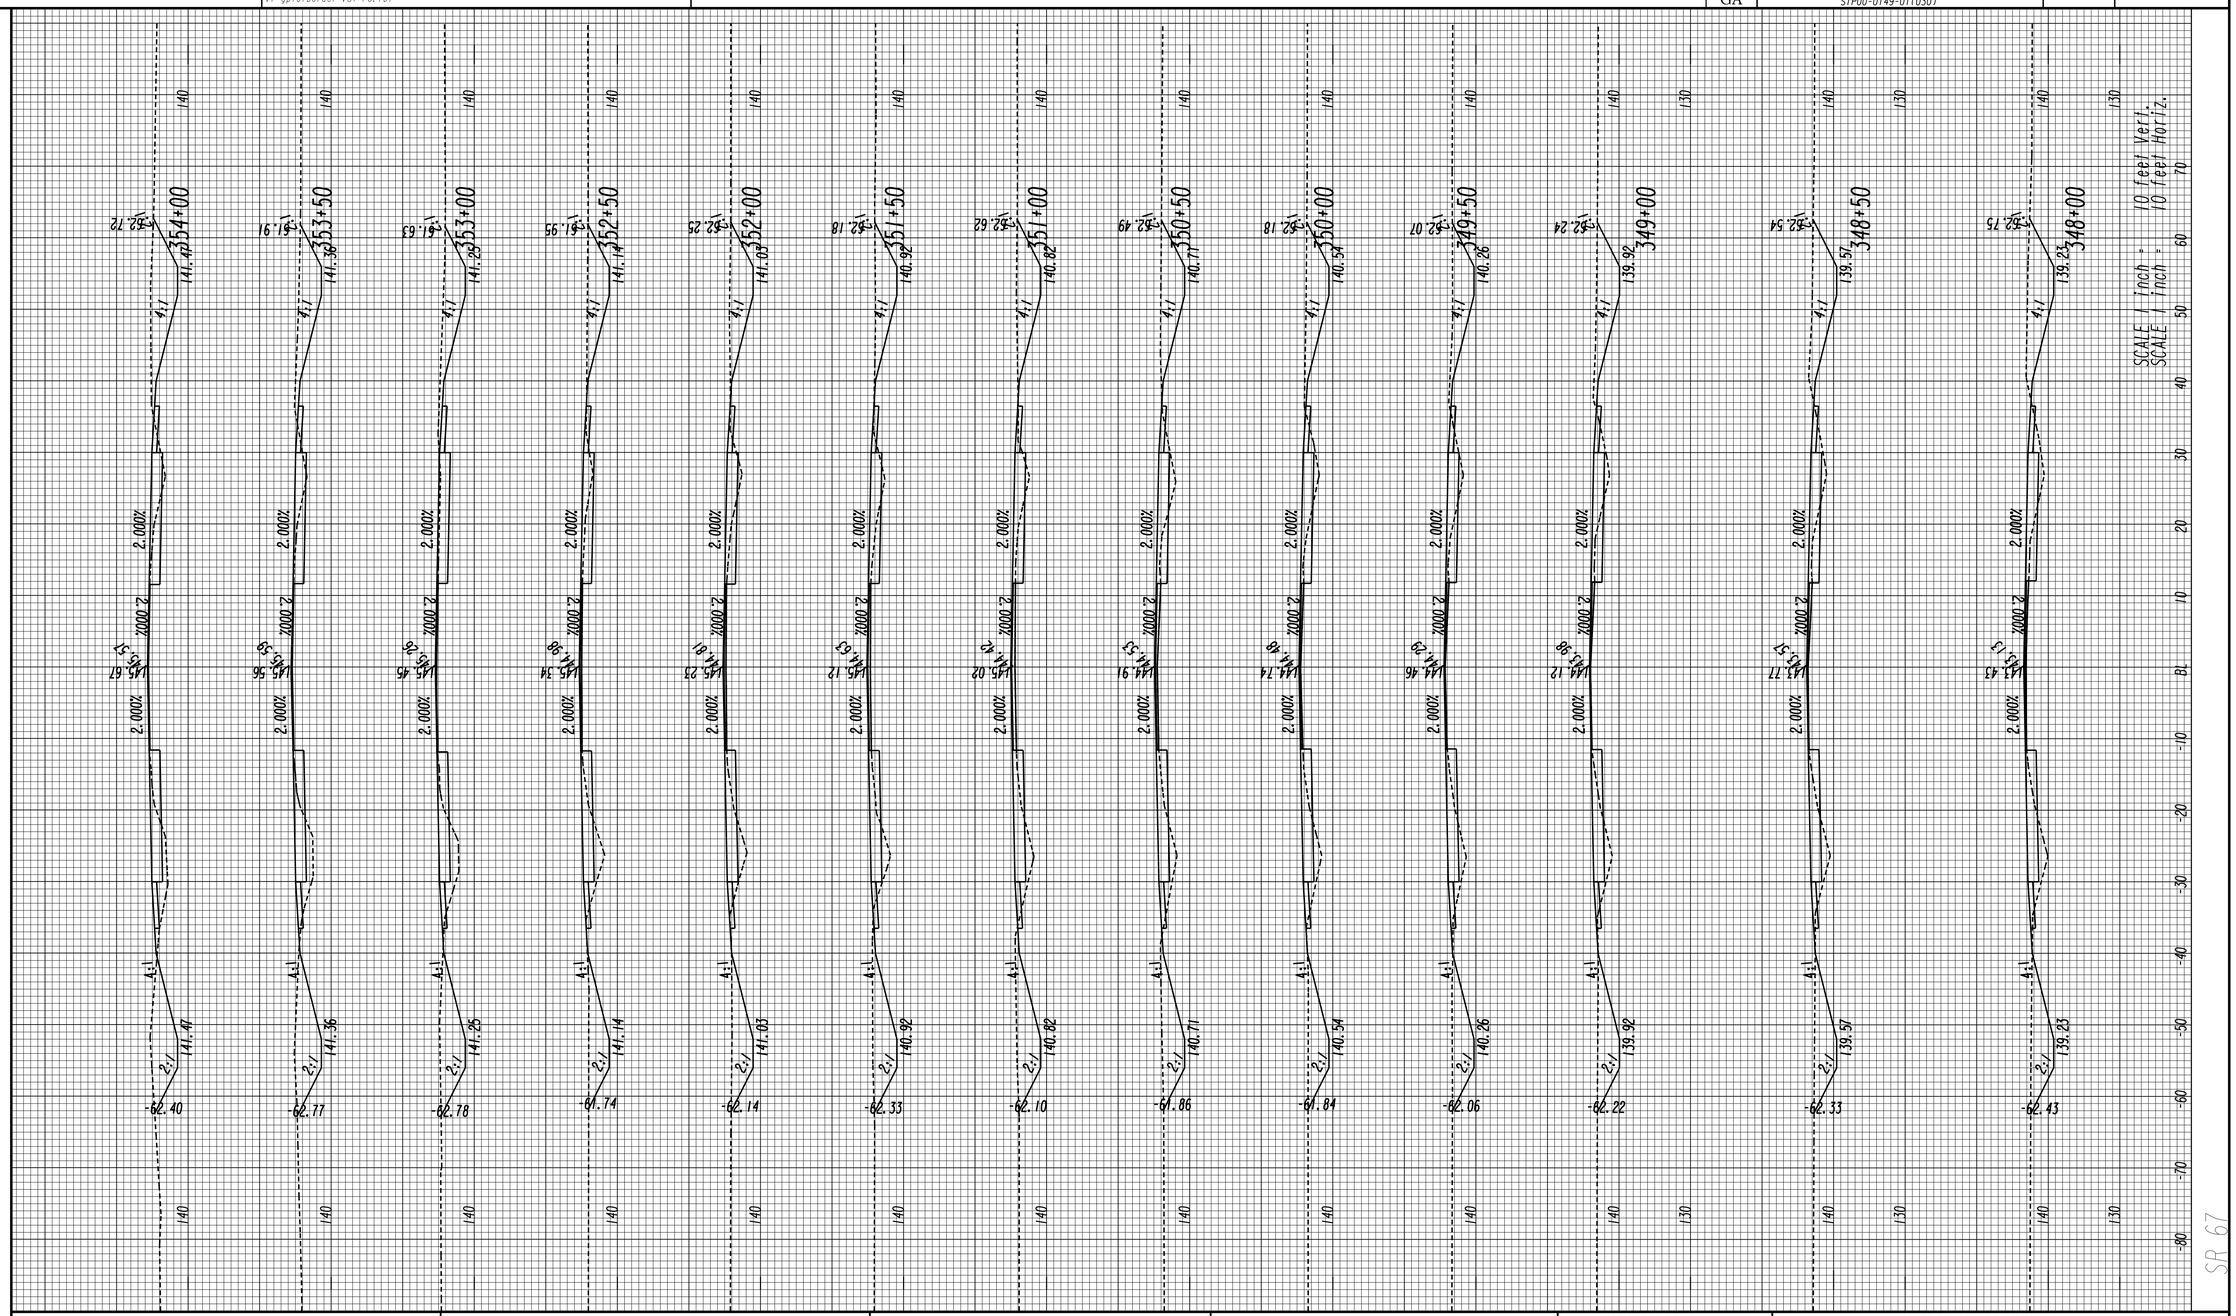

GEORGIA
DEPARTMENT OF TRANSPORTATION

REVISION DATES

STATE OF GEORGIA
DEPARTMENT OF TRANSPORTATION
OFFICE: JESUP ROAD DESIGN

CROSS SECTIONS

DRAWING No. 23-043

STATE	PROJECT NUMBER	SHEET NO.	TOTAL SHEETS
GA	STP00-0149-01(030)		

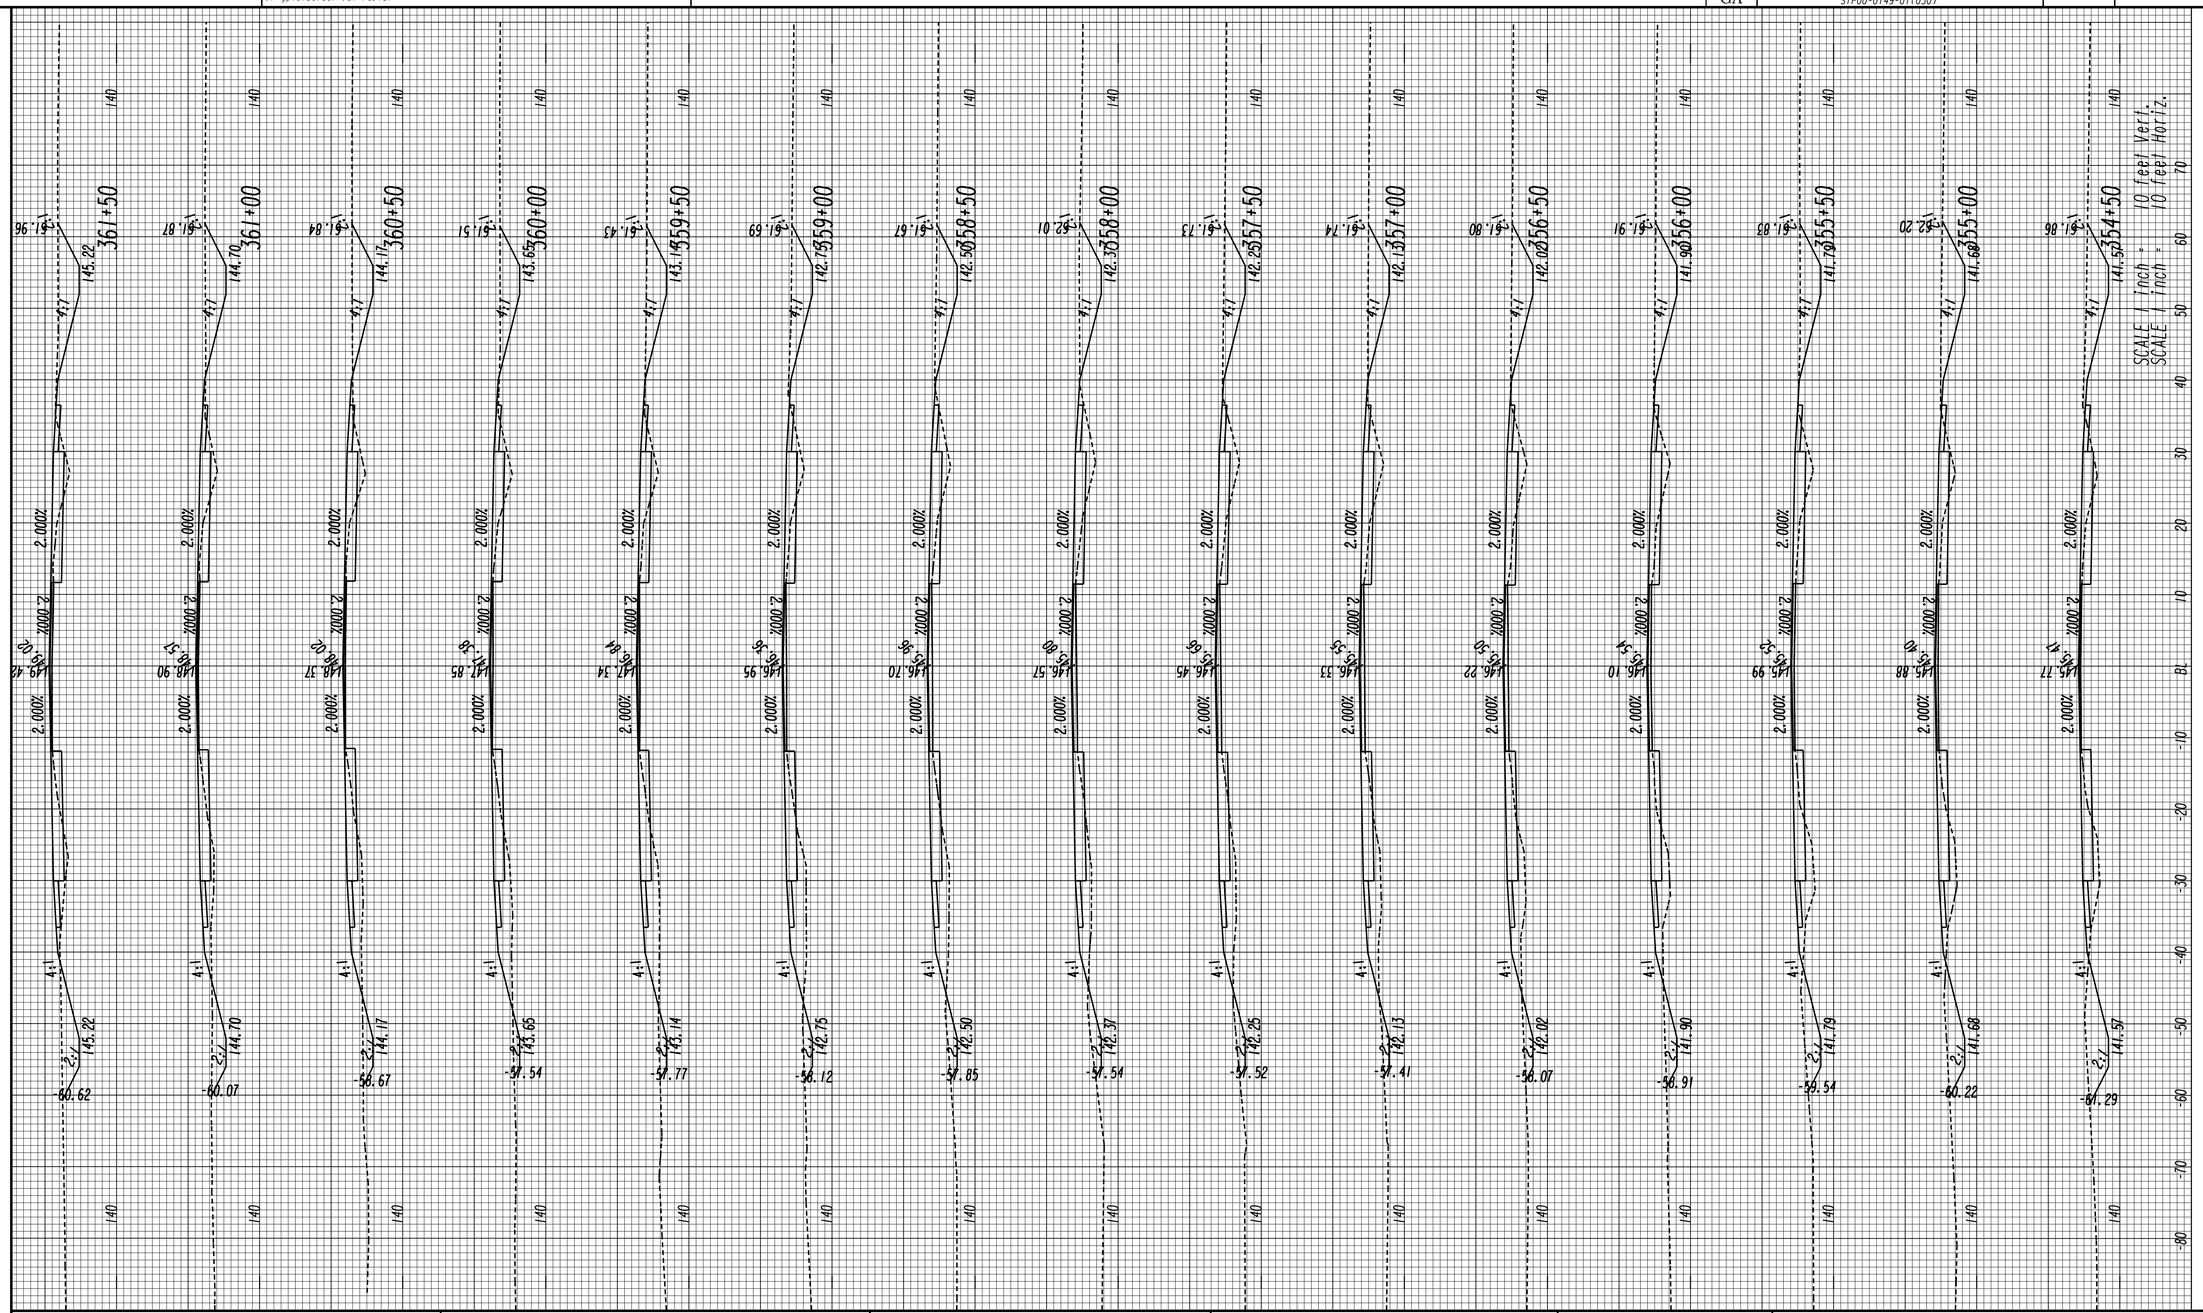

GEORGIA
DEPARTMENT OF TRANSPORTATION

REVISION DATES		

STATE OF GEORGIA
DEPARTMENT OF TRANSPORTATION
OFFICE: JESUP ROAD DESIGN

CROSS SECTIONS

DRAWING No. 23-044

SP 67

8/5/2016 11:21:54 AM Jversion 522460XS.DGN

USER:tdent V7-gplotborder-V8I-PO.tbl

STATE	PROJECT NUMBER	SHEET NO.	TOTAL SHEETS
GA	STP00-0149-01(030)		

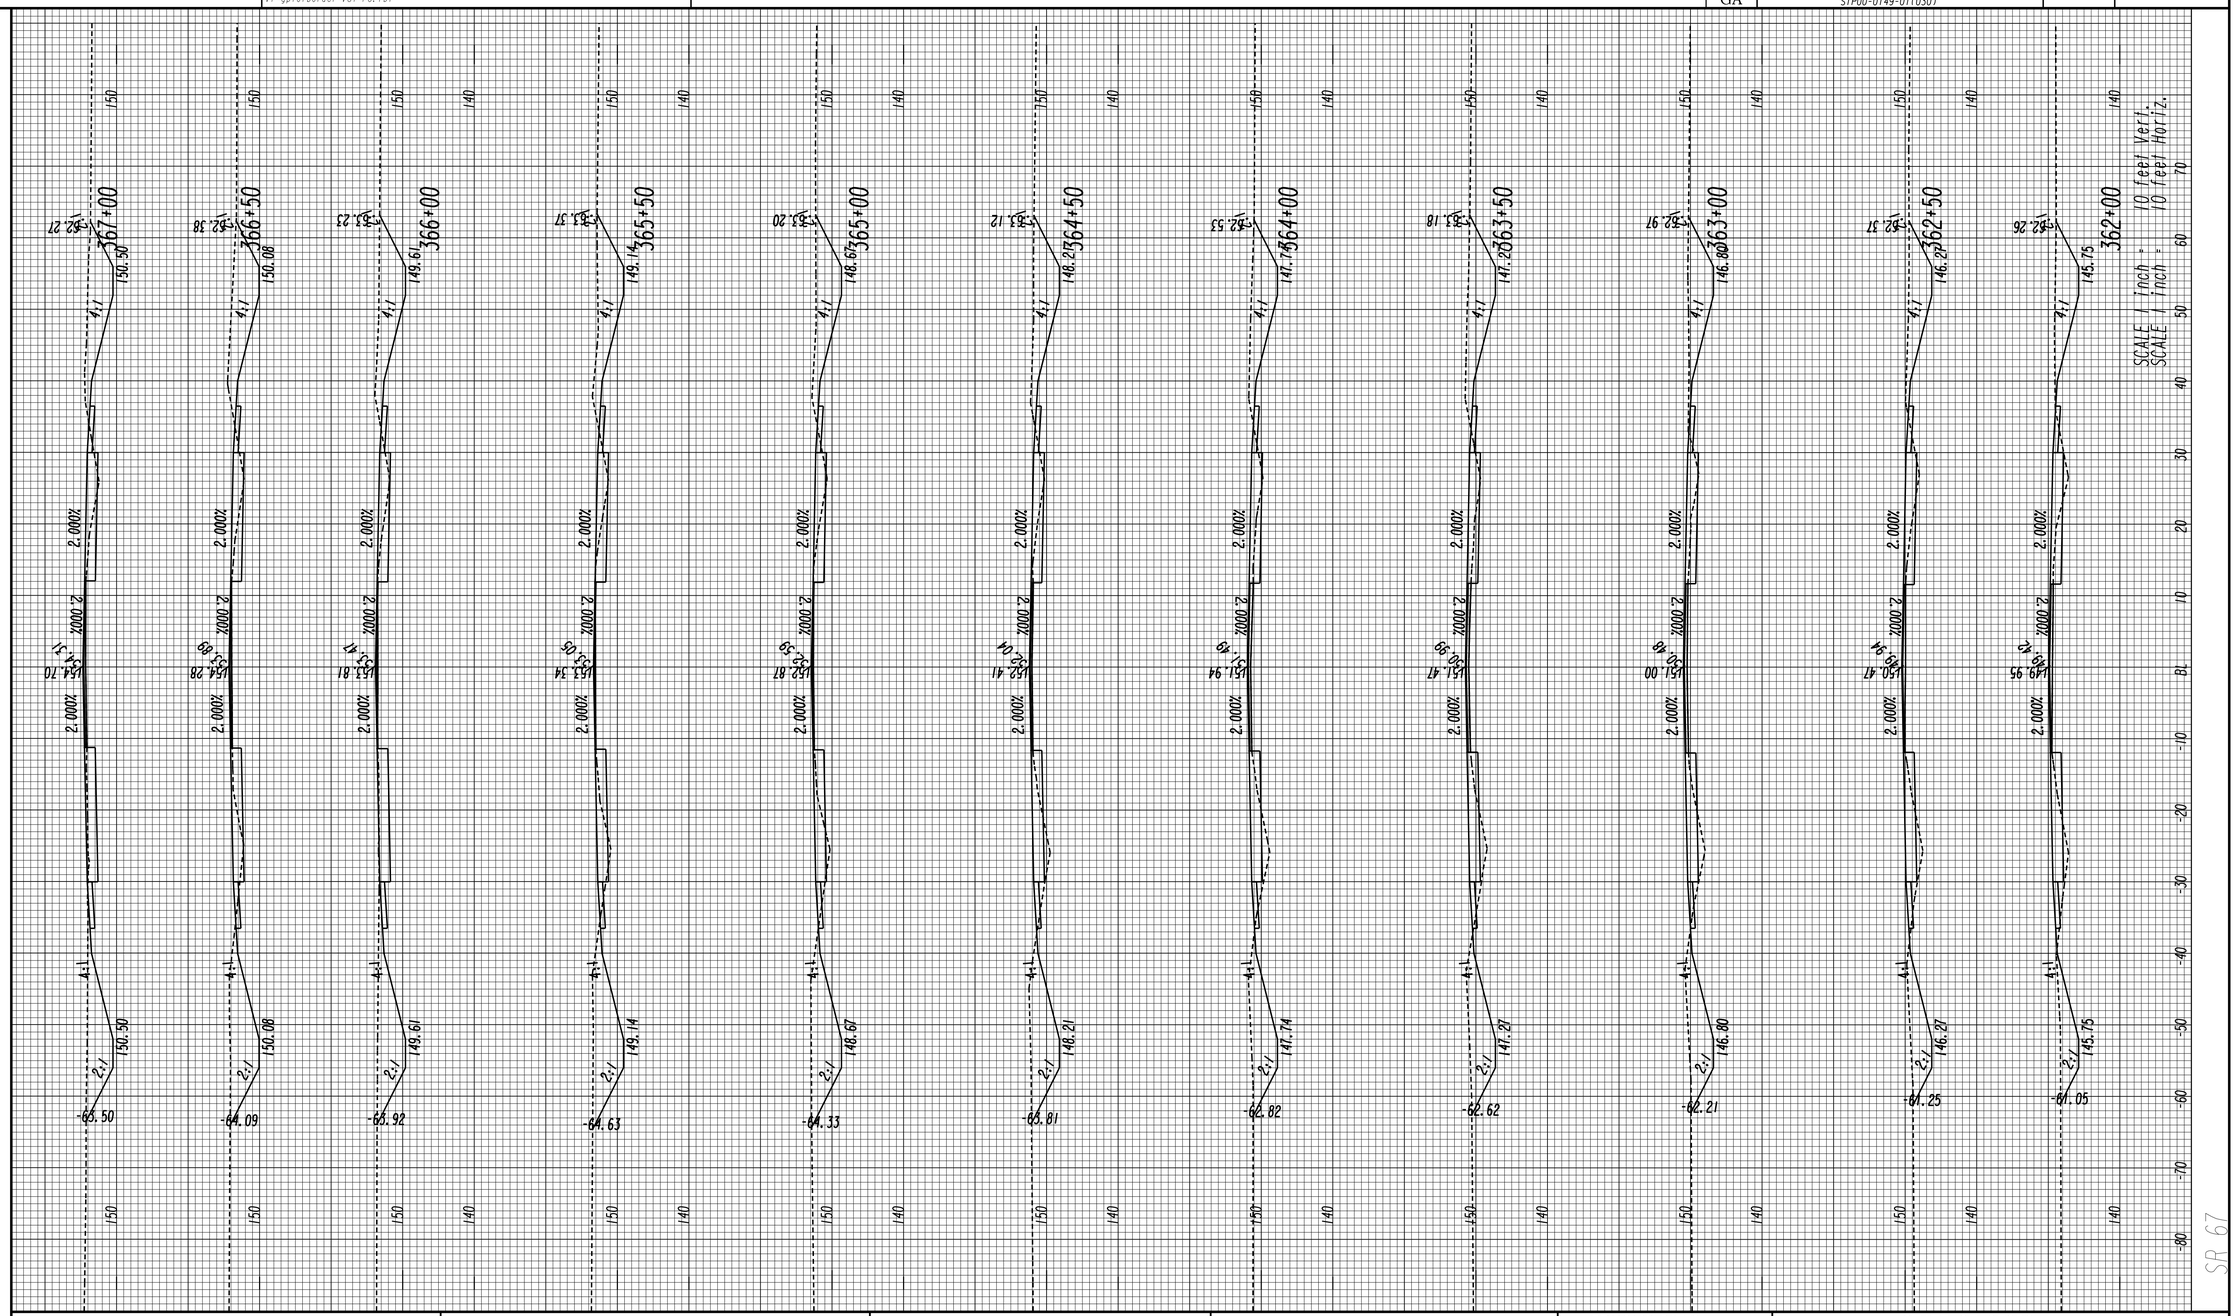

GEORGIA
DEPARTMENT OF TRANSPORTATION

REVISION DATES

STATE OF GEORGIA
DEPARTMENT OF TRANSPORTATION

OFFICE: JESUP ROAD DESIGN

CROSS SECTIONS

DRAWING No. 23-045

3/1/2007 SUXEN

STATE	PROJECT NUMBER	SHEET NO.	TOTAL SHEETS
GA	STP00-0149-01(030)		

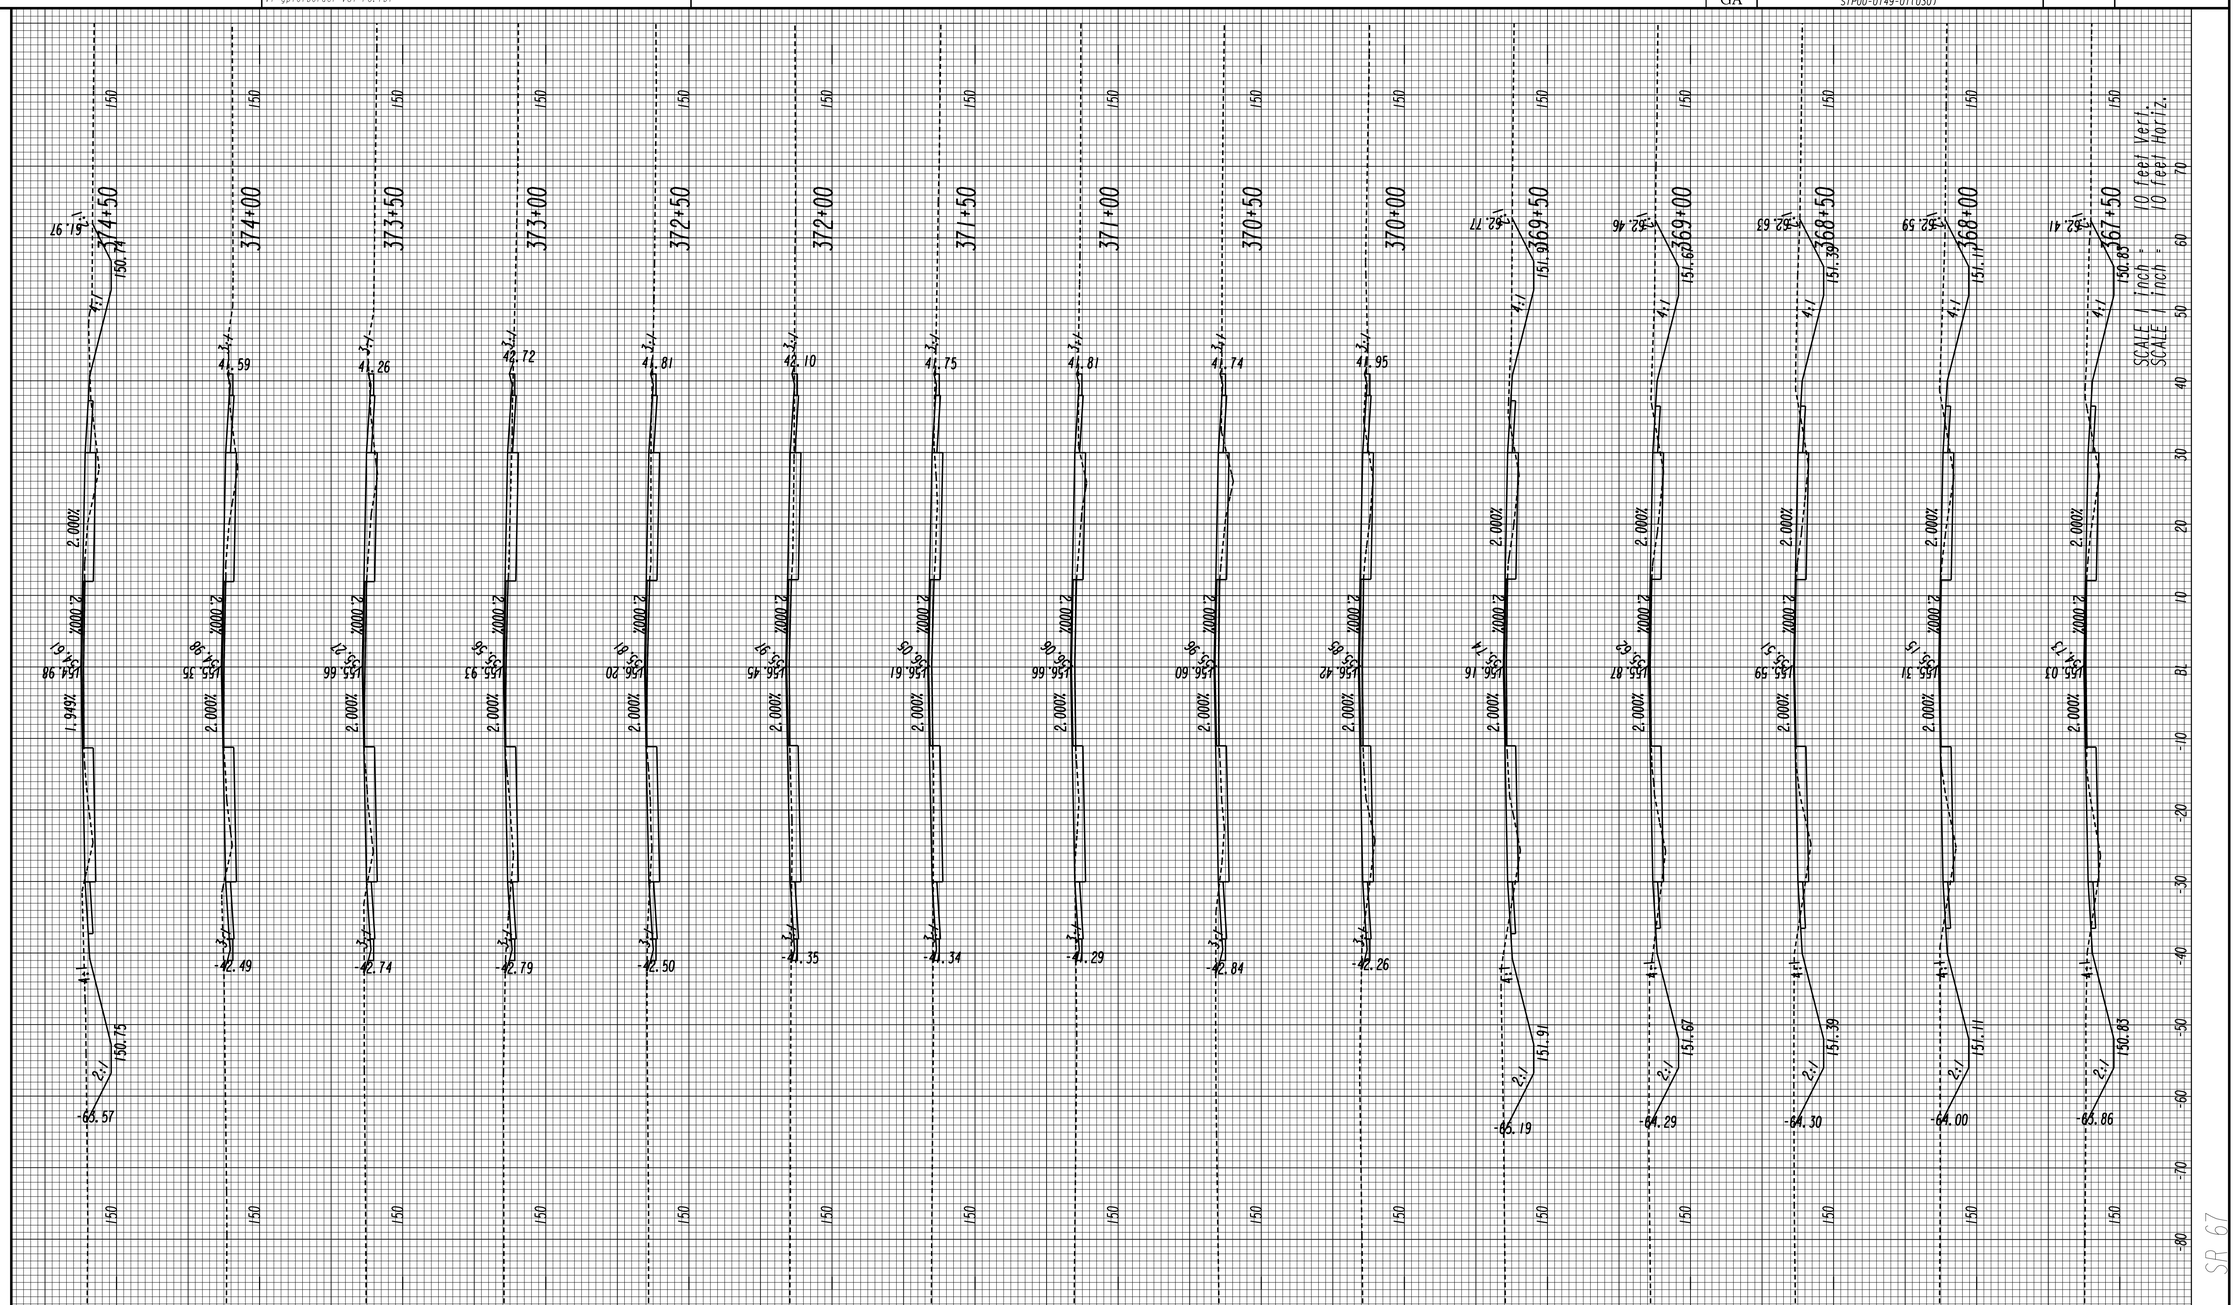

GEORGIA
DEPARTMENT OF TRANSPORTATION

REVISION DATES

STATE OF GEORGIA
DEPARTMENT OF TRANSPORTATION
OFFICE: JESUP ROAD DESIGN

CROSS SECTIONS

DRAWING No. 23-046

8/5/2016 11:22:57 AM	Jversion	522460XS.DGN	STATE	PROJECT NUMBER	SHEET NO.	TOTAL SHEETS
USER:tdent	V7-gplotborder-V8I-PO.tbl		GA	STP00-0149-01(030)		

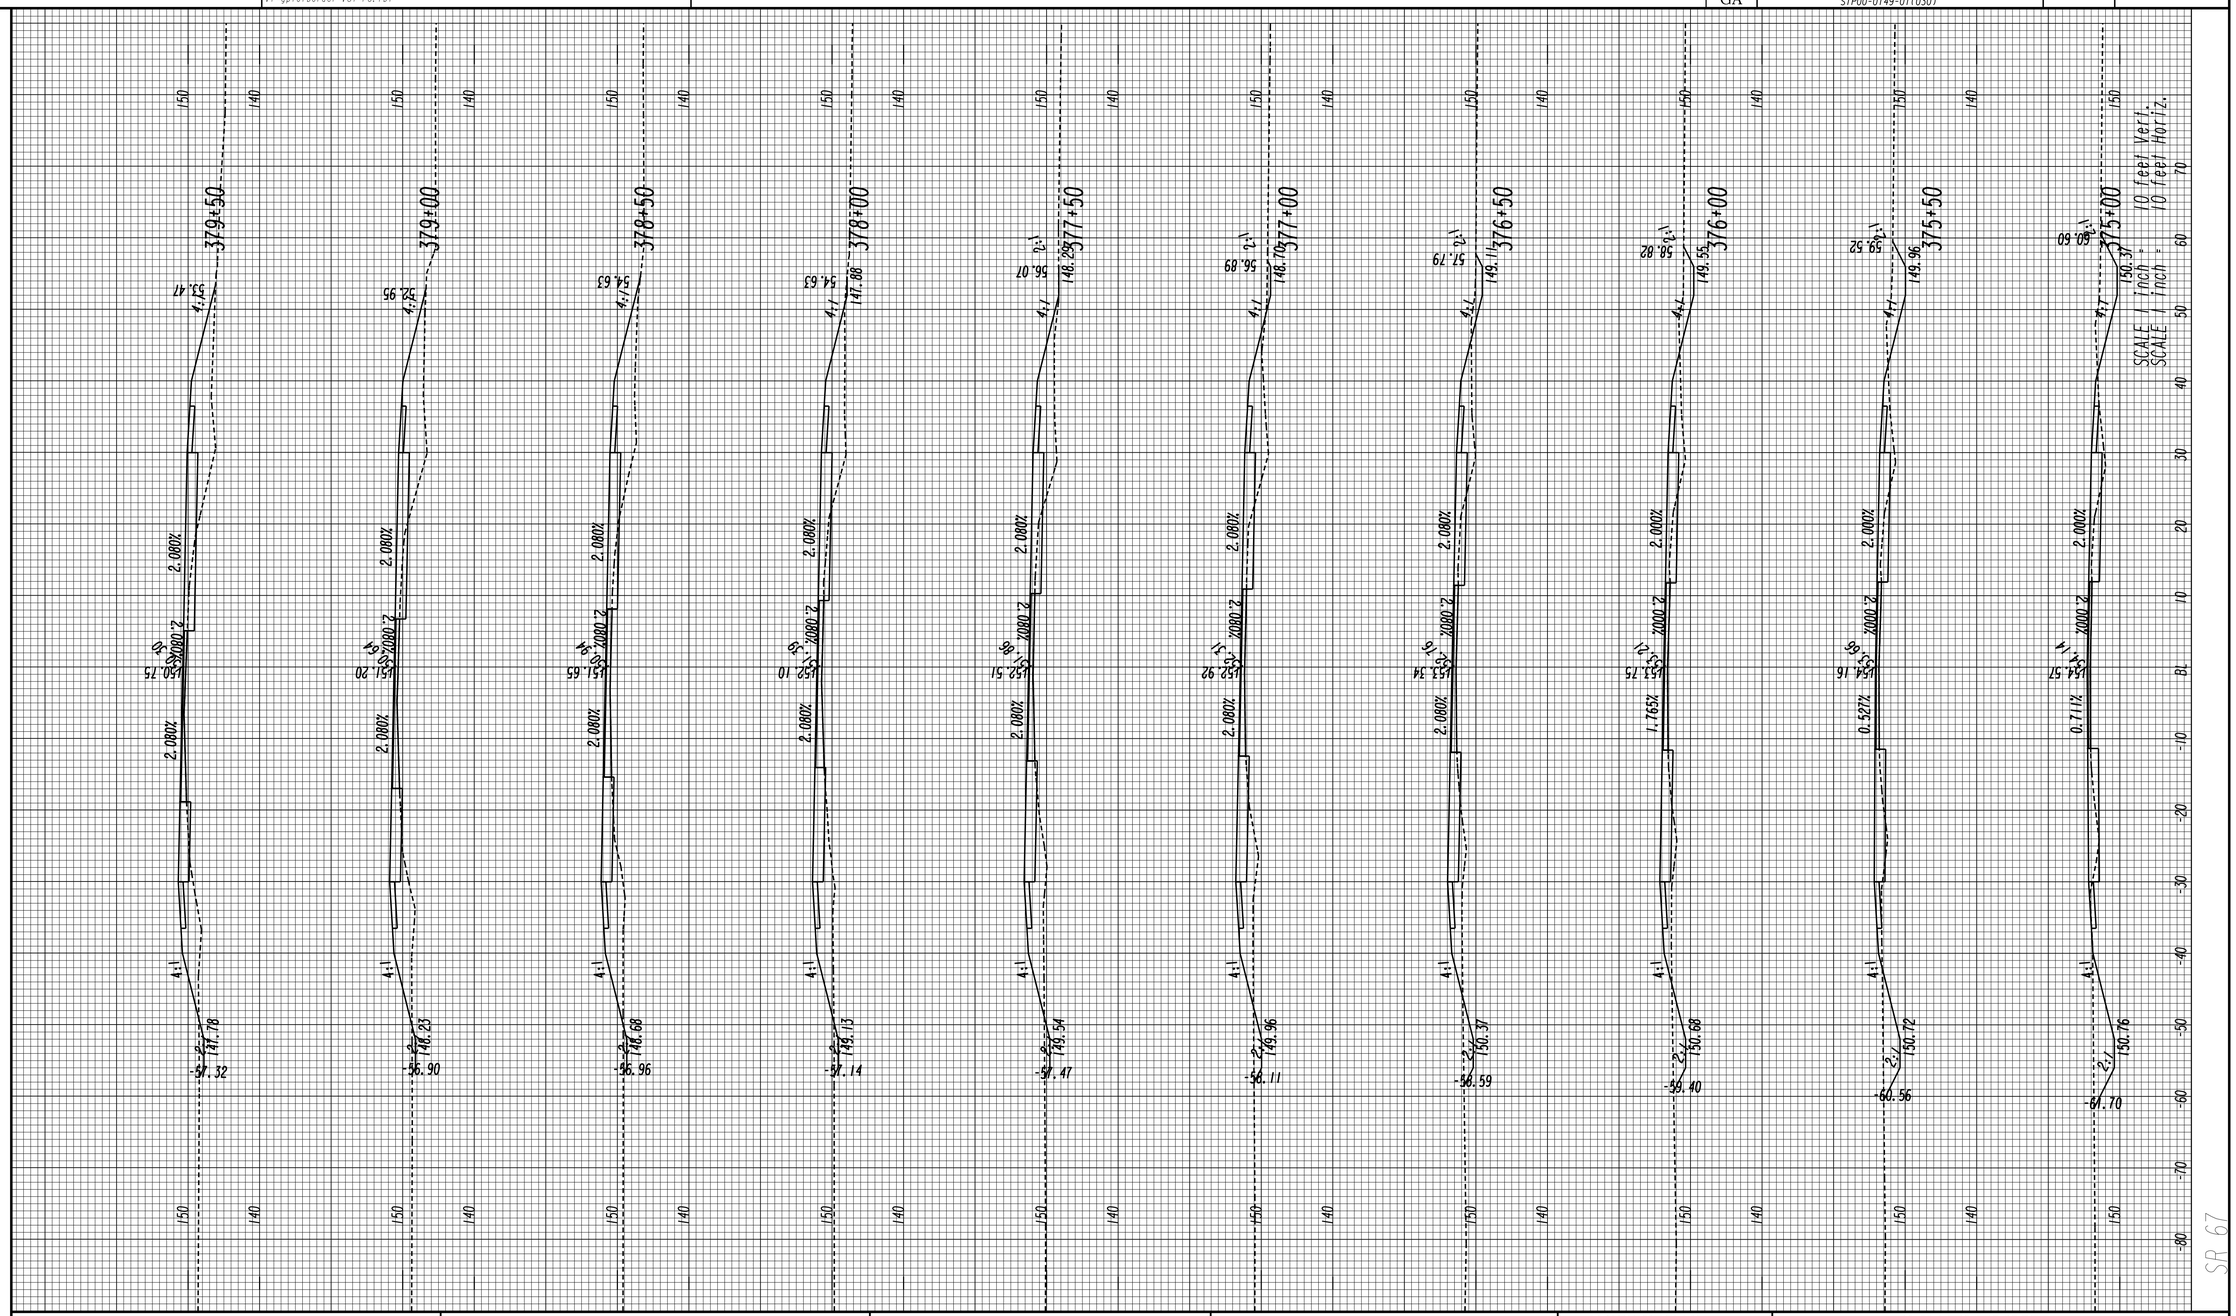

GEORGIA
DEPARTMENT OF TRANSPORTATION

REVISION DATES

STATE OF GEORGIA
DEPARTMENT OF TRANSPORTATION

OFFICE: JESUP ROAD DESIGN

CROSS SECTIONS

DRAWING No. 23-047

3/1/2007 SUXEN

8/5/2016 11:23:12 AM	Jversion	522460XS.DGN	STATE	PROJECT NUMBER	SHEET NO.	TOTAL SHEETS
USER:tdent	V7-gplotborder-V8I-PO.tbl		GA	STP00-0149-01(030)		

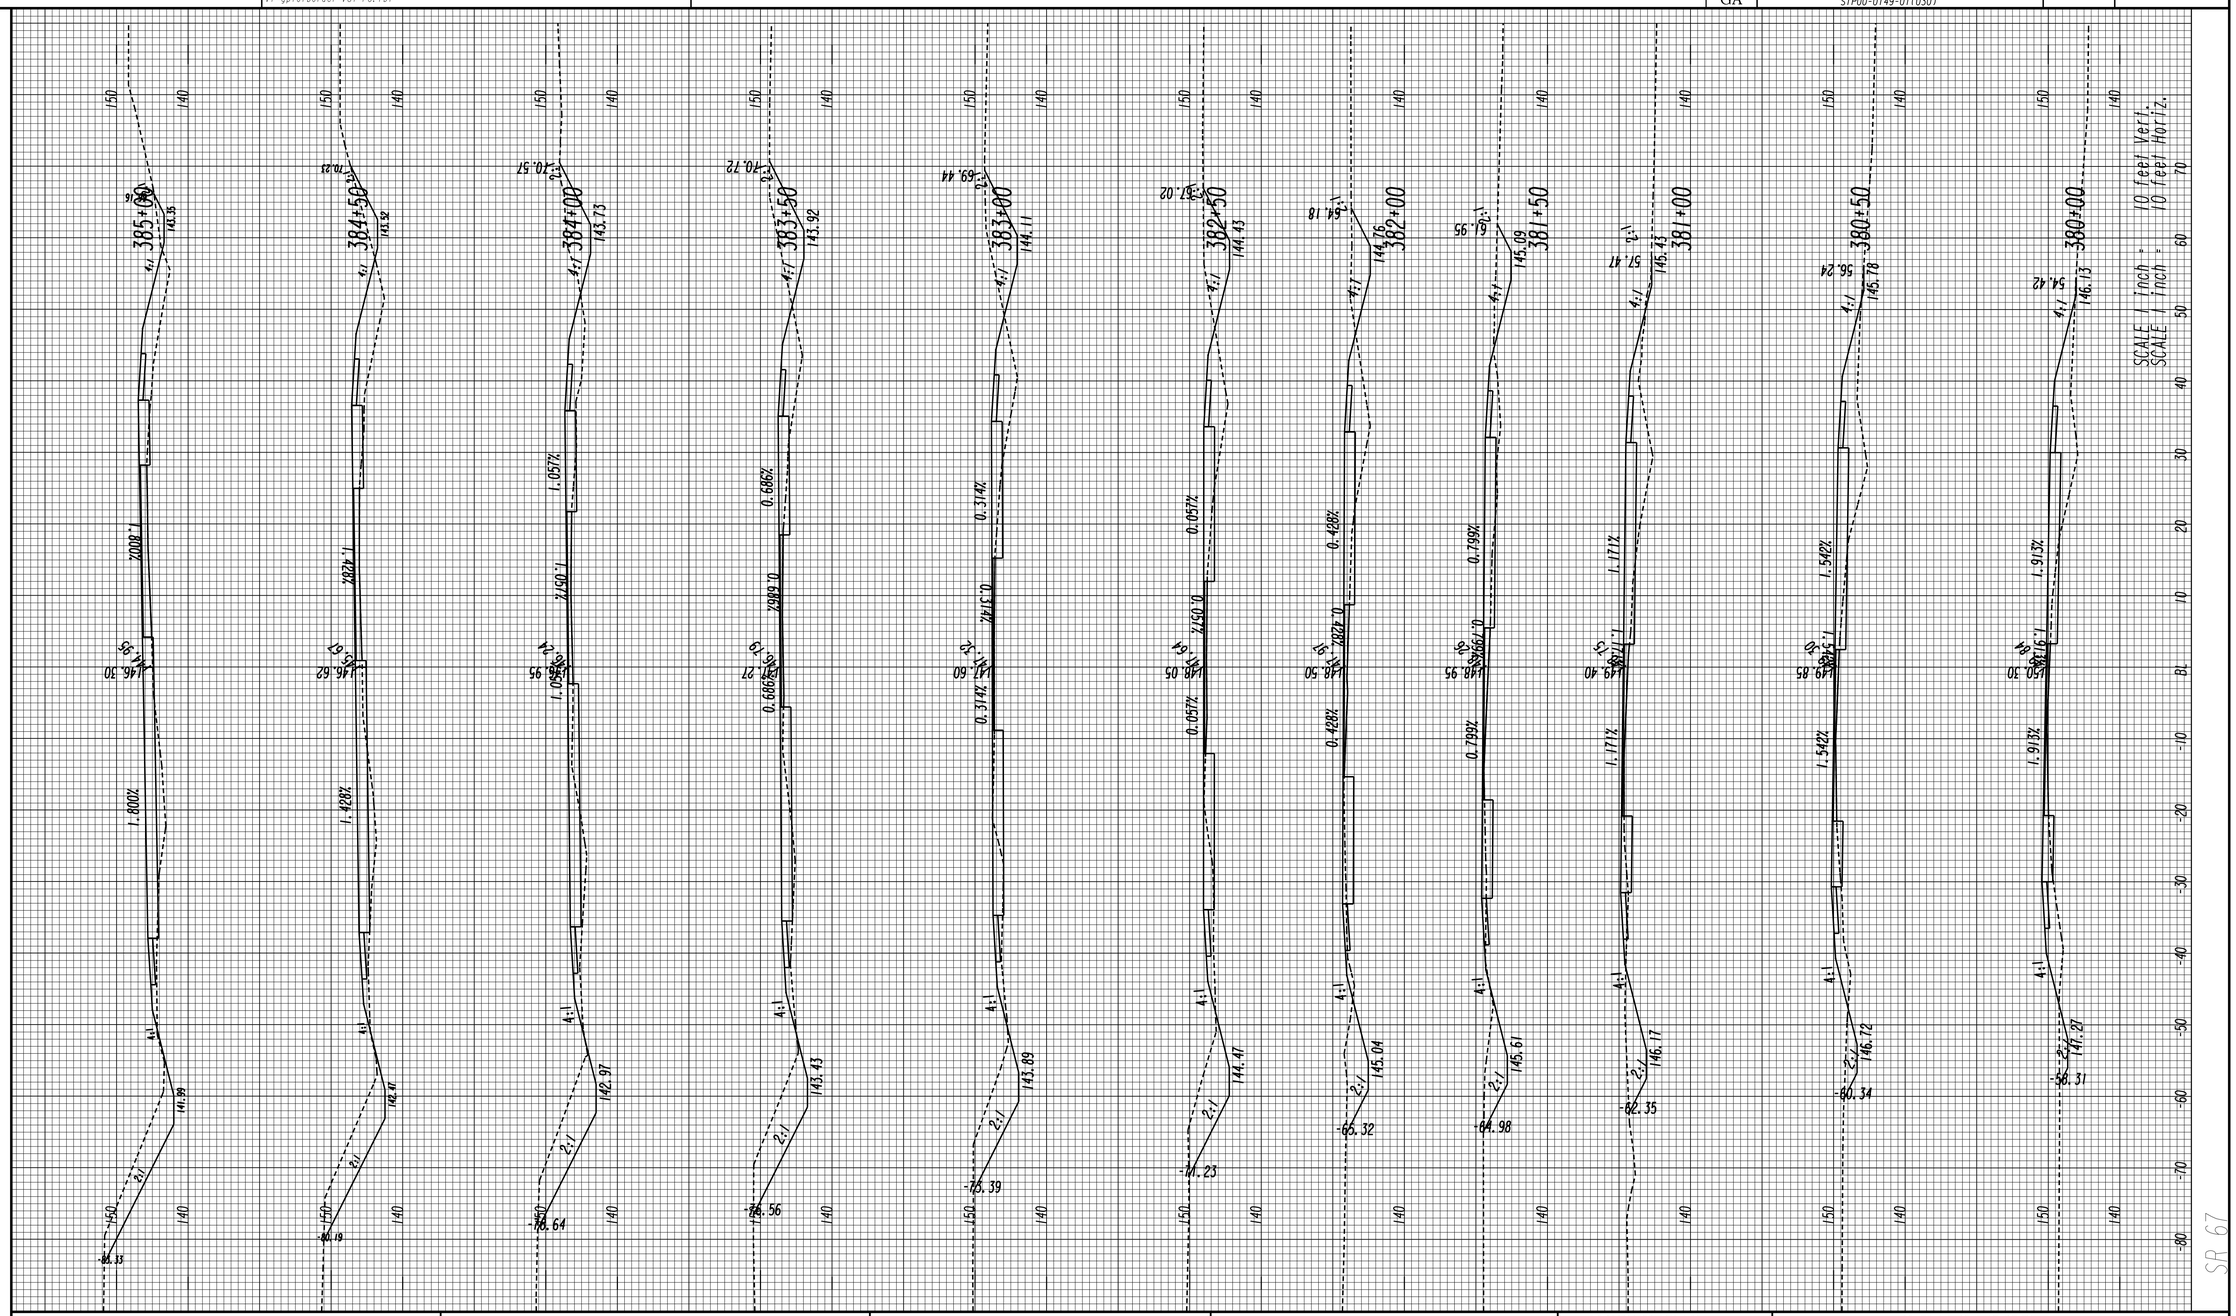

GEORGIA
DEPARTMENT OF TRANSPORTATION

REVISION DATES

STATE OF GEORGIA
DEPARTMENT OF TRANSPORTATION

OFFICE: JESUP ROAD DESIGN

CROSS SECTIONS

DRAWING No. 23-048

3/1/2007 SUXEN

STATE	PROJECT NUMBER	SHEET NO.	TOTAL SHEETS
GA	STP00-0149-01(030)		

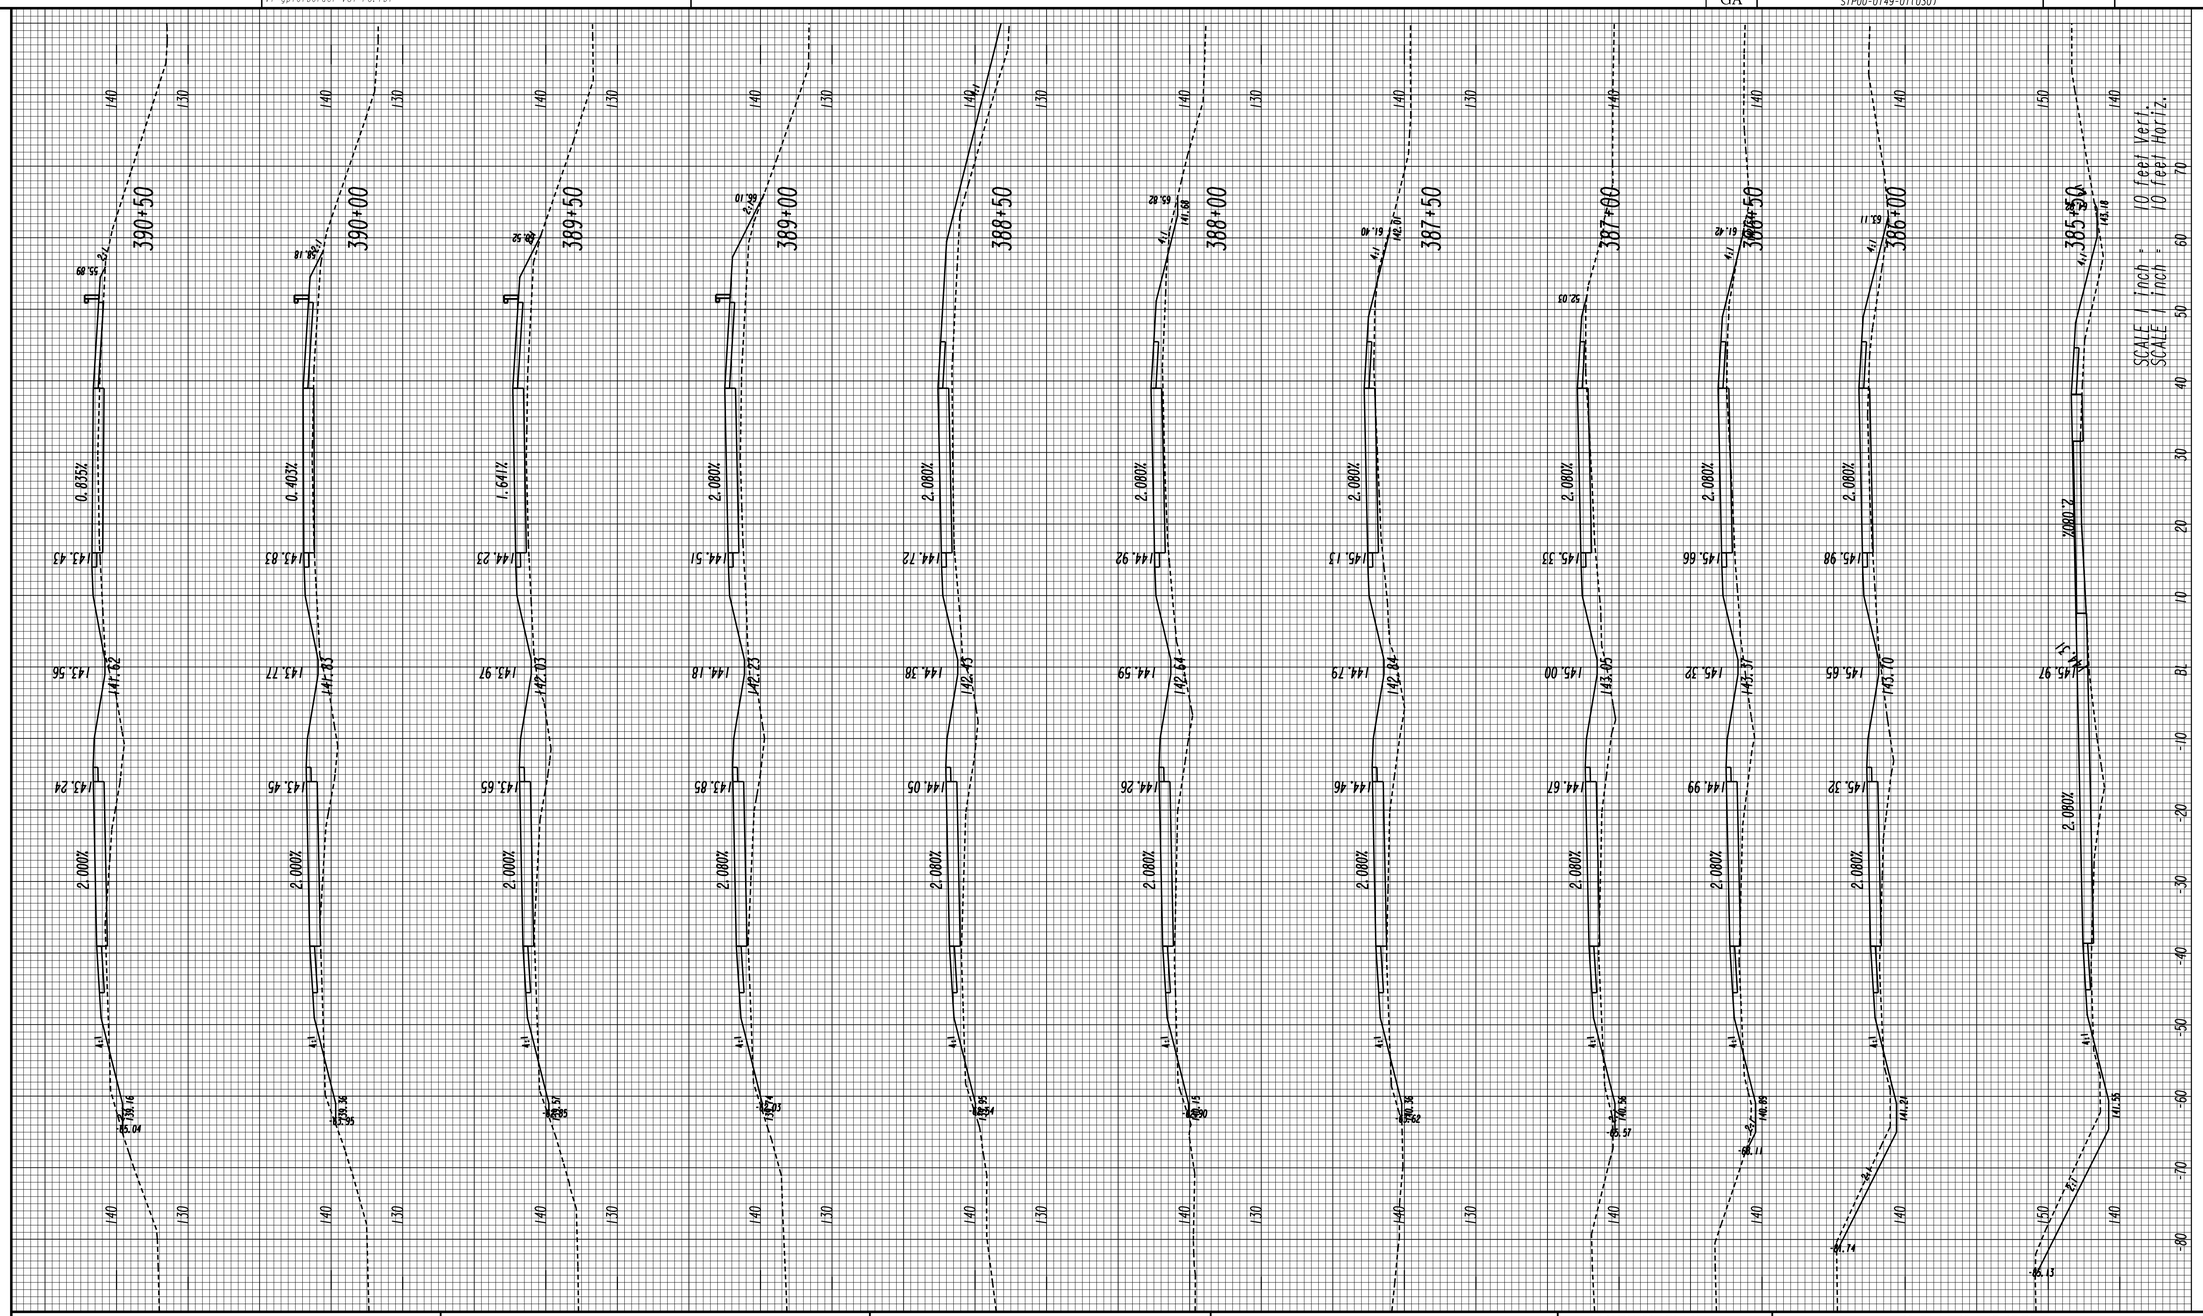

GEORGIA
DEPARTMENT OF TRANSPORTATION

REVISION DATES

STATE OF GEORGIA
DEPARTMENT OF TRANSPORTATION
OFFICE: JESUP ROAD DESIGN

CROSS SECTIONS

DRAWING No. 23-049

3/1/2007 SUXEN

8/5/2016 11:23:46 AM Jversion 522460XS.DGN

USER:tdent V7-gplotborder-V8I-PO.tbl

STATE	PROJECT NUMBER	SHEET NO.	TOTAL SHEETS
GA	STP00-0149-01(030)		

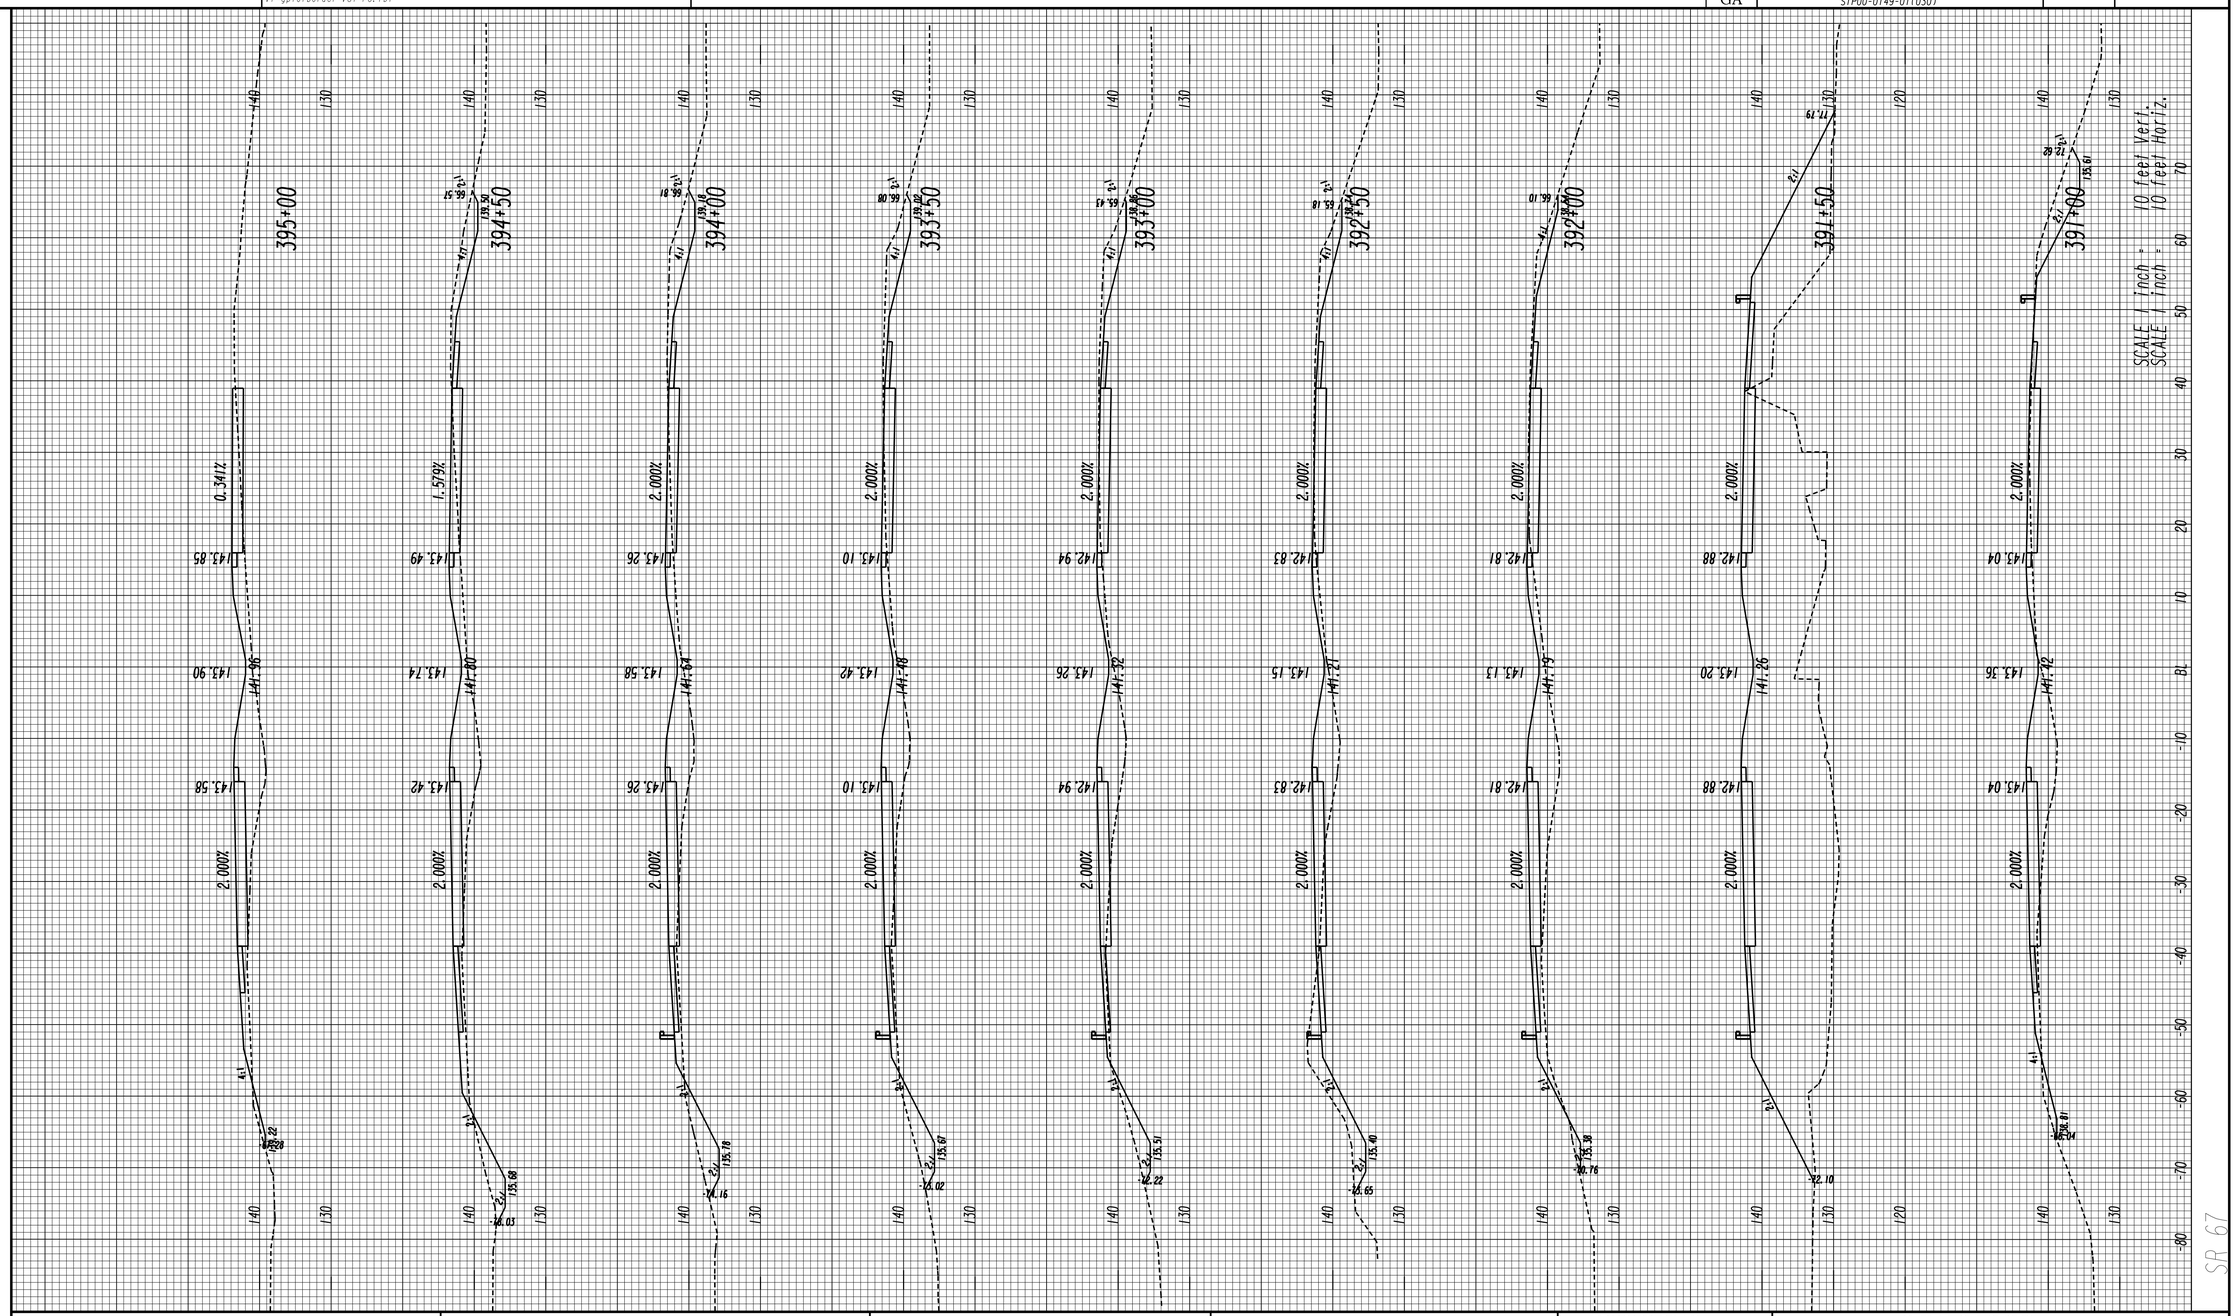

GEORGIA
DEPARTMENT OF TRANSPORTATION

REVISION DATES

STATE OF GEORGIA
DEPARTMENT OF TRANSPORTATION

OFFICE: JESUP ROAD DESIGN

CROSS SECTIONS

DRAWING No. 23-050

3/1/2007 SUXEN

8/5/2016 12:51:53 PM Jversion 522460XS.DGN

USER:tdent V7-gplotborder-V8I-PO.tbl

STATE	PROJECT NUMBER	SHEET NO.	TOTAL SHEETS
GA	STP00-0149-01(030)		

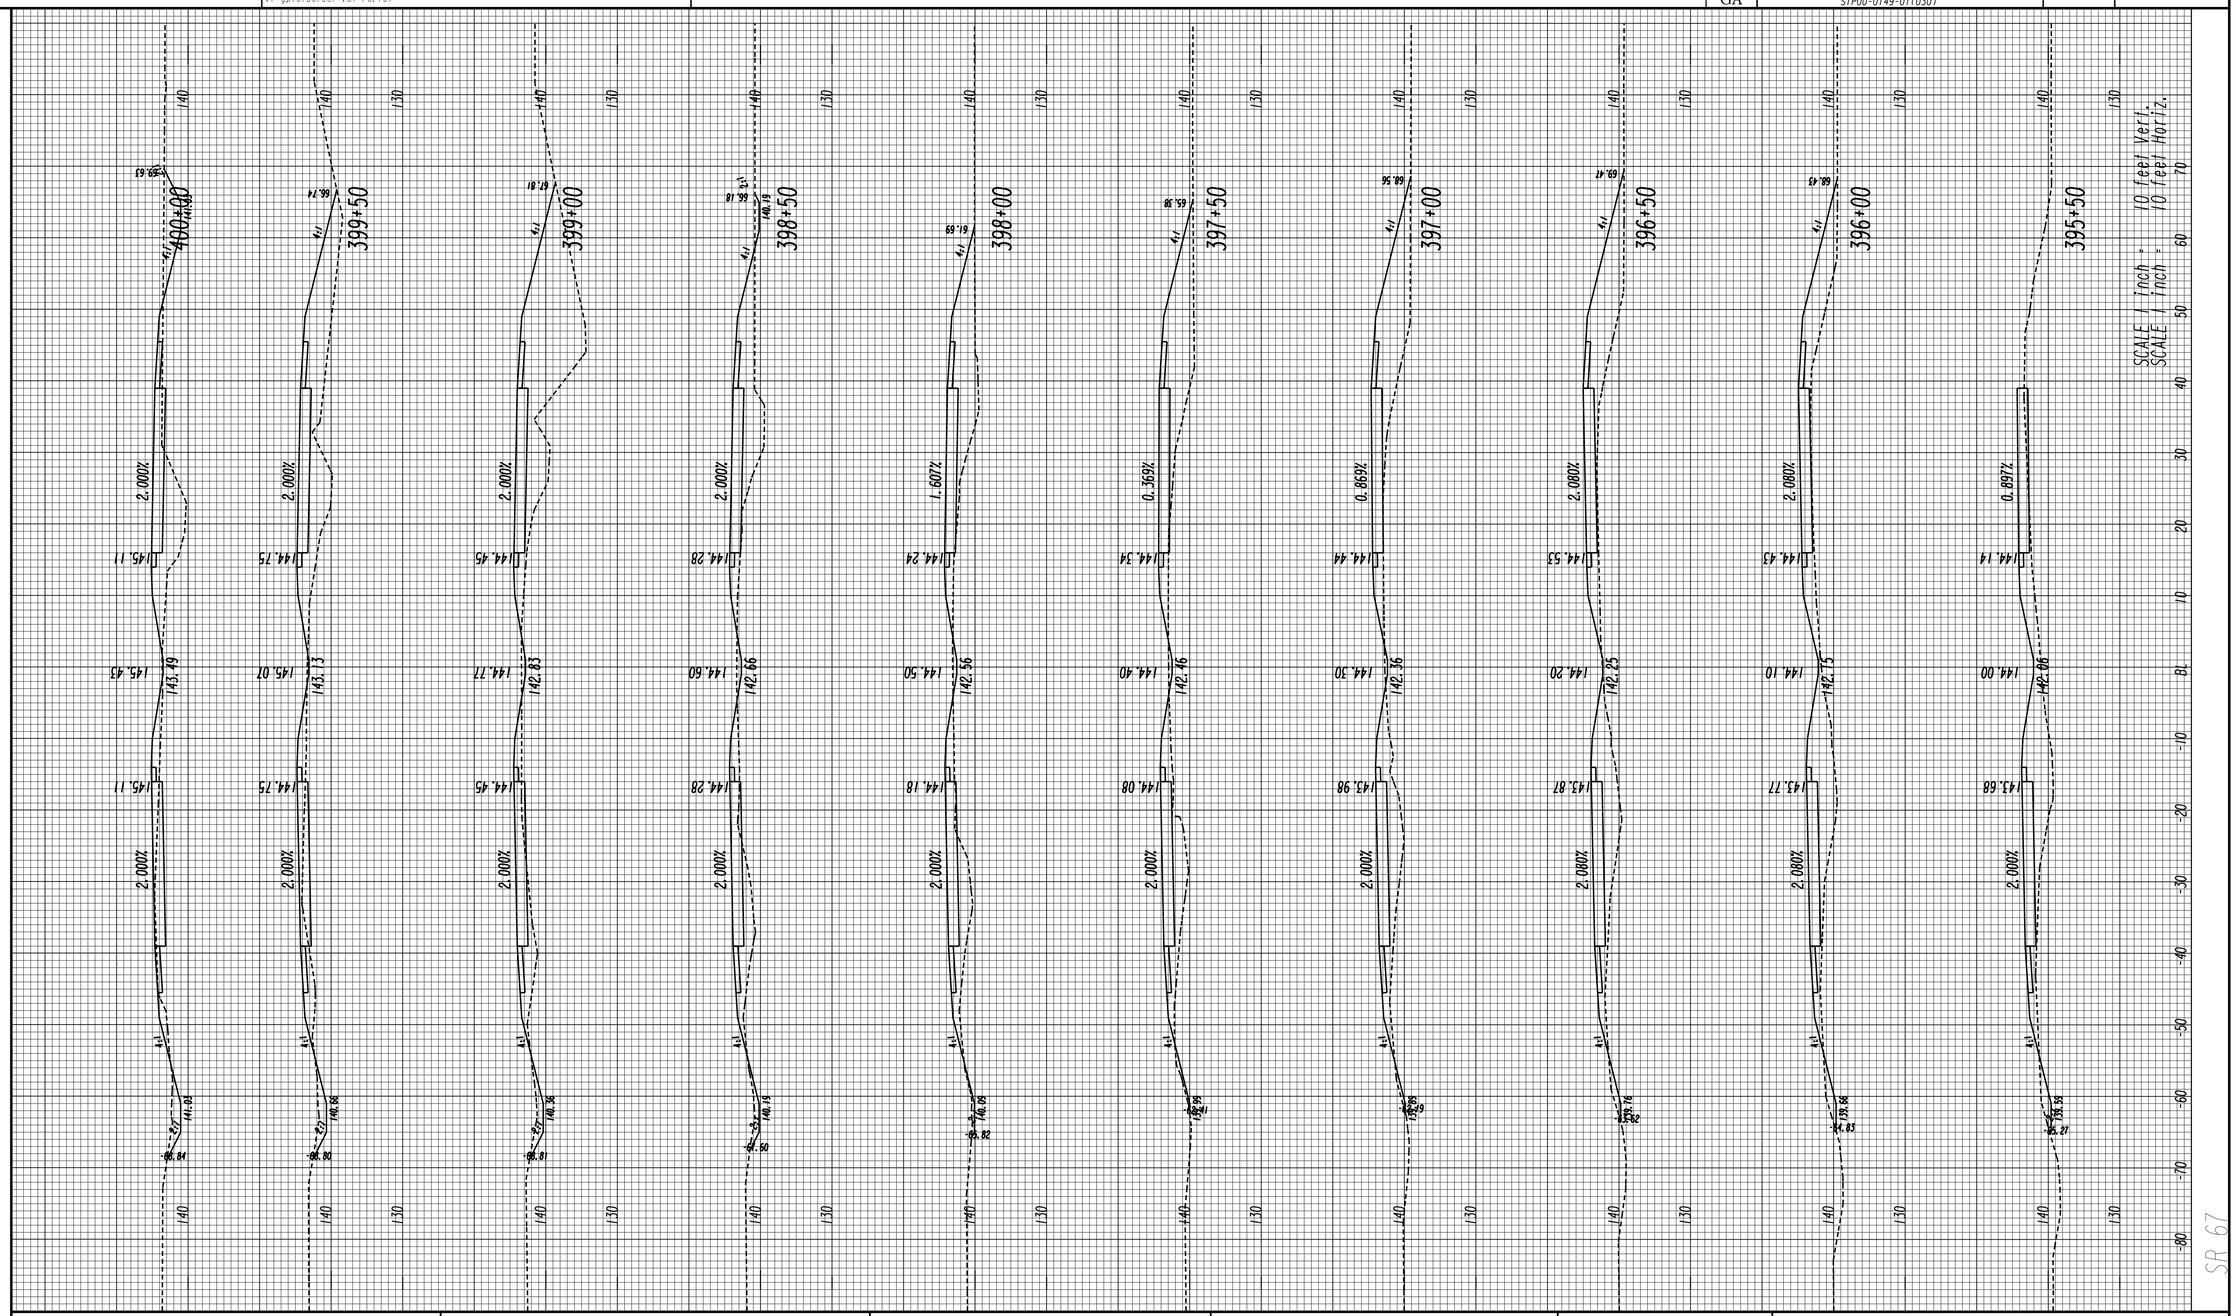

GEORGIA
DEPARTMENT OF TRANSPORTATION

REVISION DATES

STATE OF GEORGIA
DEPARTMENT OF TRANSPORTATION

OFFICE: JESUP ROAD DESIGN

CROSS SECTIONS

DRAWING No. 23-051

3/1/2007 SUXEN

8/5/2016 12:52:09 PM
USER:tdent

Jversion
V7-gplotborder-V8I-PO.tbl

522460XS.DGN

STATE	PROJECT NUMBER	SHEET NO.	TOTAL SHEETS
GA	STP00-0149-01(030)		

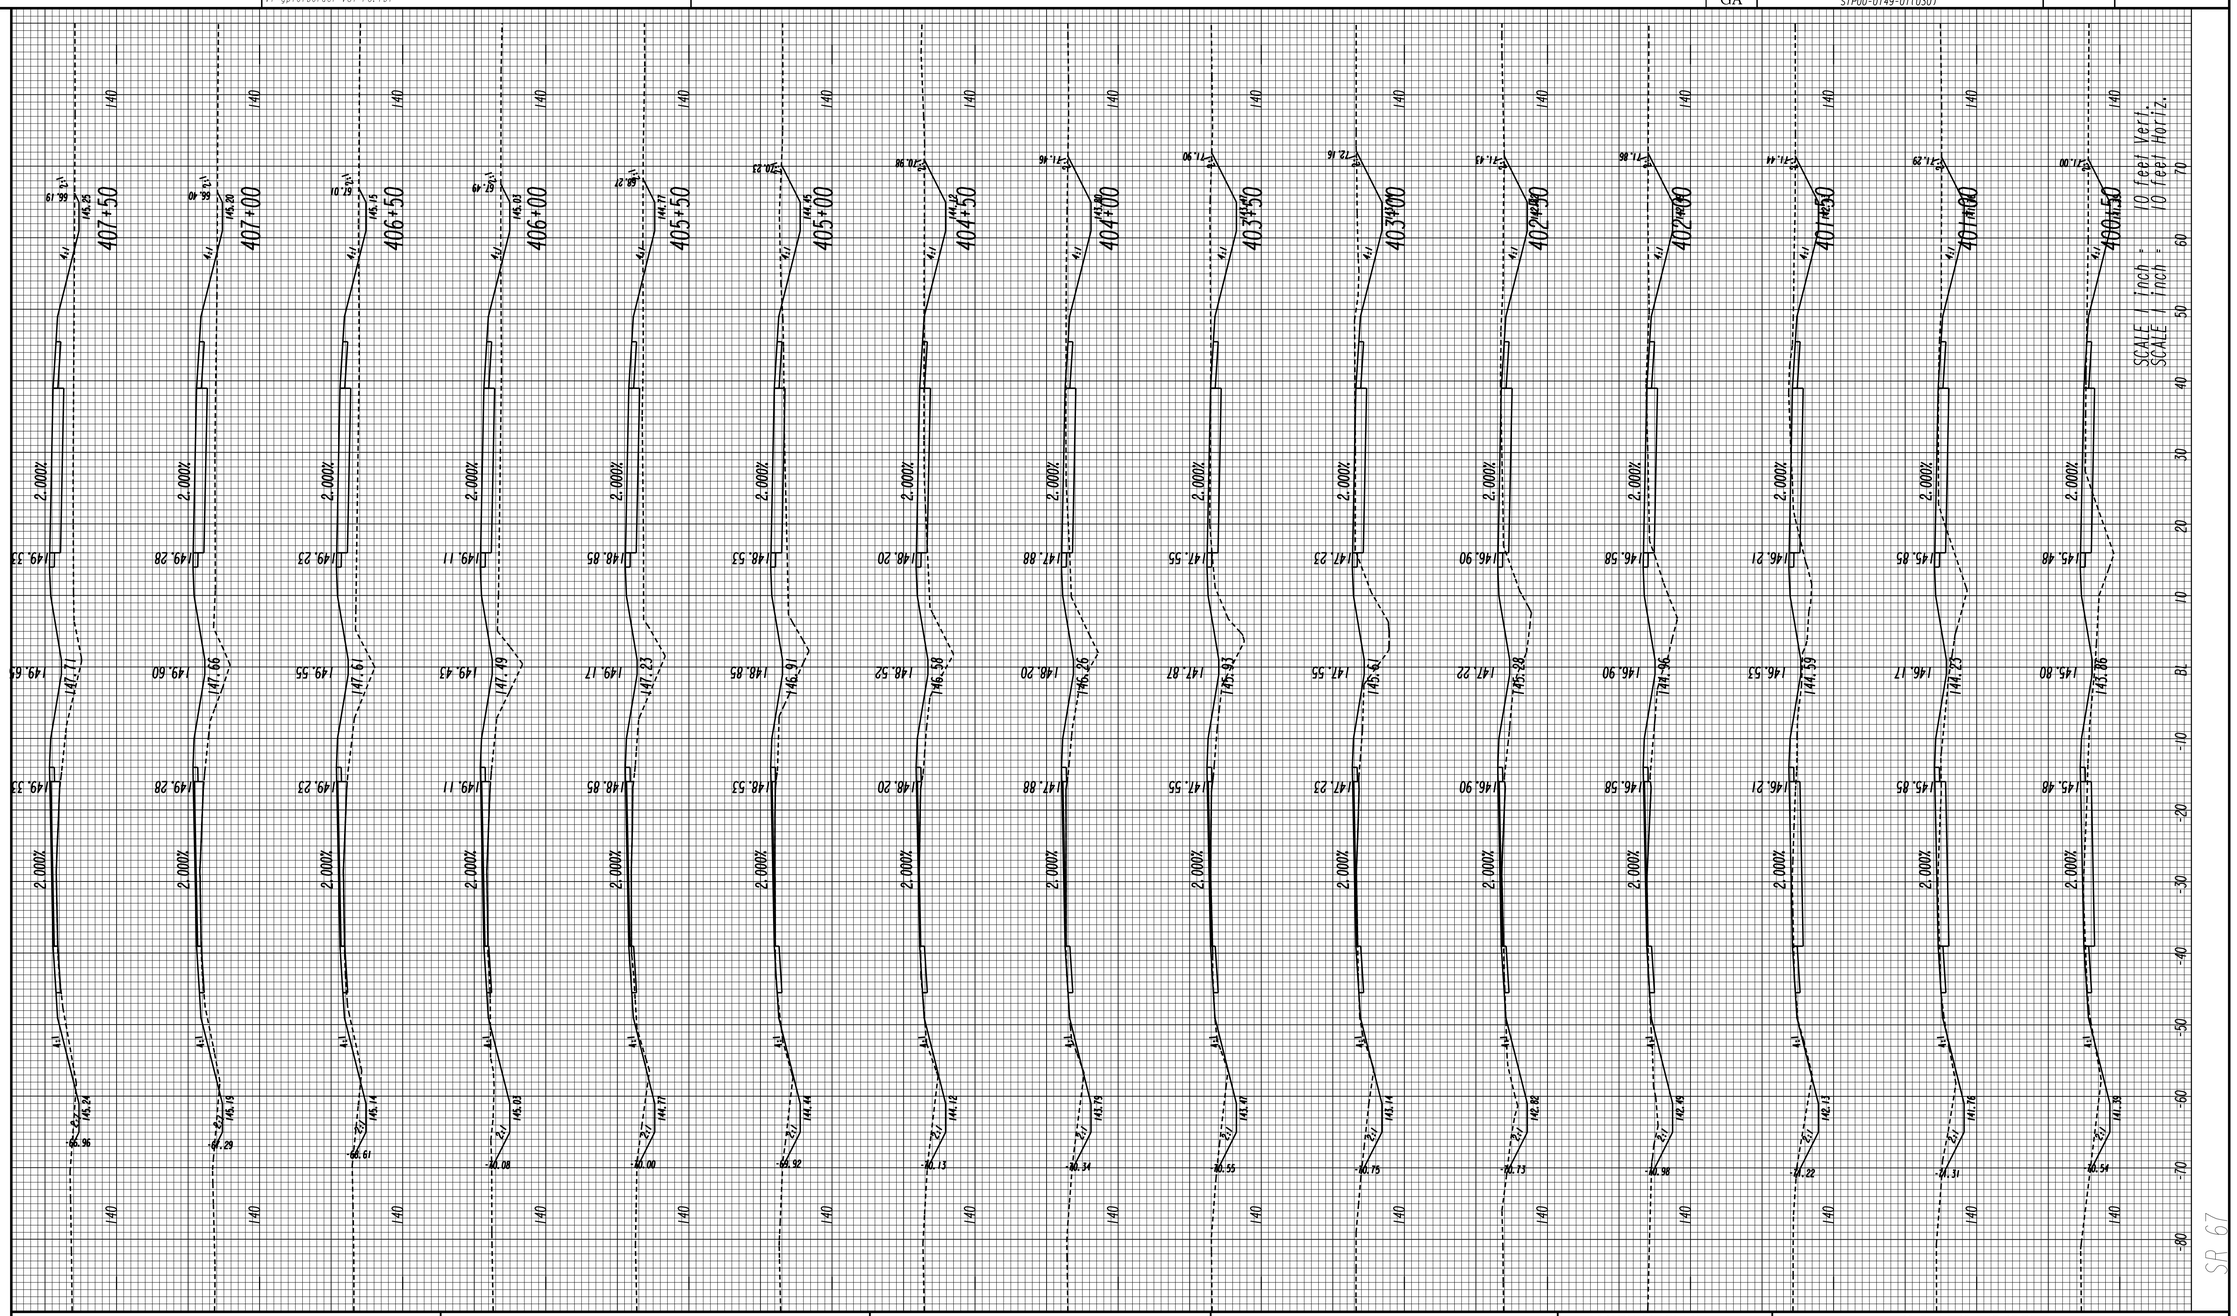

GEORGIA
DEPARTMENT OF TRANSPORTATION

REVISION DATES

STATE OF GEORGIA
DEPARTMENT OF TRANSPORTATION
OFFICE: JESUP ROAD DESIGN

CROSS SECTIONS

DRAWING No.
23-052

3/1/2007 SUXEN

STATE	PROJECT NUMBER	SHEET NO.	TOTAL SHEETS
GA	STP00-0149-01(030)		

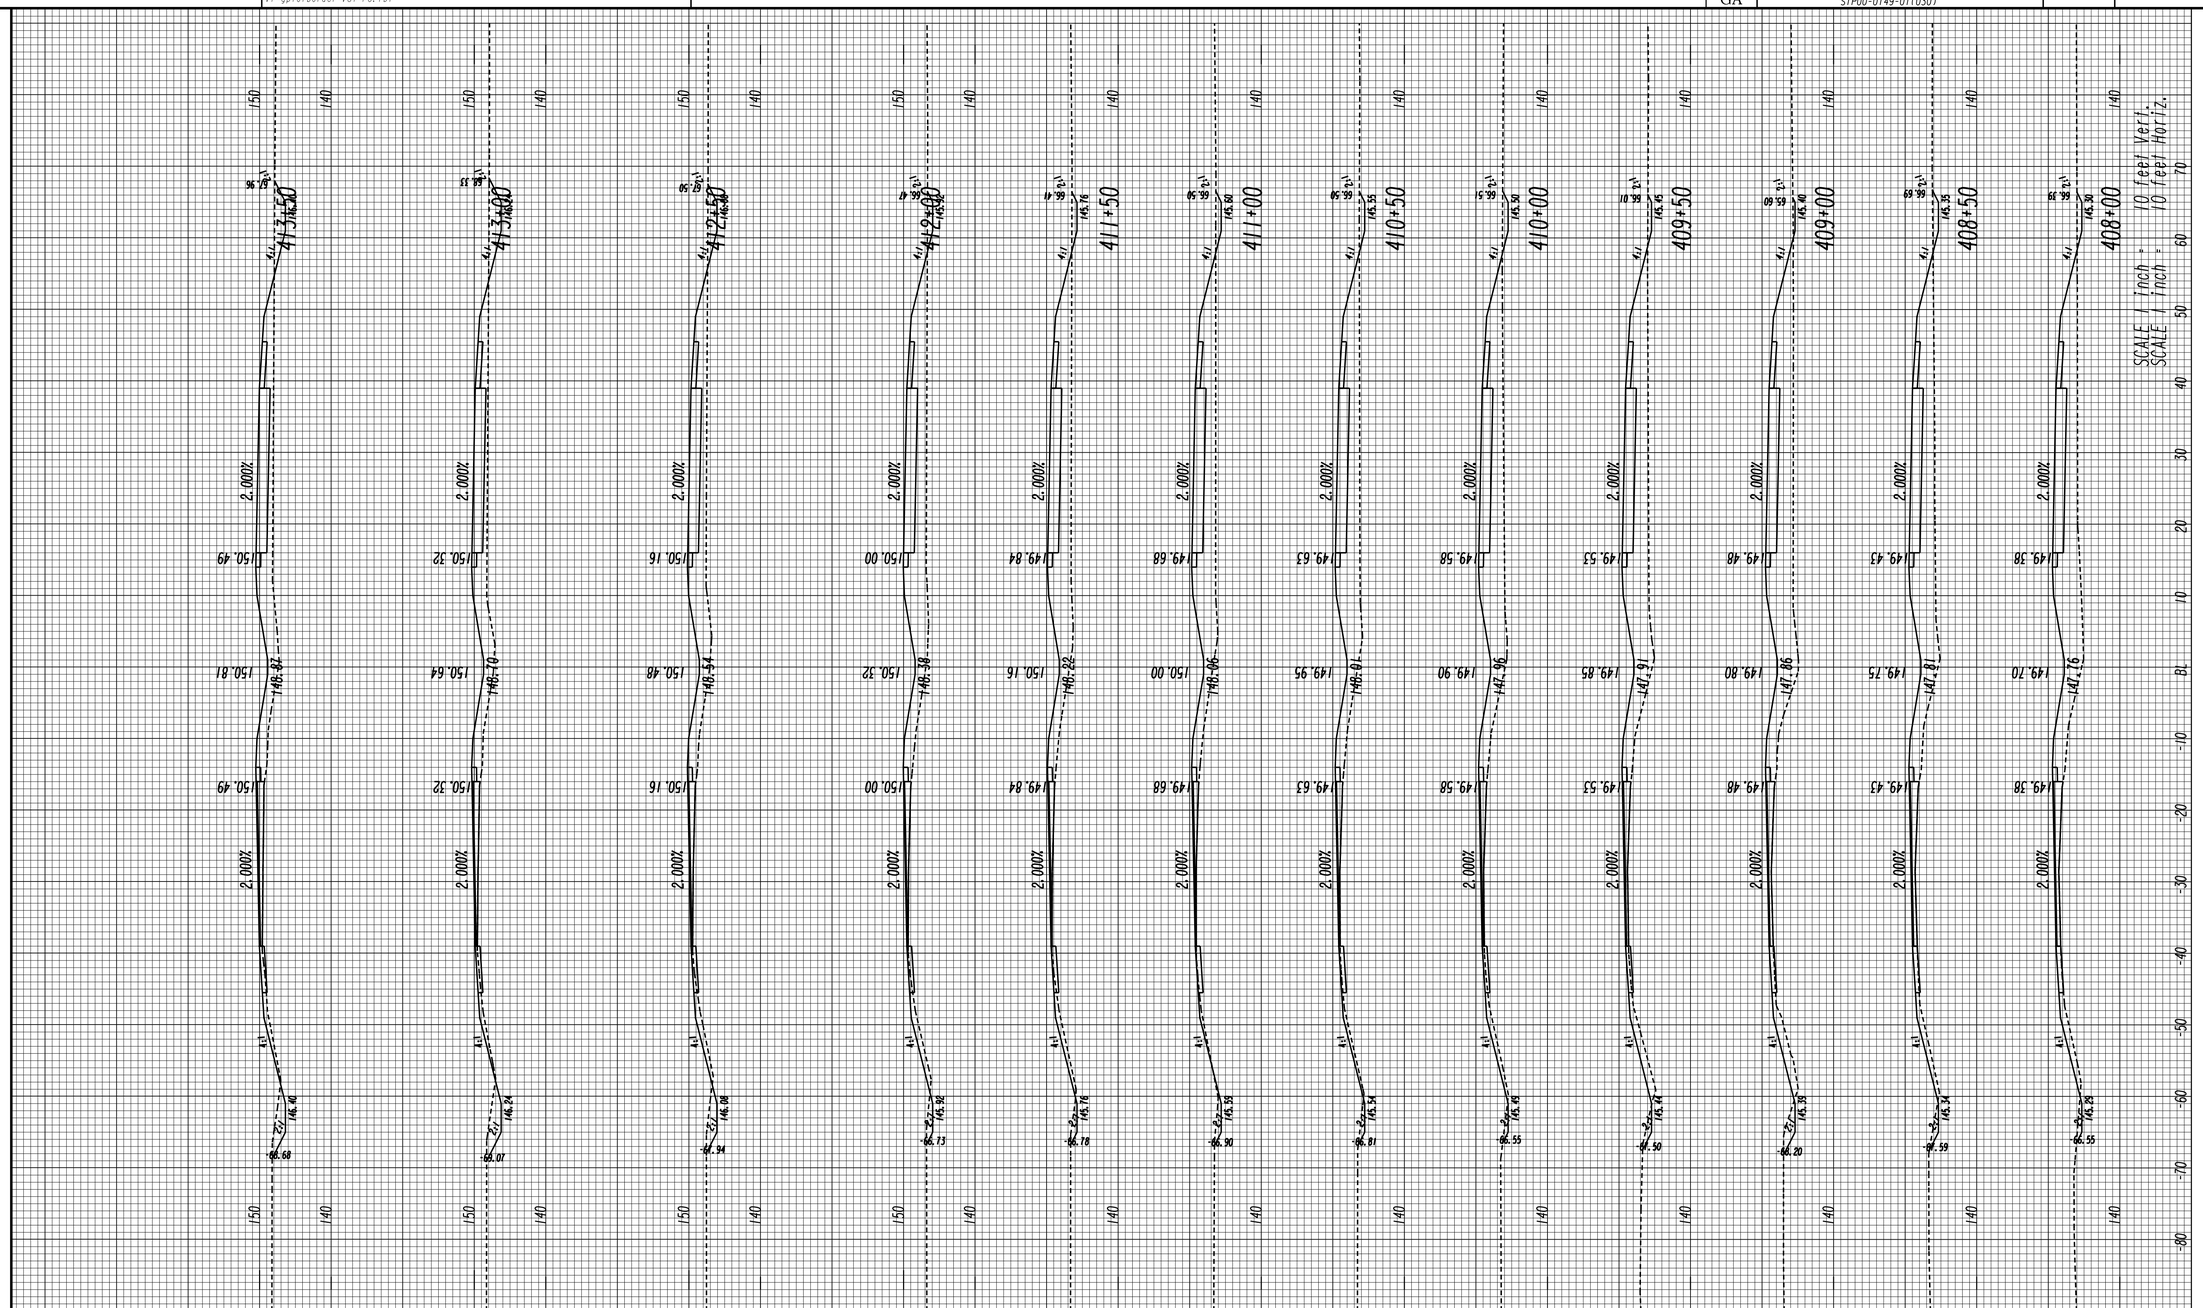

GEORGIA
DEPARTMENT OF TRANSPORTATION

REVISION DATES

STATE OF GEORGIA
DEPARTMENT OF TRANSPORTATION
OFFICE: JESUP ROAD DESIGN

CROSS SECTIONS

DRAWING No. 23-053

STATE	PROJECT NUMBER	SHEET NO.	TOTAL SHEETS
GA	STP00-0149-01(030)		

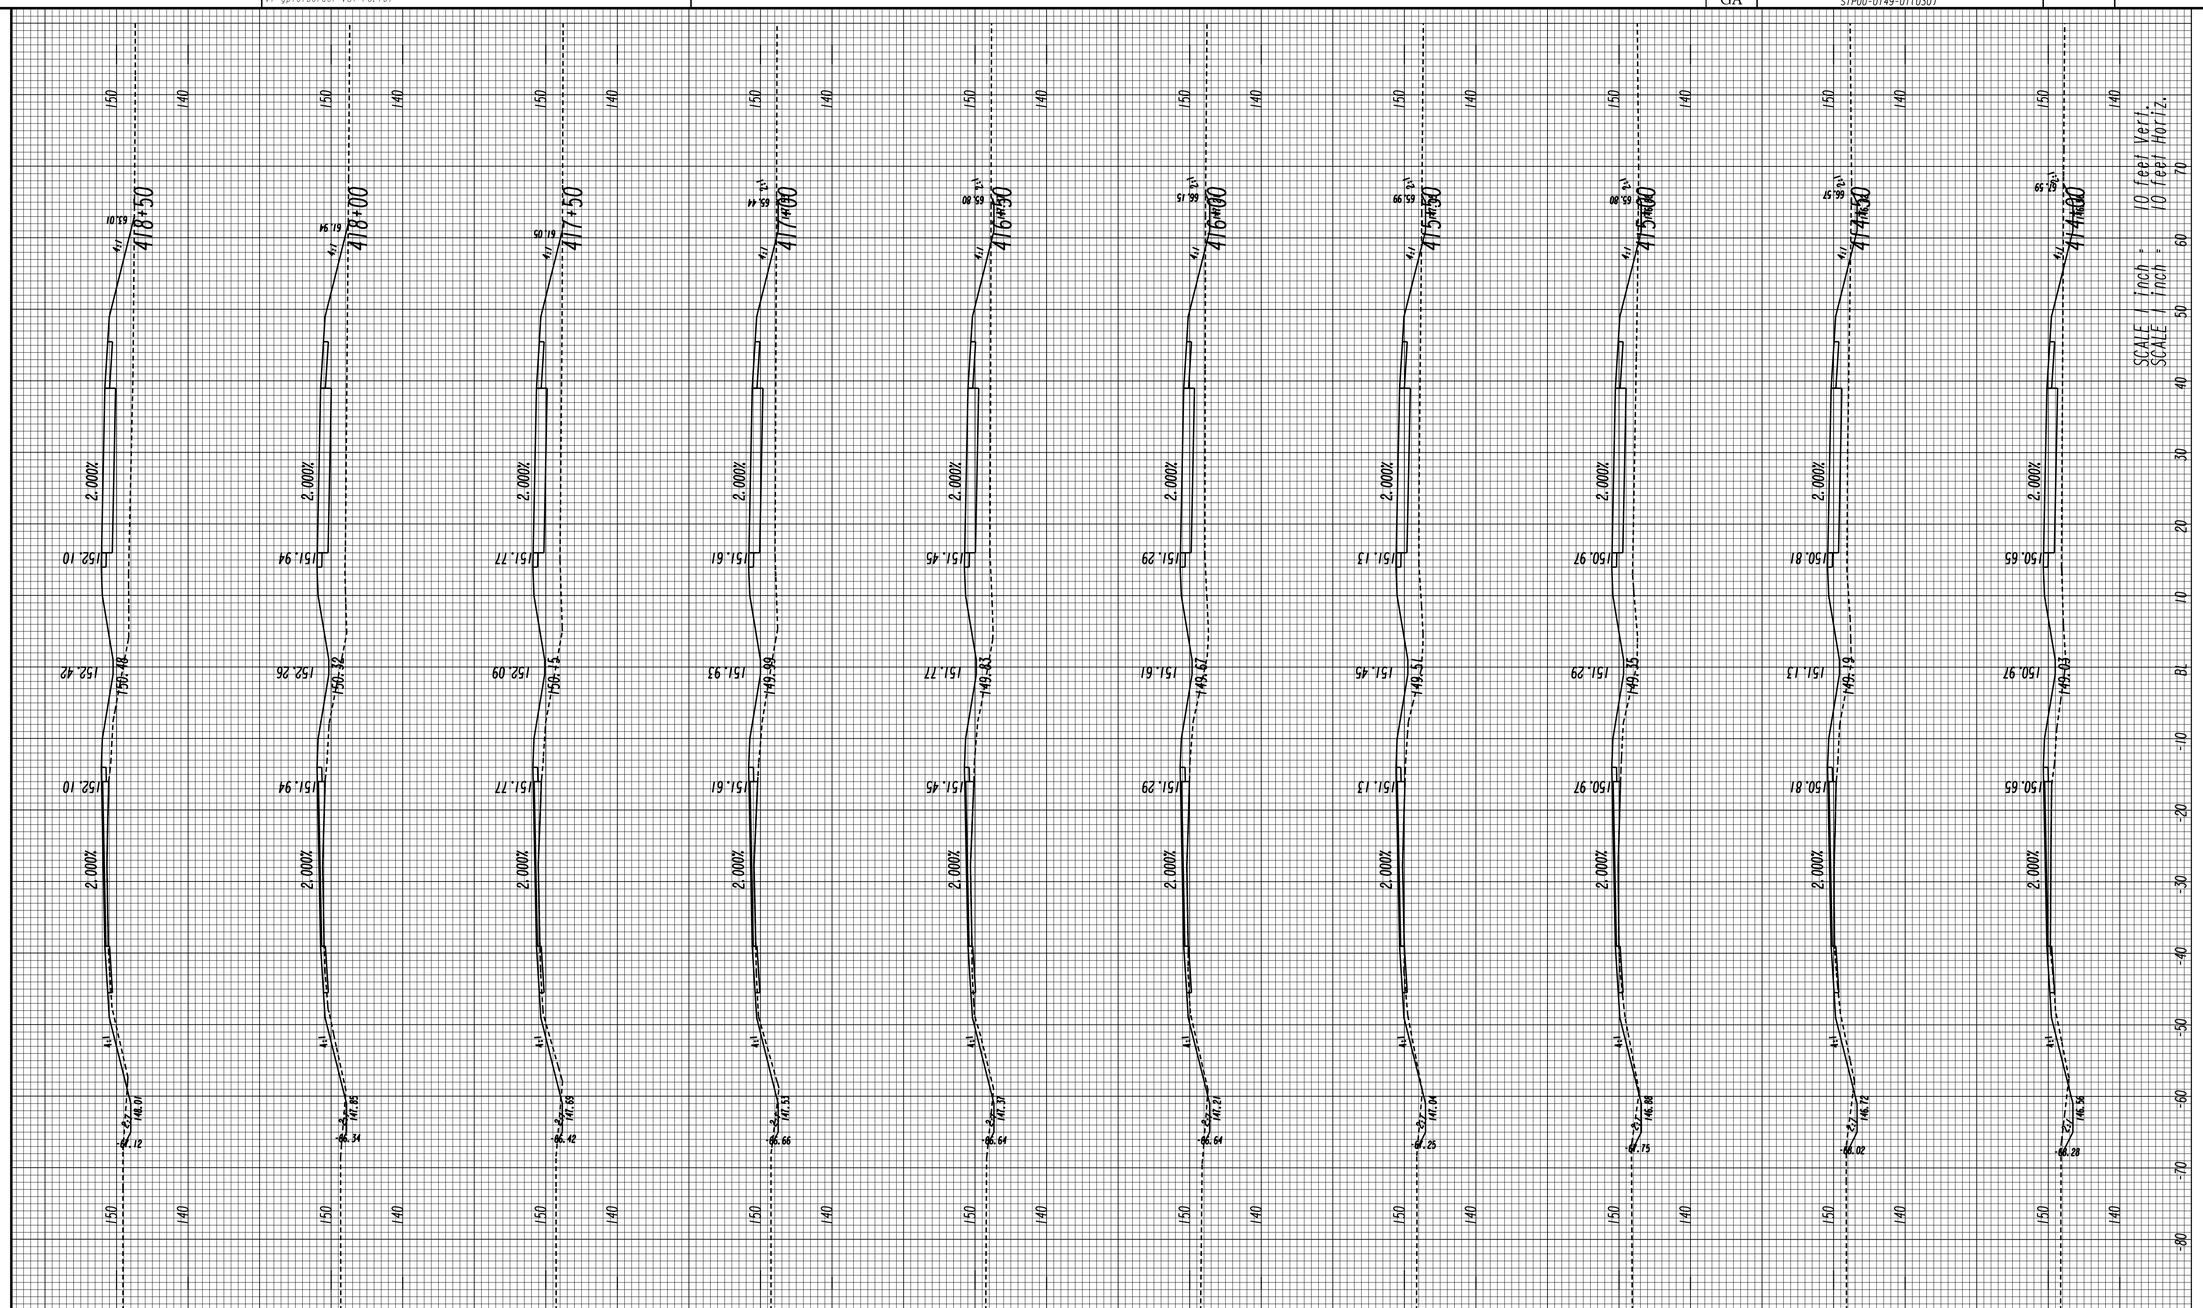

GEORGIA
DEPARTMENT OF TRANSPORTATION

REVISION DATES		

STATE OF GEORGIA
DEPARTMENT OF TRANSPORTATION

OFFICE: JESUP ROAD DESIGN

CROSS SECTIONS

DRAWING No. 23-054

3/1/2007 SUXEN

8/5/2016 12:52:52 PM
USER:tdent

Jversion
V7-gplotborder-V8I-PO.tbl

522460XS.DGN

STATE	PROJECT NUMBER	SHEET NO.	TOTAL SHEETS
GA	STP00-0149-01(030)		

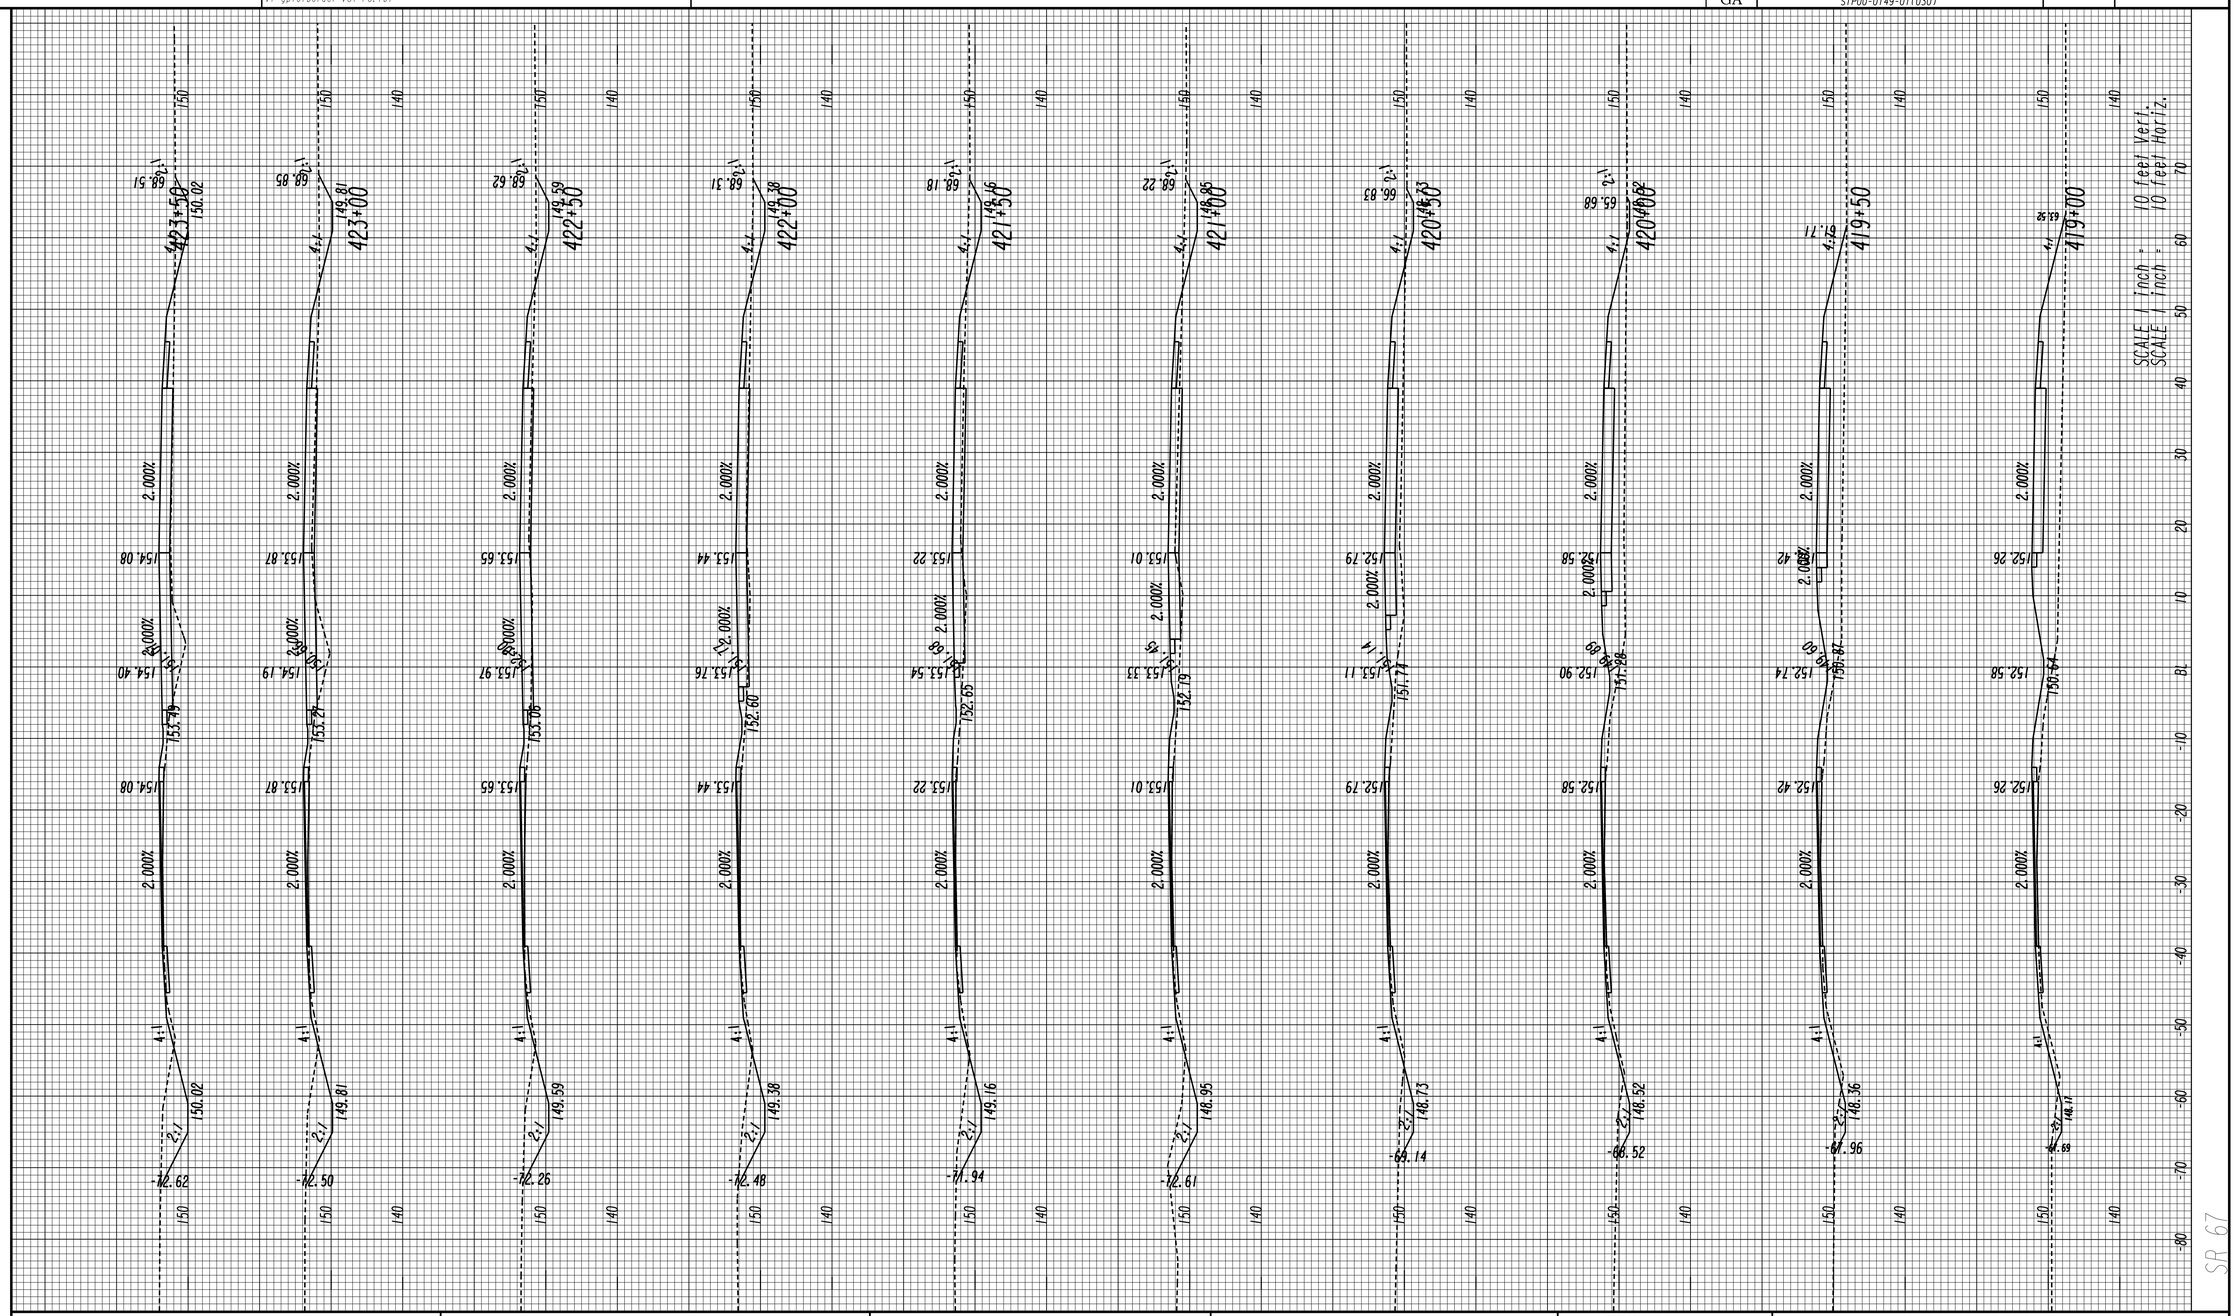

GEORGIA
DEPARTMENT OF TRANSPORTATION

REVISION DATES

STATE OF GEORGIA
DEPARTMENT OF TRANSPORTATION

OFFICE: JESUP ROAD DESIGN

CROSS SECTIONS

DRAWING No.
23-055

3/1/2007 SUXEN

8/5/2016 12:53:12 PM
USER:tdent

Jversion
V7-gplotborder-V8I-PO.tbl

522460XS.DGN

STATE	PROJECT NUMBER	SHEET NO.	TOTAL SHEETS
GA	STP00-0149-01(030)		

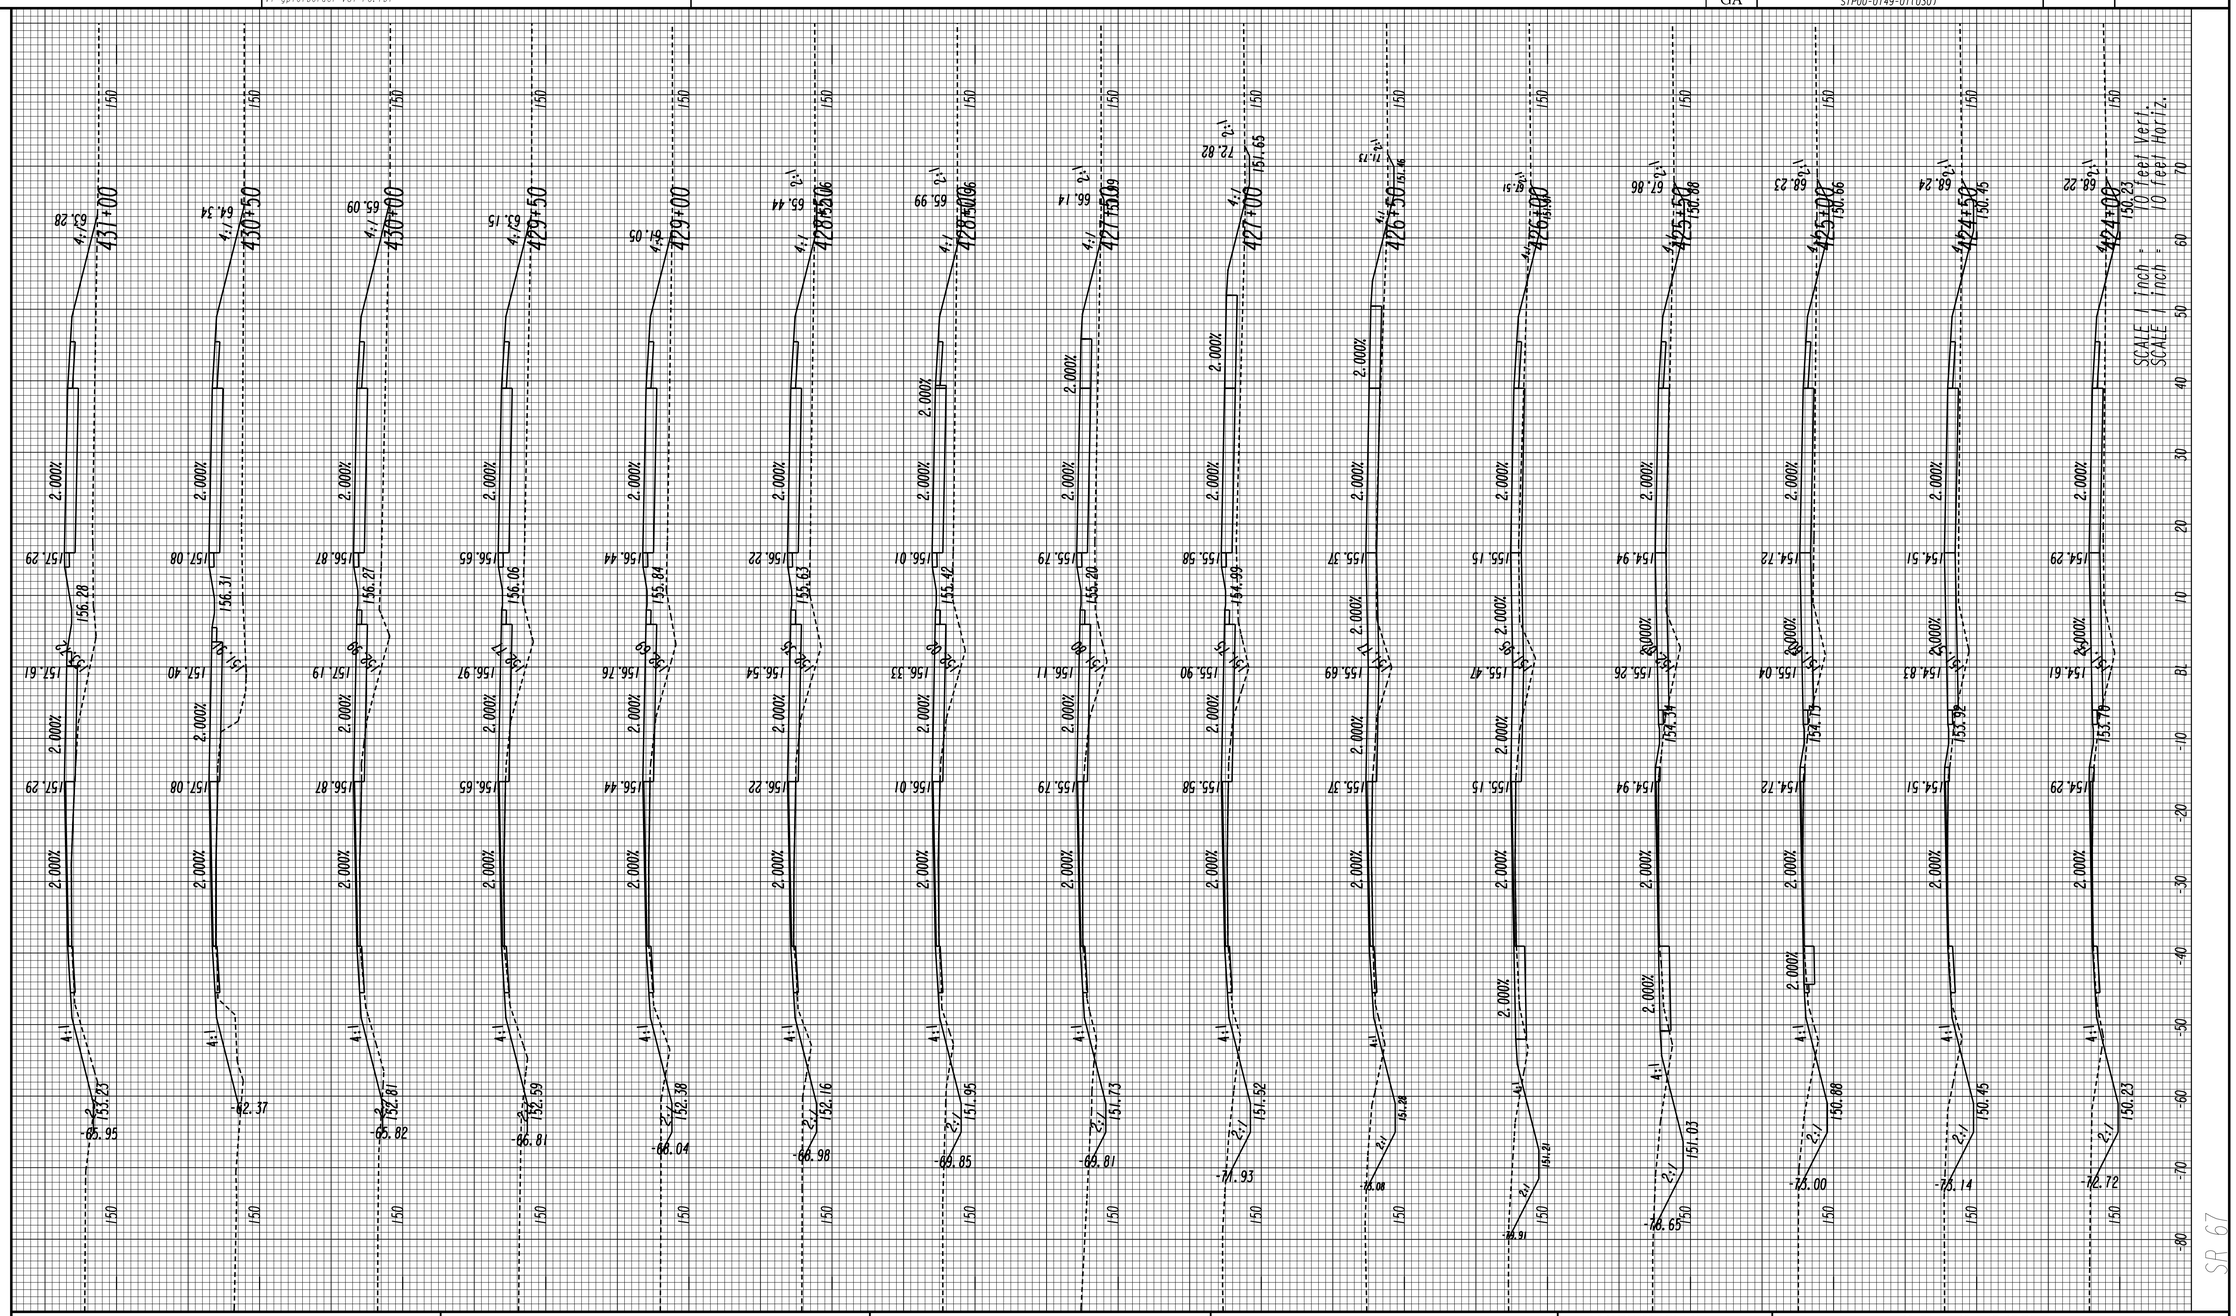

GEORGIA
DEPARTMENT OF TRANSPORTATION

REVISION DATES

STATE OF GEORGIA
DEPARTMENT OF TRANSPORTATION

OFFICE: JESUP ROAD DESIGN

CROSS SECTIONS

DRAWING No.
23-056

3/1/2007 SUXEN

STATE	PROJECT NUMBER	SHEET NO.	TOTAL SHEETS
GA	STP00-0149-01(030)		

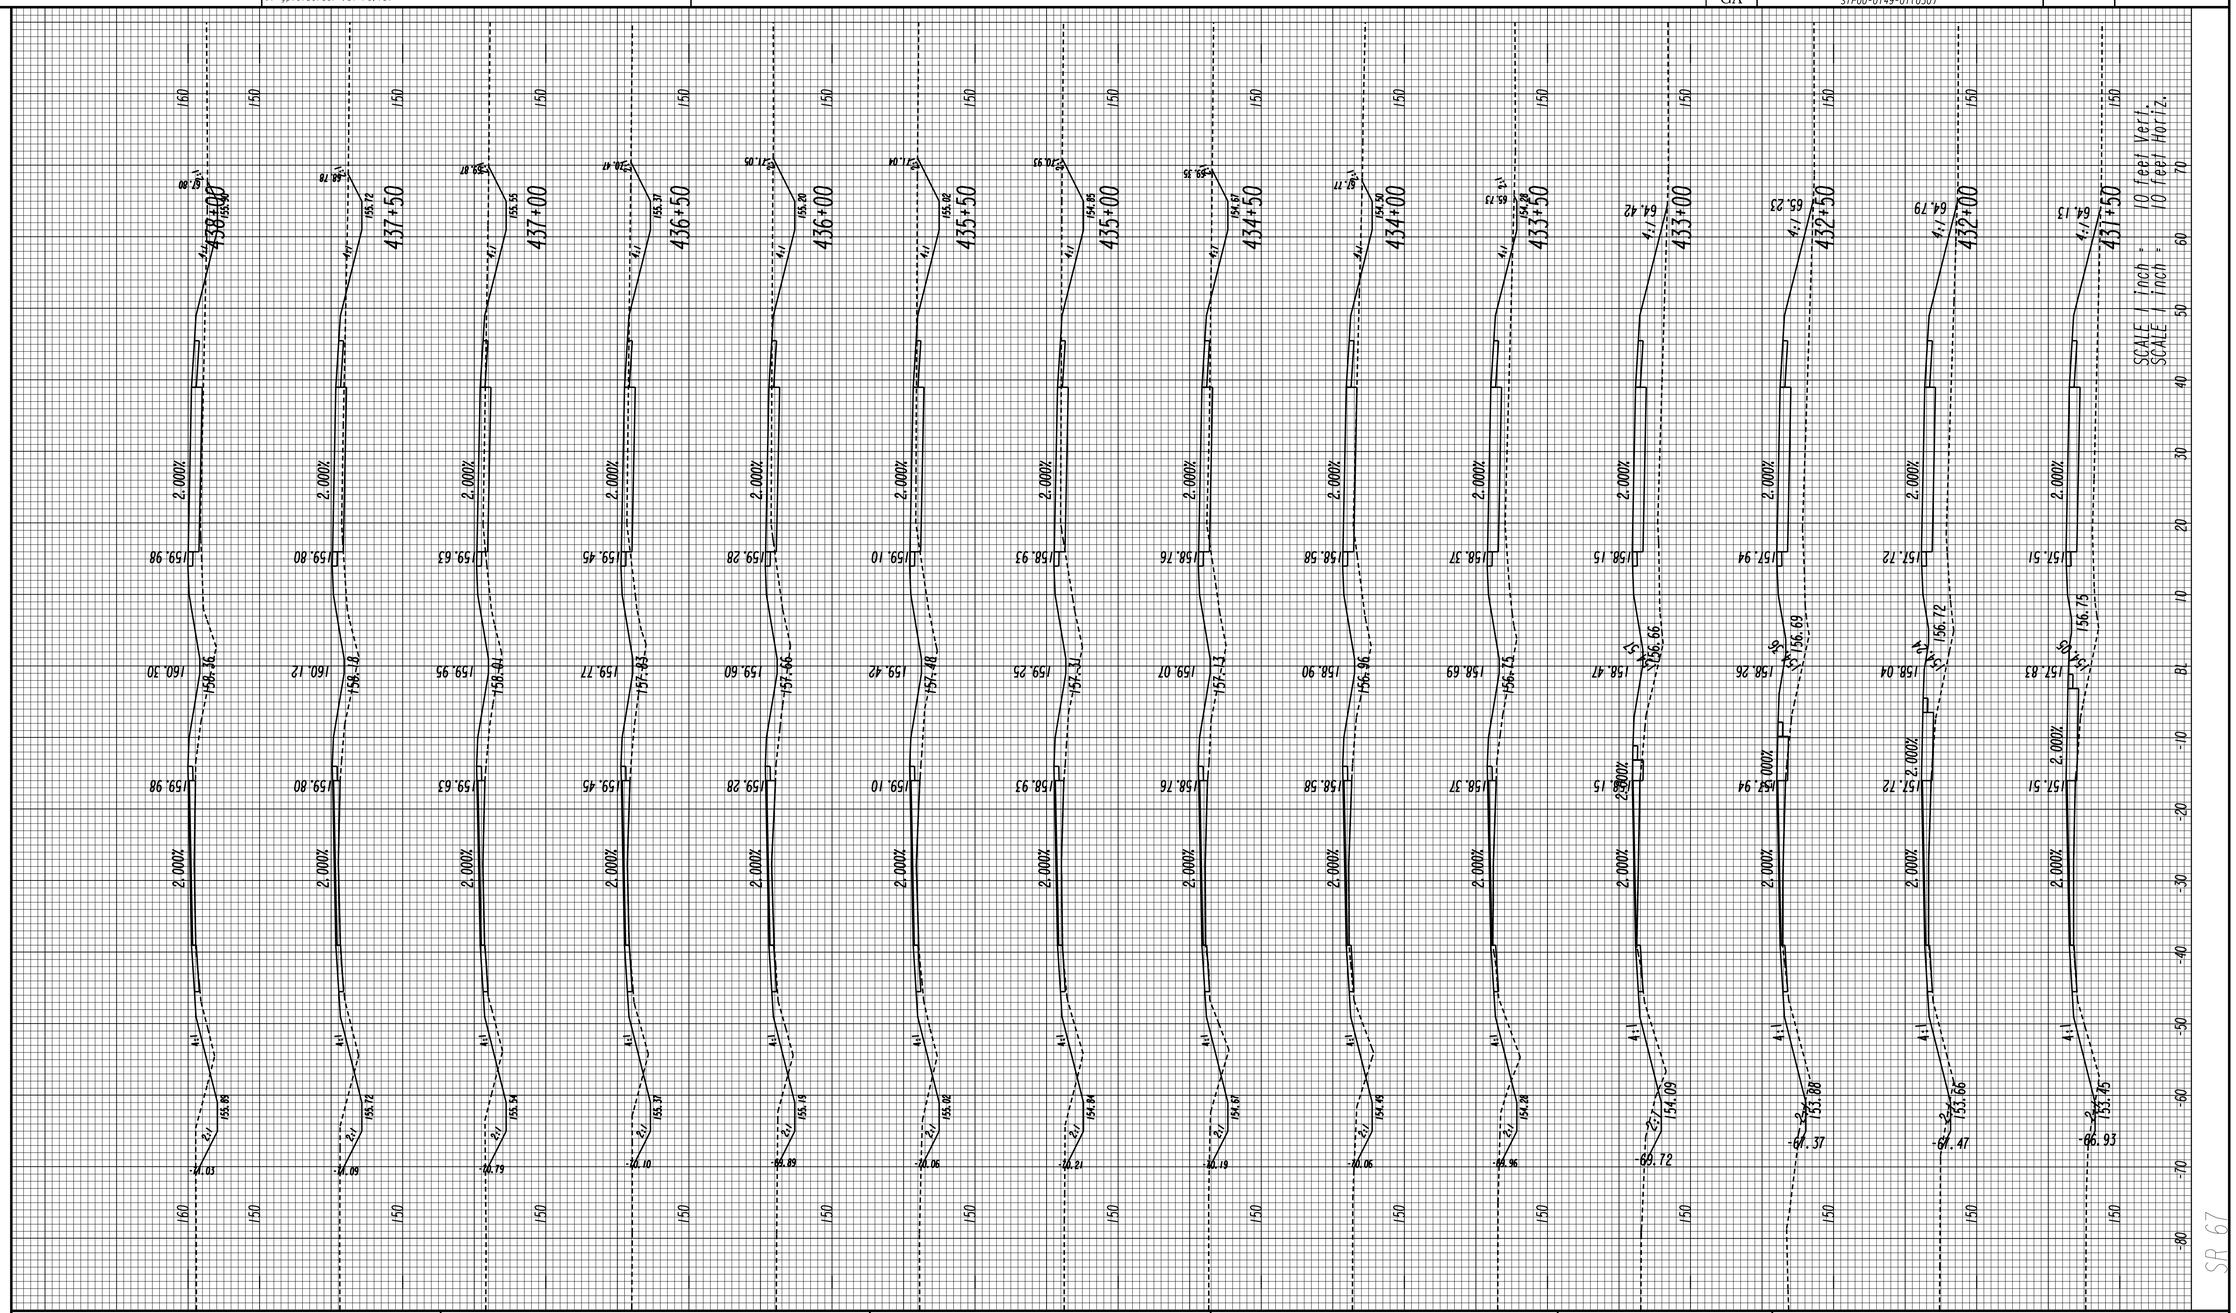

GEORGIA
DEPARTMENT OF TRANSPORTATION

REVISION DATES		

STATE OF GEORGIA
DEPARTMENT OF TRANSPORTATION

OFFICE: JESUP ROAD DESIGN

CROSS SECTIONS

DRAWING No. 23-057

3/11/2007 SUXEN

8/5/2016 12:53:45 PM USER:tdent	Jversion V7-gplotborder-V8I-PO.tbl	522460XS.DGN	STATE GA	PROJECT NUMBER STP00-0149-01(030)	SHEET NO.	TOTAL SHEETS

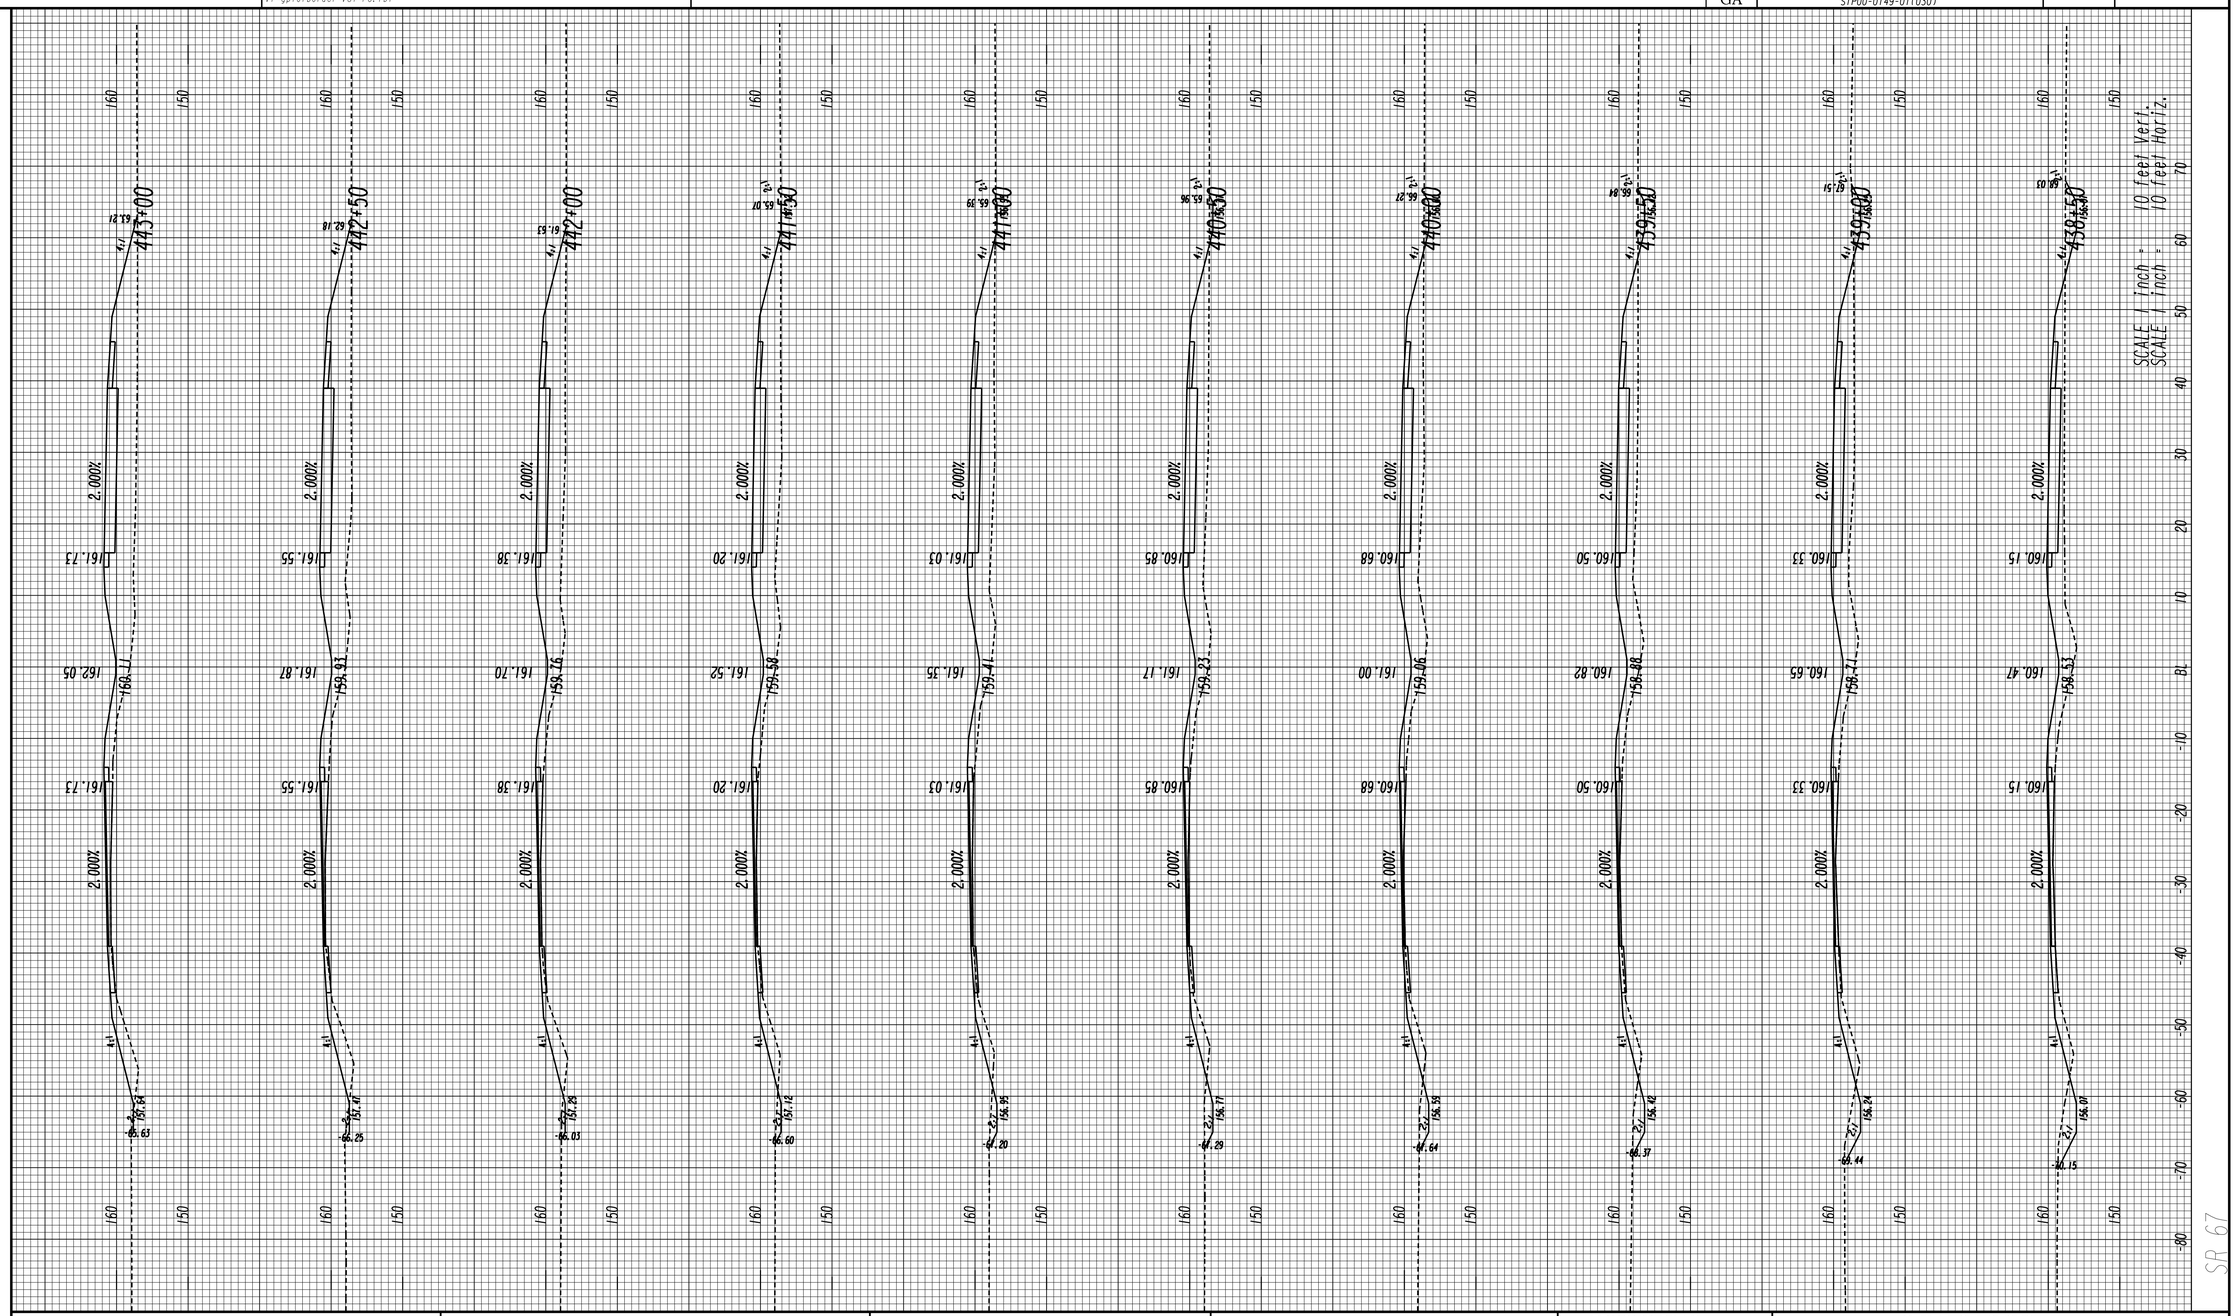
SCALE 1 inch = 10 feet Vert.
SCALE 1 inch = 10 feet Horiz.
SR 67
442+50
442+00
441+50
441+00
440+50
440+00
439+50
439+00
438+50
2.000%
161.73
162.05
161.55
161.87
161.38
161.70
161.20
161.52
161.03
161.35
160.85
161.17
160.68
161.00
160.50
160.82
160.33
160.65
160.15
160.47
159.64
159.93
159.58
159.41
159.25
159.12
158.95
158.71
158.48
158.24
158.01
158.53
156.63
156.25
156.03
155.60
155.20
154.29
154.64
154.37
154.15
153.91
153.67
153.44
153.21
152.97
152.74
152.50
137.23
137.00
136.76
136.53
136.29
136.06
135.82
135.59
135.35
135.12
134.88
134.65
134.41
134.18
133.94
133.71
133.47
133.24
133.00
132.77
132.53
132.30
132.06
131.83
131.59
131.36
131.12
130.89
130.65
130.42
130.18
129.95
129.71
129.48
129.24
129.01
128.77
128.54
128.30
128.07
127.83
127.60
127.36
127.13
126.89
126.66
126.42
126.19
125.95
125.72
125.48
125.25
125.01
124.78
124.54
124.31
124.07
123.84
123.60
123.37
123.13
122.90
122.66
122.43
122.19
121.96
121.72
121.49
121.25
121.02
120.78
120.55
120.31
120.08
119.84
119.61
119.37
119.14
118.90
118.67
118.43
118.20
117.96
117.73
117.49
117.26
117.02
116.79
116.55
116.32
116.08
115.85
115.61
115.38
115.14
114.91
114.67
114.44
114.20
113.97
113.73
113.50
113.26
113.03
112.79
112.56
112.32
112.09
111.85
111.62
111.38
111.15
110.91
110.68
110.44
110.21
109.97
109.74
109.50
109.27
109.03
108.80
108.56
108.33
108.09
107.86
107.62
107.39
107.15
106.92
106.68
106.45
106.21
105.98
105.74
105.51
105.27
105.04
104.80
104.57
104.33
104.10
103.86
103.63
103.39
103.16
102.92
102.69
102.45
102.22
101.98
101.75
101.51
101.28
101.04
100.81
100.57
100.34
100.10
99.87
99.63
99.40
99.16
98.93
98.69
98.46
98.22
97.99
97.75
97.52
97.28
97.05
96.81
96.58
96.34
96.11
95.87
95.64
95.40
95.17
94.93
94.70
94.46
94.23
94.00
93.76
93.53
93.29
51.23
51.00
50.76
50.53
50.29
-0.23
-0.47
-0.70
-0.94
-93.76
-93.99
-94.23
-94.46
-94.70
-230.76
-230.99
-231.23
-231.46
-231.70
-273.76
-273.99
-274.23
-274.46
-274.70
-316.76
-316.99
-317.23
-317.46
-317.70
-317.93
-318.17
-318.40
-318.64
-318.87
-319.11
-319.34
-319.58
-319.81
-320.05
-320.28
-320.52
-320.75
-320.99
-321.22
-321.46
-321.69
-321.93
-322.16
-322.40
-322.63
-322.87
-323.10
-323.34
-323.57
-323.81
-324.04
-324.28
-324.51
-324.75
-324.98
-325.22
-325.45
-325.69
-325.92

STATE	PROJECT NUMBER	SHEET NO.	TOTAL SHEETS
GA	STP00-0149-01(030)		

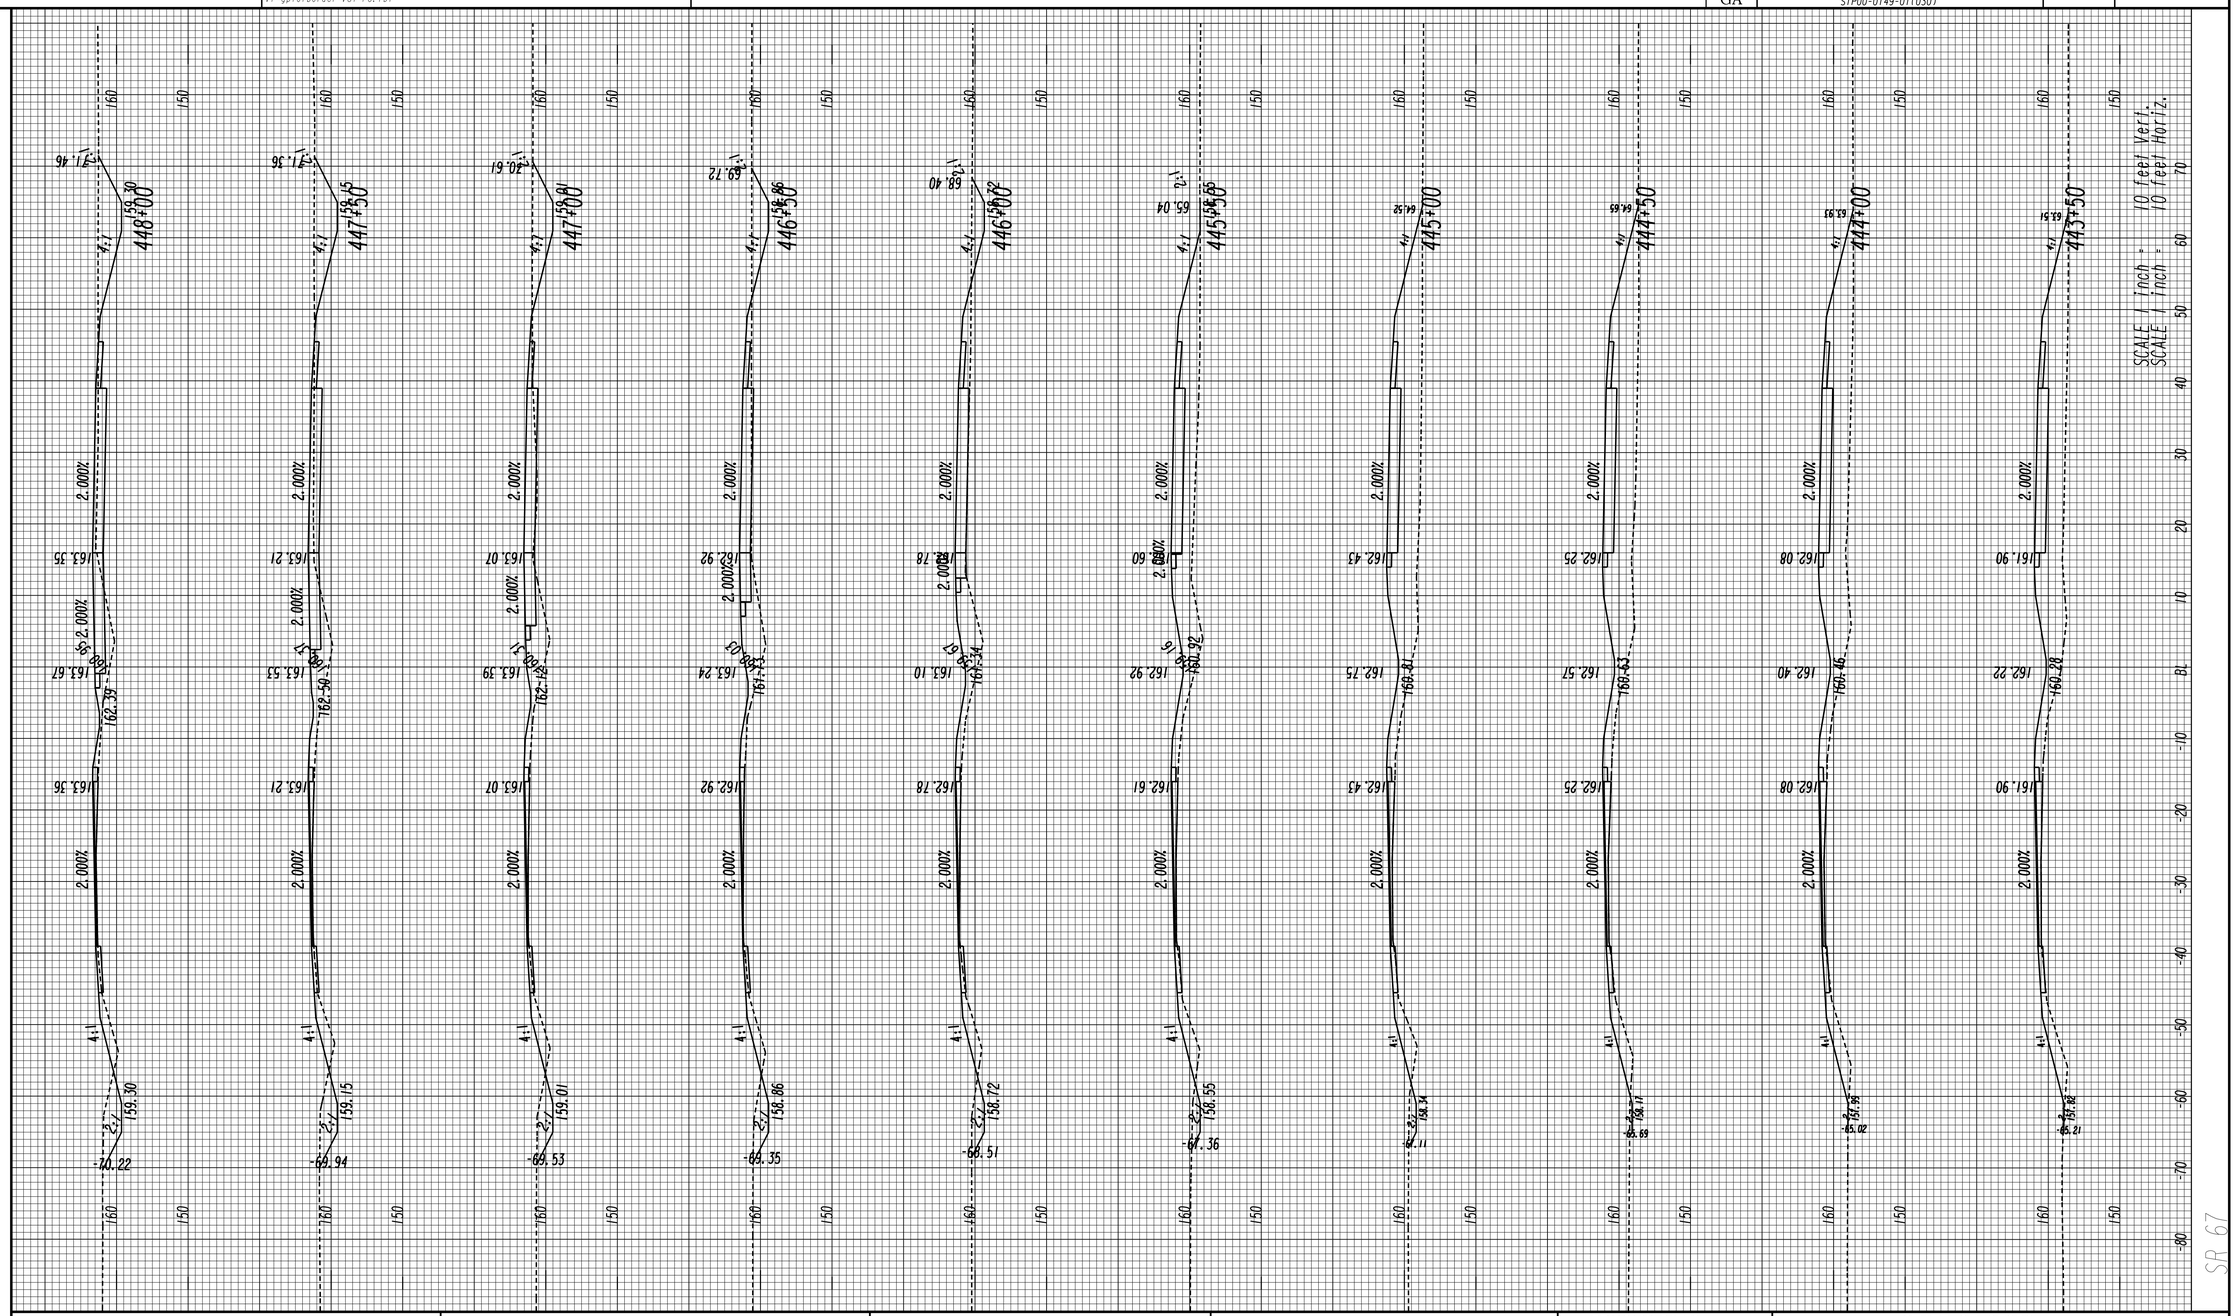

GEORGIA
DEPARTMENT OF TRANSPORTATION

REVISION DATES

STATE OF GEORGIA
DEPARTMENT OF TRANSPORTATION
OFFICE: JESUP ROAD DESIGN

CROSS SECTIONS

DRAWING No. 23-059

3/1/2007 SUXEN

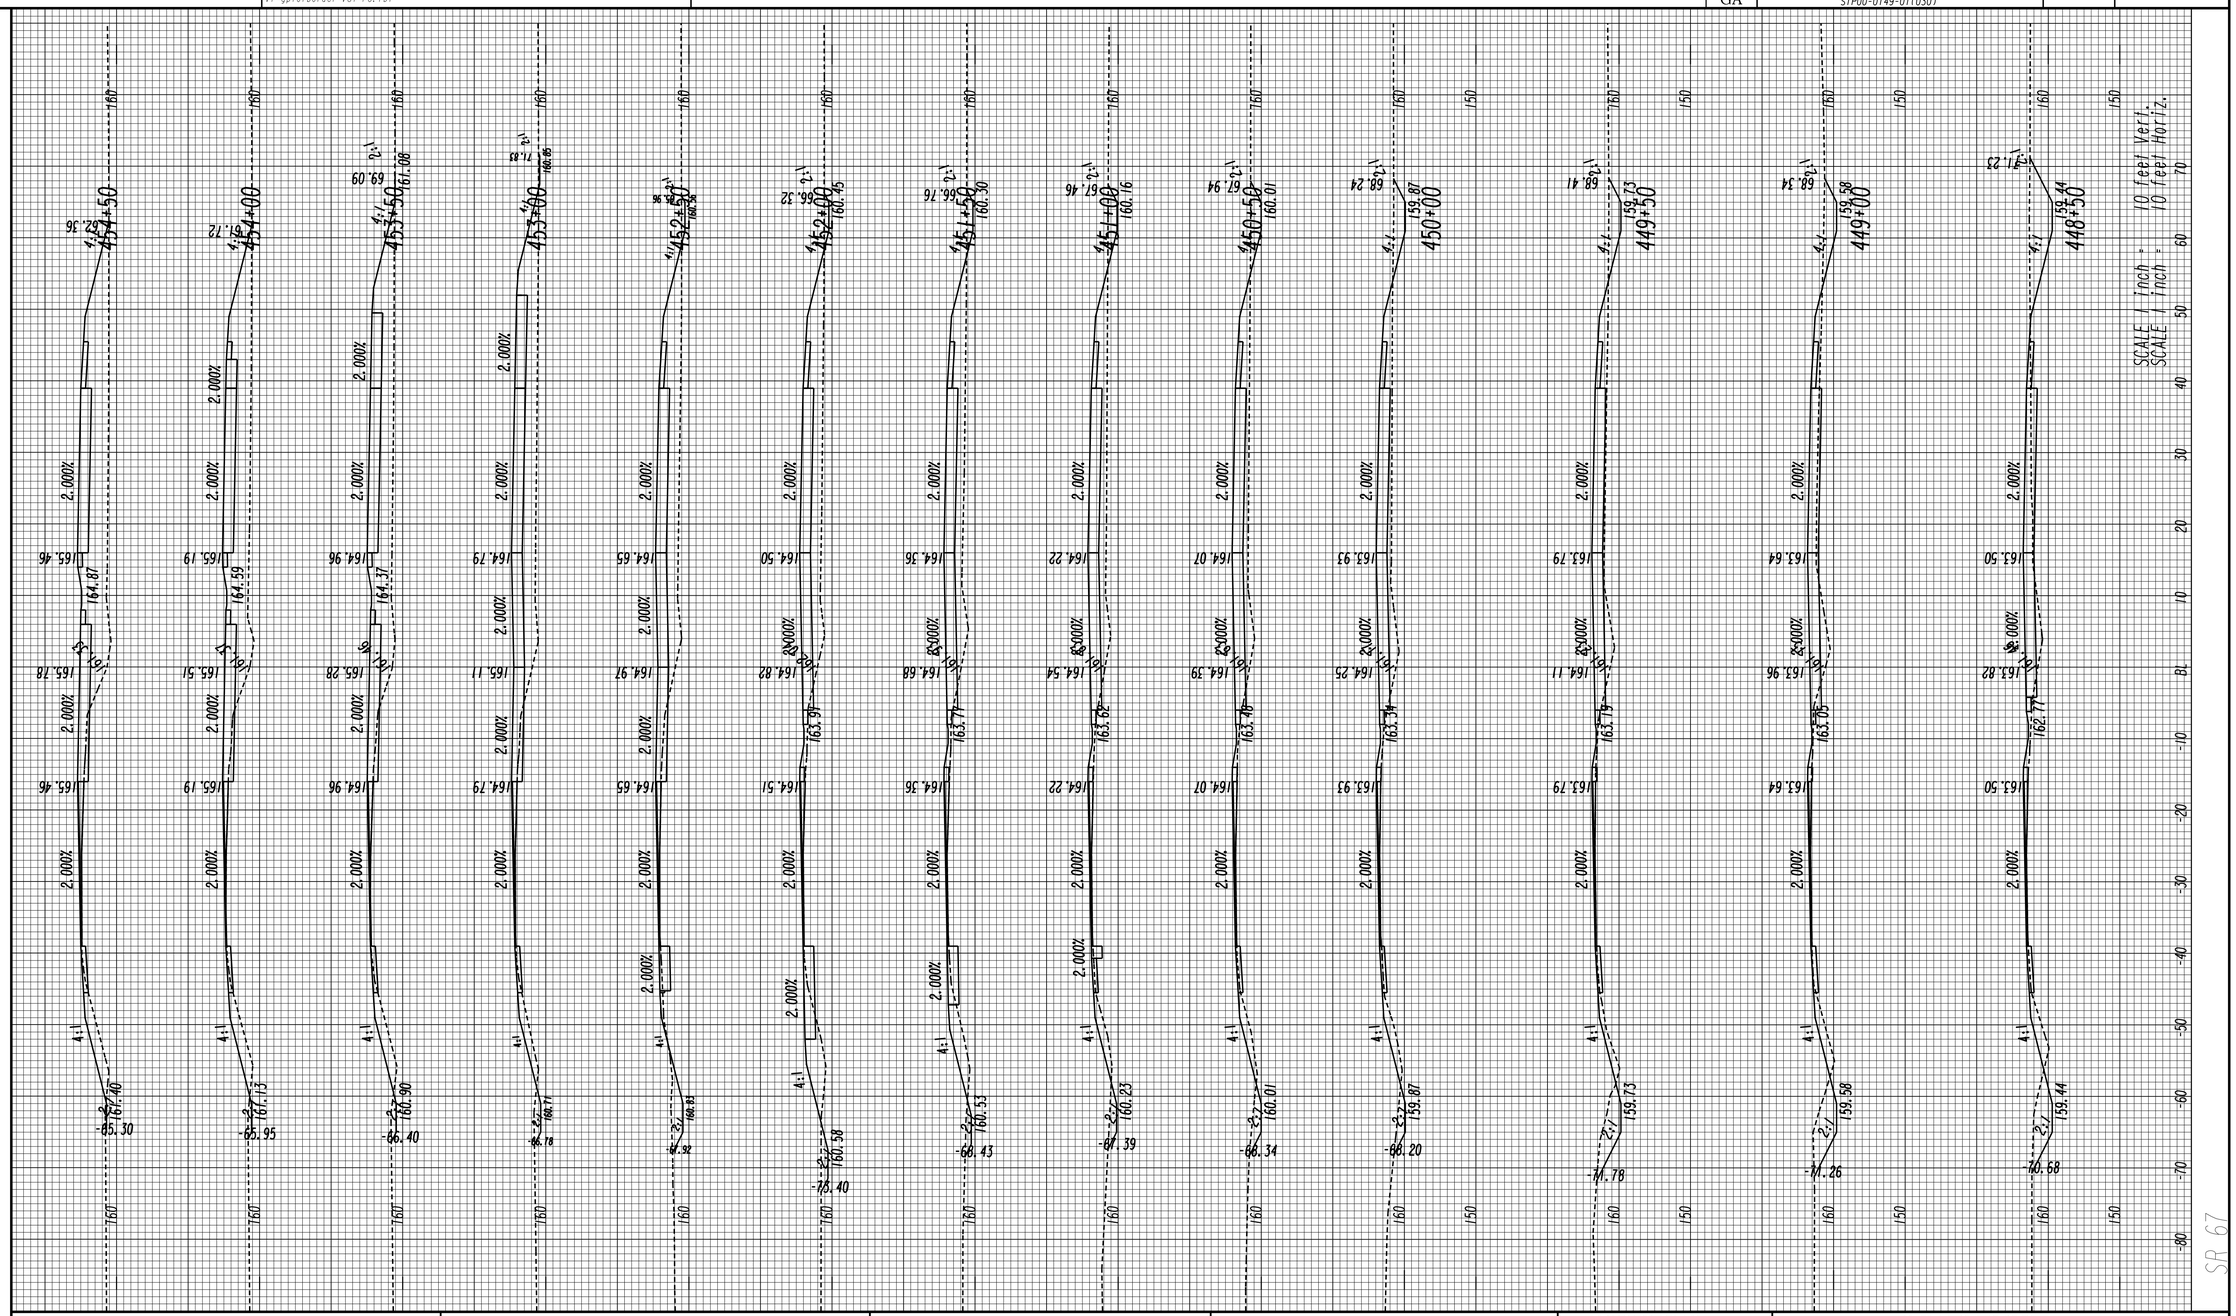

GEORGIA
DEPARTMENT OF TRANSPORTATION

REVISION DATES

STATE OF GEORGIA
DEPARTMENT OF TRANSPORTATION
OFFICE: JESUP ROAD DESIGN

CROSS SECTIONS

DRAWING No. 23-060

8/5/2016 12:54:40 PM	Jversion	522460XS.DGN	STATE	PROJECT NUMBER	SHEET NO.	TOTAL SHEETS
USER:tdent	V7-gplotborder-V8I-PO.tbl		GA	STP00-0149-01(030)		

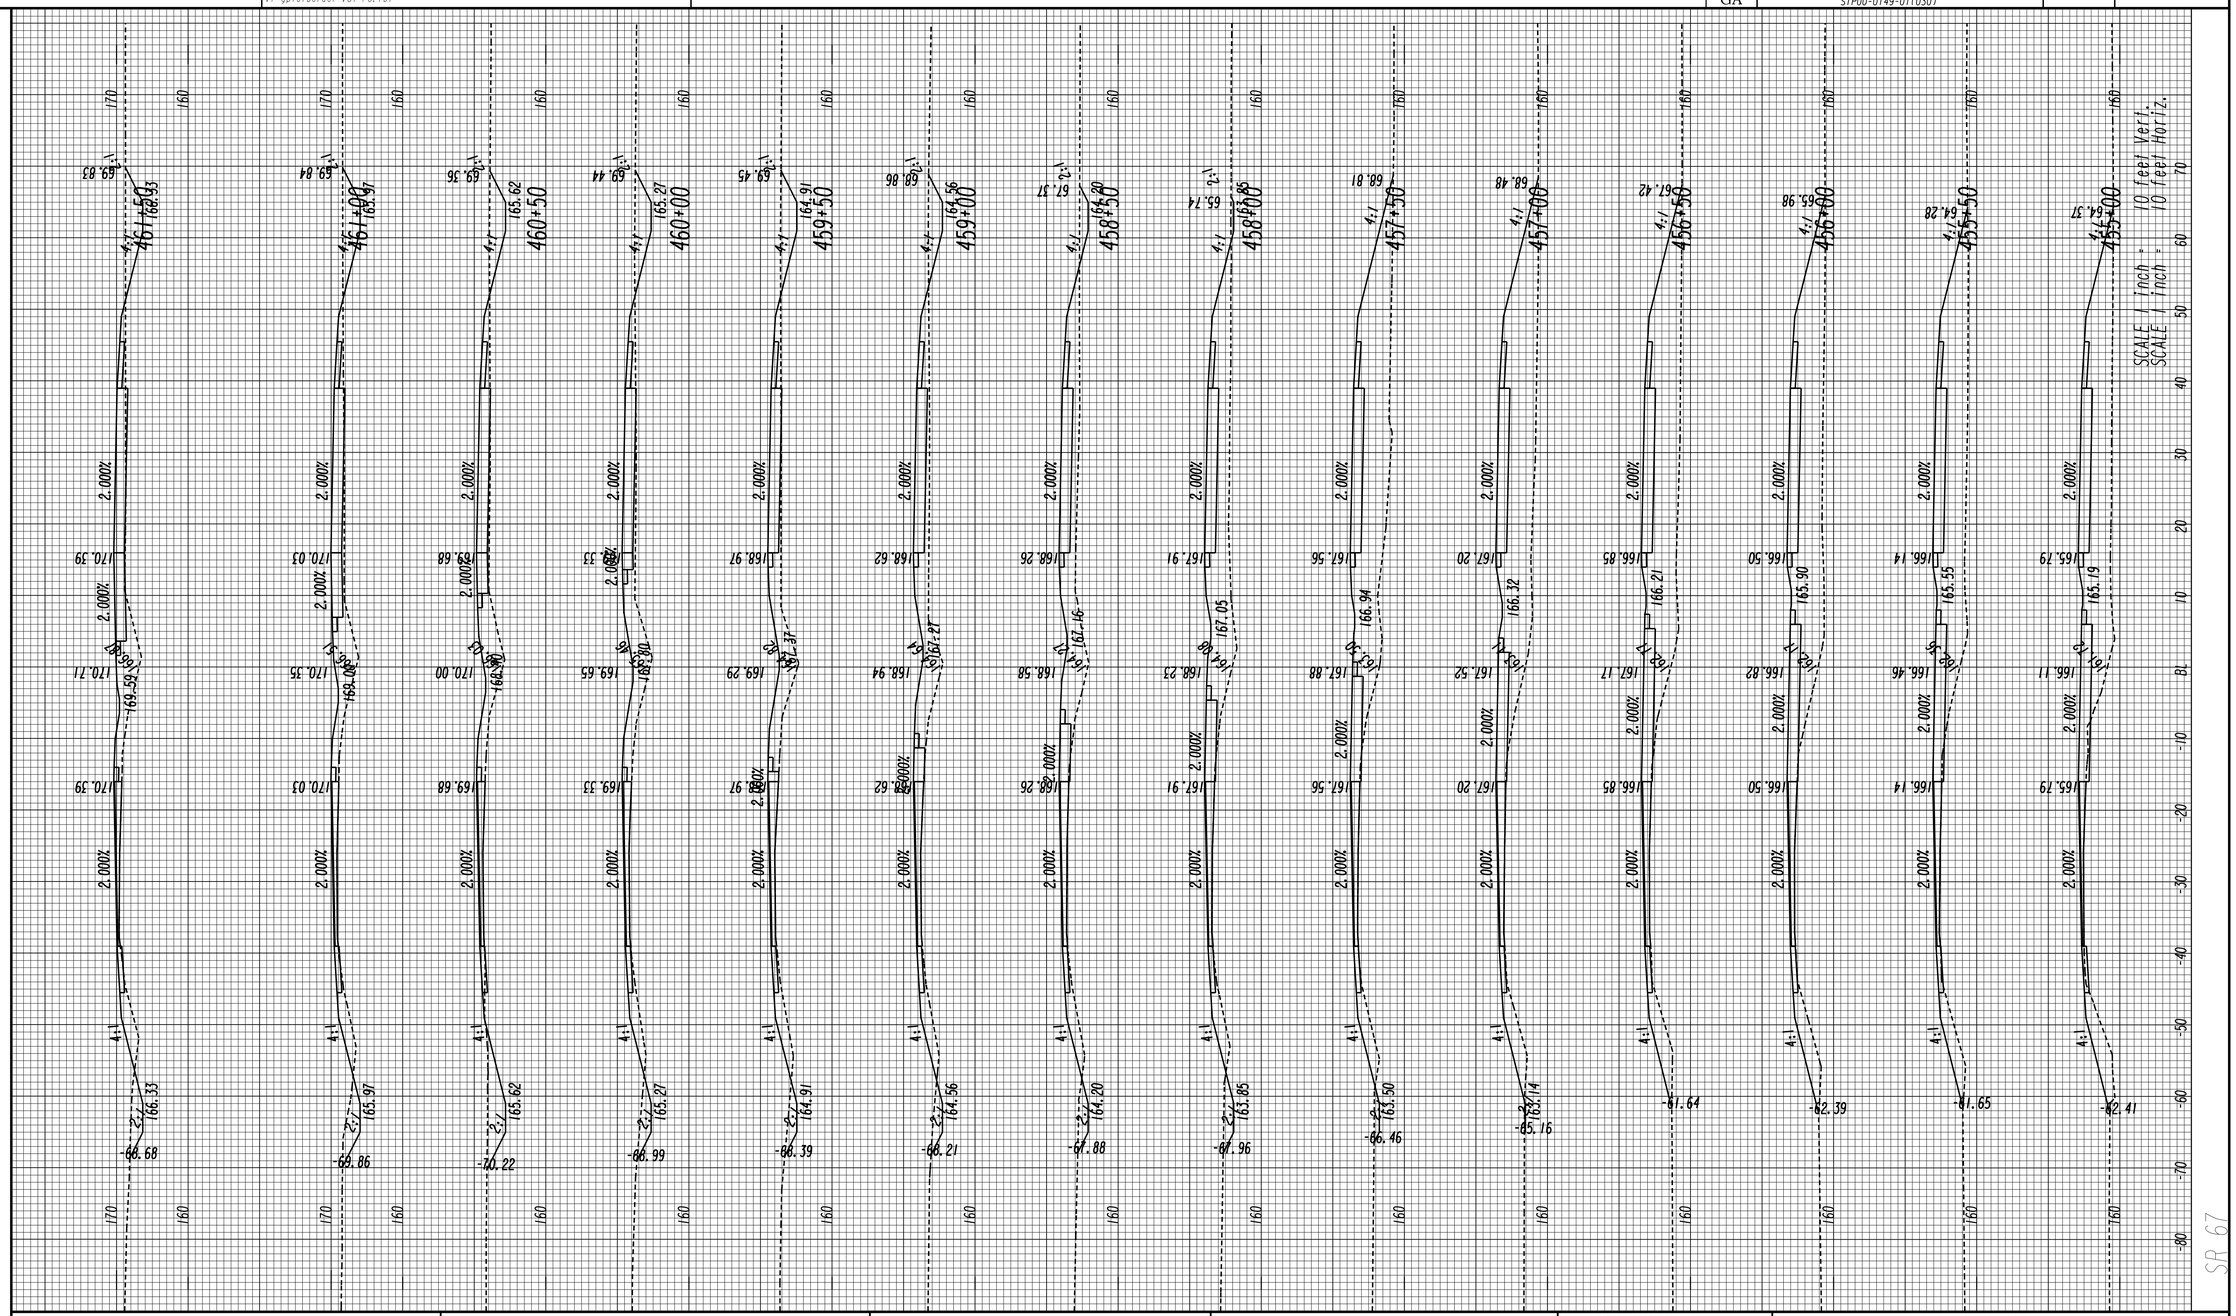

GEORGIA
DEPARTMENT OF TRANSPORTATION

REVISION DATES

STATE OF GEORGIA
DEPARTMENT OF TRANSPORTATION

OFFICE: JESUP ROAD DESIGN

CROSS SECTIONS

DRAWING No. 23-061

3/1/2007 SUXEN

8/5/2016 12:54:56 PM
USER:tdent

Jversion
V7-gplotborder-V8I-PO.tbl

522460XS.DGN

STATE	PROJECT NUMBER	SHEET NO.	TOTAL SHEETS
GA	STP00-0149-01(030)		

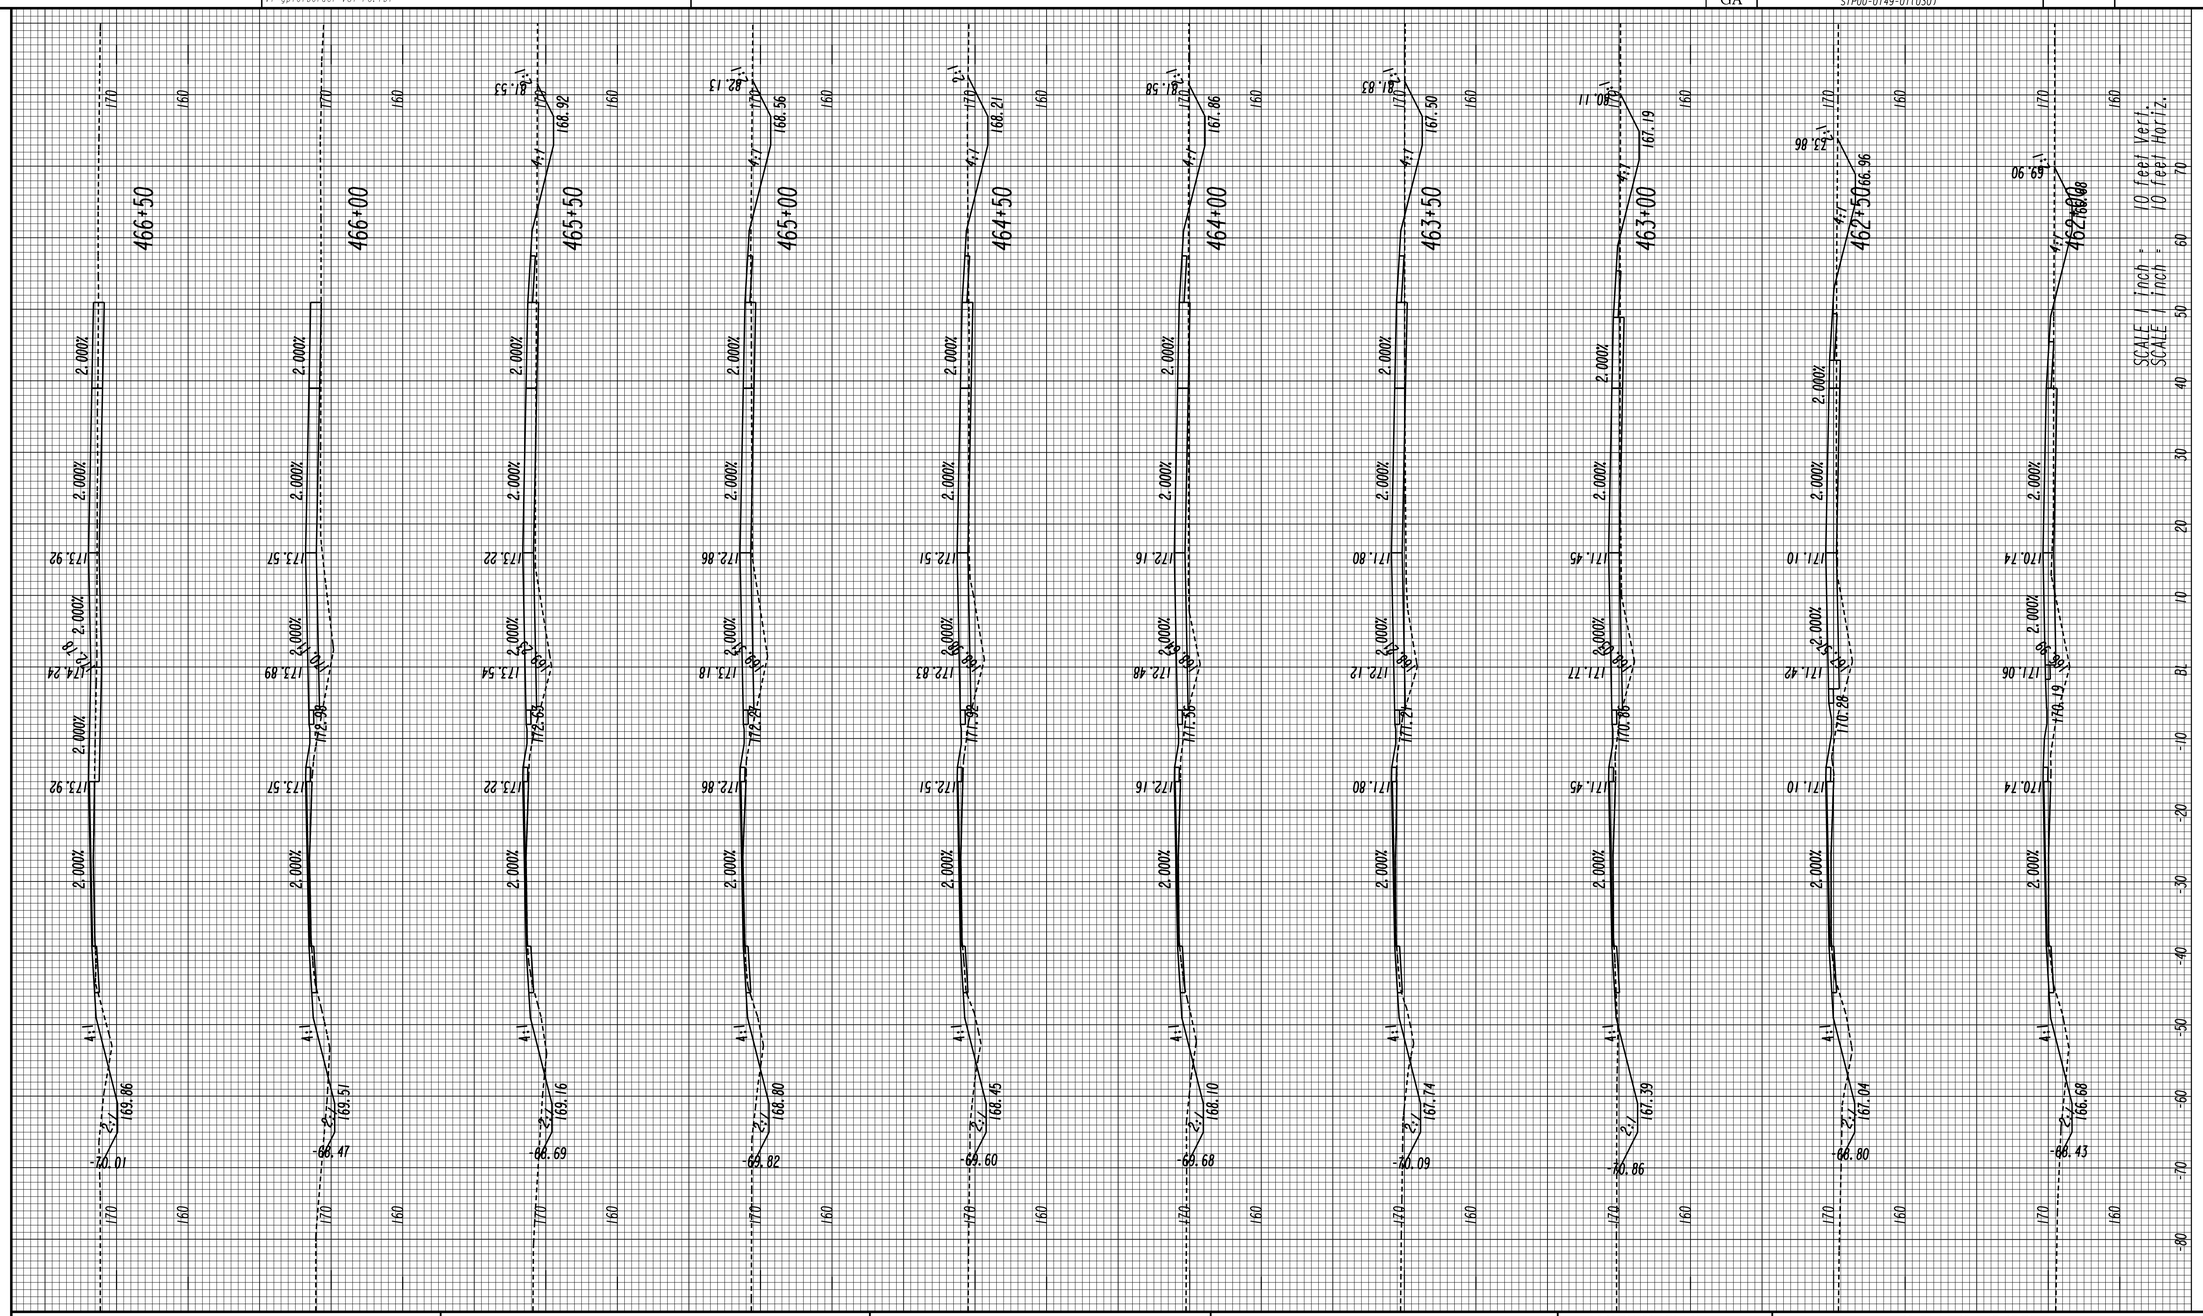

GEORGIA
DEPARTMENT OF TRANSPORTATION

REVISION DATES

STATE OF GEORGIA
DEPARTMENT OF TRANSPORTATION
OFFICE: JESUP ROAD DESIGN

CROSS SECTIONS

DRAWING No. 23-062

3/1/2007 SUXEN

STATE	PROJECT NUMBER	SHEET NO.	TOTAL SHEETS
GA	STP00-0149-01(030)		

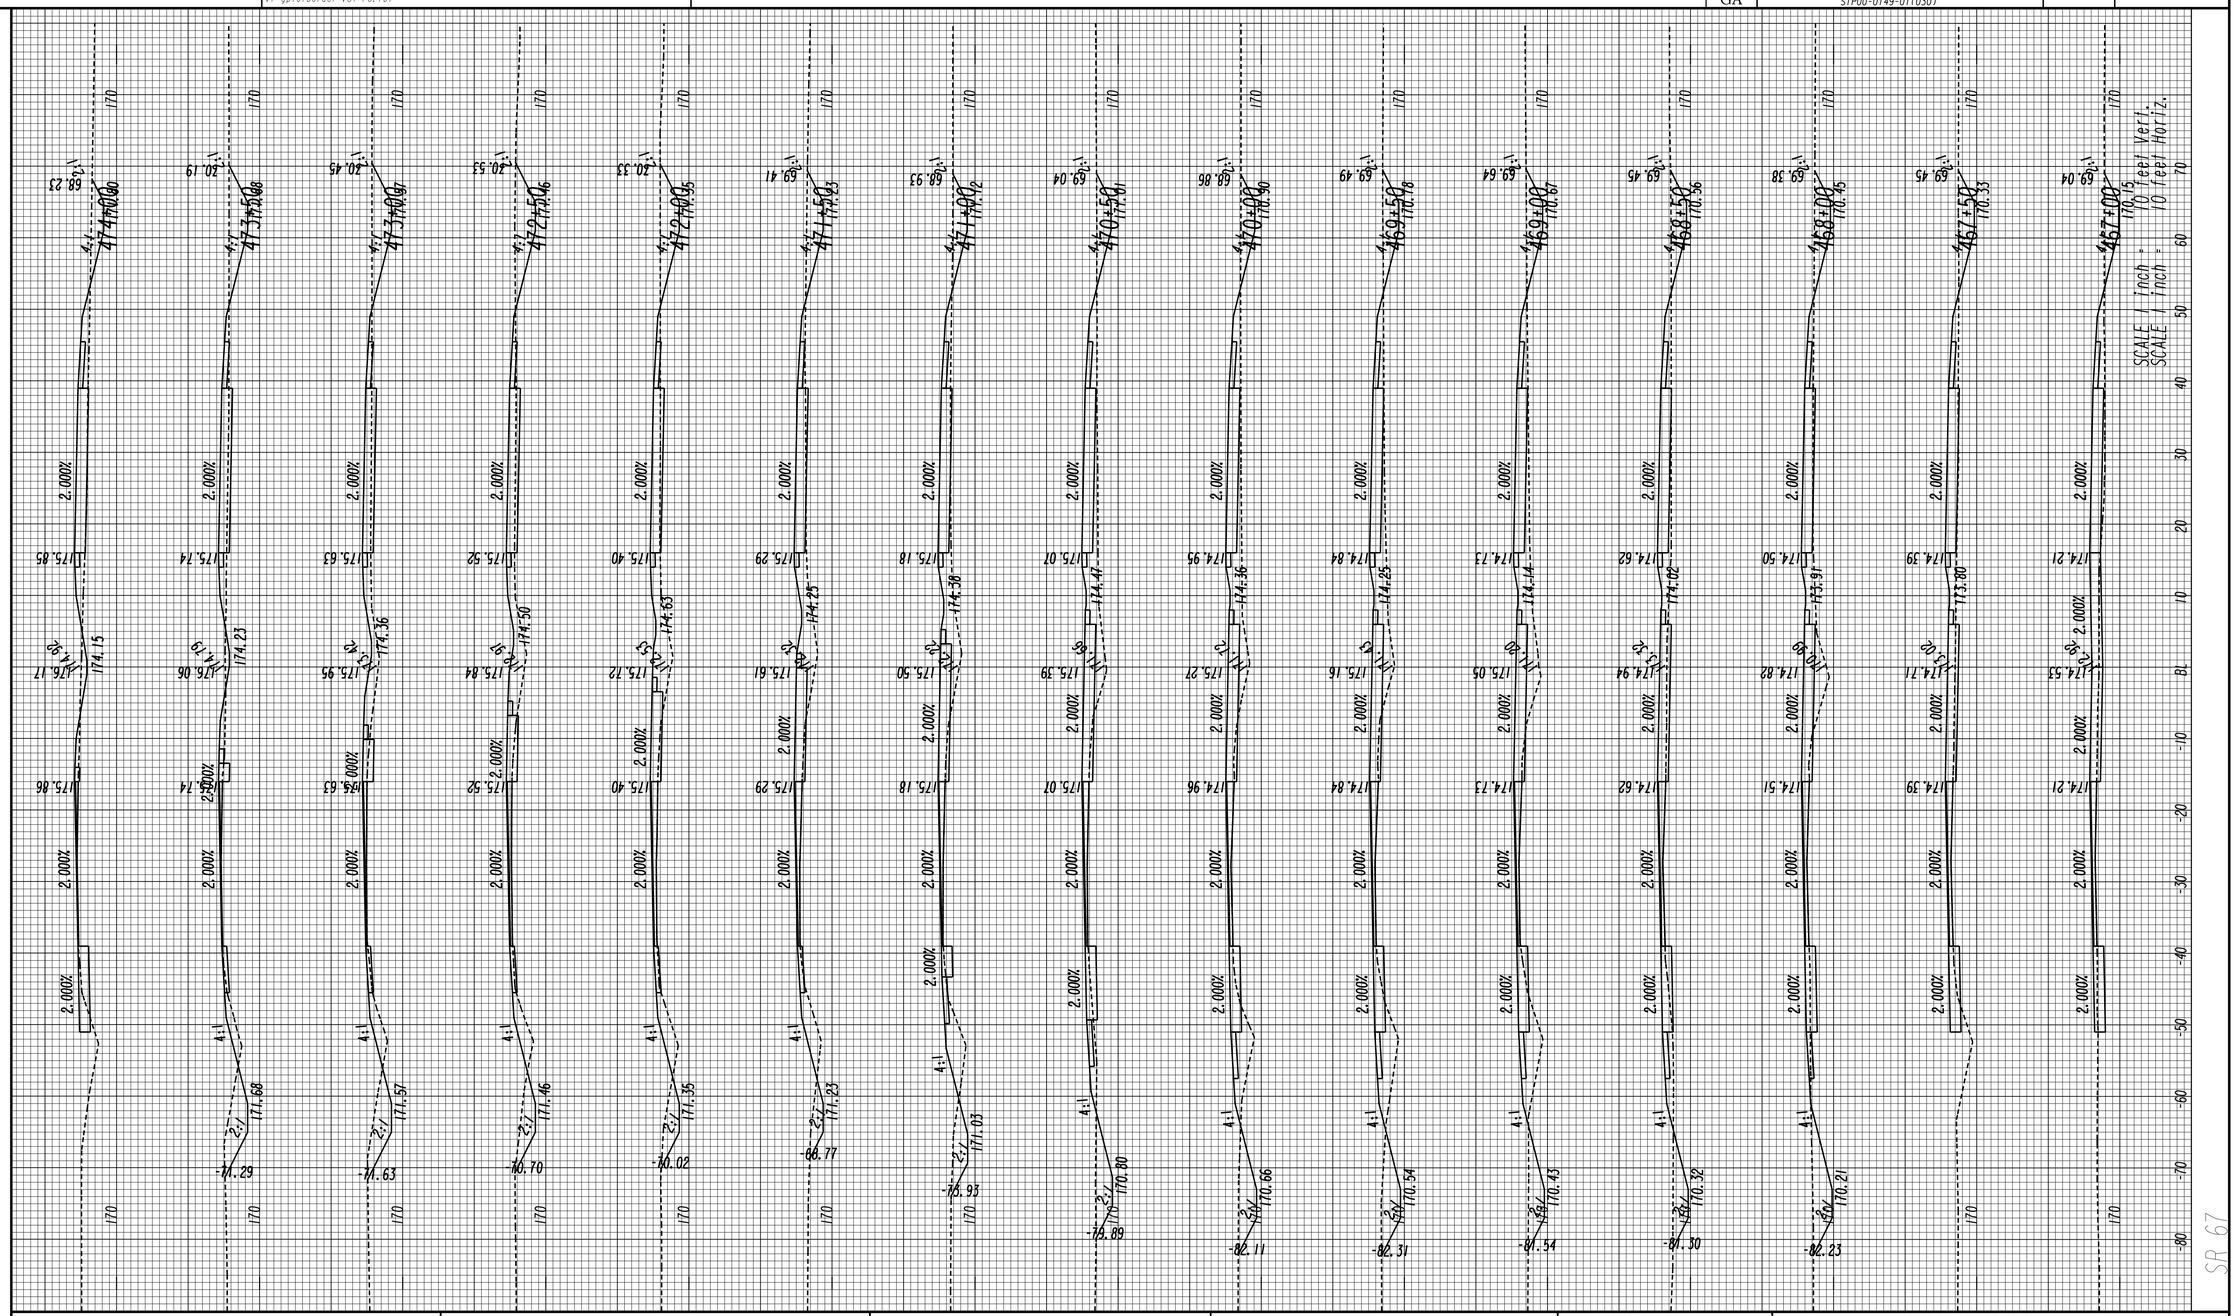

GEORGIA
DEPARTMENT OF TRANSPORTATION

REVISION DATES

STATE OF GEORGIA
DEPARTMENT OF TRANSPORTATION
OFFICE: JESUP ROAD DESIGN

CROSS SECTIONS

DRAWING No. 23-063

STATE	PROJECT NUMBER	SHEET NO.	TOTAL SHEETS
GA	STP00-0149-01(030)		

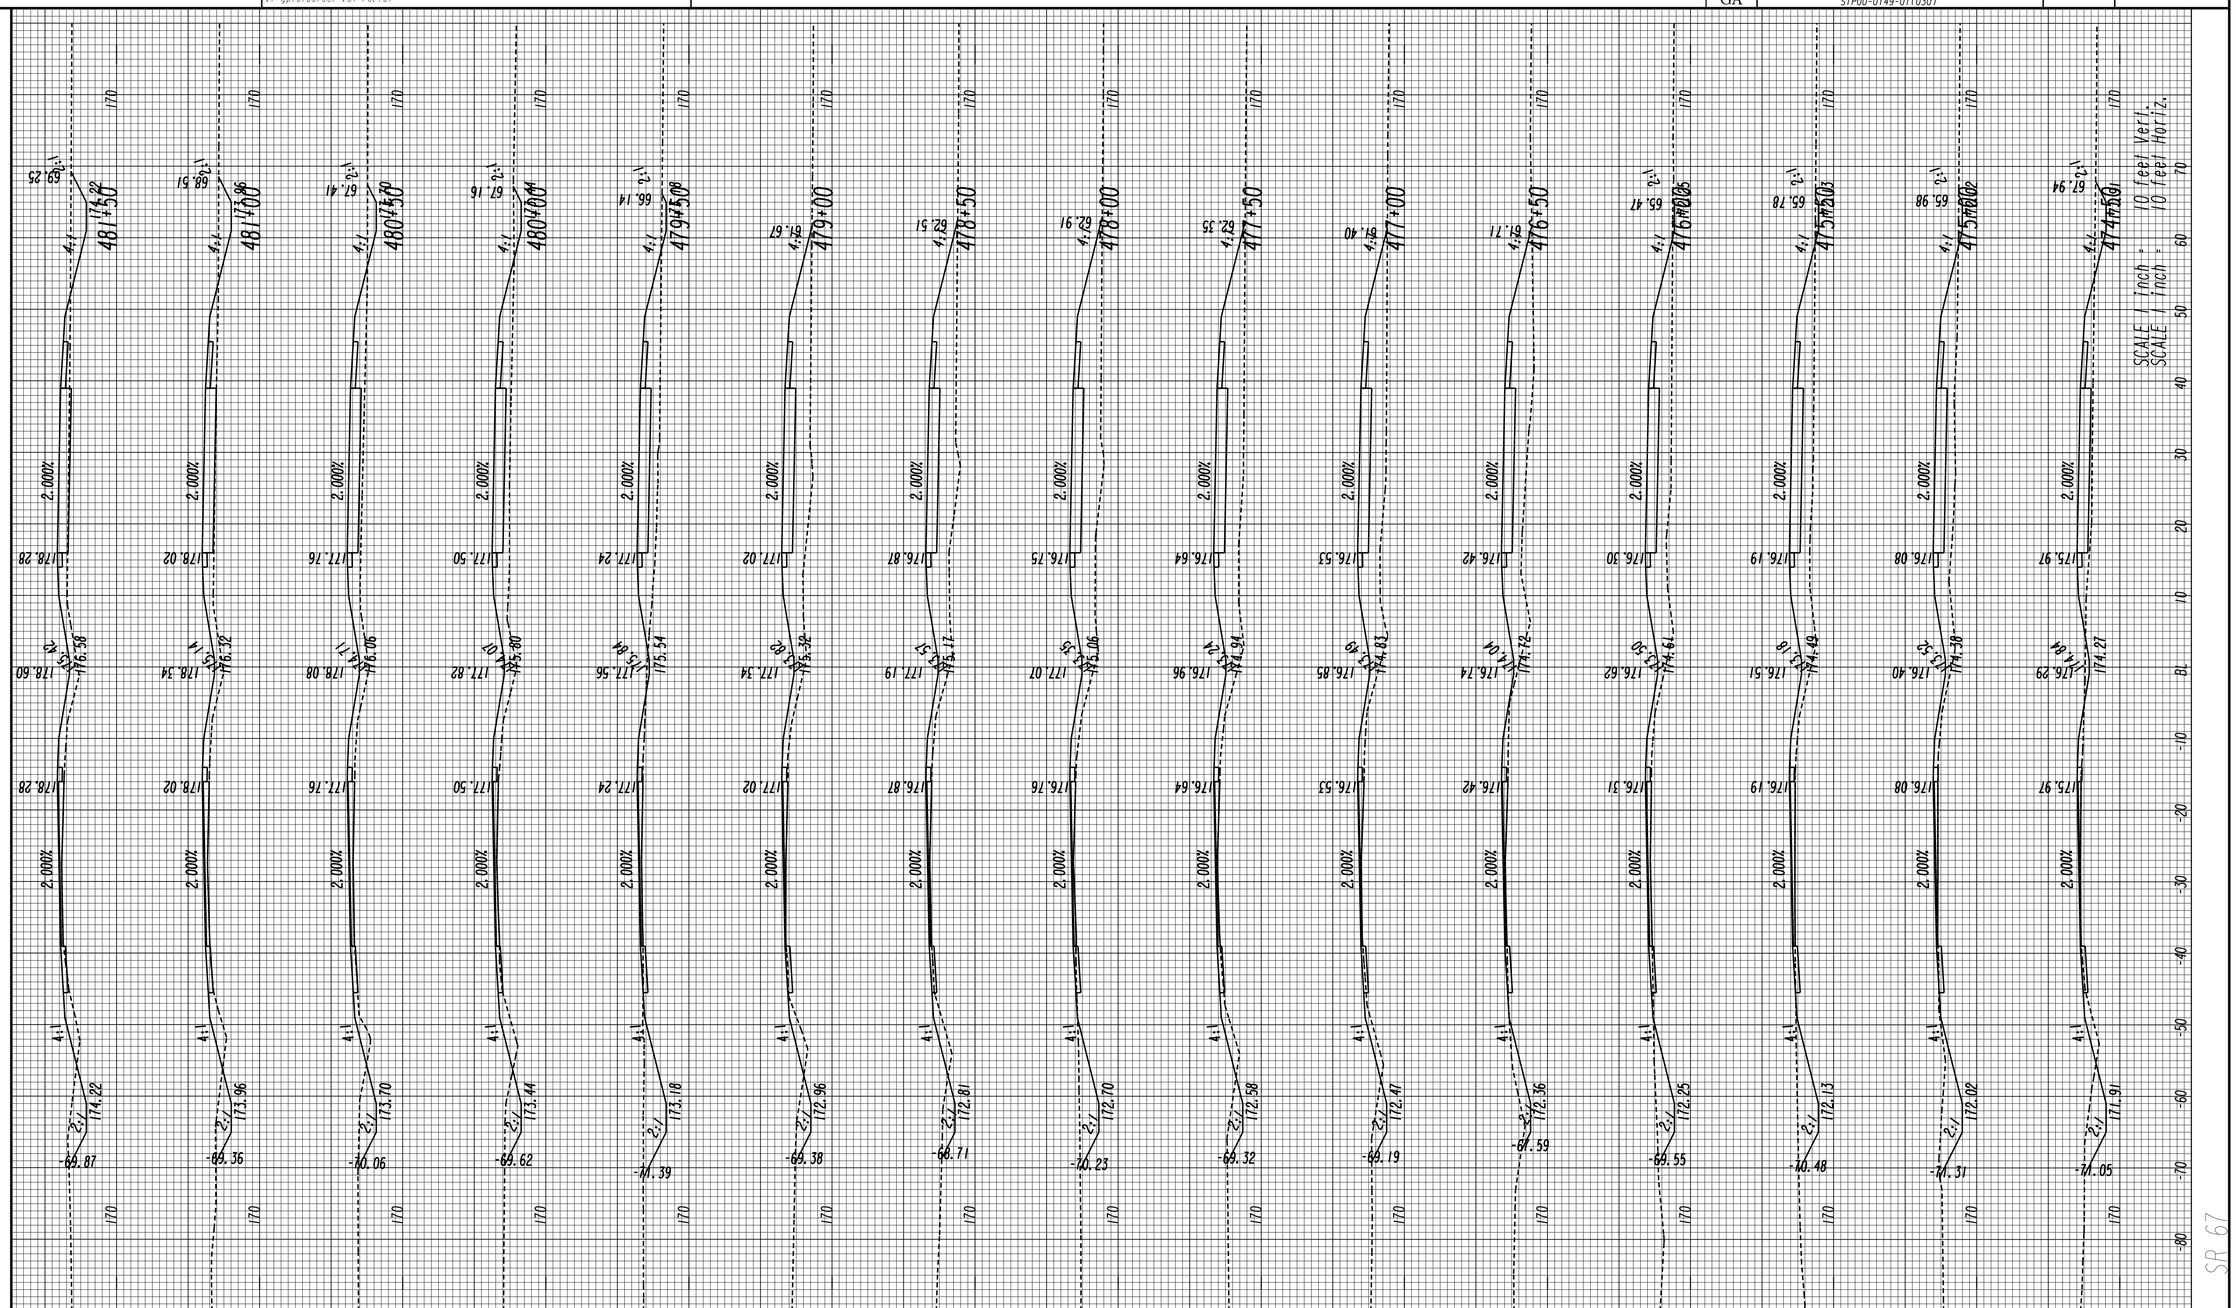

GEORGIA
DEPARTMENT OF TRANSPORTATION

REVISION DATES

STATE OF GEORGIA
DEPARTMENT OF TRANSPORTATION
OFFICE: JESUP ROAD DESIGN

CROSS SECTIONS

DRAWING No. 23-064

8/5/2016 12:55:39 PM Jversion 522460XS.DGN

USER:tdent V7-gplotborder-V8I-PO.tbl

STATE	PROJECT NUMBER	SHEET NO.	TOTAL SHEETS
GA	STP00-0149-01(030)		

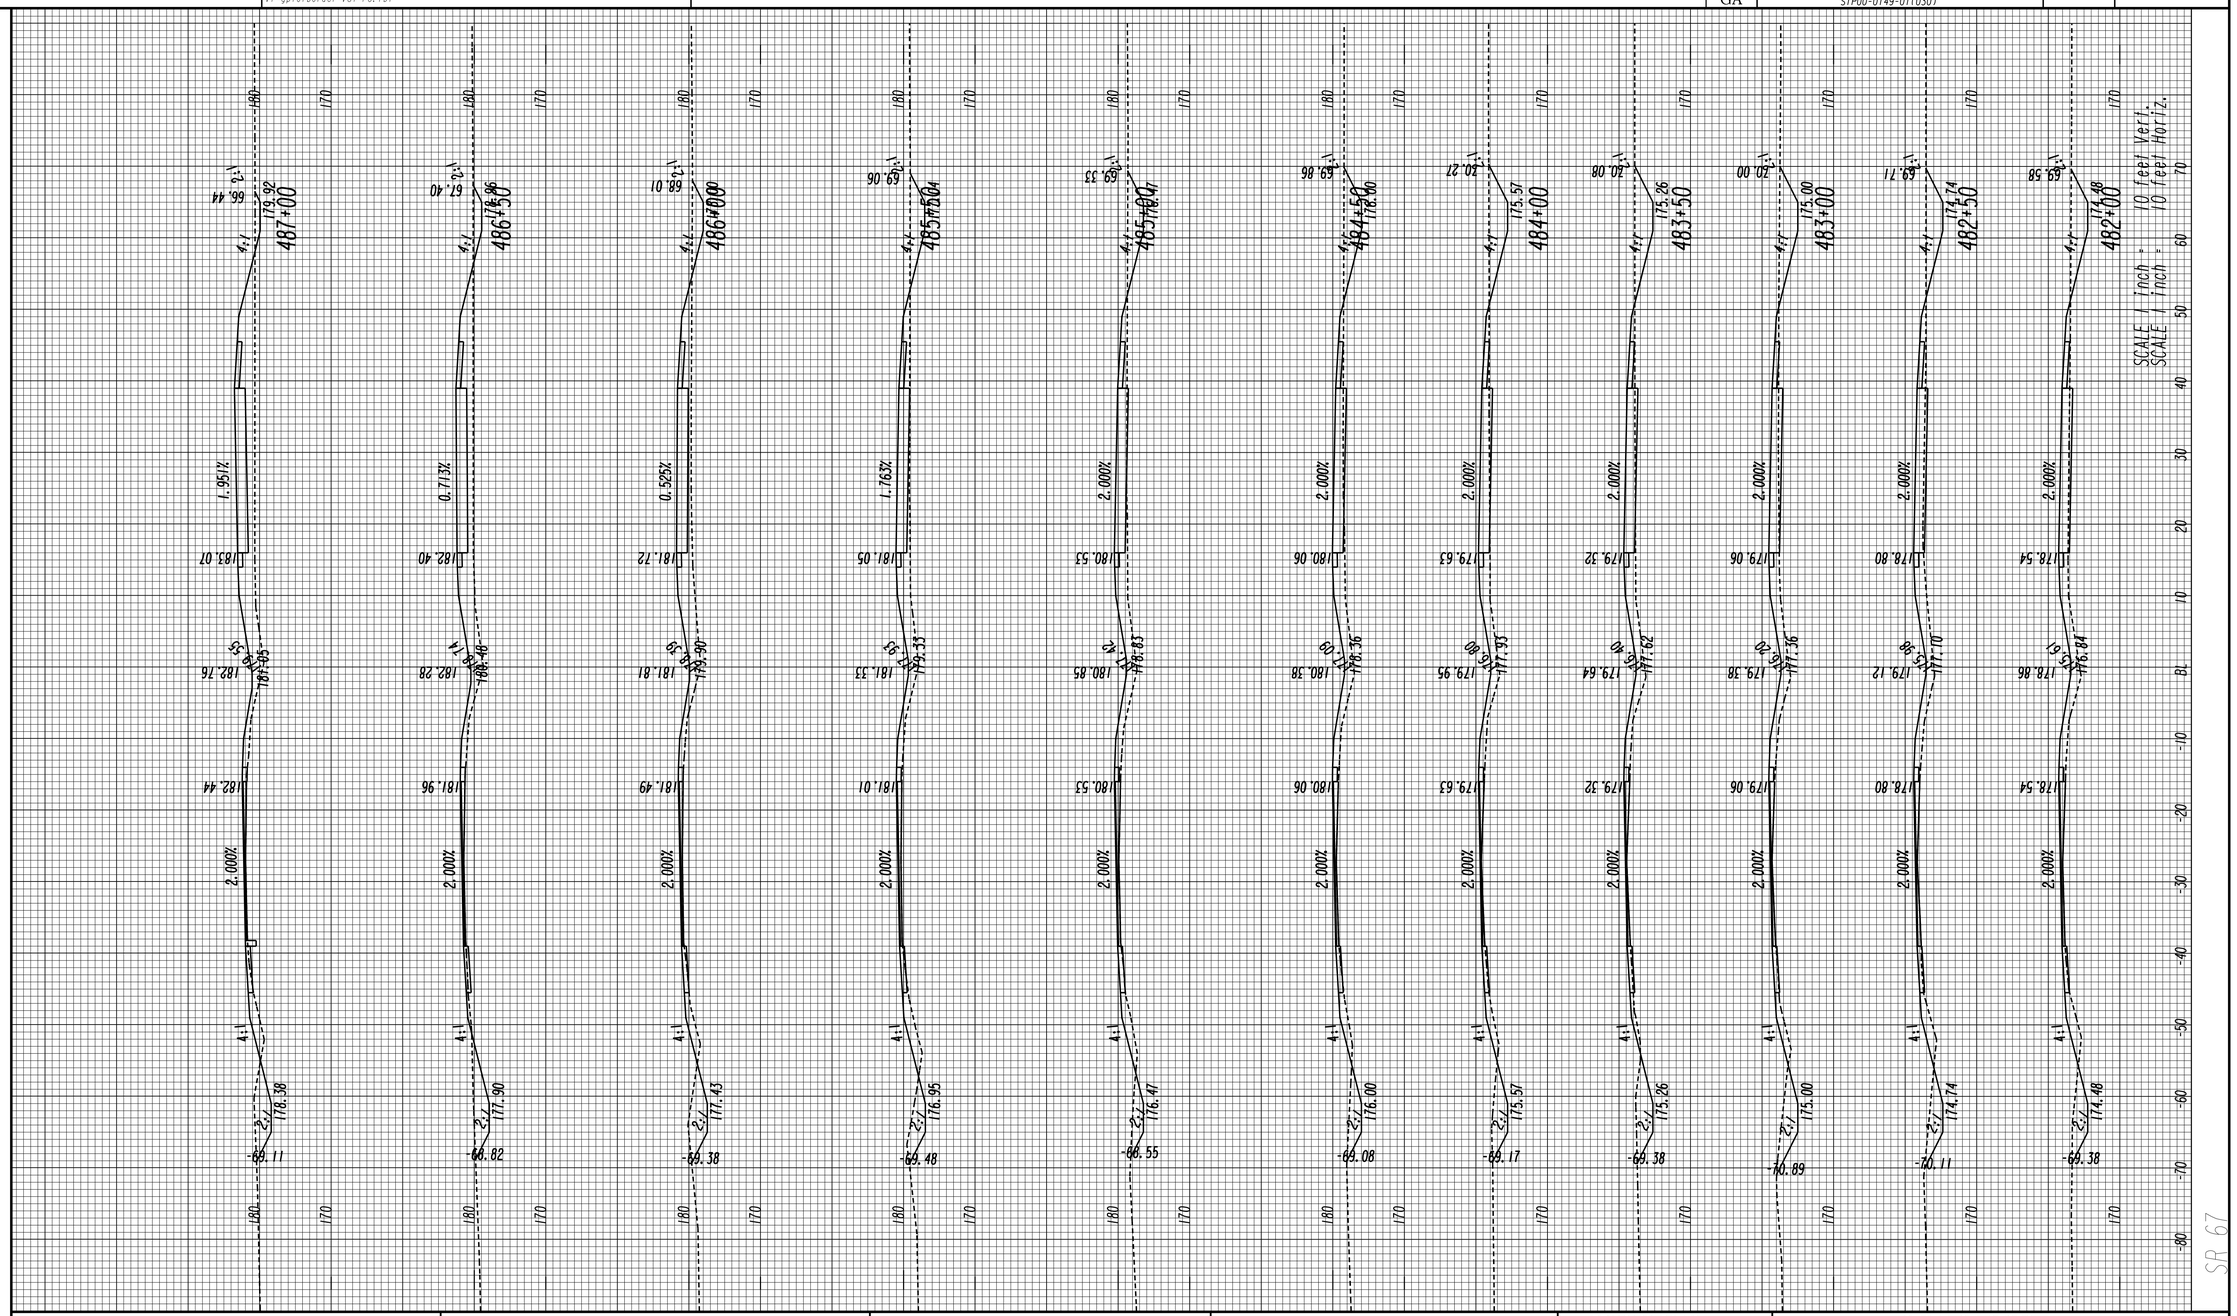

GEORGIA
DEPARTMENT OF TRANSPORTATION

REVISION DATES

STATE OF GEORGIA
DEPARTMENT OF TRANSPORTATION

OFFICE: JESUP ROAD DESIGN

CROSS SECTIONS

DRAWING No. 23-065

3/1/2007 SUXEN

8/5/2016 12:55:56 PM
USER:tdent

Jversion
V7-gplotborder-V8I-PO.tbl

522460XS.DGN

STATE	PROJECT NUMBER	SHEET NO.	TOTAL SHEETS
GA	STP00-0149-01(030)		

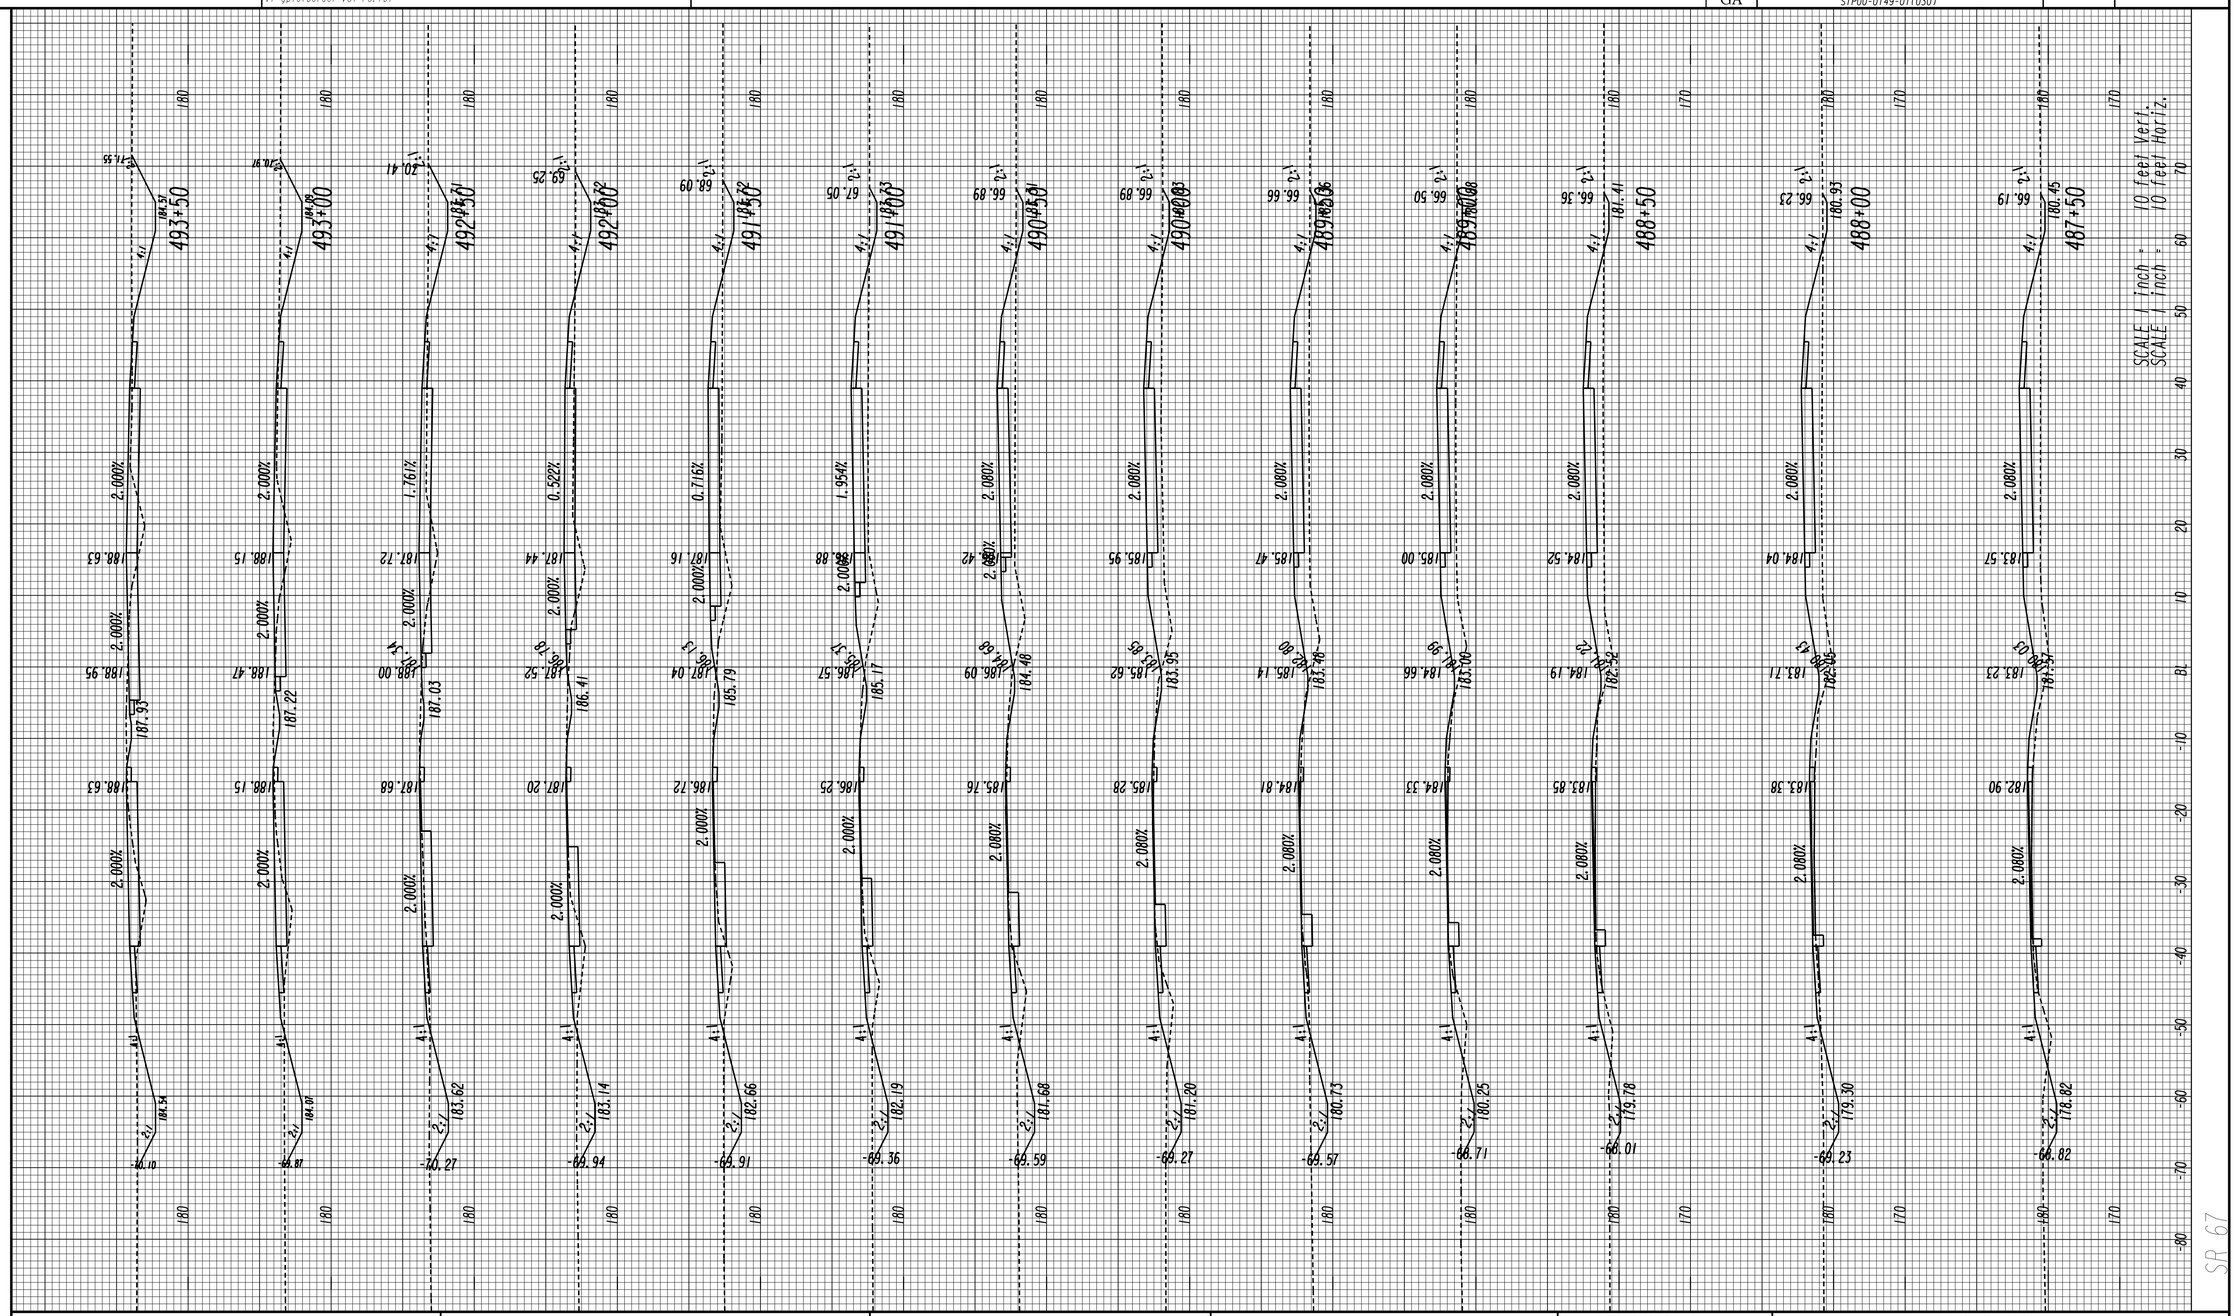

GEORGIA
DEPARTMENT OF TRANSPORTATION

REVISION DATES

STATE OF GEORGIA
DEPARTMENT OF TRANSPORTATION

OFFICE: JESUP ROAD DESIGN

CROSS SECTIONS

DRAWING No.
23-066

3/1/2007 SUXEN

8/5/2016 12:56:12 PM
USER:tdent

Jversion
V7-gplotborder-V8I-PO.tbl

522460XS.DGN

STATE	PROJECT NUMBER	SHEET NO.	TOTAL SHEETS
GA	STP00-0149-01(030)		

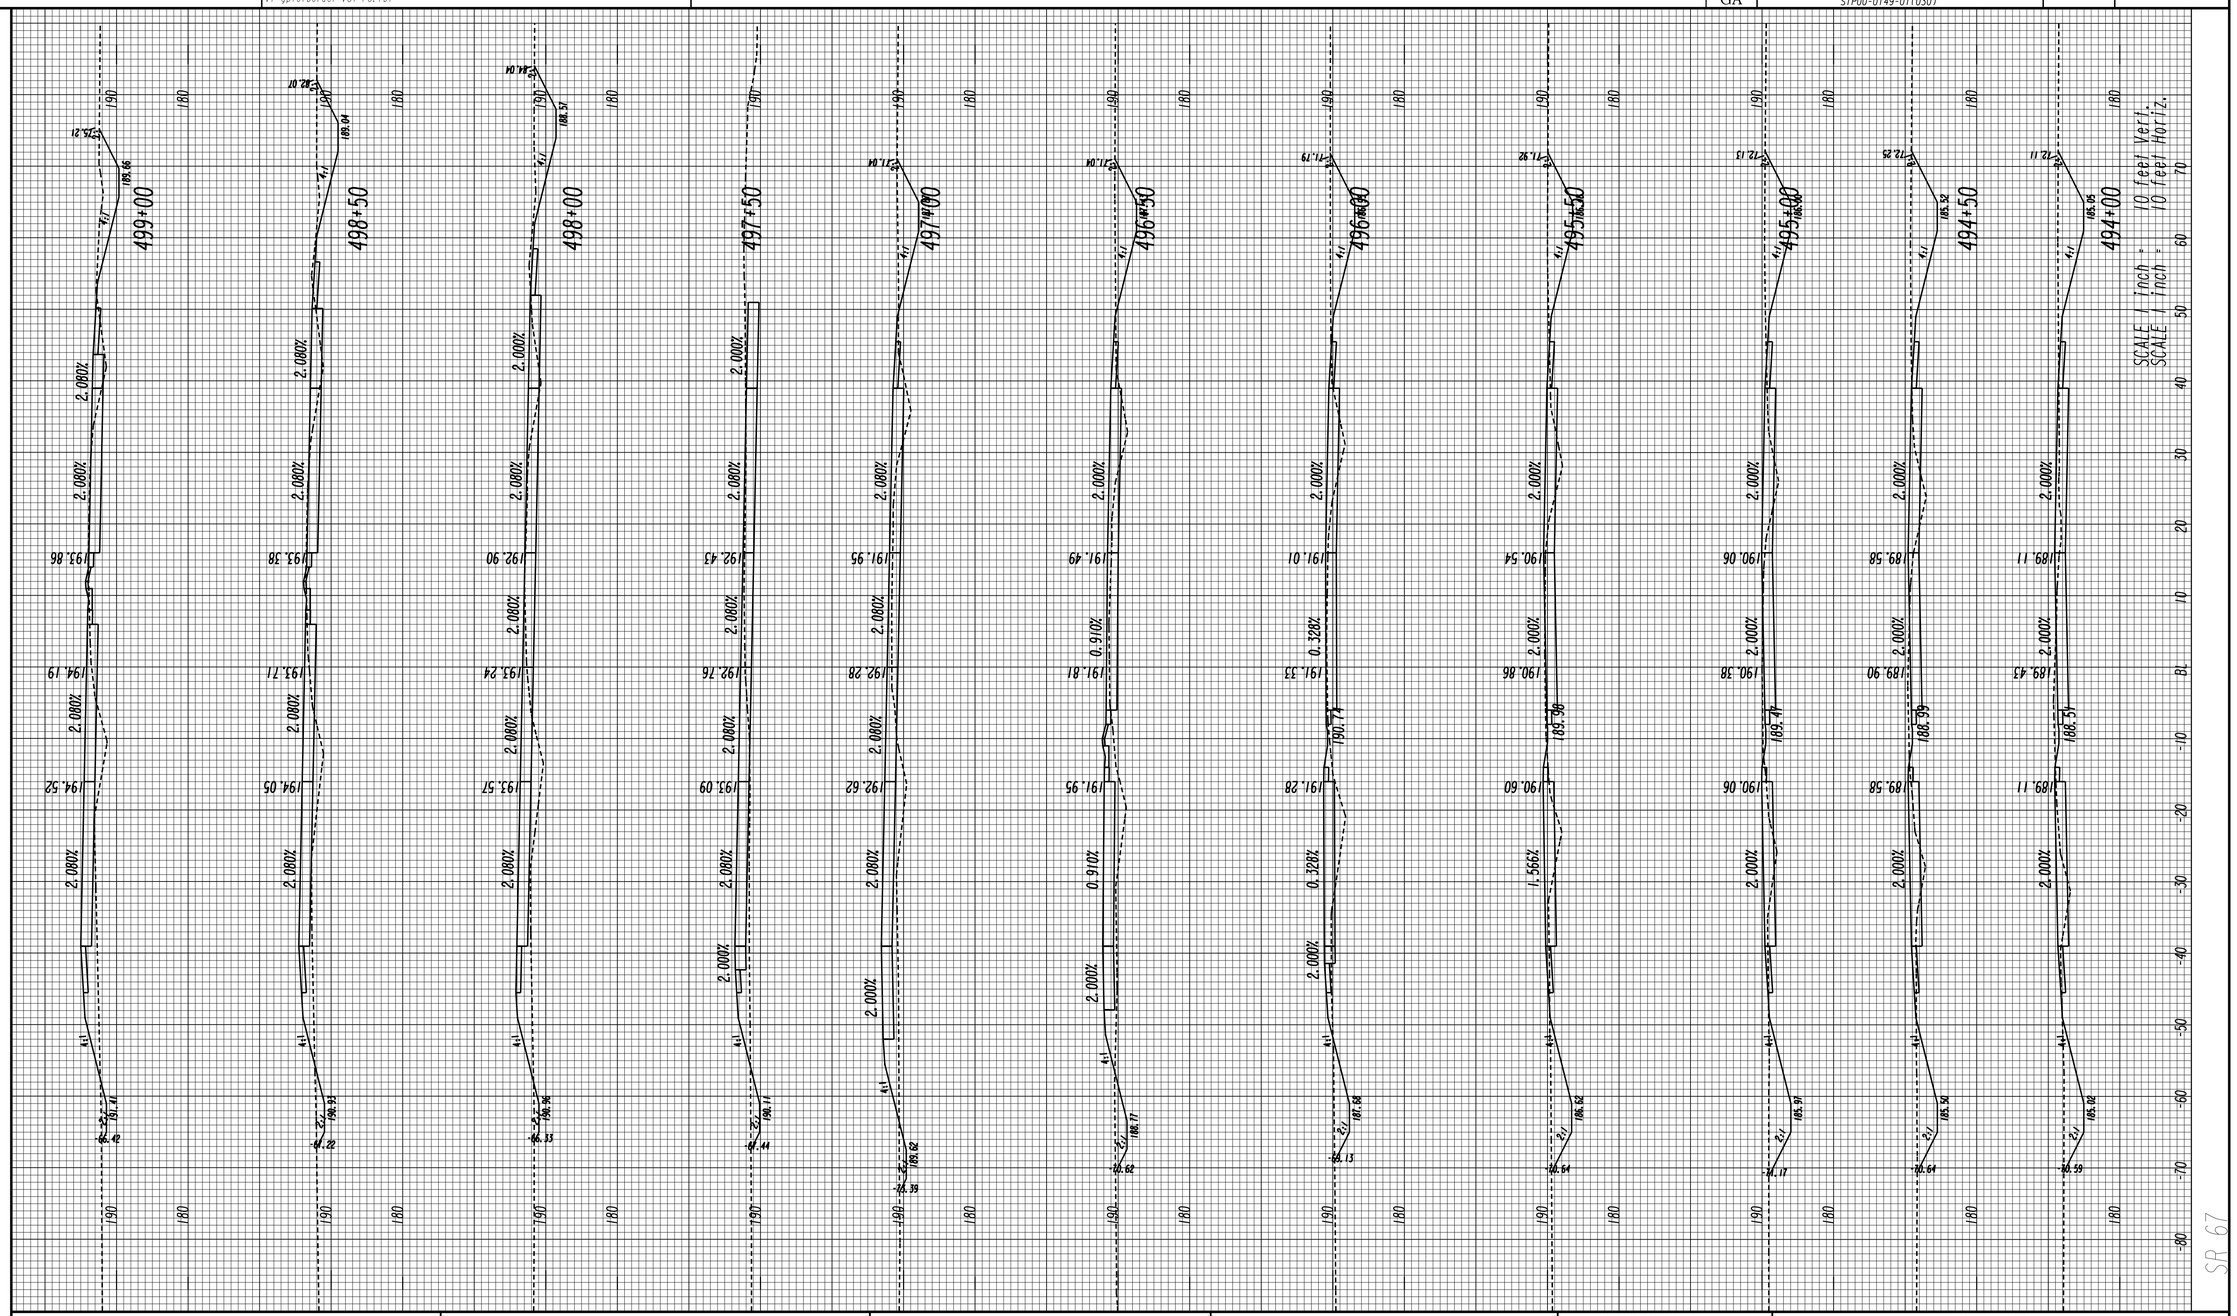

GEORGIA
DEPARTMENT OF TRANSPORTATION

REVISION DATES

STATE OF GEORGIA
DEPARTMENT OF TRANSPORTATION
OFFICE: JESUP ROAD DESIGN

CROSS SECTIONS

DRAWING No.
23-067

3/1/2007 SUXEN

8/5/2016 12:56:27 PM Jversion 522460XS.DGN

USER:tdent V7-gplotborder-V8I-PO.tbl

STATE	PROJECT NUMBER	SHEET NO.	TOTAL SHEETS
GA	STP00-0149-01(030)		

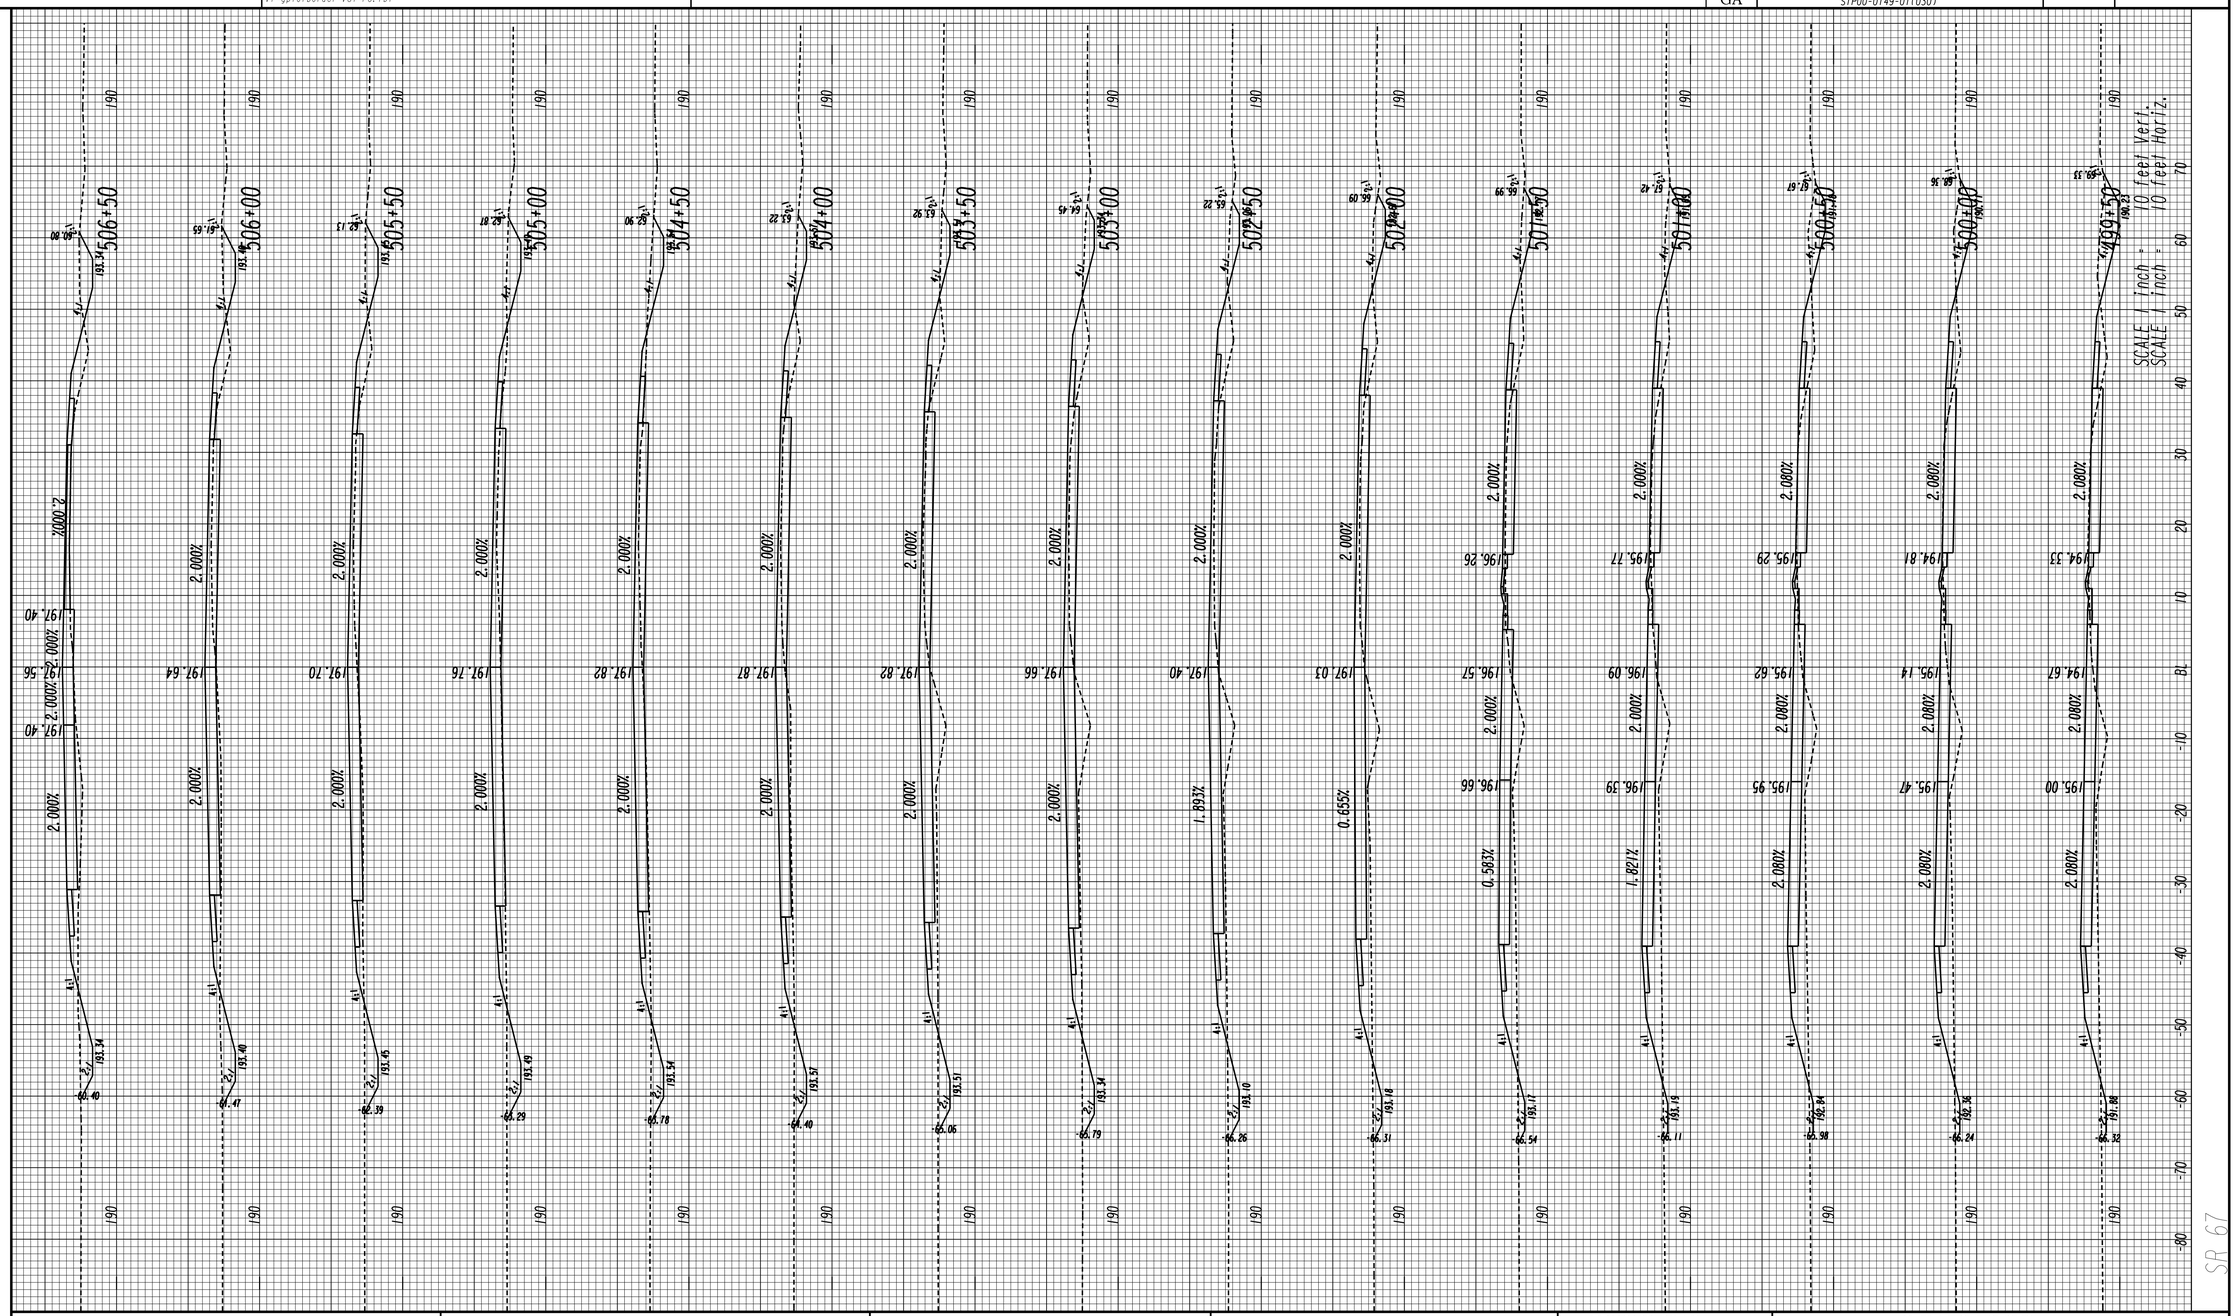

GEORGIA
DEPARTMENT OF TRANSPORTATION

REVISION DATES

STATE OF GEORGIA
DEPARTMENT OF TRANSPORTATION

OFFICE: JESUP ROAD DESIGN

CROSS SECTIONS

DRAWING No. 23-068

3/1/2007 SUXEN

8/5/2016 12:56:40 PM
USER:tdent

Jversion
V7-gplotborder-V8I-PO.tbl

522460XS.DGN

STATE	PROJECT NUMBER	SHEET NO.	TOTAL SHEETS
GA	STP00-0149-01(030)		

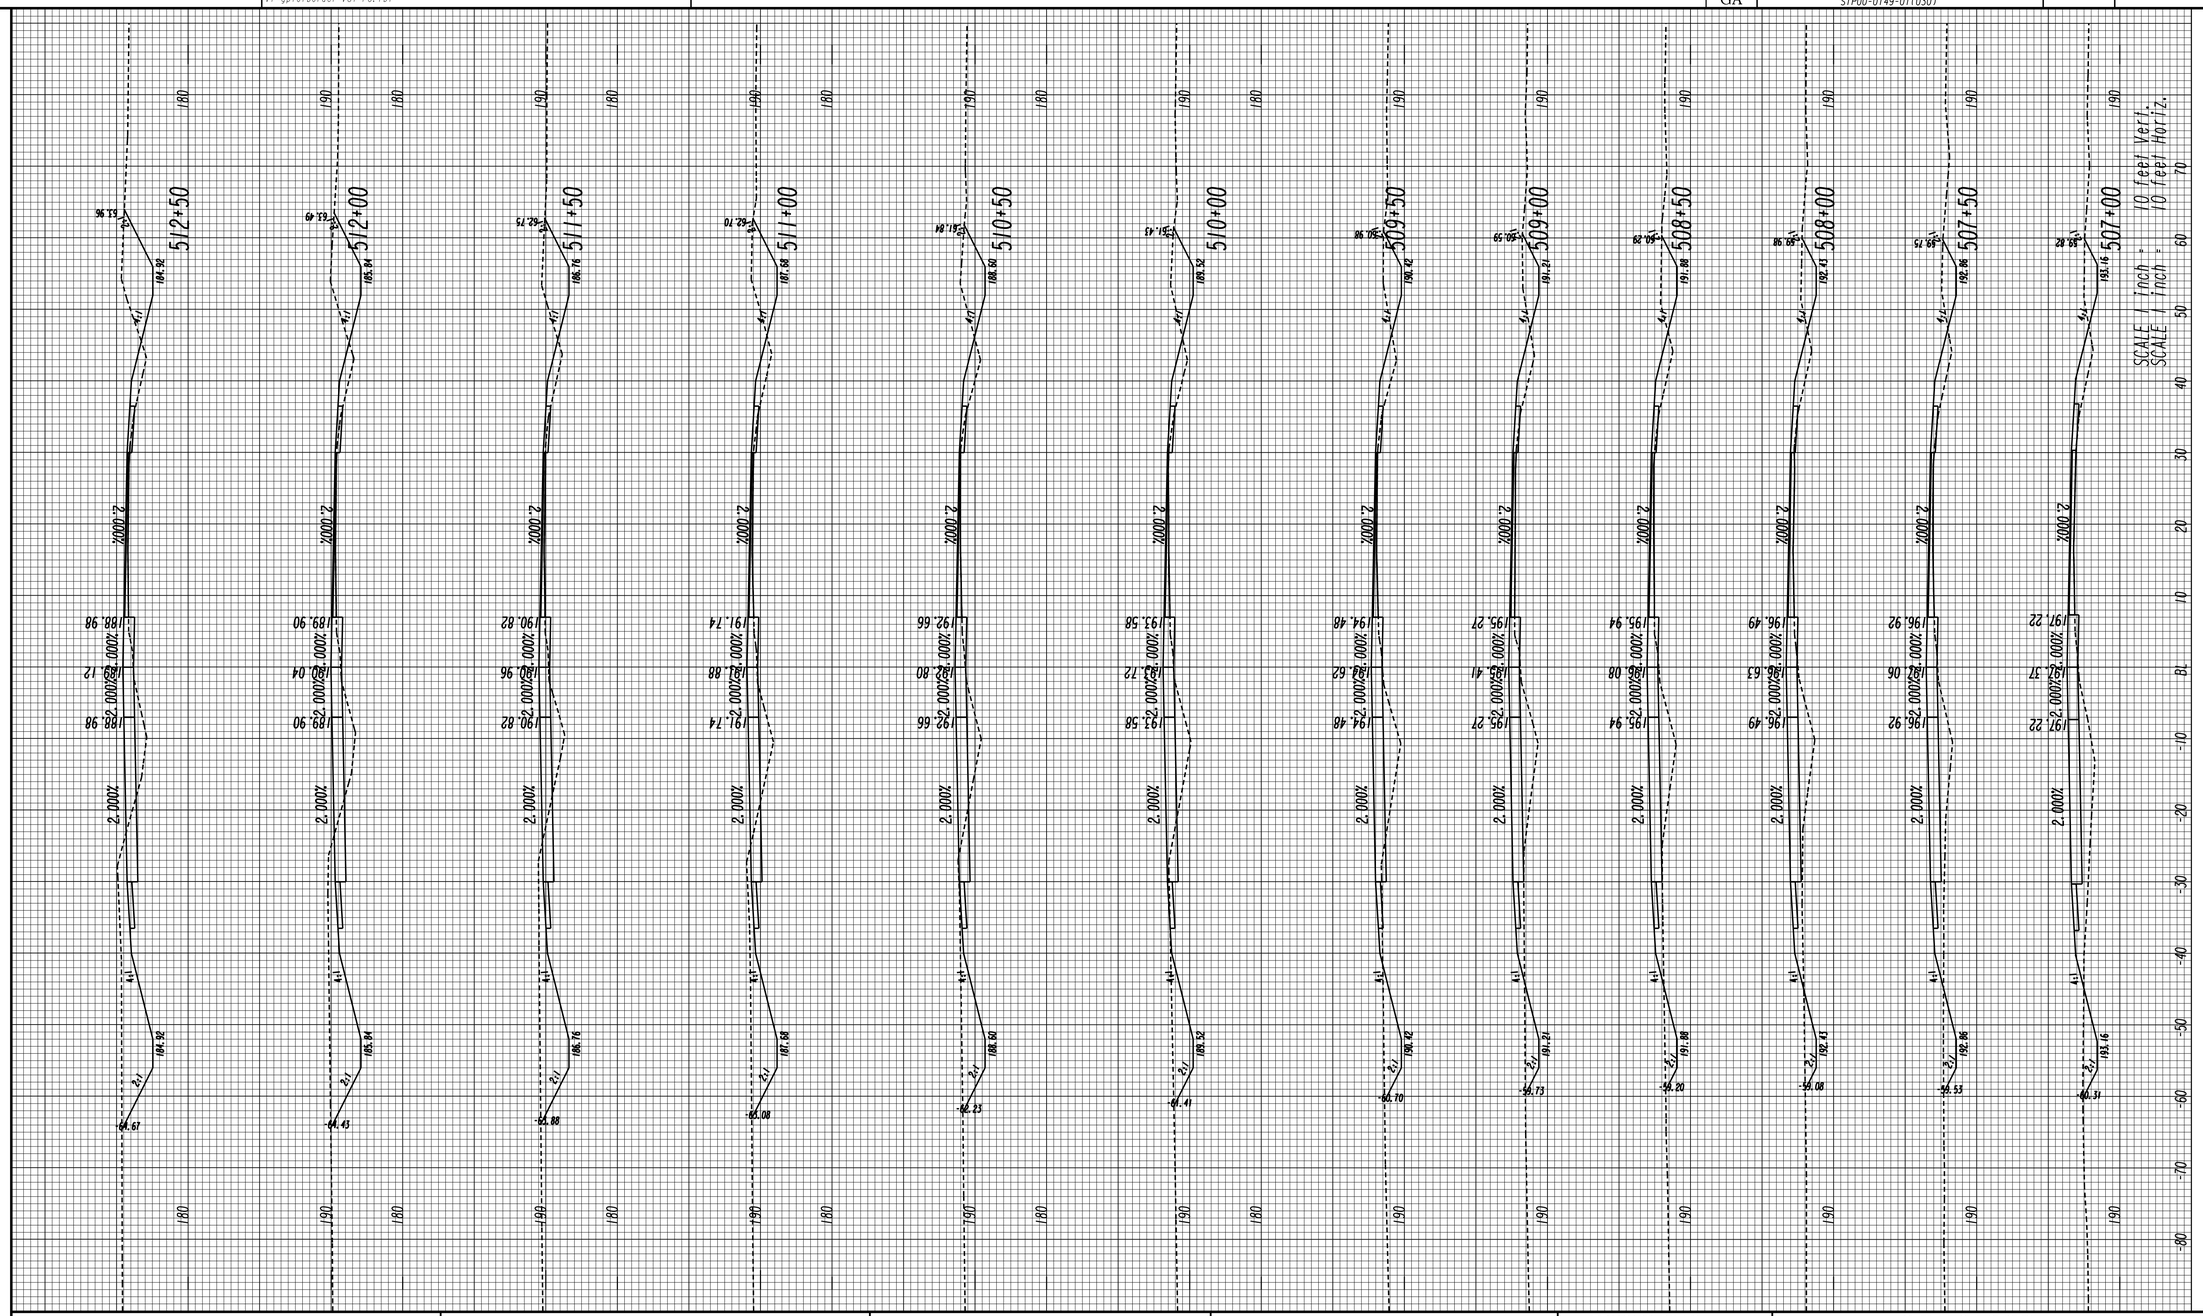

GEORGIA
DEPARTMENT OF TRANSPORTATION

REVISION DATES

STATE OF GEORGIA
DEPARTMENT OF TRANSPORTATION
OFFICE: JESUP ROAD DESIGN

CROSS SECTIONS

DRAWING No.
23-069

3/1/2007 SUXEN

8/5/2016 12:56:55 PM Jversion
USER:tdent V7-gplotborder-V8I-PO.tbl
522460XS.DGN

STATE	PROJECT NUMBER	SHEET NO.	TOTAL SHEETS
GA	STP00-0149-01(030)		

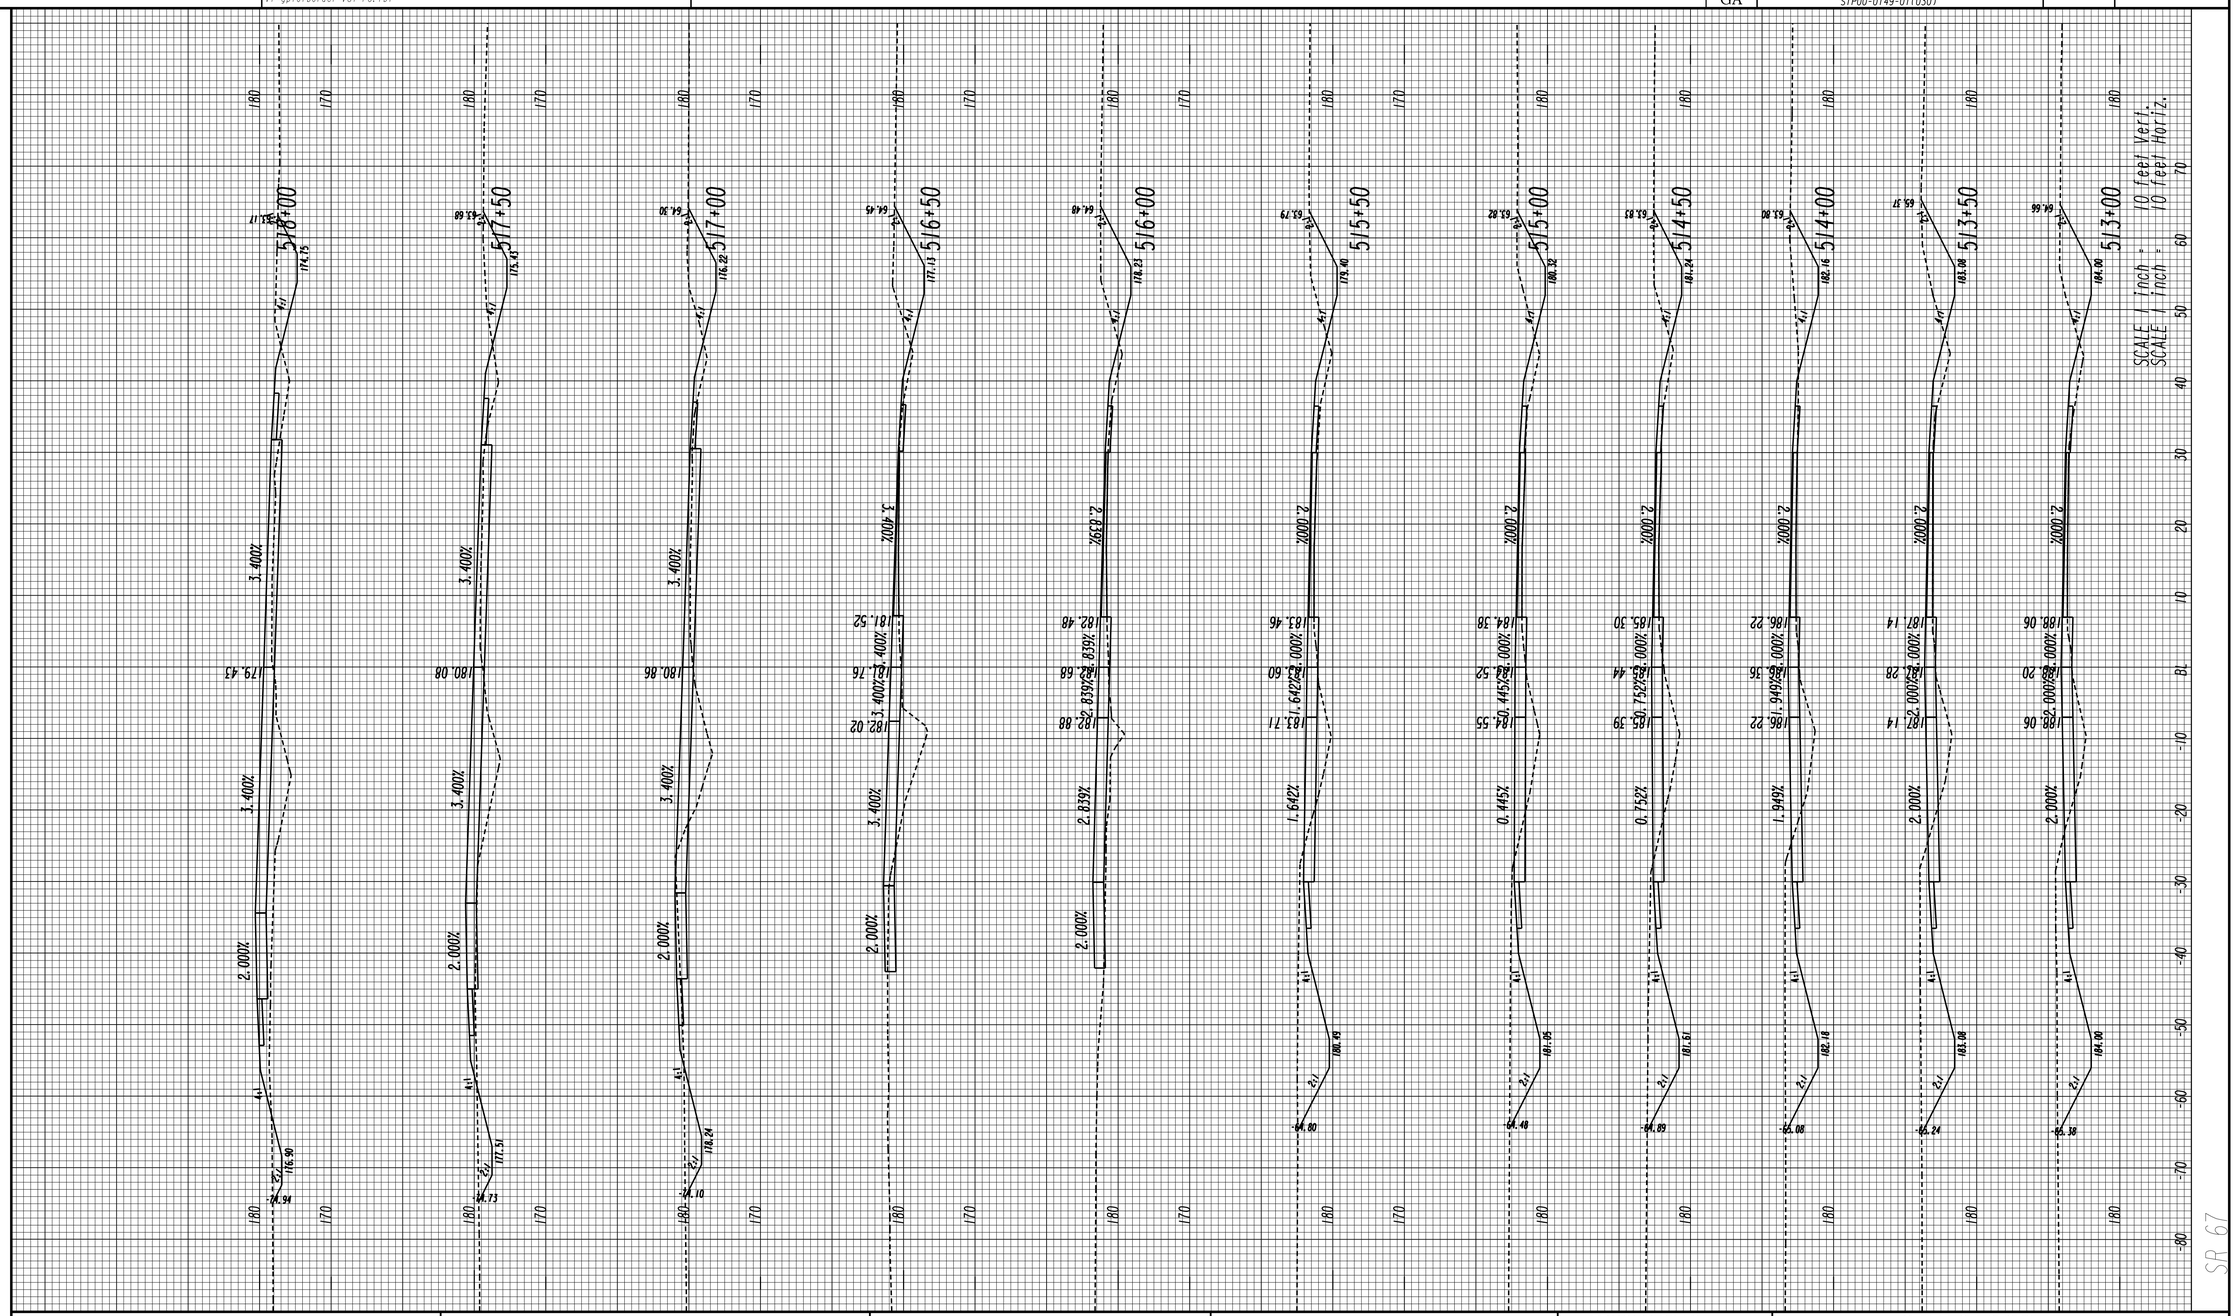

GEORGIA
DEPARTMENT OF TRANSPORTATION

REVISION DATES

STATE OF GEORGIA
DEPARTMENT OF TRANSPORTATION
OFFICE: JESUP ROAD DESIGN

CROSS SECTIONS

DRAWING No. 23-070

3/1/2007 SUXEN

8/5/2016 12:57:30 PM
USER:tdent

Jversion
V7-gplotborder-V8I-PO.tbl

522460XS.DGN

STATE	PROJECT NUMBER	SHEET NO.	TOTAL SHEETS
GA	STP00-0149-01(030)		

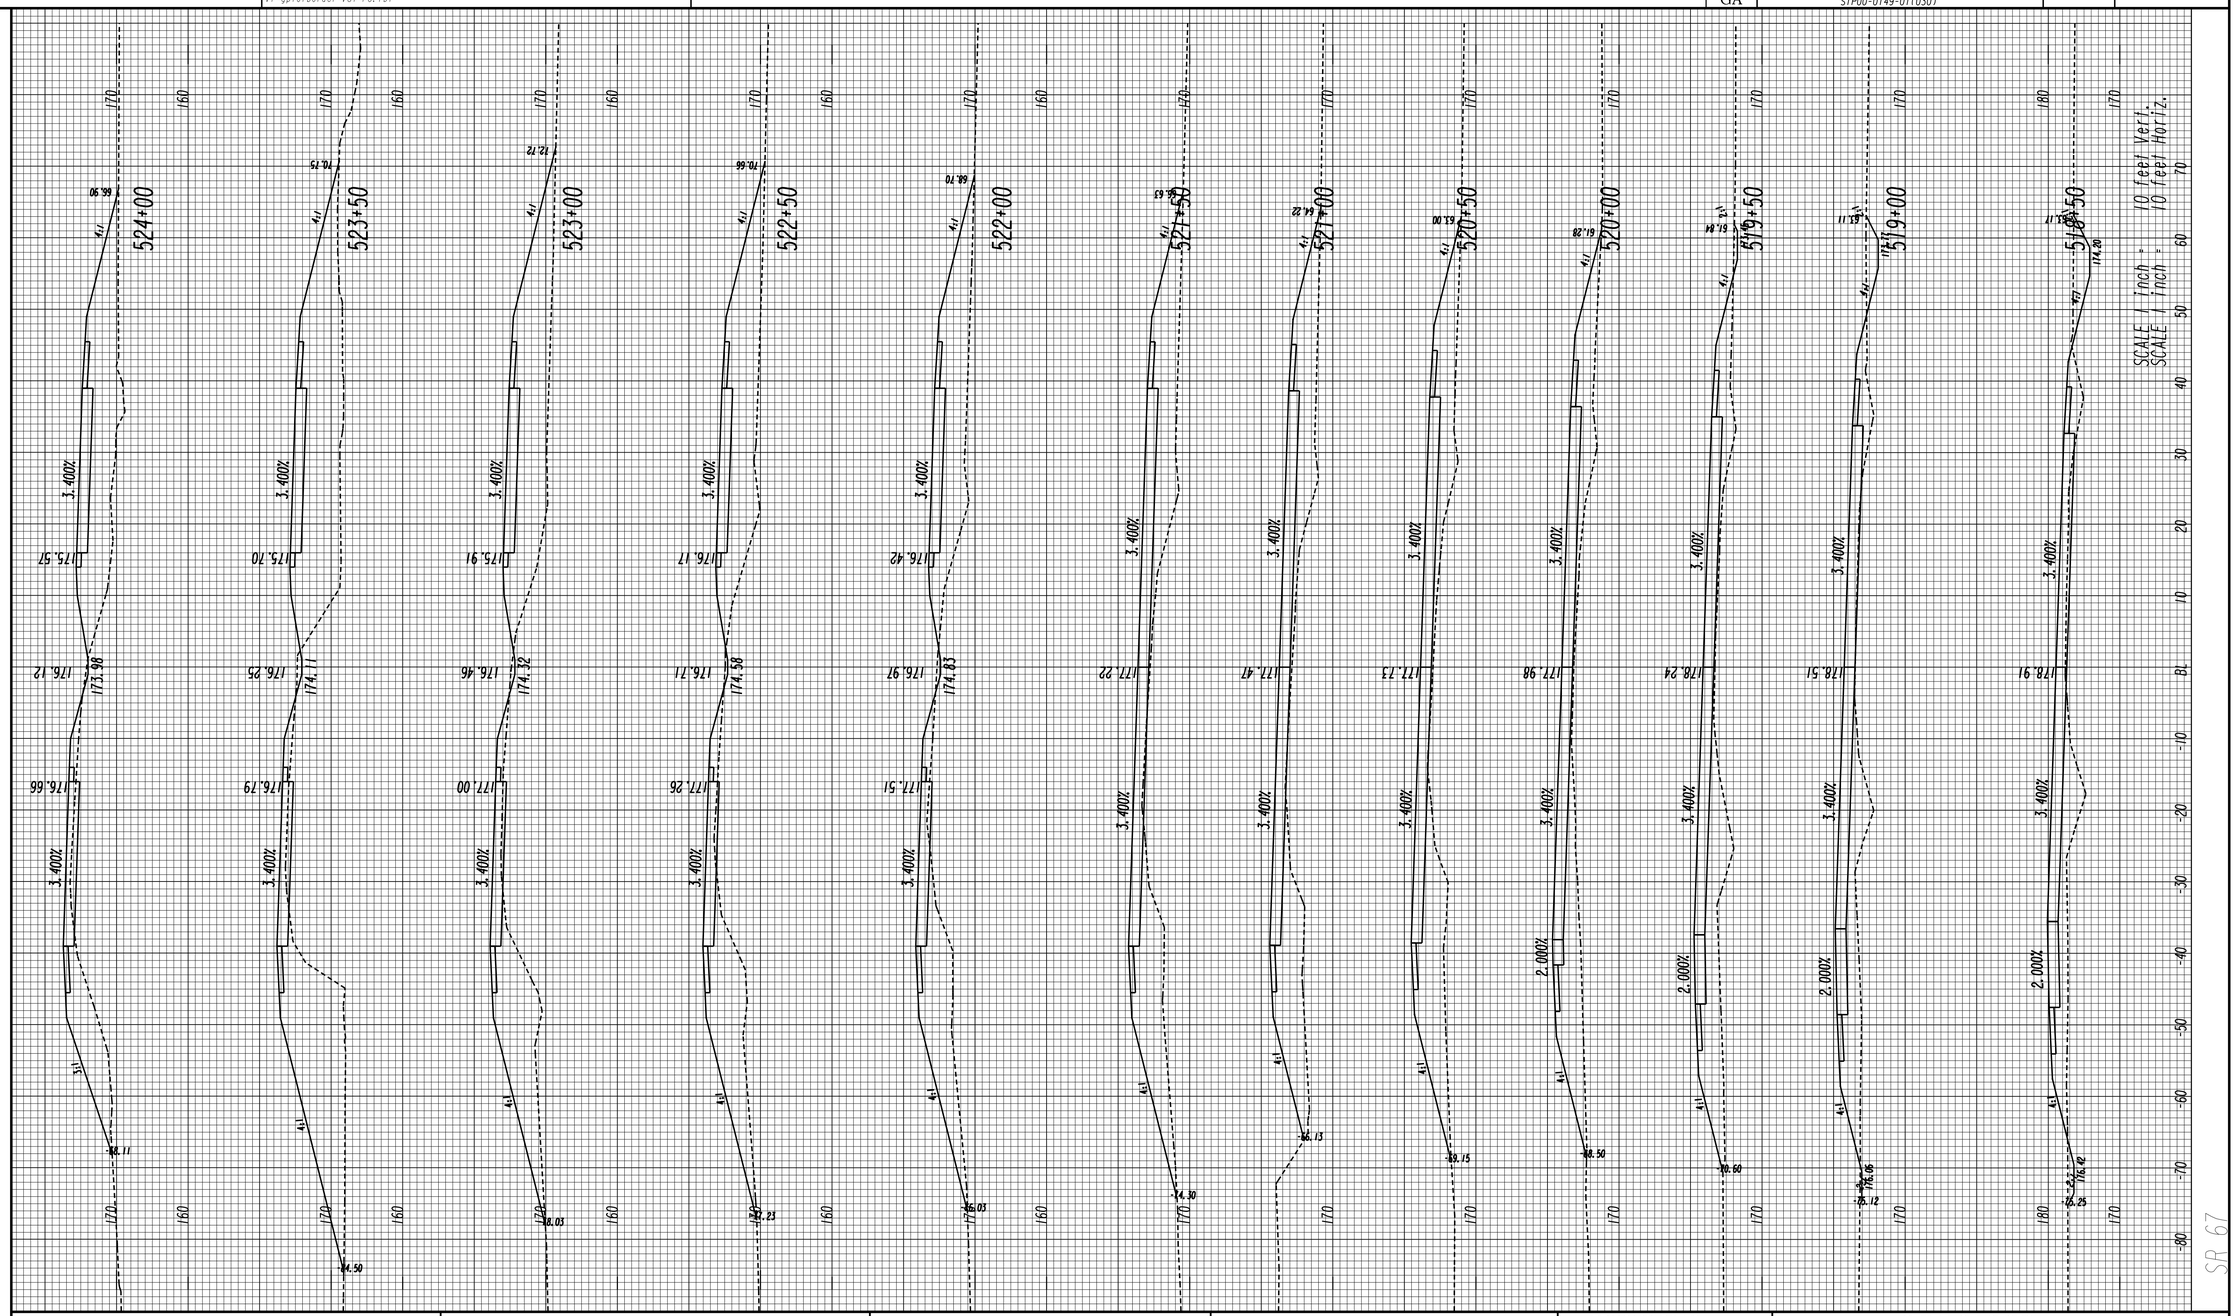

GEORGIA
DEPARTMENT OF TRANSPORTATION

REVISION DATES

STATE OF GEORGIA
DEPARTMENT OF TRANSPORTATION
OFFICE: JESUP ROAD DESIGN

CROSS SECTIONS

DRAWING No.
23-071

3/1/2007 SUXEN

8/5/2016 12:57:52 PM
USER:tdent

Jversion
V7-gplotborder-V8I-PO.tbl

522460XS.DGN

STATE	PROJECT NUMBER	SHEET NO.	TOTAL SHEETS
GA	STP00-0149-01(030)		

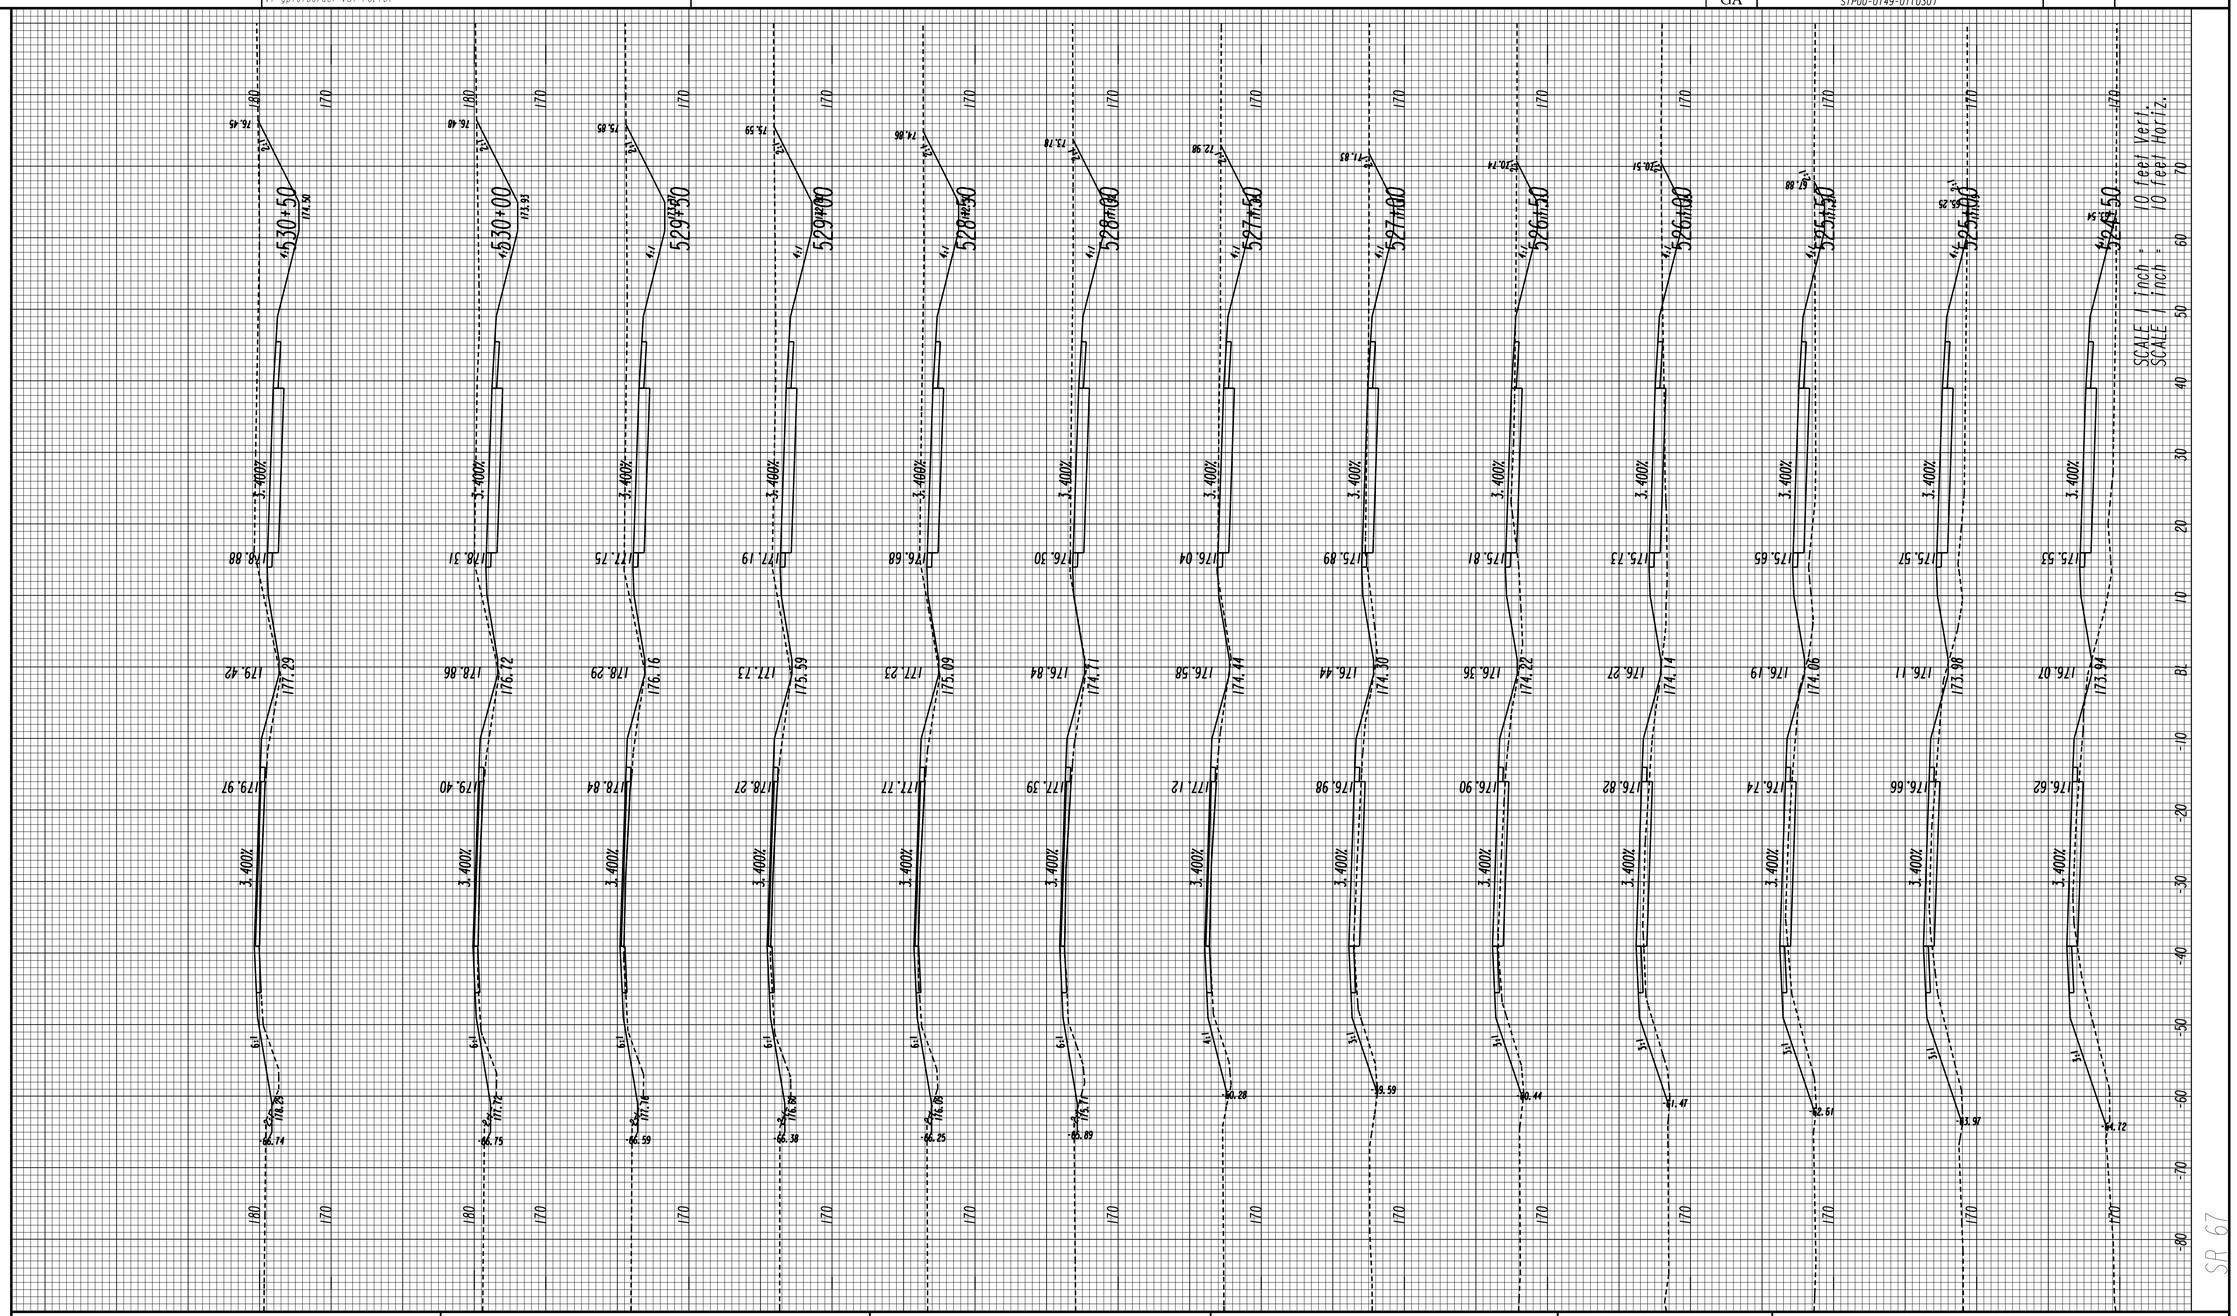

GEORGIA
DEPARTMENT OF TRANSPORTATION

REVISION DATES

STATE OF GEORGIA
DEPARTMENT OF TRANSPORTATION

OFFICE: JESUP ROAD DESIGN

CROSS SECTIONS

DRAWING No.
23-072

3/1/2007 SUXEN

8/5/2016 12:58:09 PM	Jversion	522460XS.DGN	STATE	PROJECT NUMBER	SHEET NO.	TOTAL SHEETS
USER:tdent	V7-gplotborder-V8I-PO.tbl		GA	STP00-0149-01(030)		

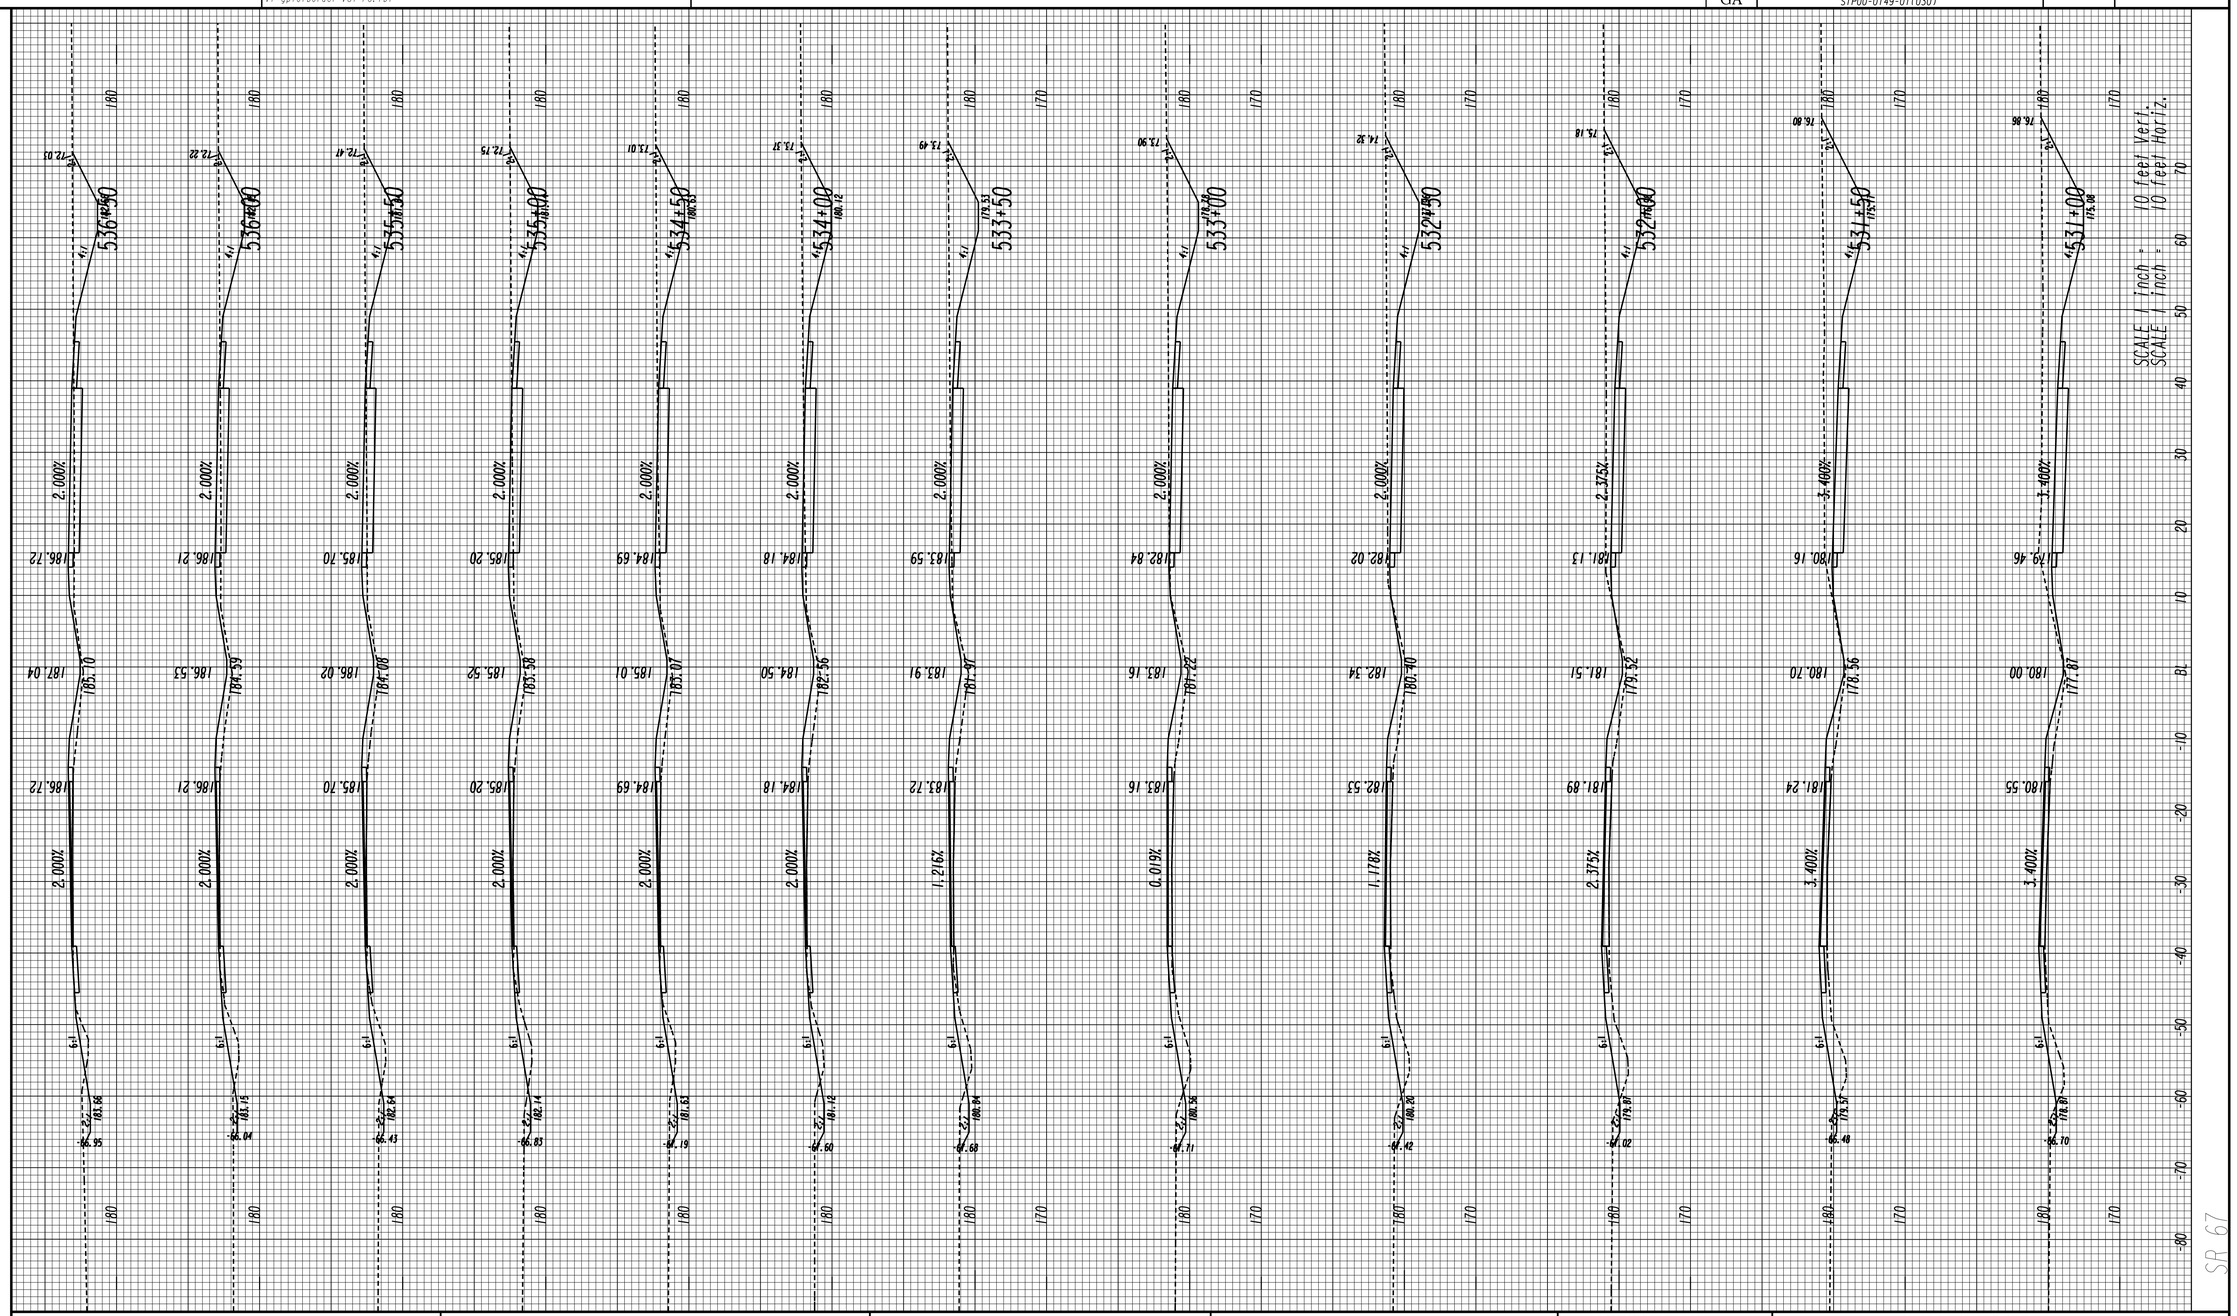

GEORGIA
DEPARTMENT OF TRANSPORTATION

REVISION DATES		

STATE OF GEORGIA
DEPARTMENT OF TRANSPORTATION

OFFICE: JESUP ROAD DESIGN

CROSS SECTIONS

DRAWING No. 23-073

3/1/2007 SUXEN

8/5/2016 12:58:32 PM Jversion 522460XS.DGN

USER:tdent V7-gplotborder-V8I-PO.tbl

STATE	PROJECT NUMBER	SHEET NO.	TOTAL SHEETS
GA	STP00-0149-01(030)		

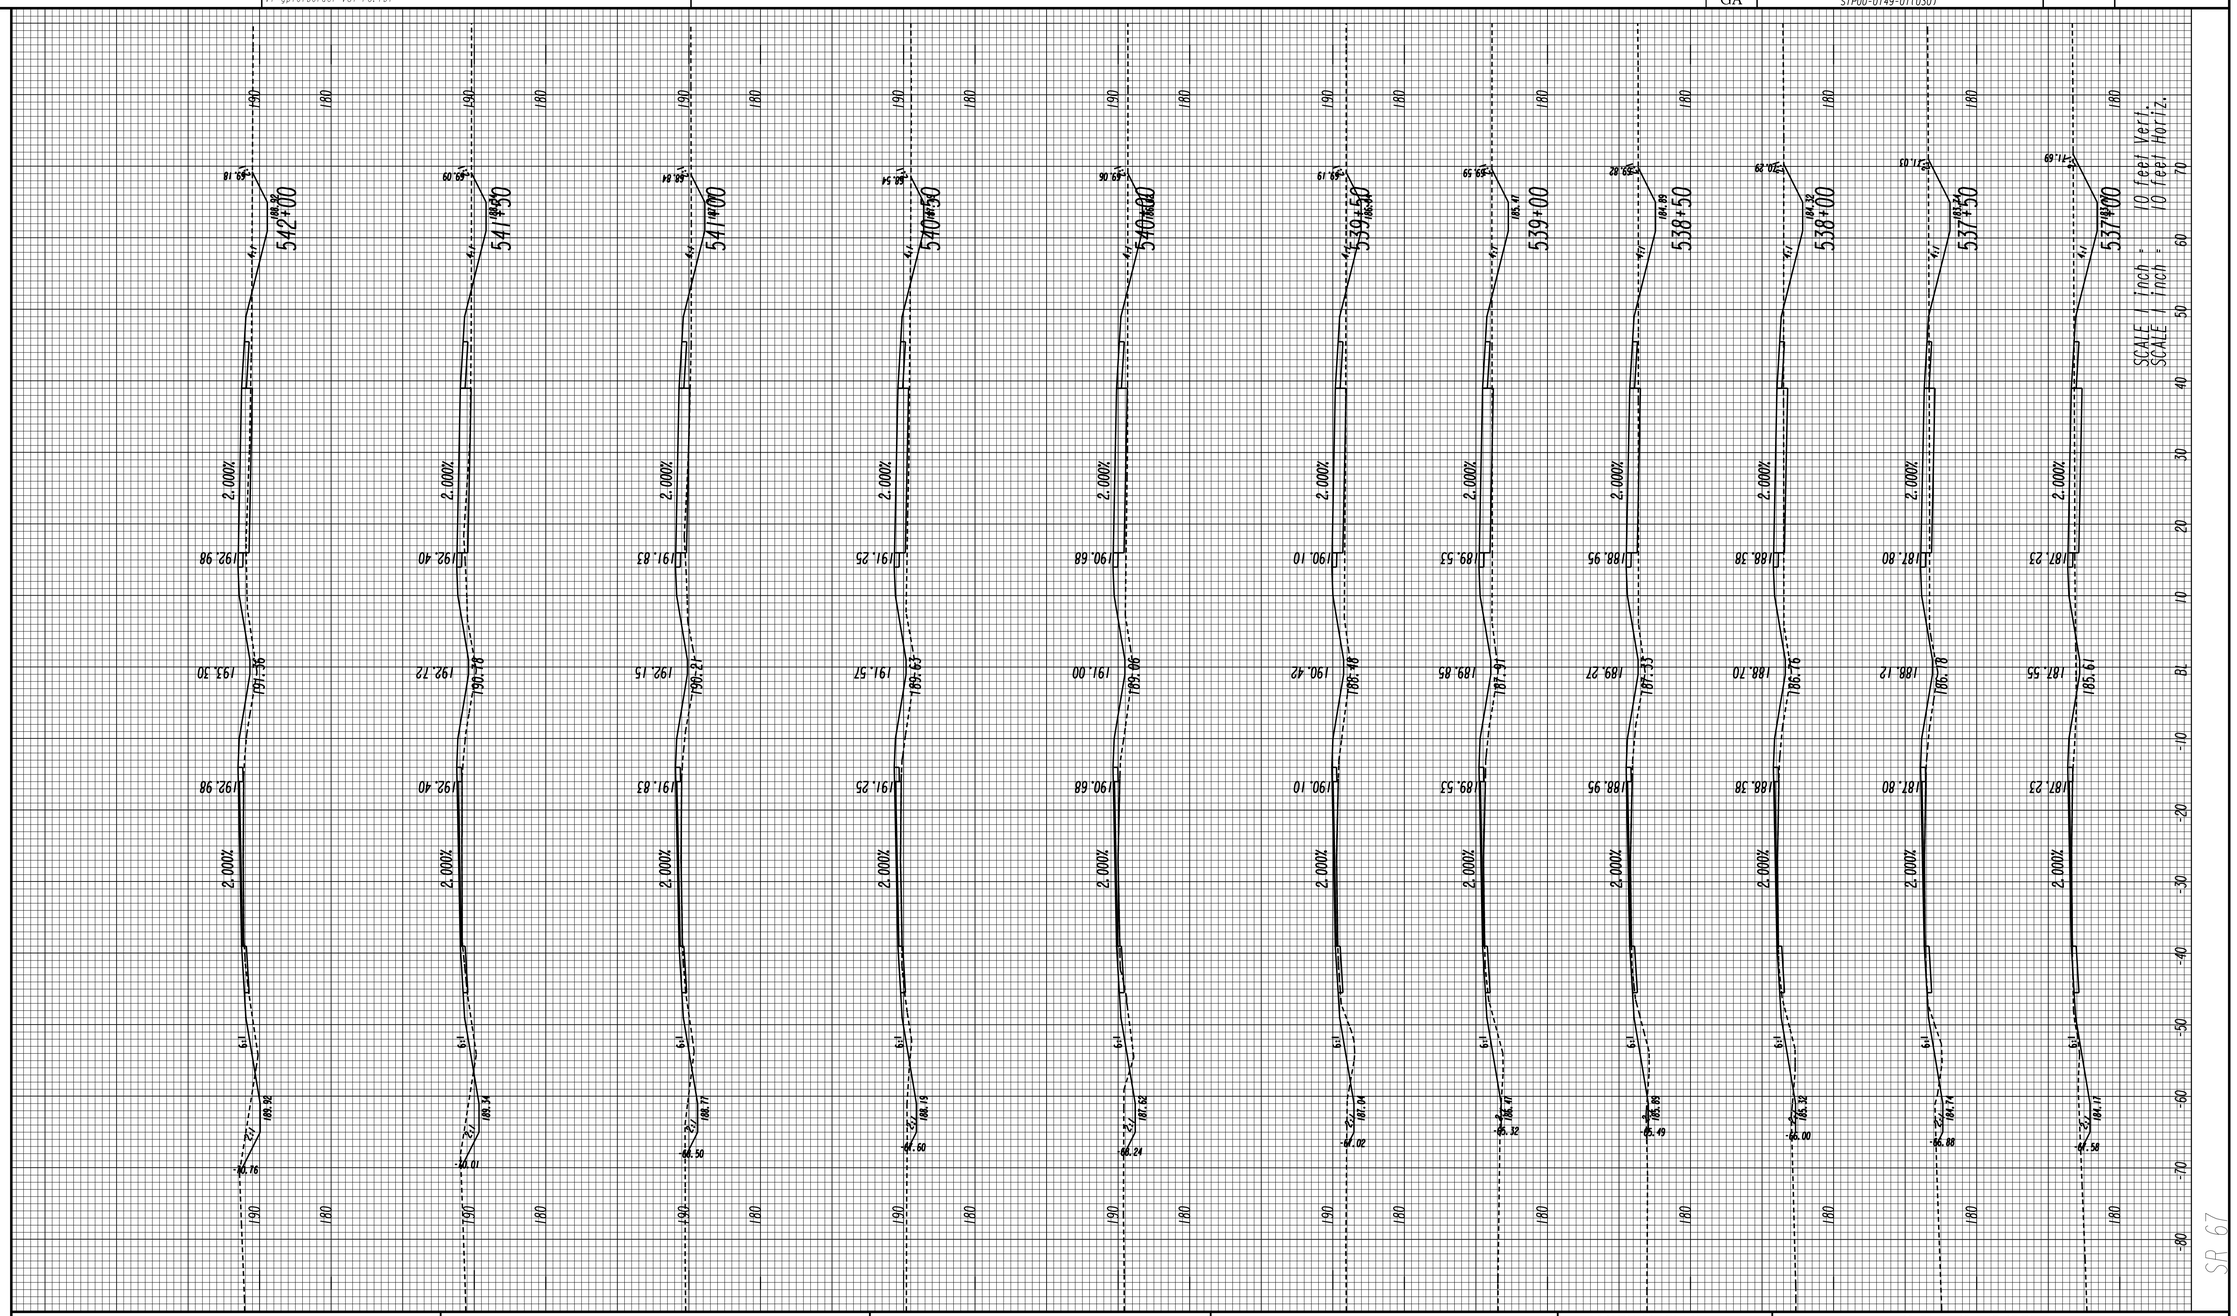

GEORGIA
DEPARTMENT OF TRANSPORTATION

REVISION DATES

STATE OF GEORGIA
DEPARTMENT OF TRANSPORTATION

OFFICE: JESUP ROAD DESIGN

CROSS SECTIONS

DRAWING No. 23-074

3/1/2007 SUXEN

STATE	PROJECT NUMBER	SHEET NO.	TOTAL SHEETS
GA	STP00-0149-01(030)		

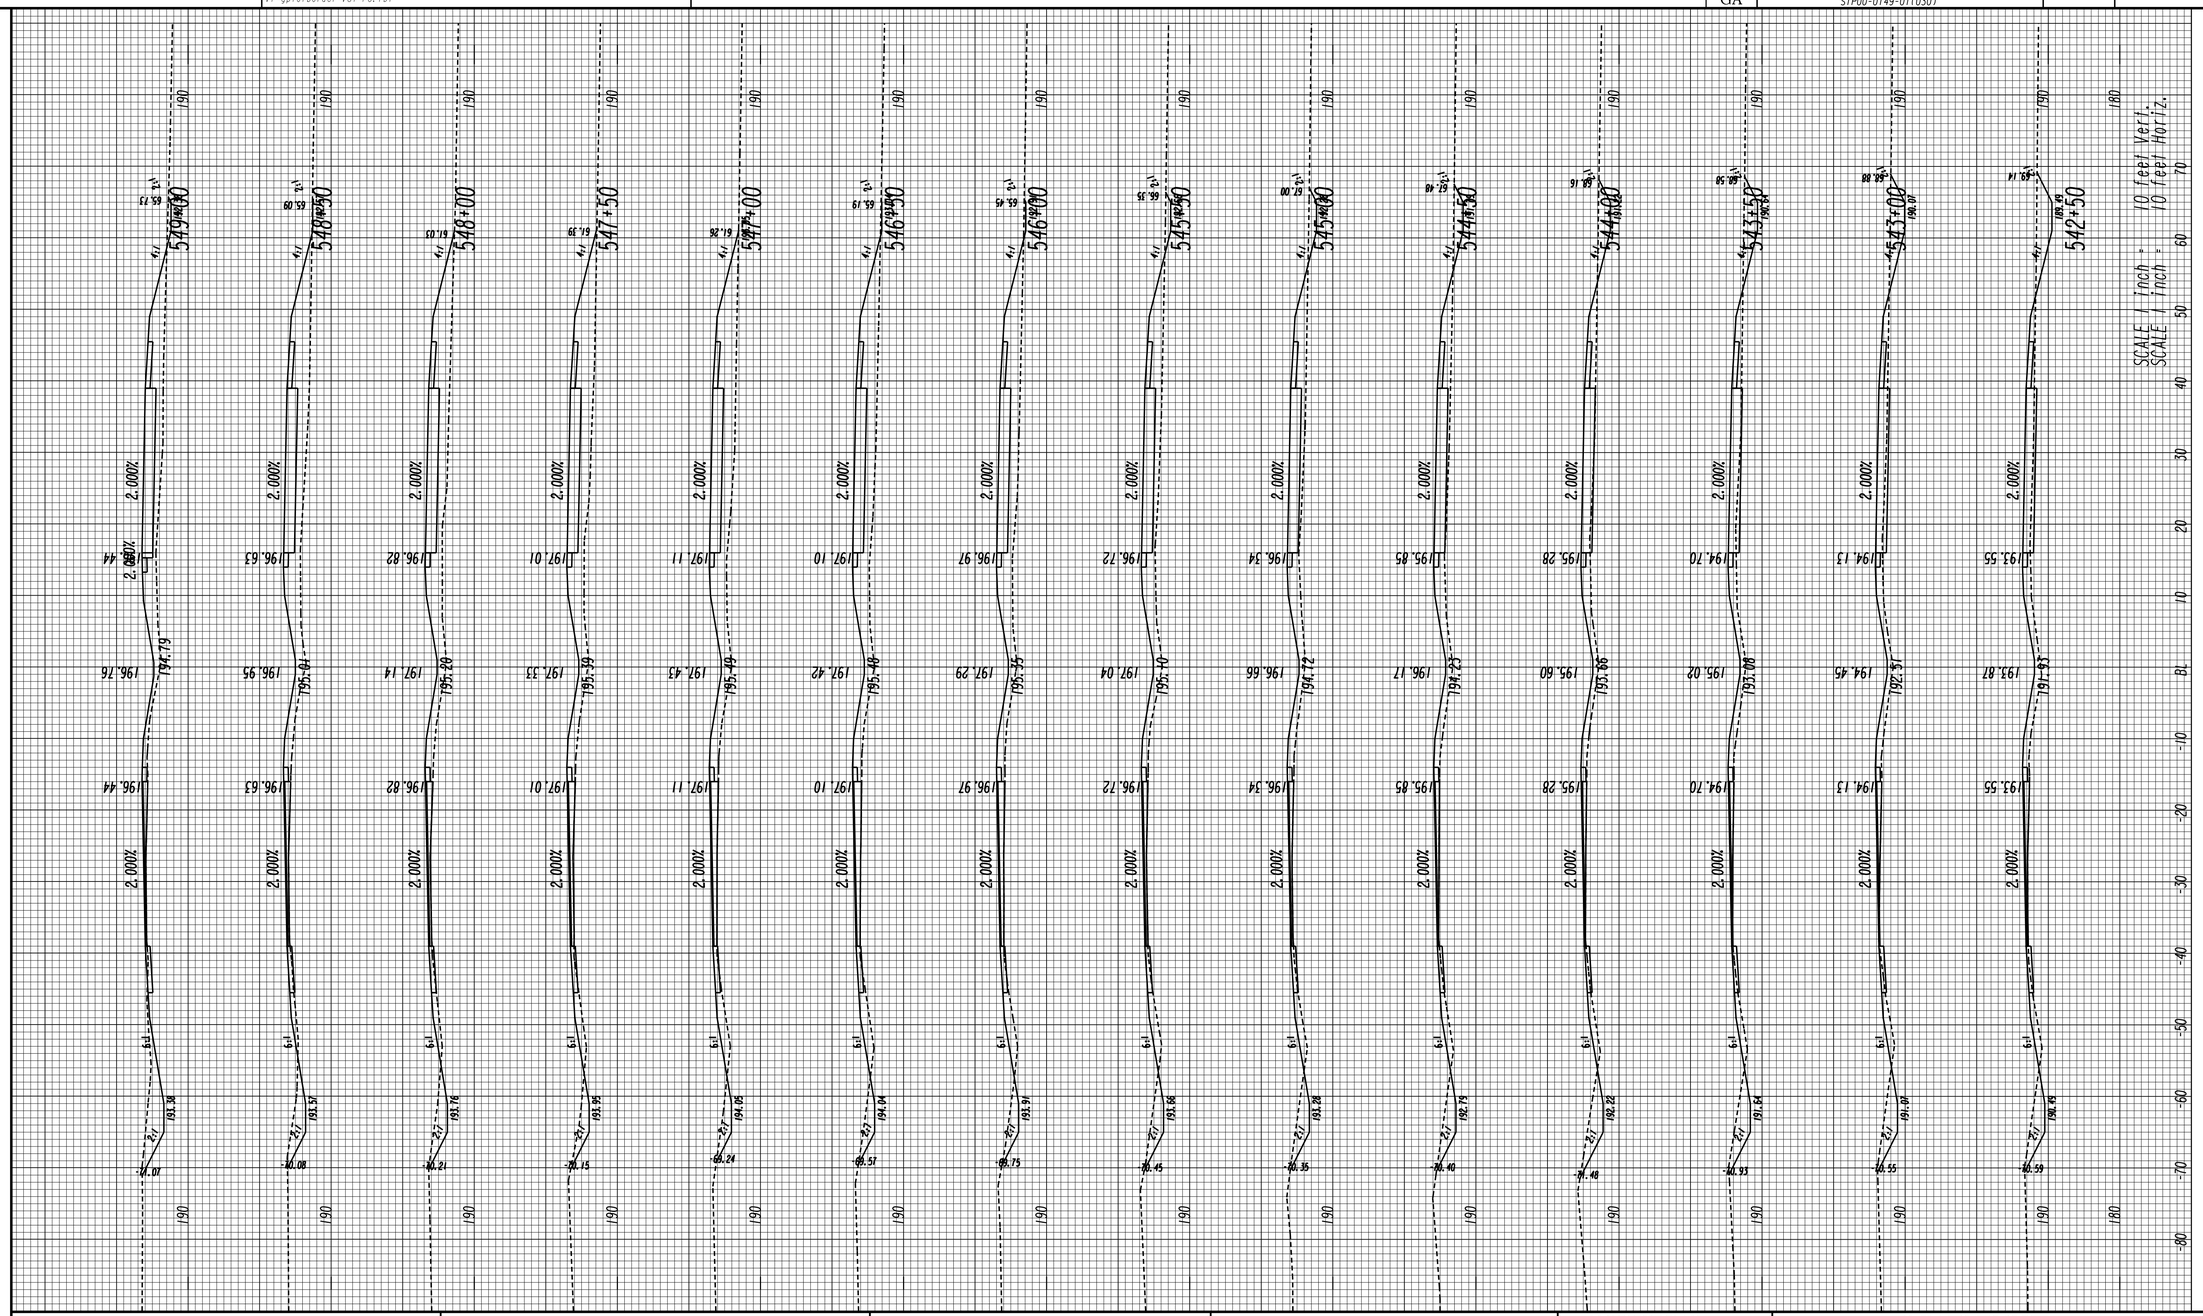

GEORGIA
DEPARTMENT OF TRANSPORTATION

REVISION DATES		

STATE OF GEORGIA
DEPARTMENT OF TRANSPORTATION
OFFICE: JESUP ROAD DESIGN

CROSS SECTIONS

DRAWING No. 23-075

8/5/2016 12:59:06 PM	Jversion	522460XS.DGN	STATE	PROJECT NUMBER	SHEET NO.	TOTAL SHEETS
USER:tdent	V7-gplotborder-V8I-PO.tbl		GA	STP00-0149-01(030)		

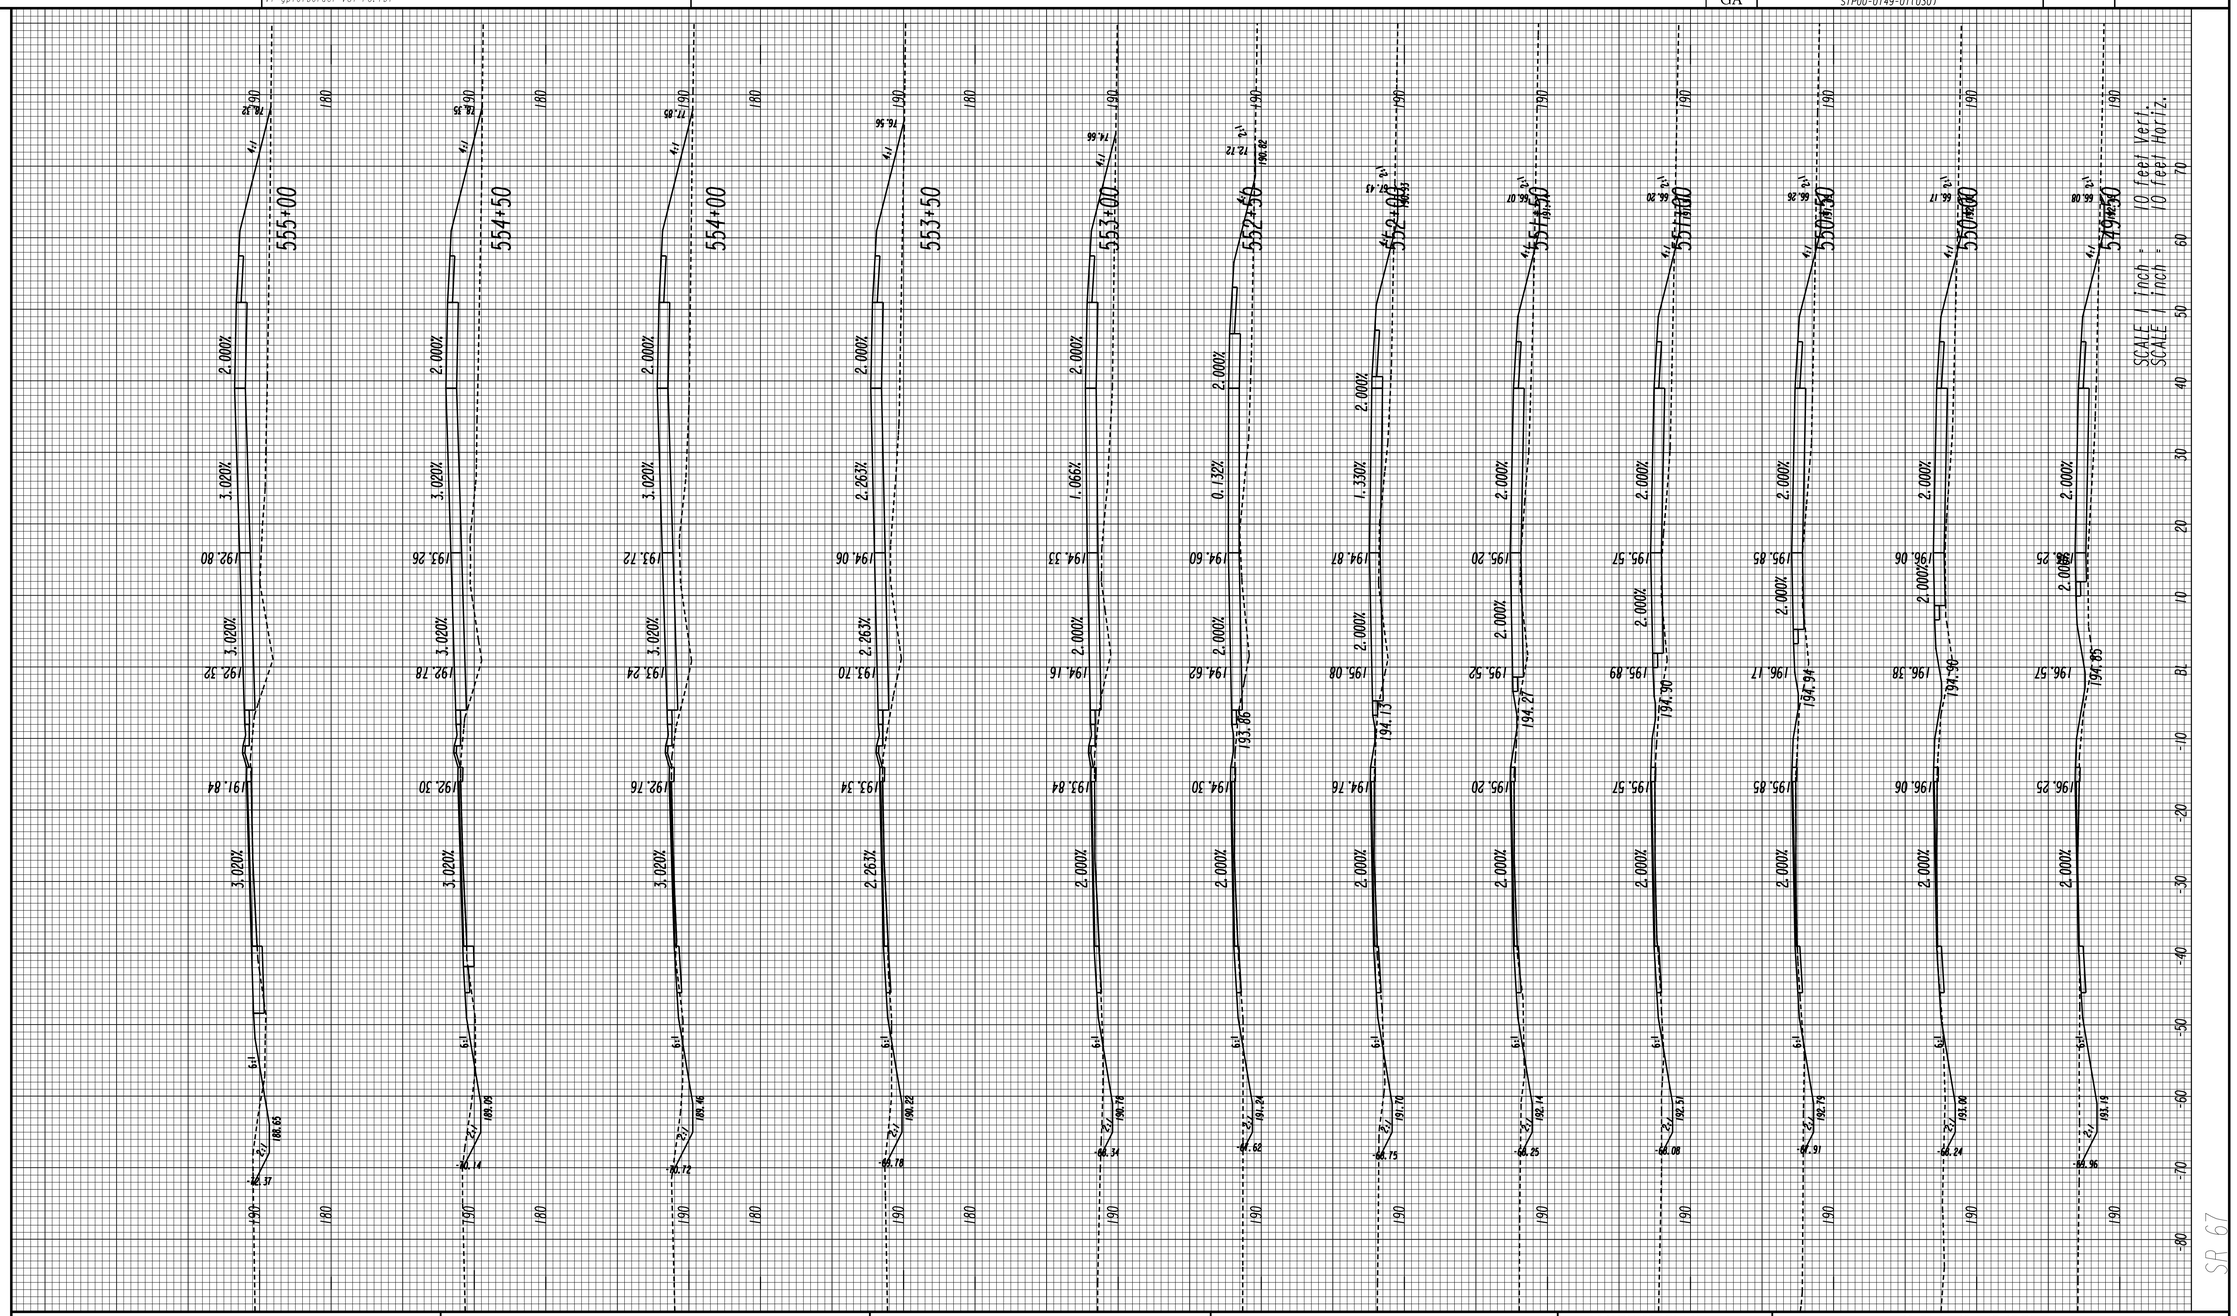

GEORGIA
DEPARTMENT OF TRANSPORTATION

REVISION DATES

STATE OF GEORGIA
DEPARTMENT OF TRANSPORTATION

OFFICE: JESUP ROAD DESIGN

CROSS SECTIONS

DRAWING No. 23-076

3/1/2007 SUXEN

STATE	PROJECT NUMBER	SHEET NO.	TOTAL SHEETS
GA	STP00-0149-01(030)		

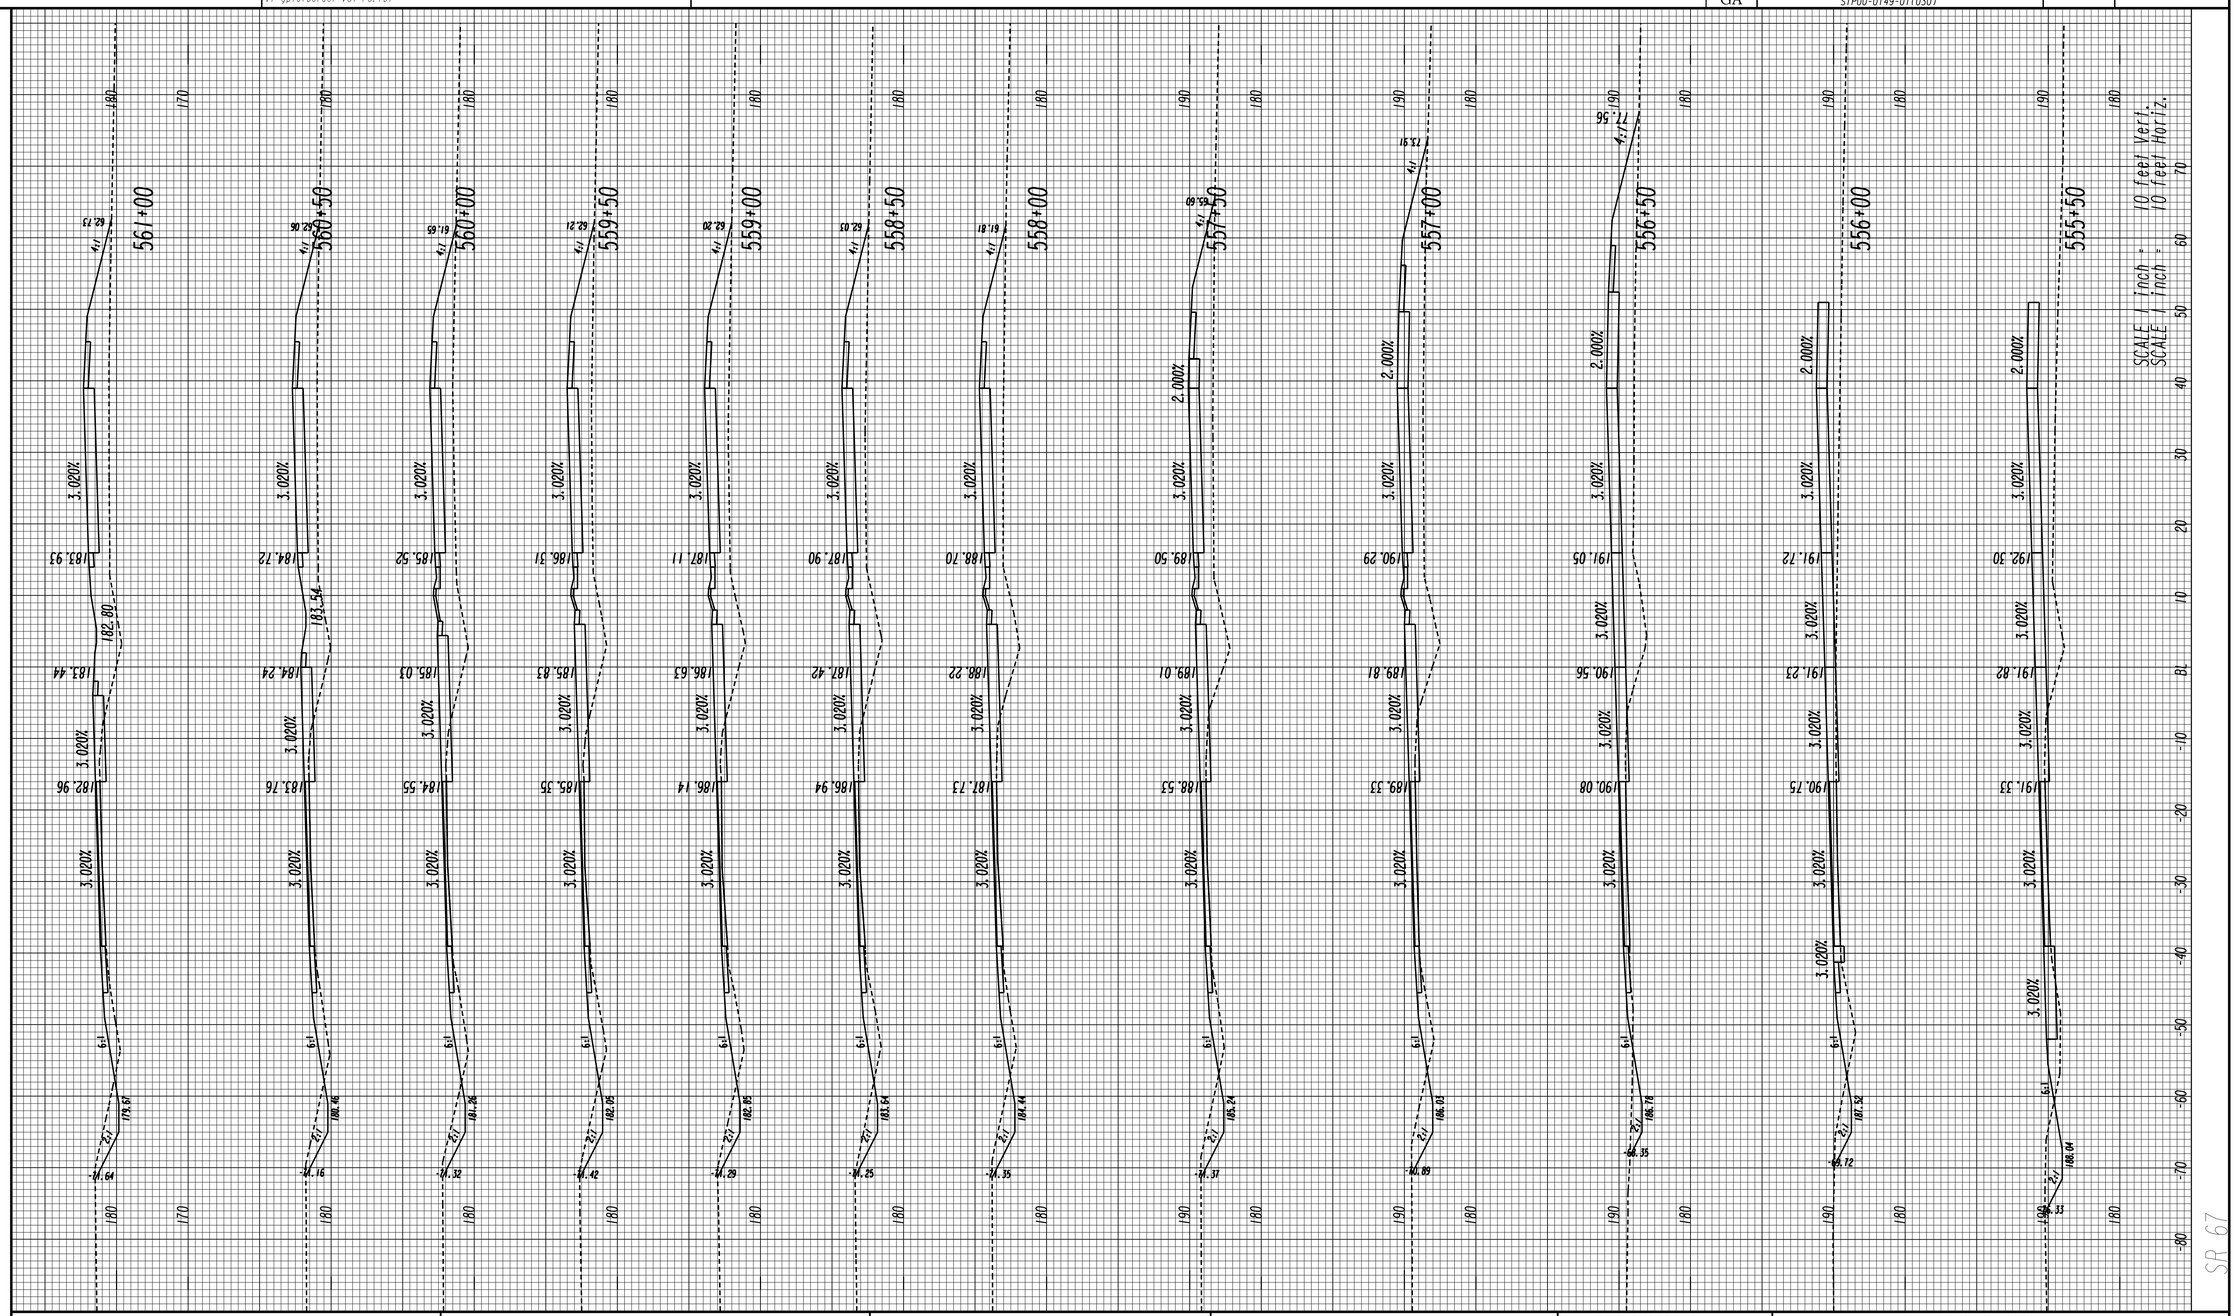

GEORGIA
DEPARTMENT OF TRANSPORTATION

REVISION DATES

STATE OF GEORGIA
DEPARTMENT OF TRANSPORTATION
OFFICE: JESUP ROAD DESIGN

CROSS SECTIONS

DRAWING No.
23-077

STATE	PROJECT NUMBER	SHEET NO.	TOTAL SHEETS
GA	STP00-0149-01(030)		

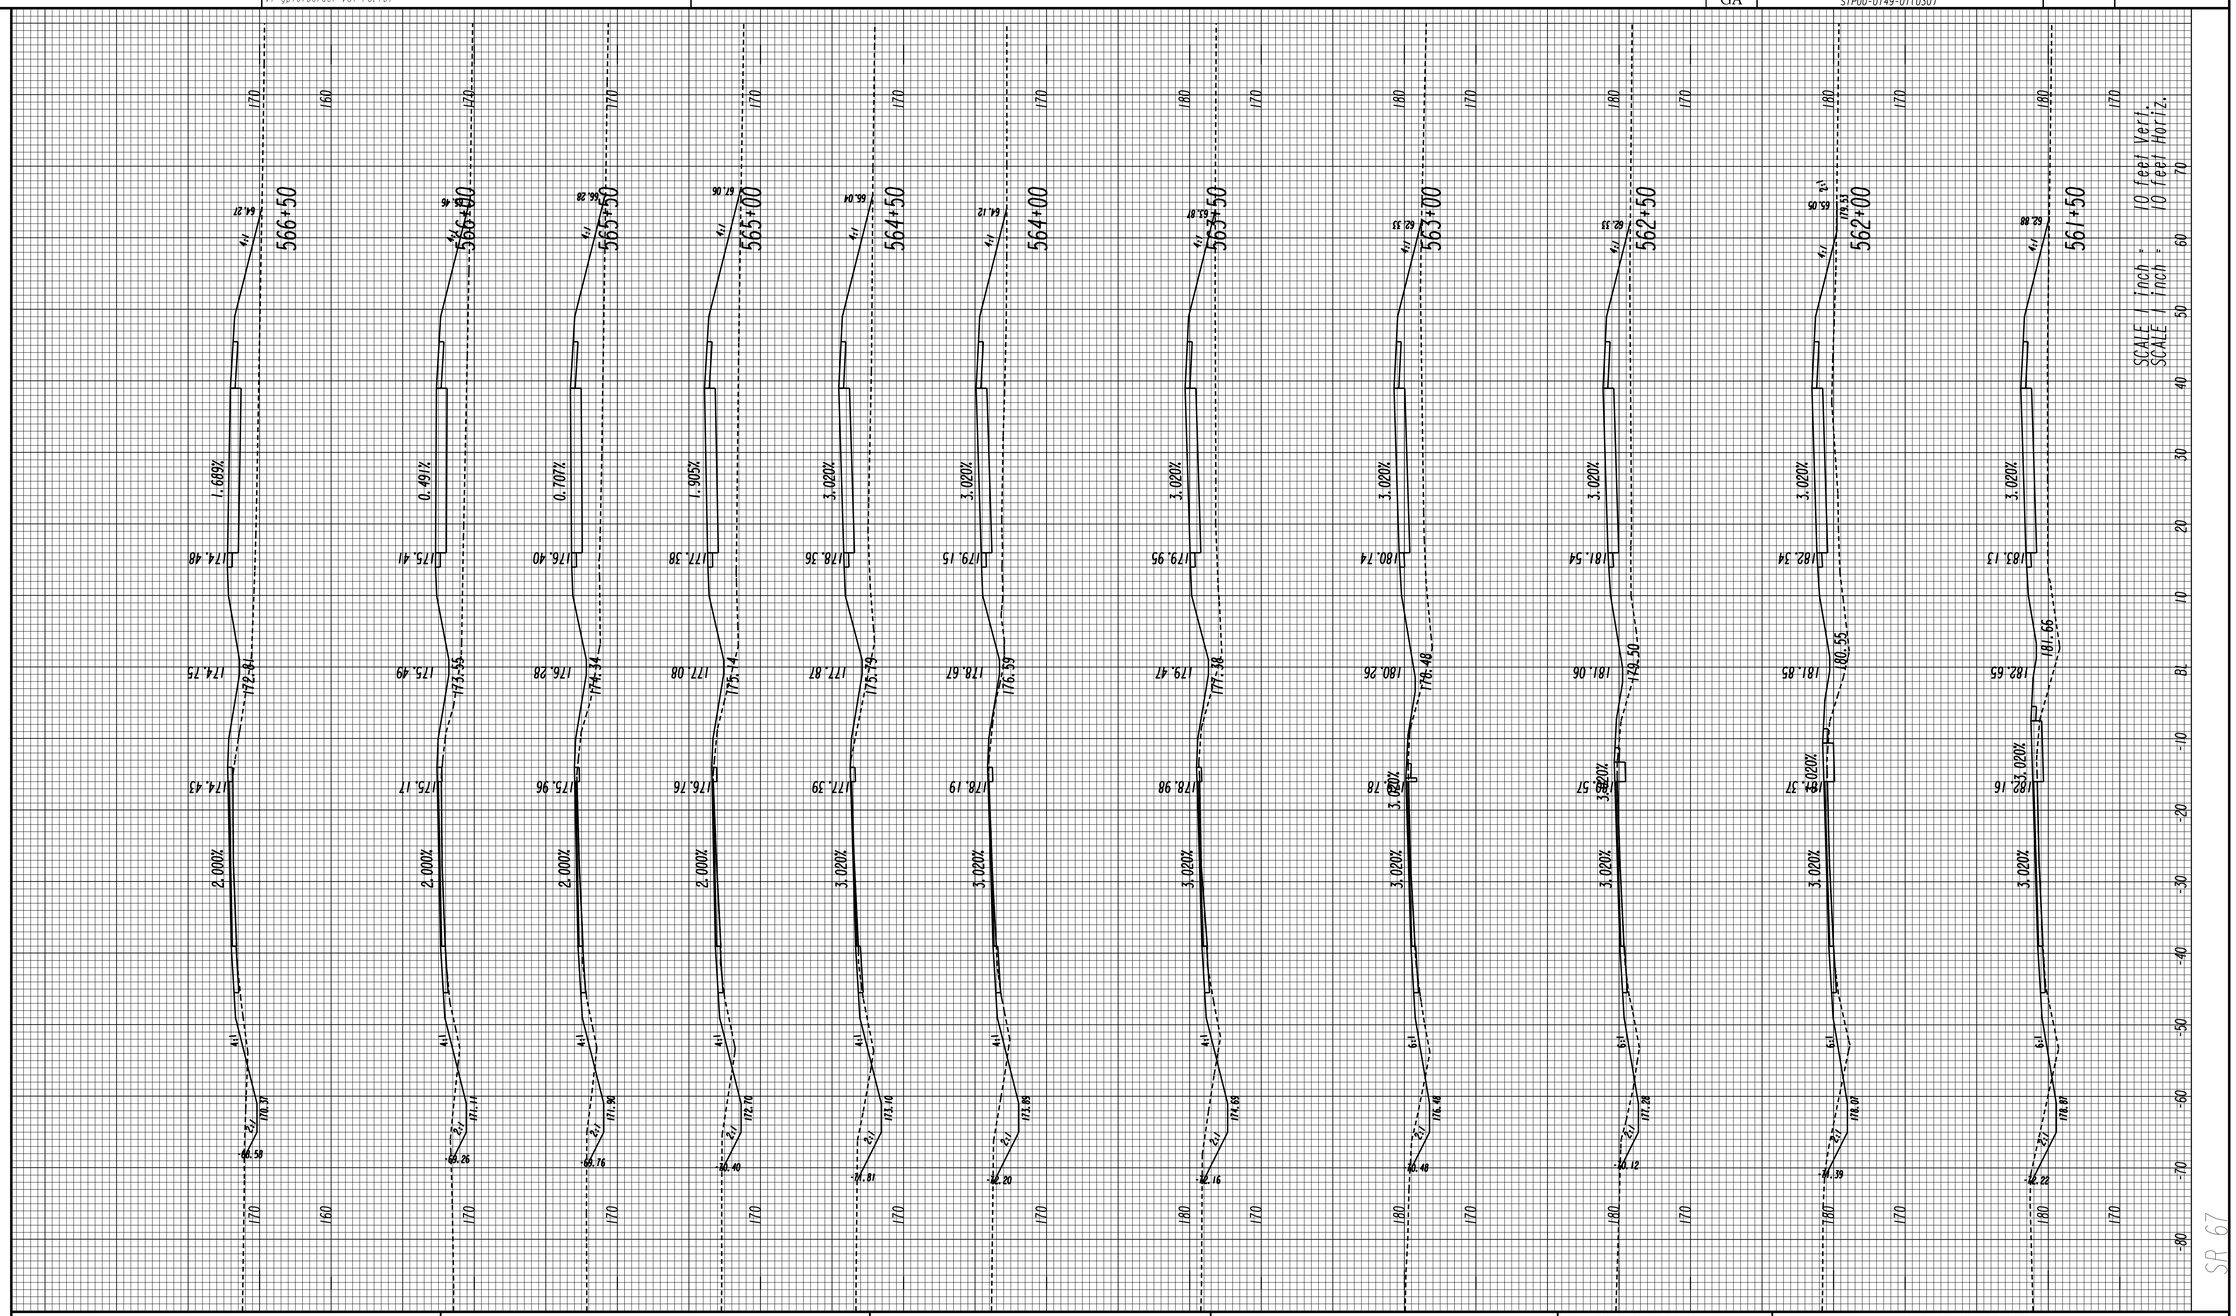

GEORGIA
DEPARTMENT OF TRANSPORTATION

REVISION DATES

STATE OF GEORGIA
DEPARTMENT OF TRANSPORTATION

OFFICE: JESUP ROAD DESIGN

CROSS SECTIONS

DRAWING No. 23-078

8/5/2016 12:59:55 PM
USER:tdent

Jversion
V7-gplotborder-V8I-PO.tbl

522460XS.DGN

STATE	PROJECT NUMBER	SHEET NO.	TOTAL SHEETS
GA	STP00-0149-01(030)		

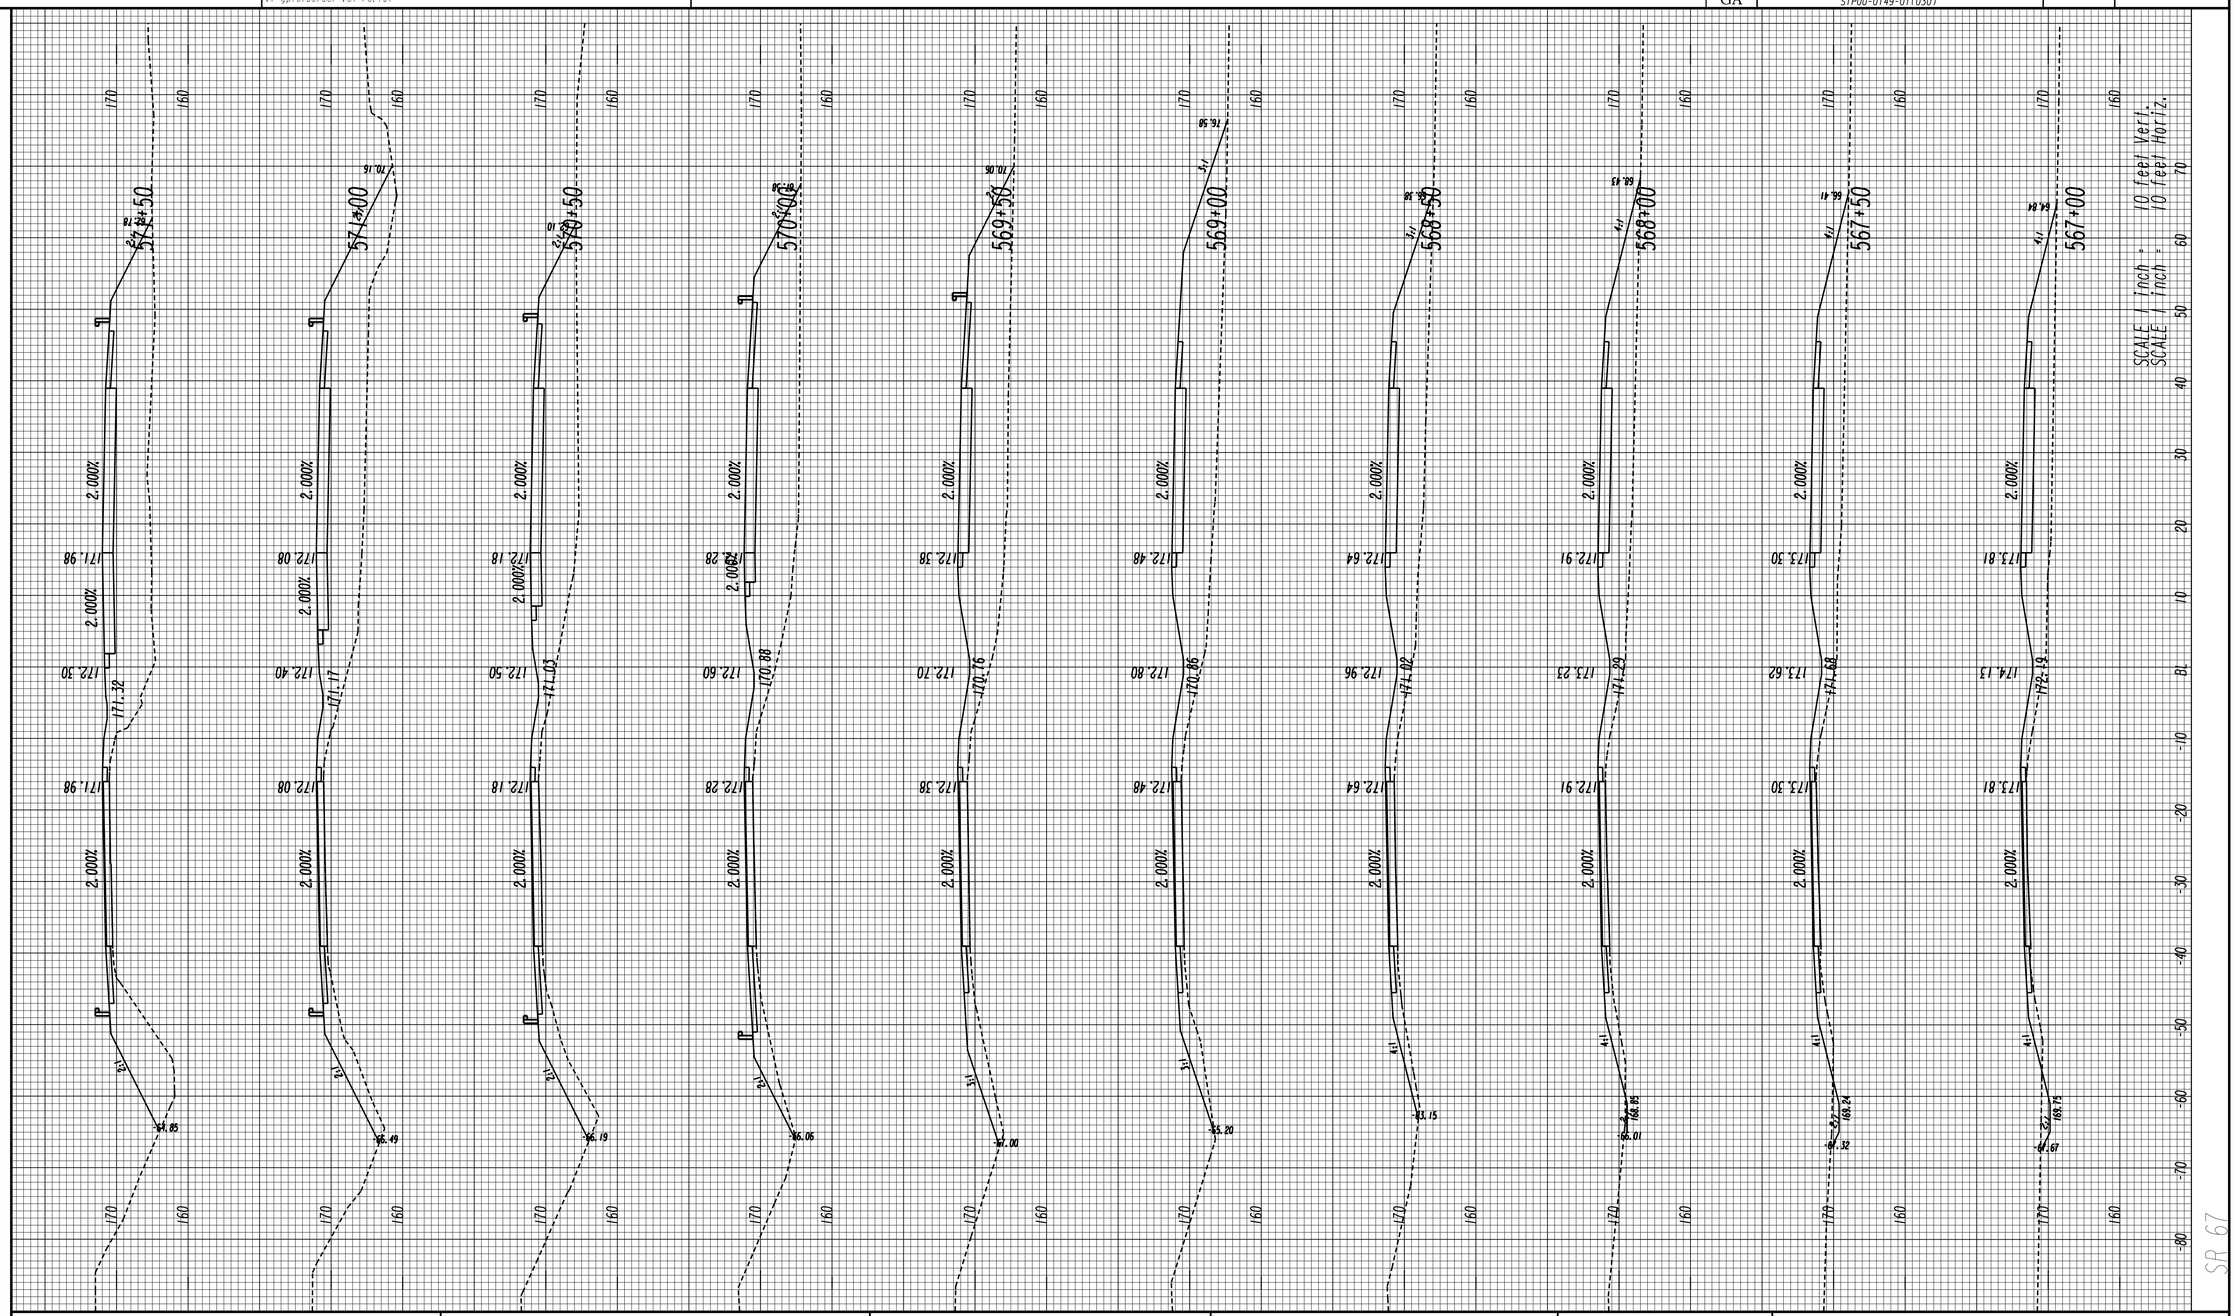

GEORGIA
DEPARTMENT OF TRANSPORTATION

REVISION DATES

STATE OF GEORGIA
DEPARTMENT OF TRANSPORTATION

OFFICE: JESUP ROAD DESIGN

CROSS SECTIONS

DRAWING No.
23-079

3/1/2007 SUXEN

8/5/2016 1:00:11 PM	Jversion	522460XS.DGN	STATE	PROJECT NUMBER	SHEET NO.	TOTAL SHEETS
USER:tdent	V7-gplotborder-V8I-PO.tbl		GA	STP00-0149-01(030)		

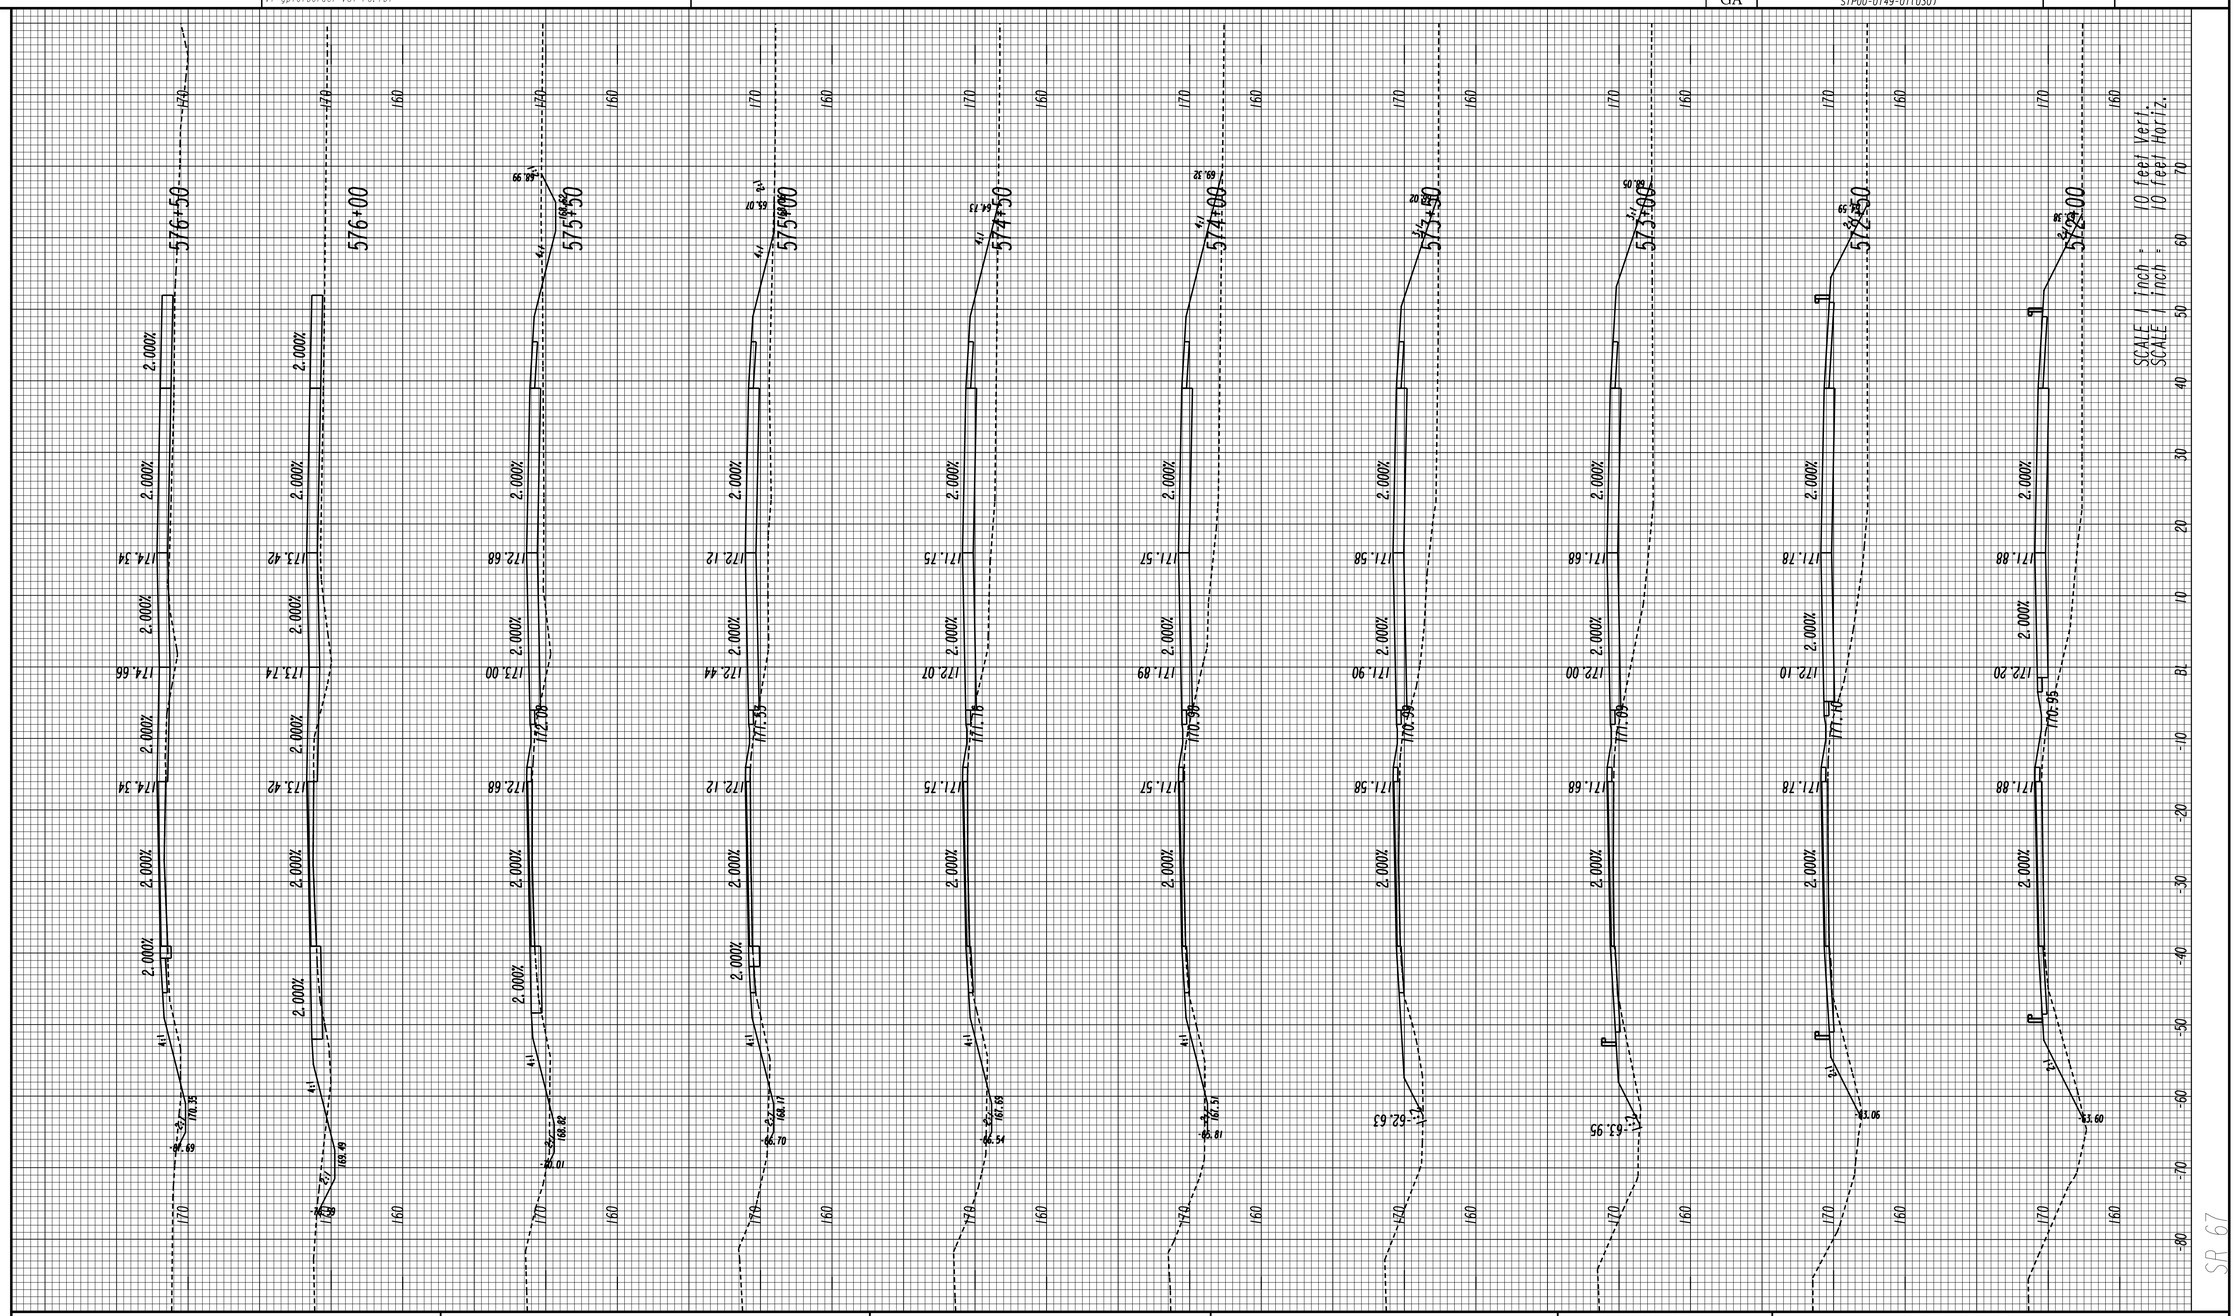

GEORGIA
DEPARTMENT OF TRANSPORTATION

REVISION DATES

STATE OF GEORGIA
DEPARTMENT OF TRANSPORTATION

OFFICE: JESUP ROAD DESIGN

CROSS SECTIONS

DRAWING No.
23-080

3/1/2007 SUXEN

8/5/2016 1:00:36 PM
USER:tdent

Jversion
V7-gplotborder-V8I-PO.tbl

522460XS.DGN

STATE	PROJECT NUMBER	SHEET NO.	TOTAL SHEETS
GA	STP00-0149-01(030)		

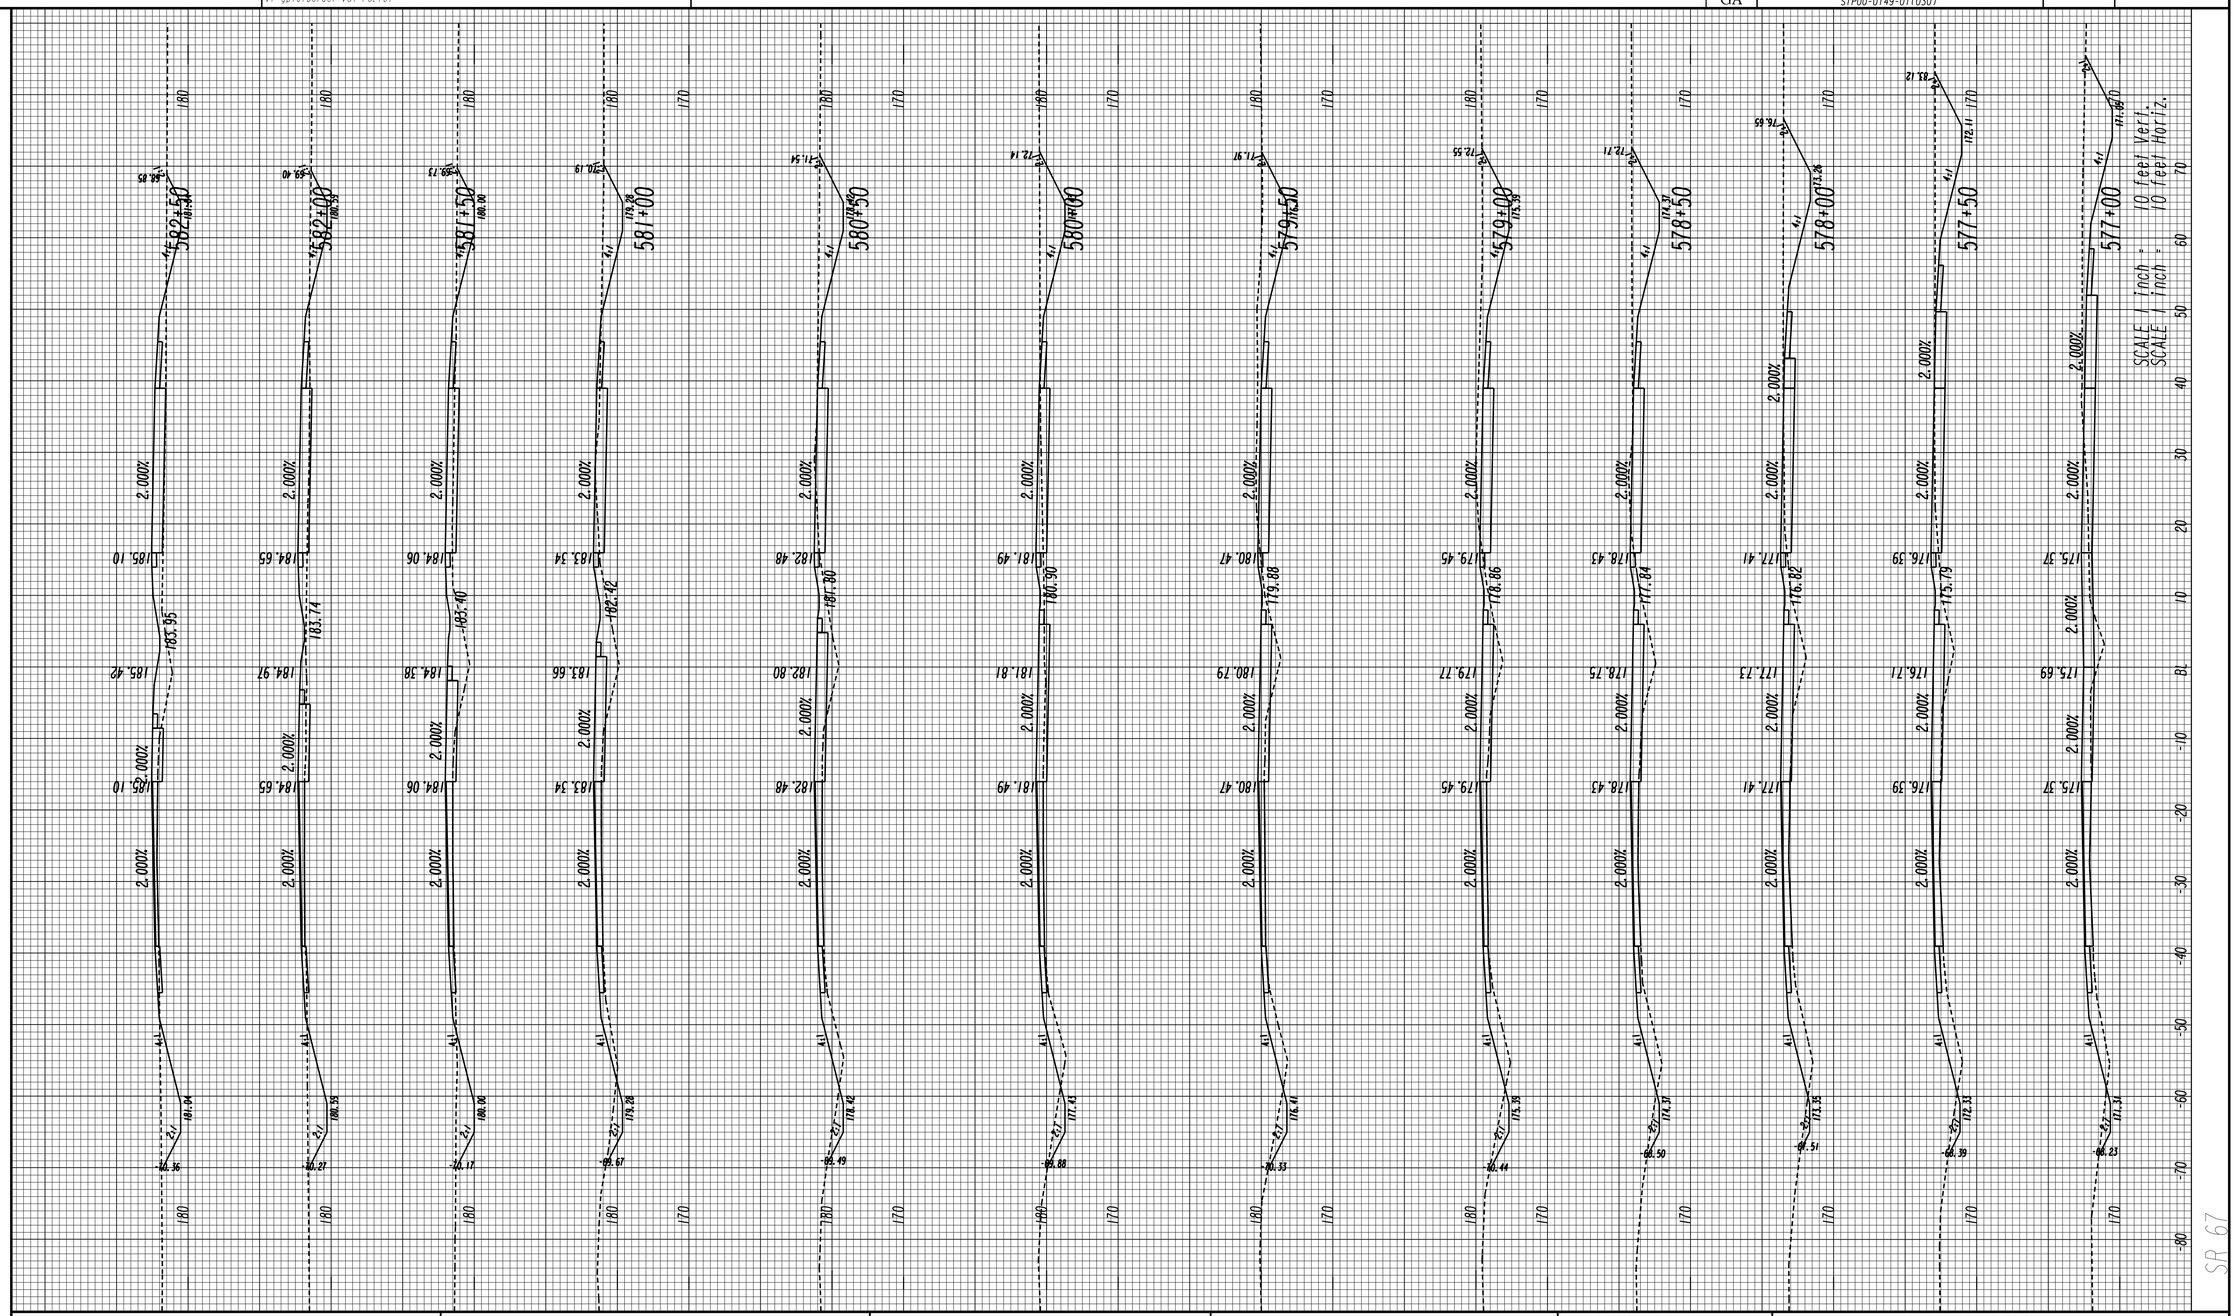

GEORGIA
DEPARTMENT OF TRANSPORTATION

REVISION DATES

STATE OF GEORGIA
DEPARTMENT OF TRANSPORTATION

OFFICE: JESUP ROAD DESIGN

CROSS SECTIONS

DRAWING No.
23-081

3/1/2007 SUXEN

8/5/2016 1:00:54 PM
USER:tdent

Jversion
V7-gplotborder-V8I-PO.tbl

522460XS.DGN

STATE	PROJECT NUMBER	SHEET NO.	TOTAL SHEETS
GA	STP00-0149-01(030)		

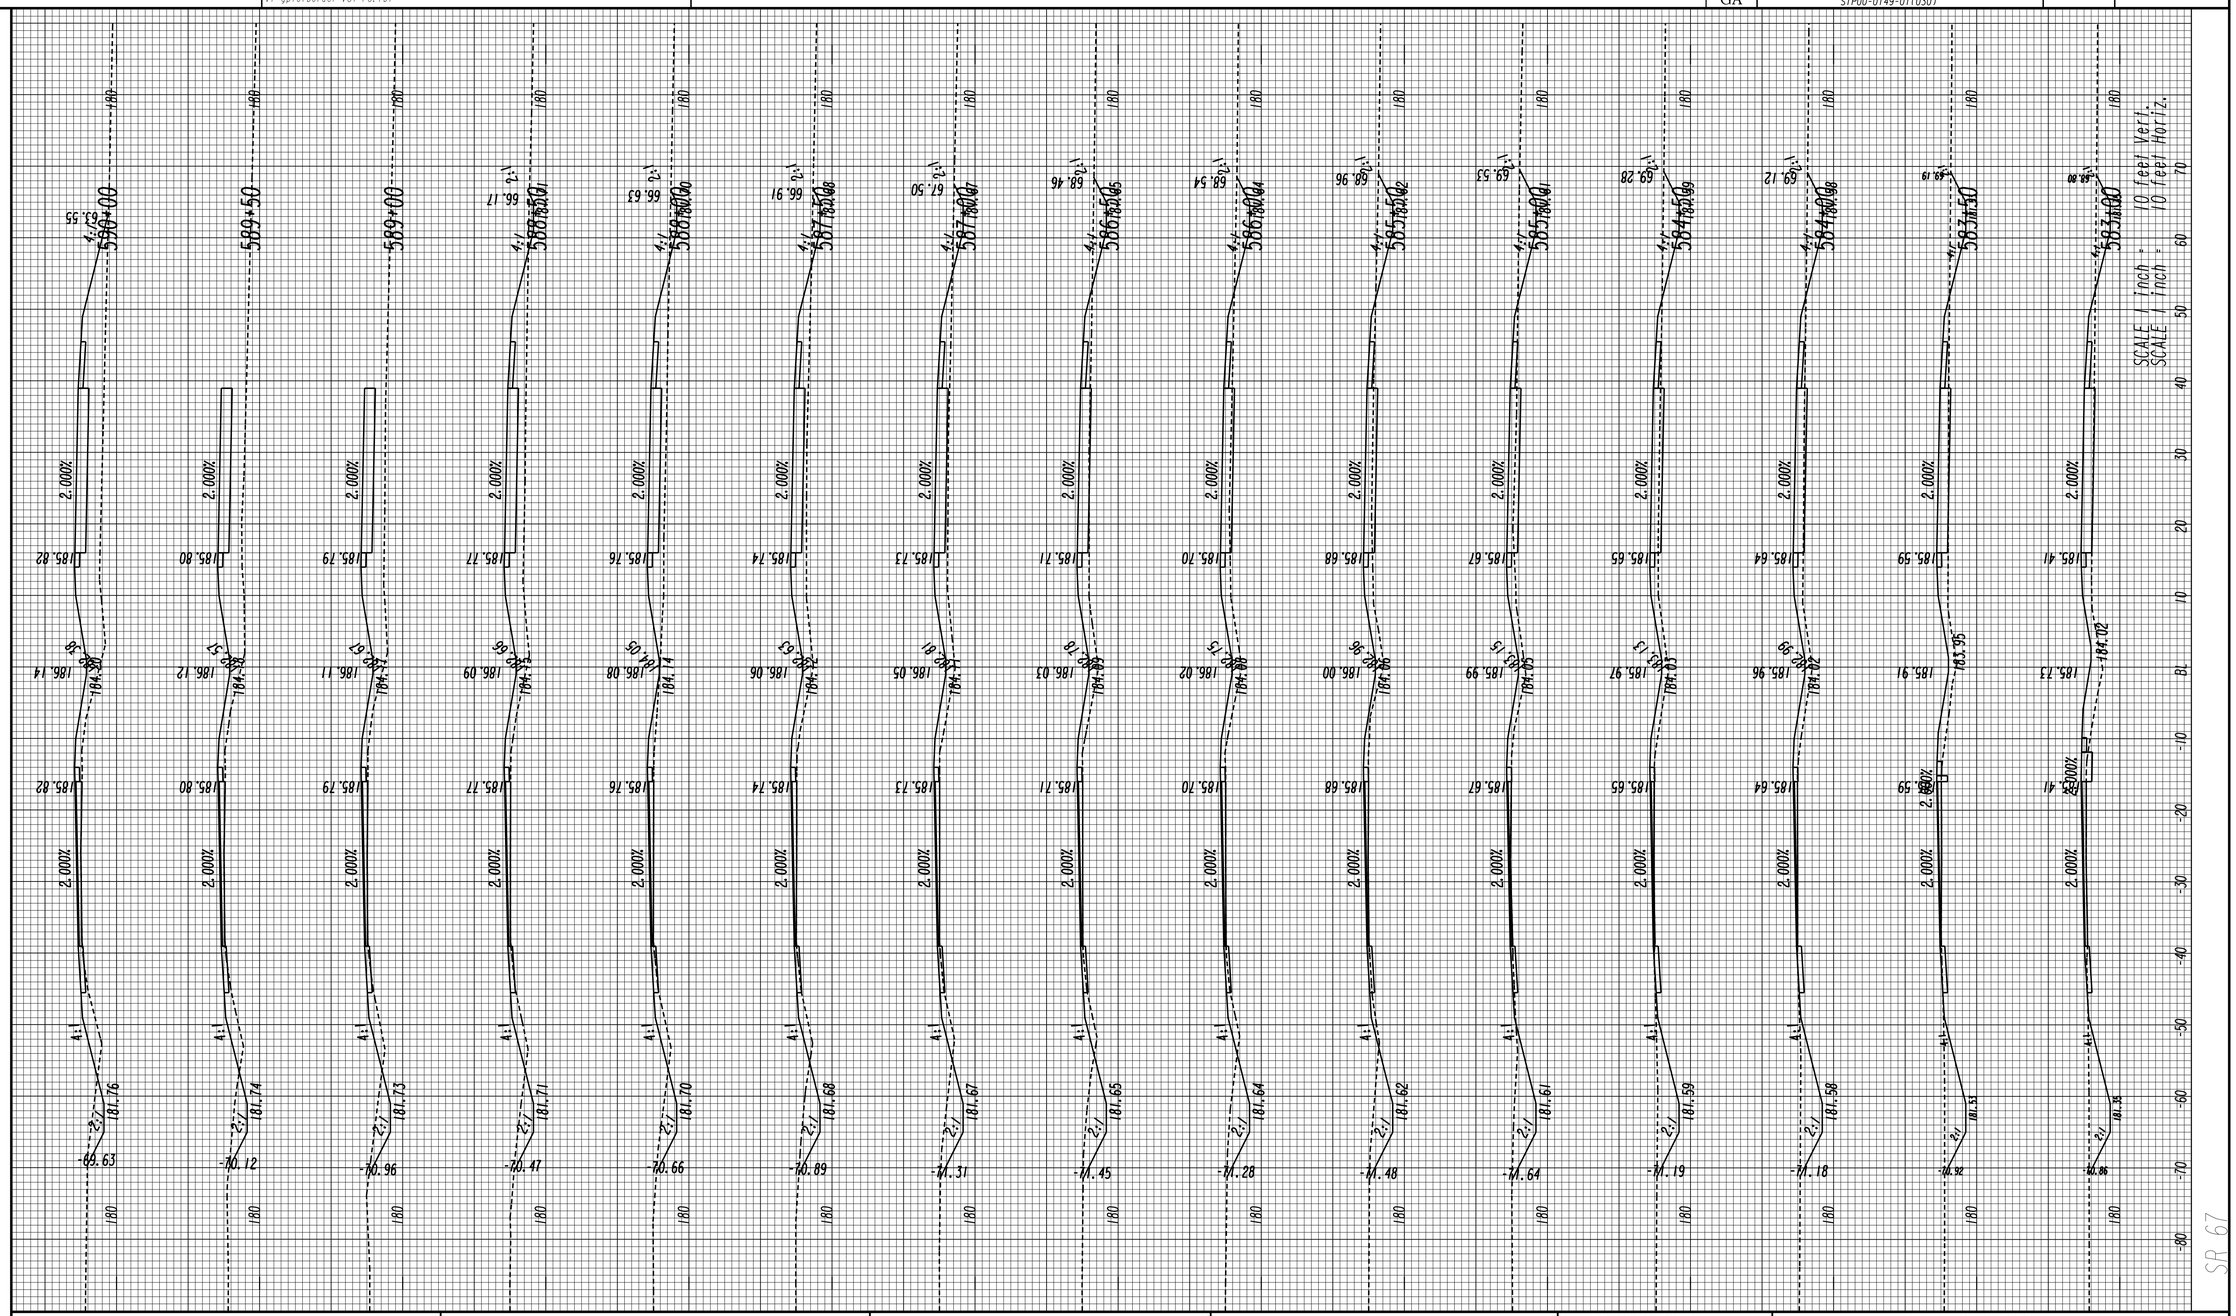

GEORGIA
DEPARTMENT OF TRANSPORTATION

REVISION DATES		

STATE OF GEORGIA
DEPARTMENT OF TRANSPORTATION

OFFICE: JESUP ROAD DESIGN

CROSS SECTIONS

DRAWING No.
23-082

3/1/2007 SUXEN

8/5/2016 1:01:09 PM
USER:tdent

Jversion
V7-gplotborder-V8I-PO.tbl

522460XS.DGN

STATE	PROJECT NUMBER	SHEET NO.	TOTAL SHEETS
GA	STP00-0149-01(030)		

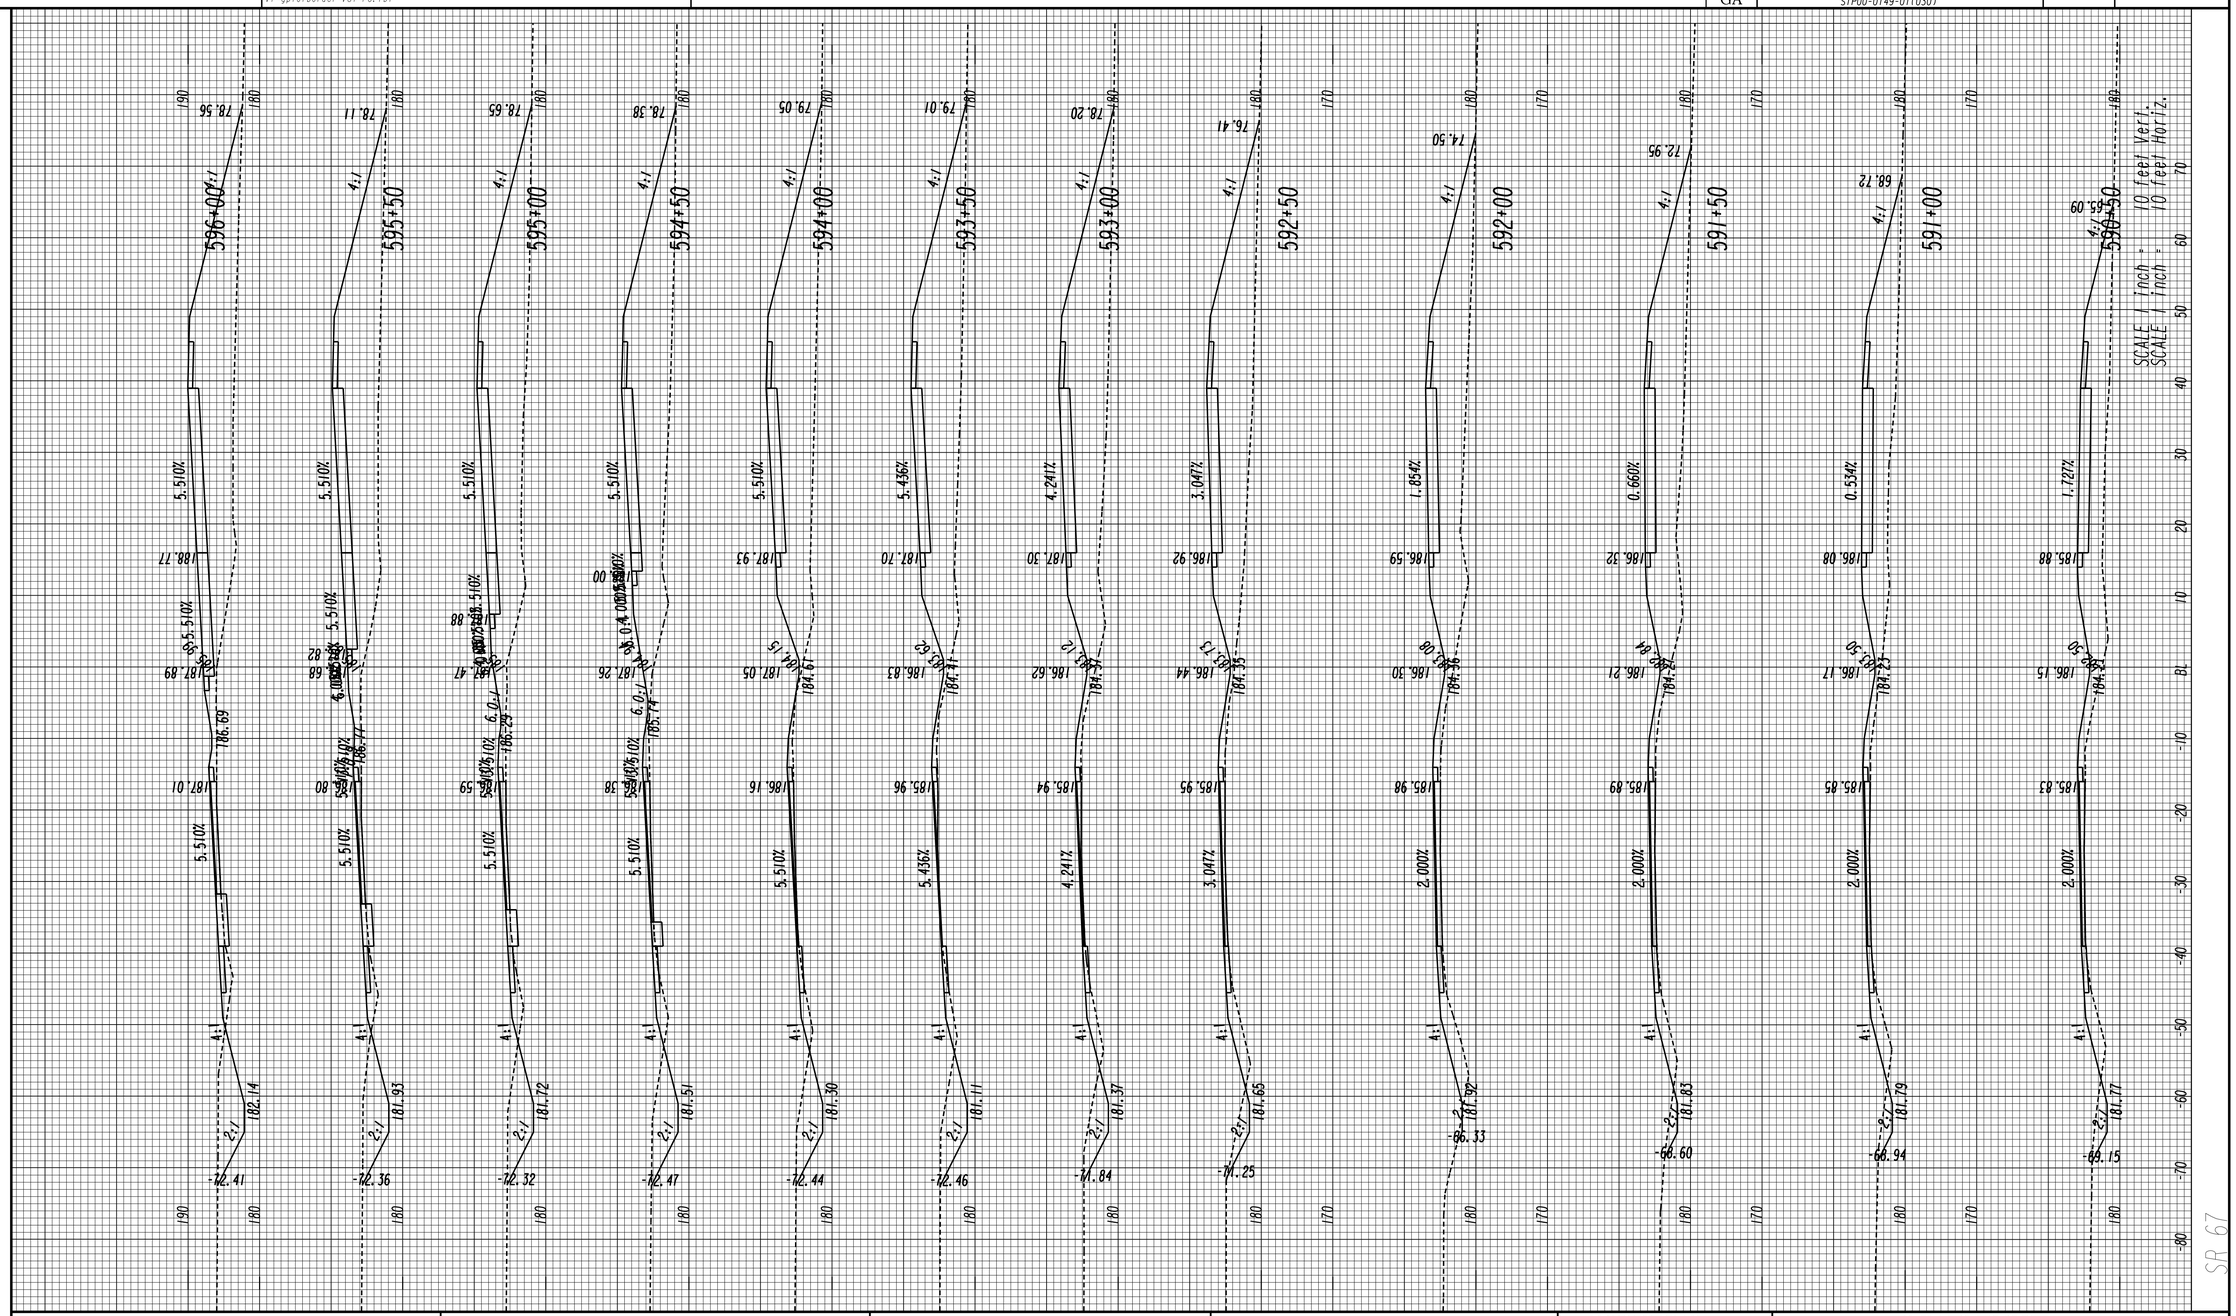

GEORGIA
DEPARTMENT OF TRANSPORTATION

REVISION DATES

STATE OF GEORGIA
DEPARTMENT OF TRANSPORTATION
OFFICE: JESUP ROAD DESIGN

CROSS SECTIONS

DRAWING No.
23-083

3/1/2007 SUXEN

STATE	PROJECT NUMBER	SHEET NO.	TOTAL SHEETS
GA	STP00-0149-01(030)		

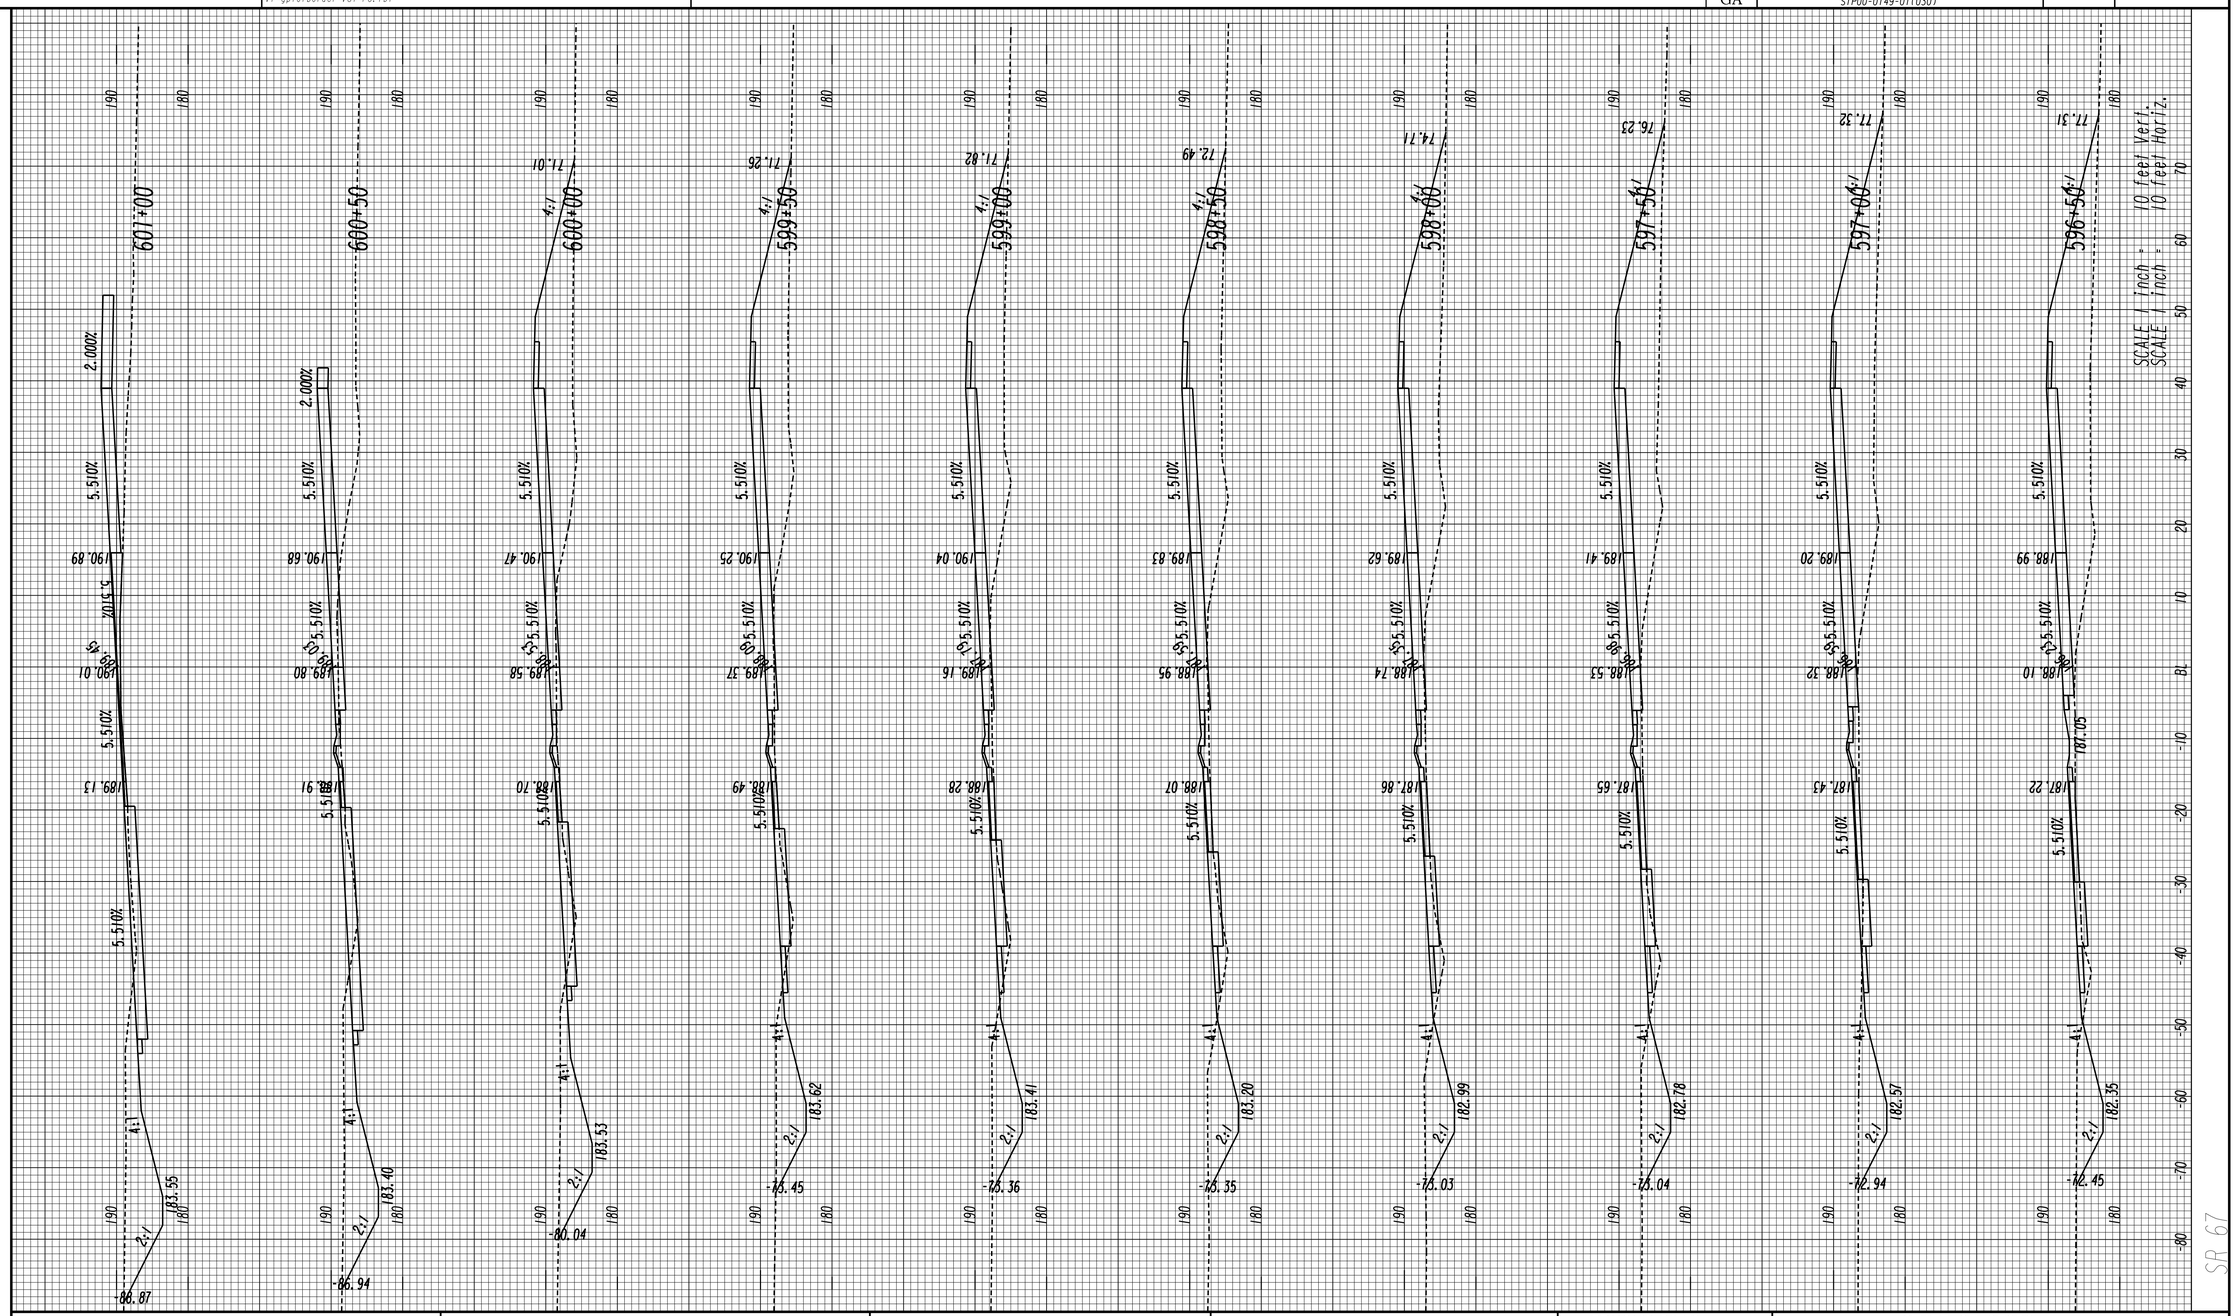

GEORGIA
DEPARTMENT OF TRANSPORTATION

REVISION DATES

STATE OF GEORGIA
DEPARTMENT OF TRANSPORTATION

OFFICE: JESUP ROAD DESIGN

CROSS SECTIONS

DRAWING No. 23-084

STATE	PROJECT NUMBER	SHEET NO.	TOTAL SHEETS
GA	STP00-0149-01(030)		

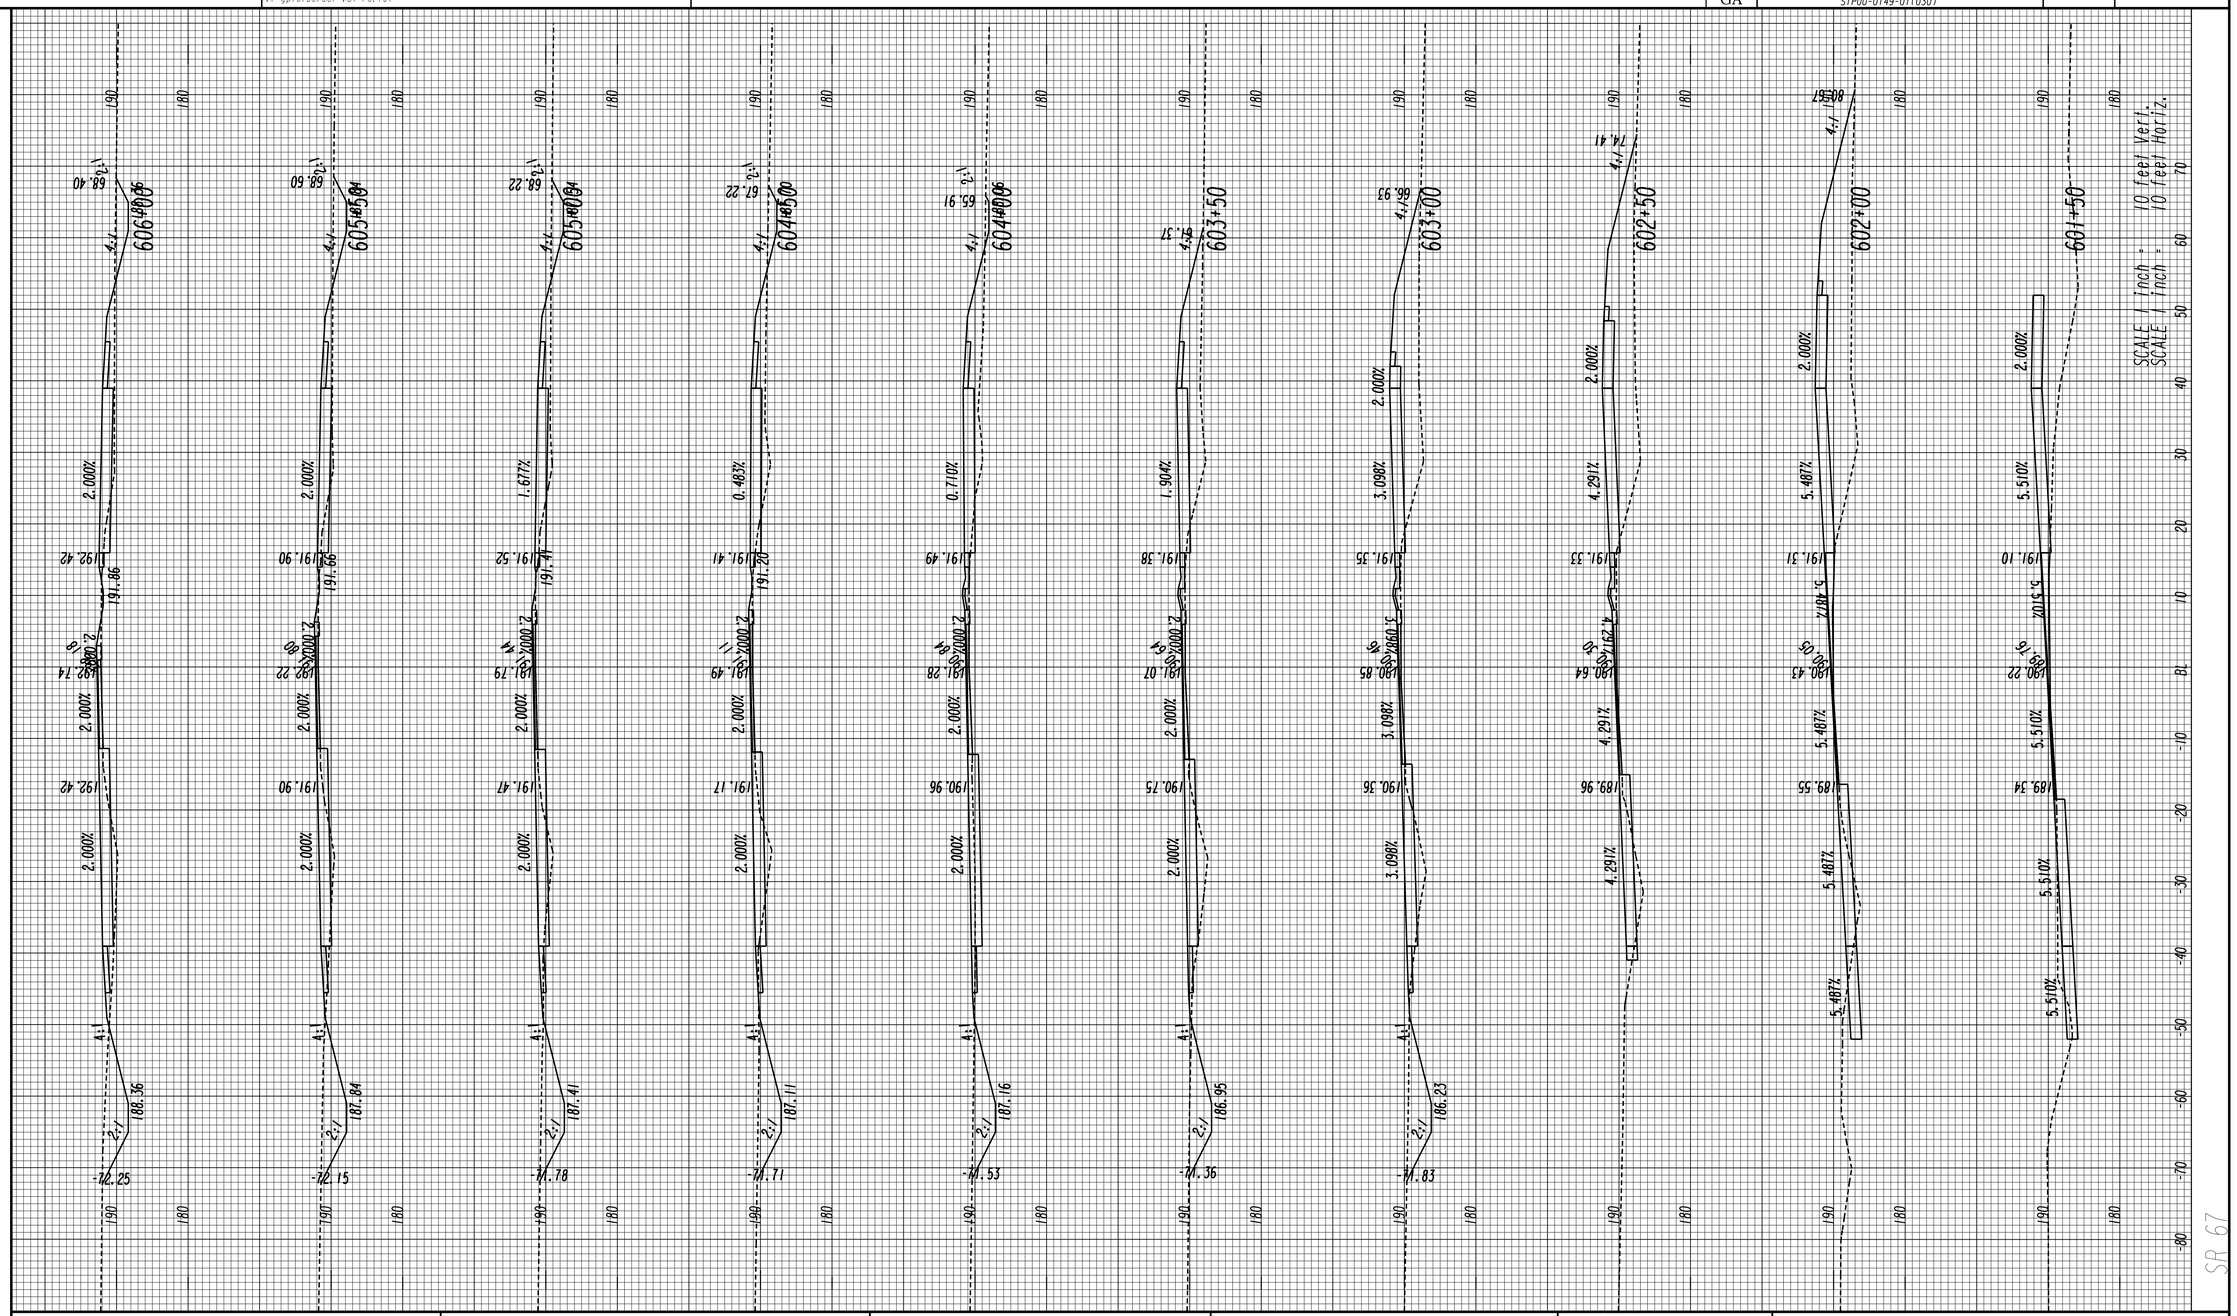

GEORGIA
DEPARTMENT OF TRANSPORTATION

REVISION DATES		

STATE OF GEORGIA
DEPARTMENT OF TRANSPORTATION
OFFICE: JESUP ROAD DESIGN

CROSS SECTIONS

DRAWING No. 23-085

8/5/2016 1:02:01 PM
USER:tdent

Jversion
V7-gplotborder-V8I-PO.tbl

522460XS.DGN

STATE	PROJECT NUMBER	SHEET NO.	TOTAL SHEETS
GA	STP00-0149-01(030)		

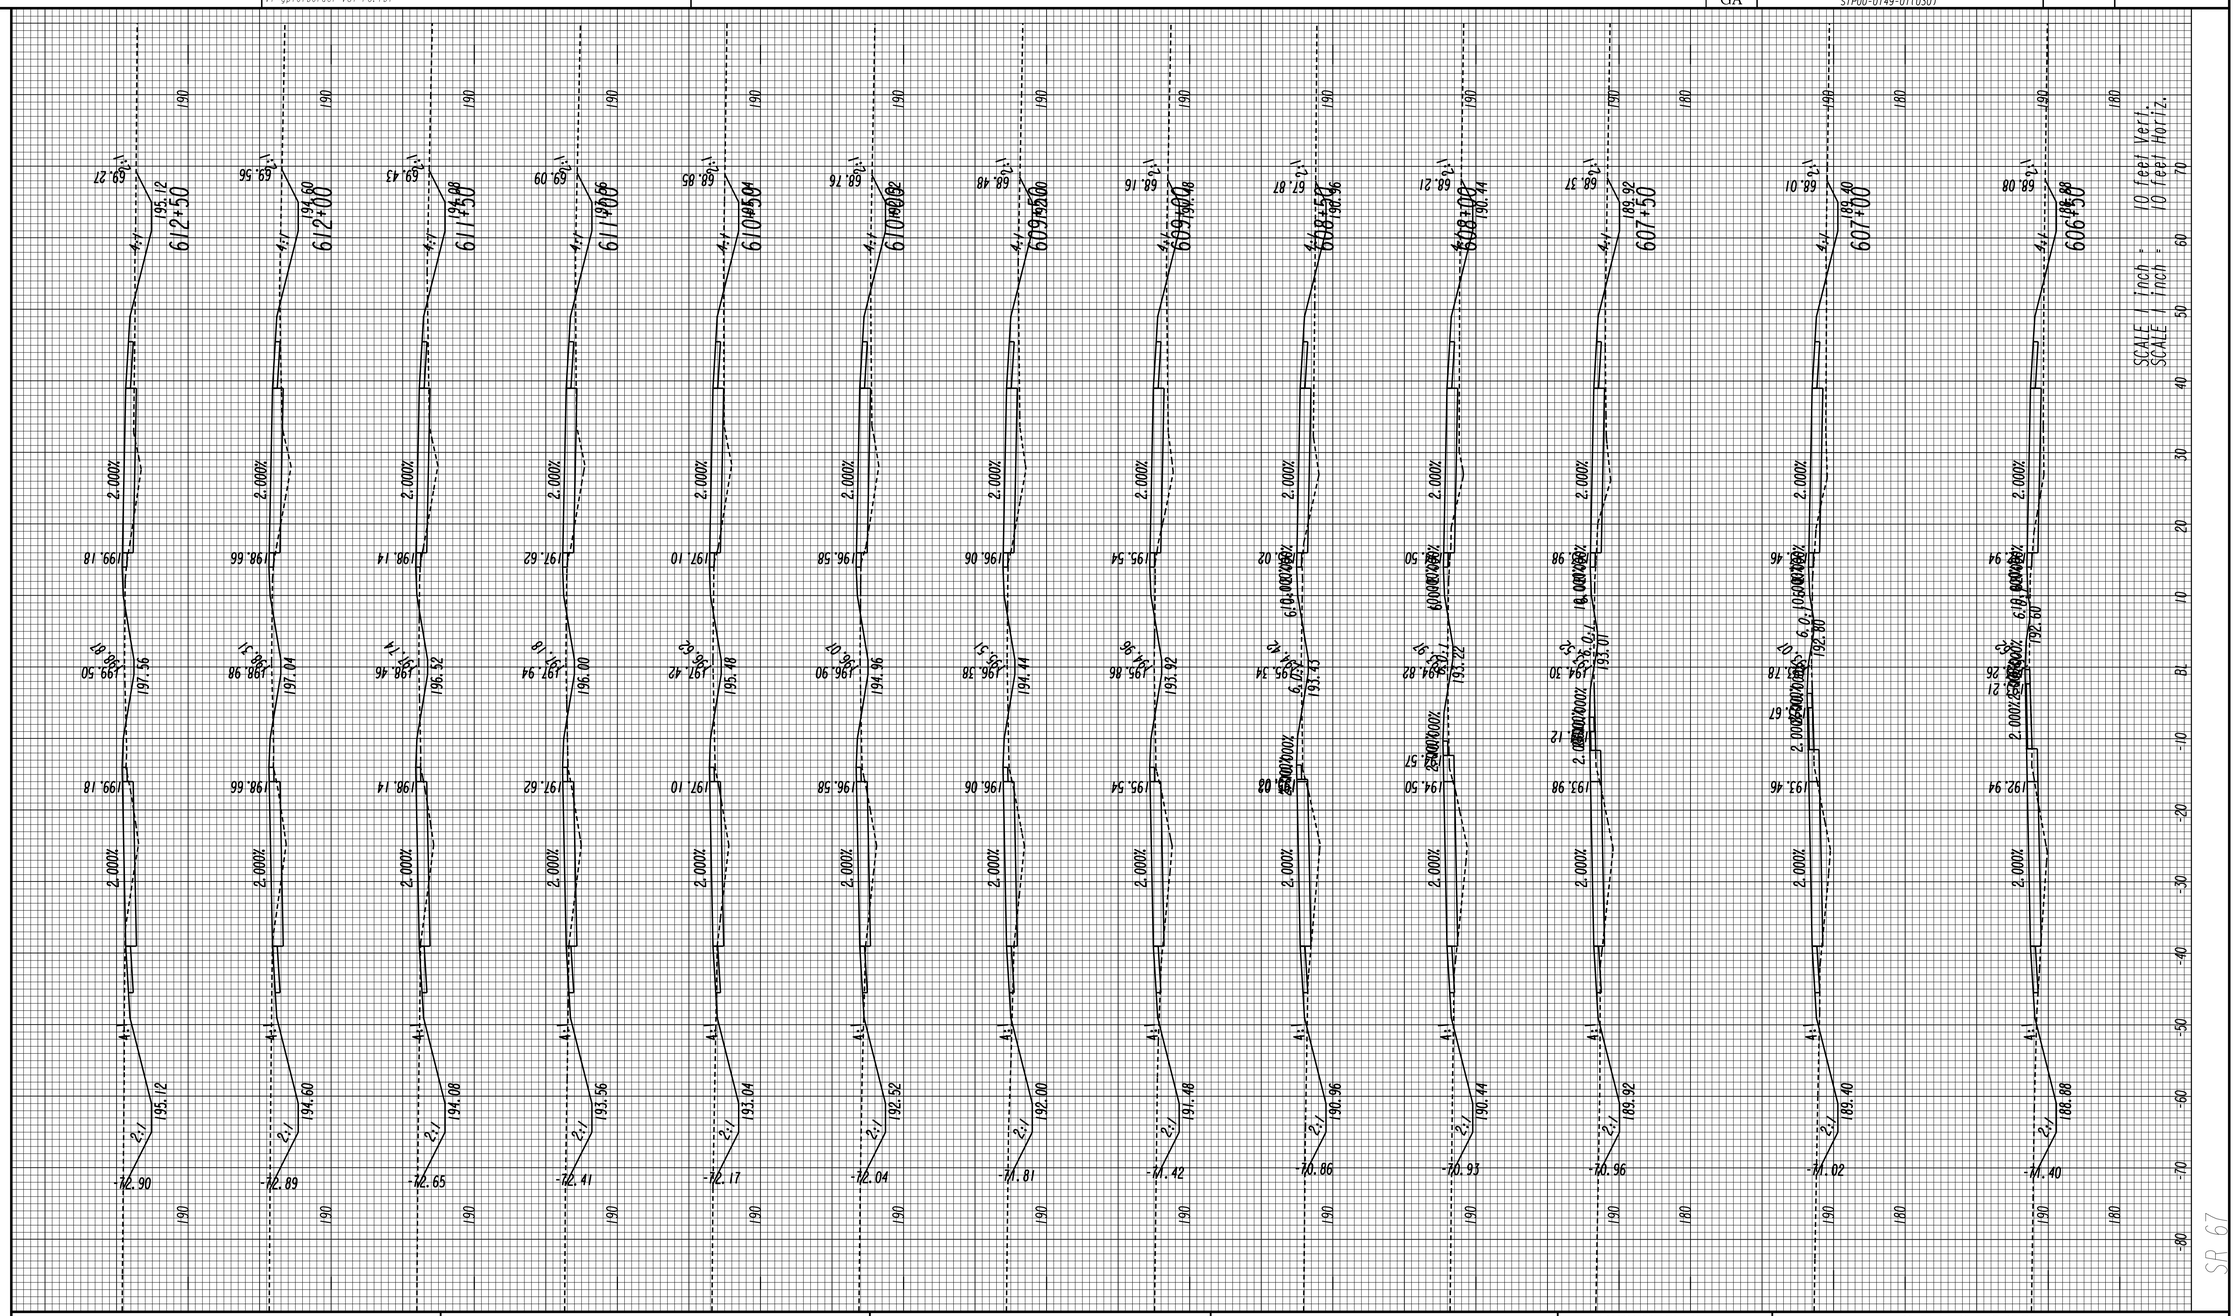

GEORGIA
DEPARTMENT OF TRANSPORTATION

REVISION DATES

STATE OF GEORGIA
DEPARTMENT OF TRANSPORTATION
OFFICE: JESUP ROAD DESIGN

CROSS SECTIONS

DRAWING No.
23-086

3/1/2007 SUXEN

STATE	PROJECT NUMBER	SHEET NO.	TOTAL SHEETS
GA	STP00-0149-01(030)		

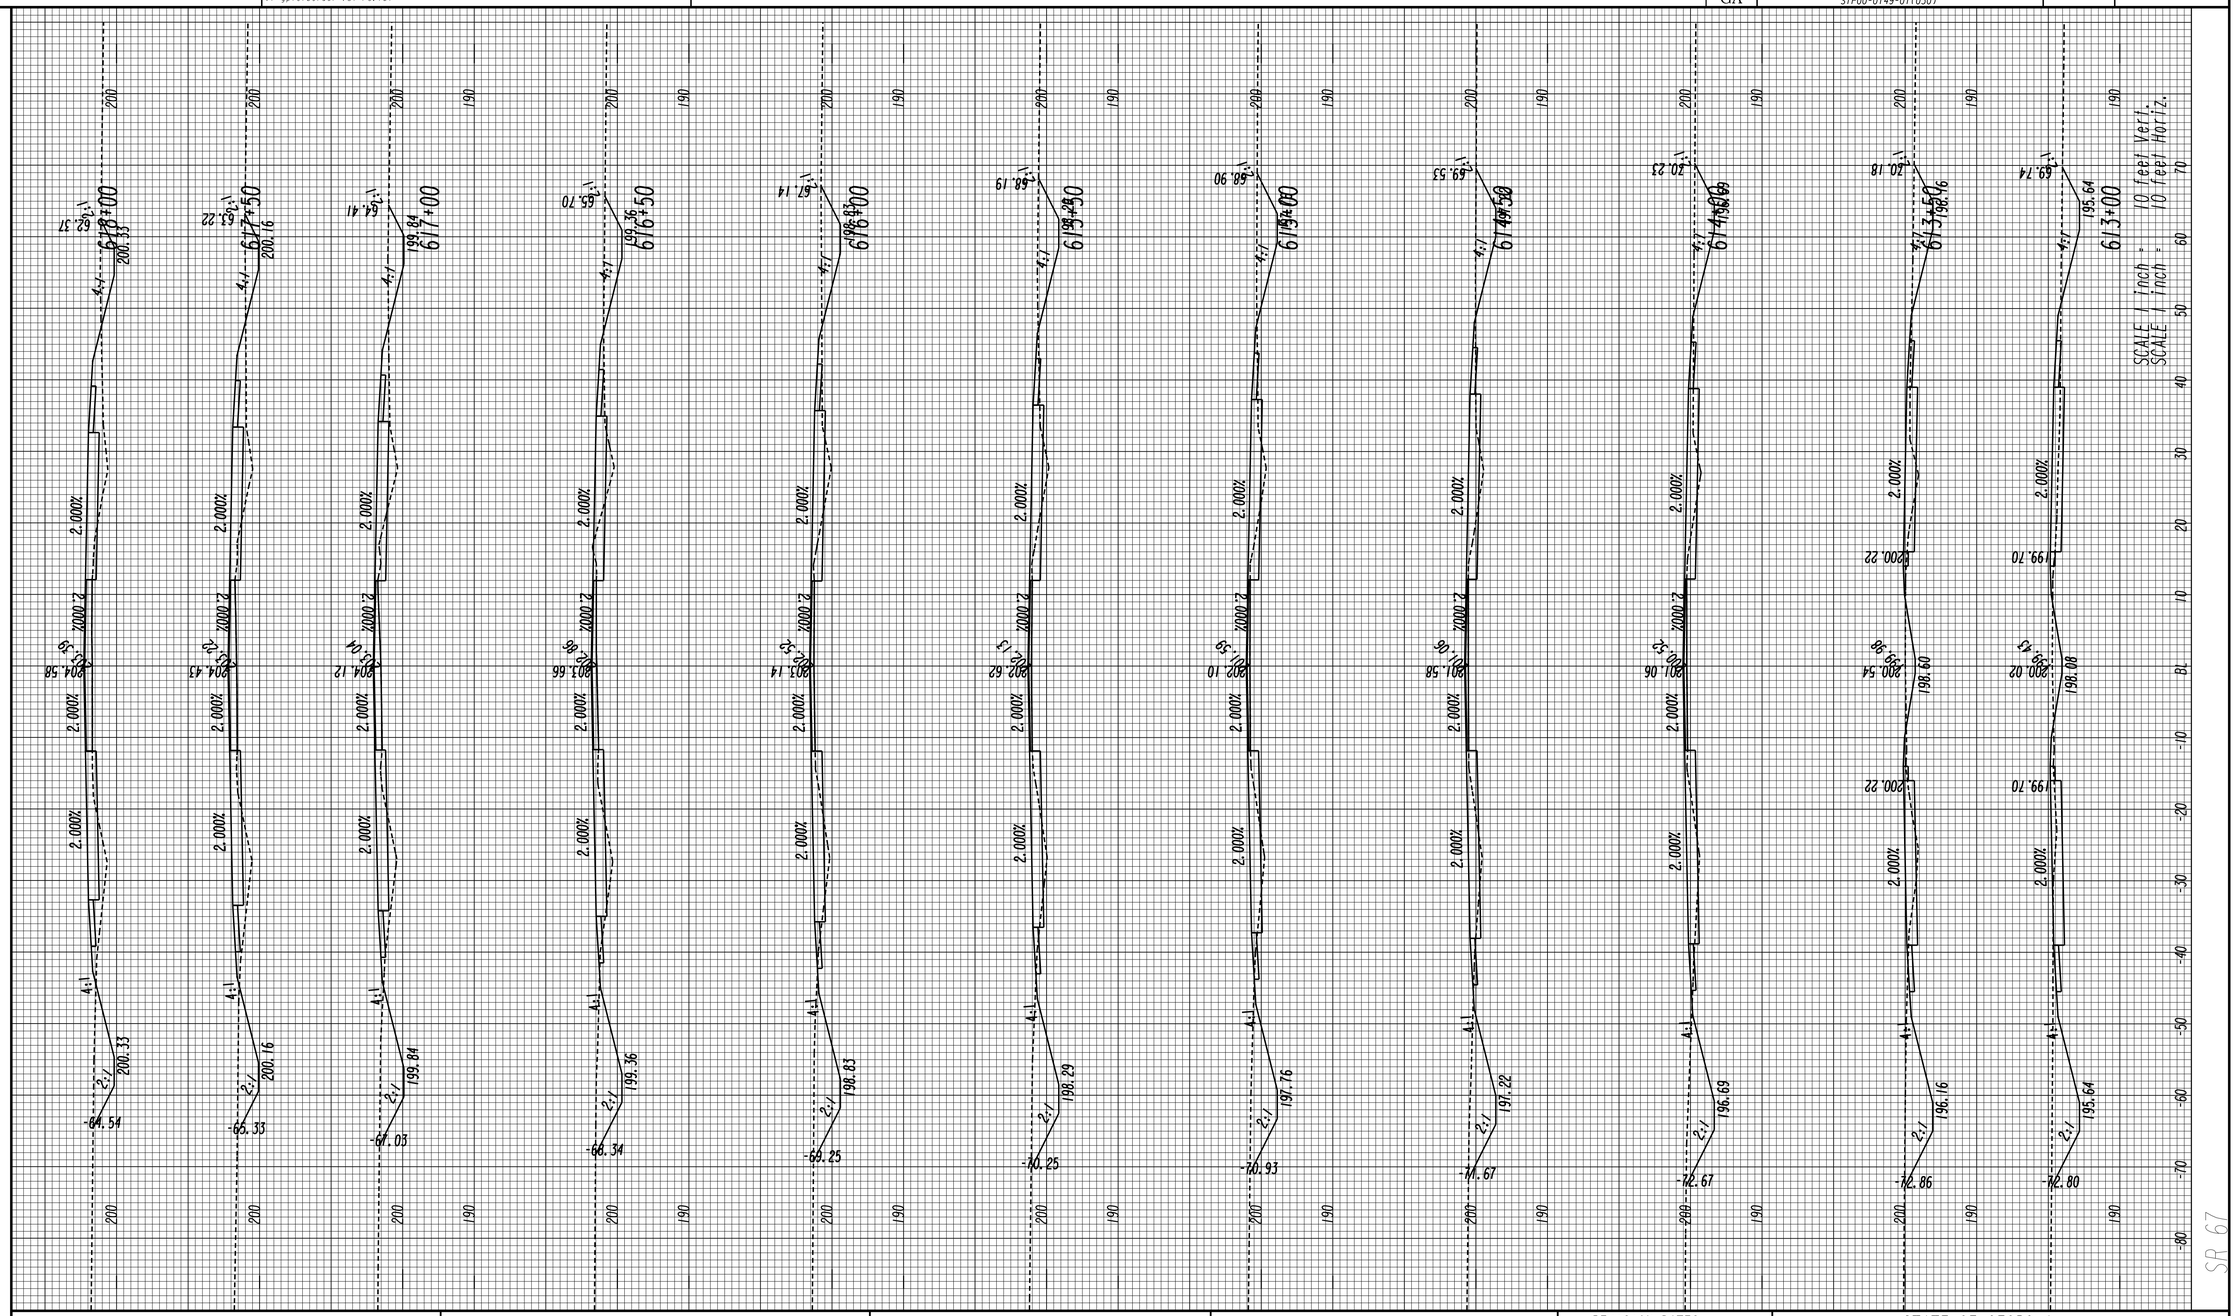

SR 67

GEORGIA
DEPARTMENT OF TRANSPORTATION

REVISION DATES		

STATE OF GEORGIA
DEPARTMENT OF TRANSPORTATION
OFFICE: JESUP ROAD DESIGN
CROSS SECTIONS

DRAWING No. 23-087

3/11/2007 SUXEN

STATE	PROJECT NUMBER	SHEET NO.	TOTAL SHEETS
GA	STP00-0149-01(030)		

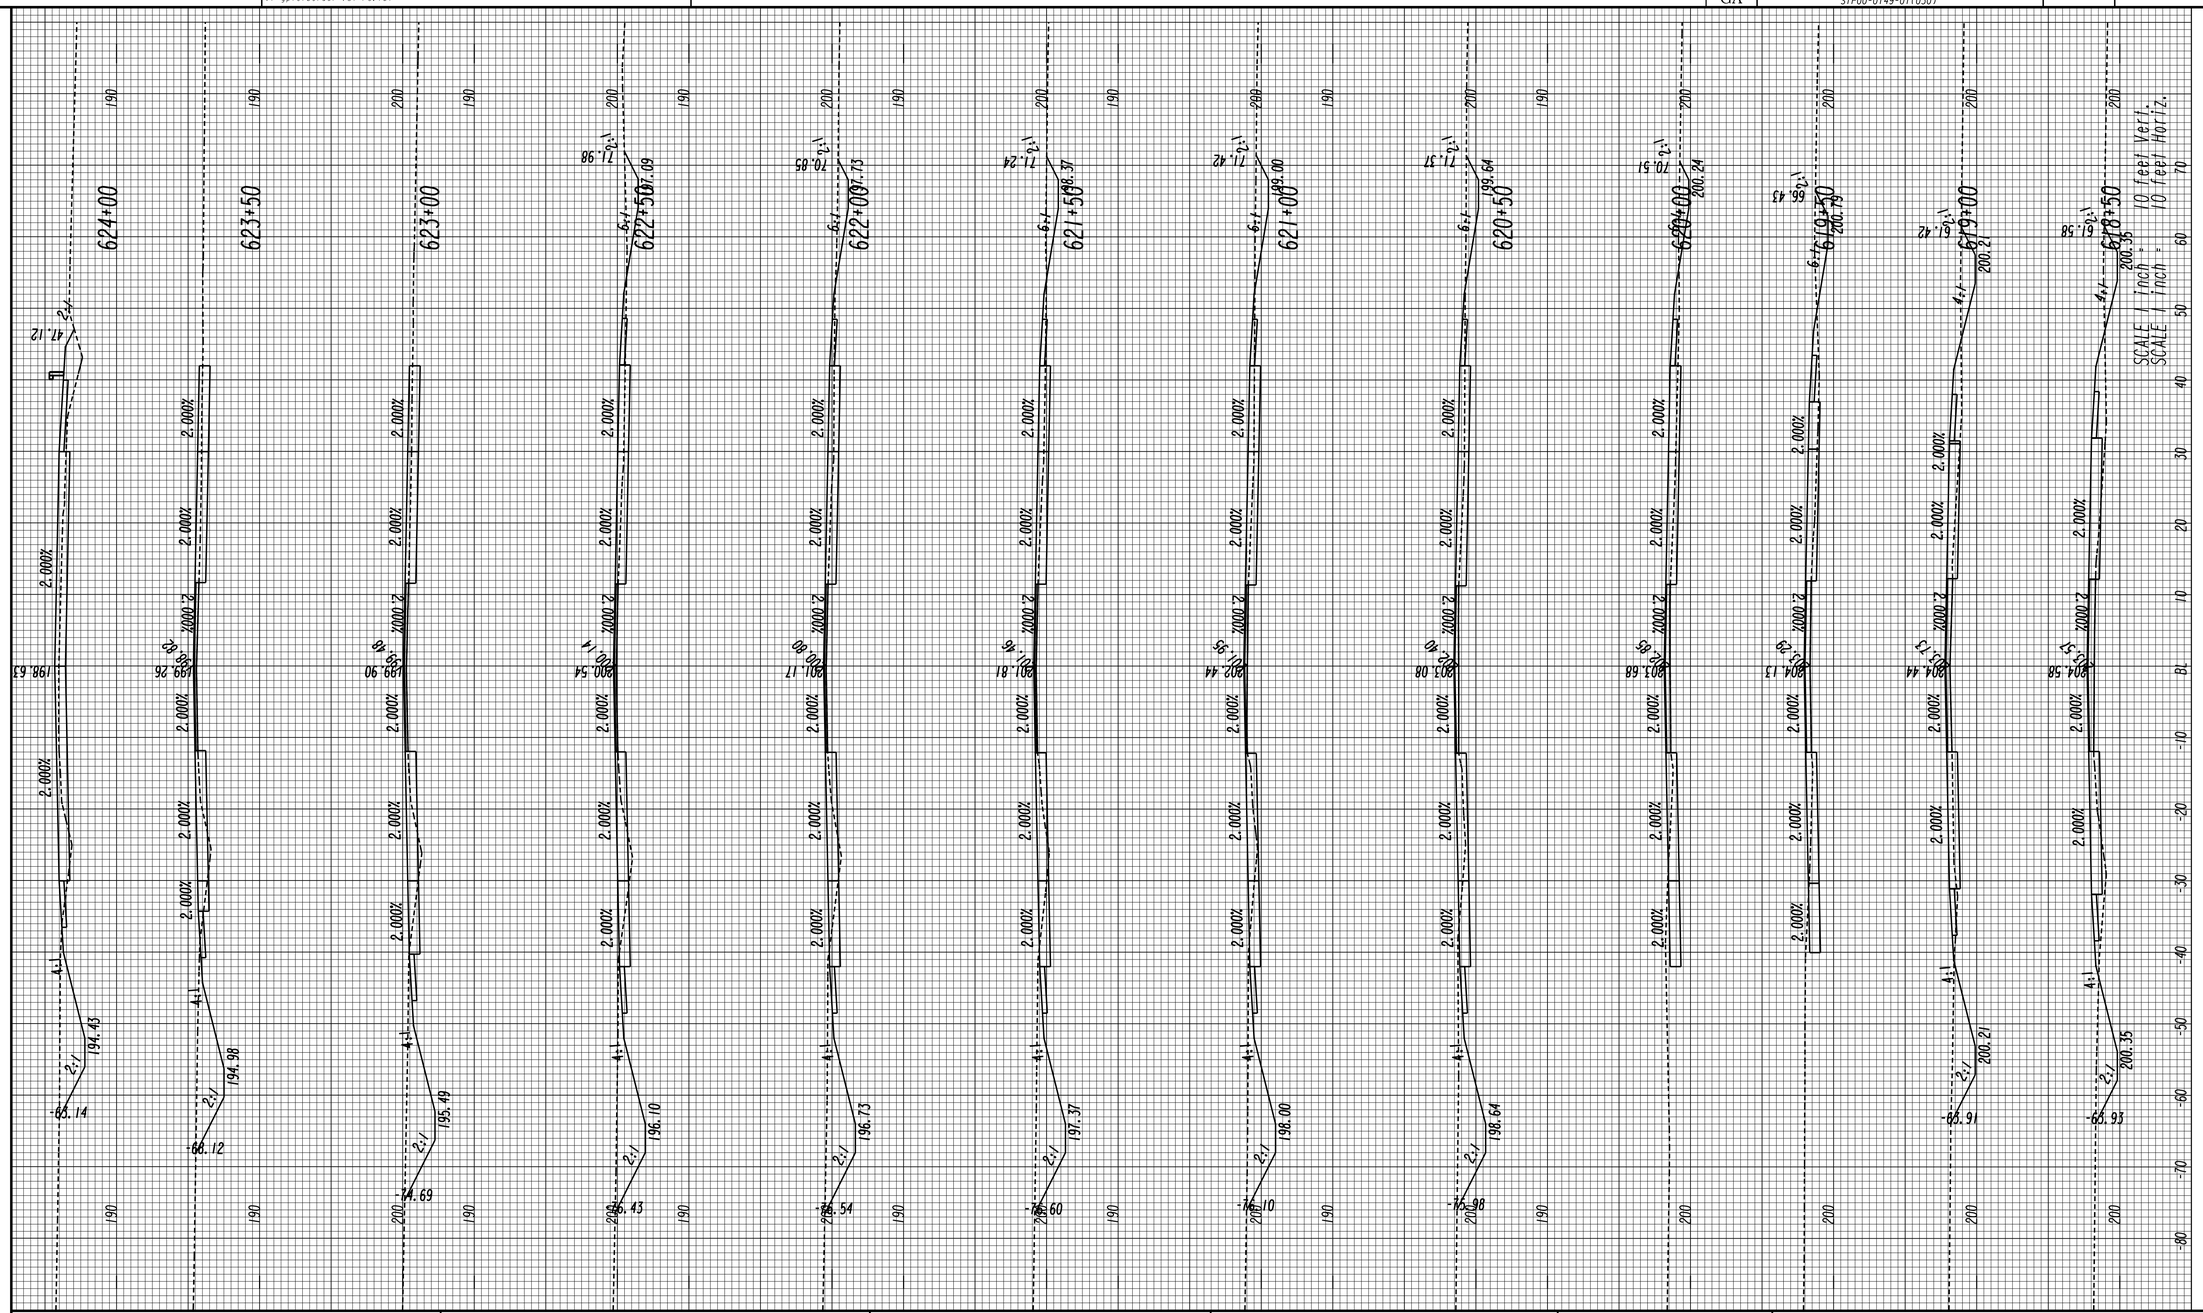

SP 67

GEORGIA
DEPARTMENT OF TRANSPORTATION

REVISION DATES		

STATE OF GEORGIA
DEPARTMENT OF TRANSPORTATION

OFFICE: JESUP ROAD DESIGN

CROSS SECTIONS

DRAWING No. 23-088

3/1/2007 SUXEN

9/26/2016 1:43:58 PM	Jversion	522460XS.DGN	STATE	PROJECT NUMBER	SHEET NO.	TOTAL SHEETS
USER:tdent	V7-gplotborder-V8I-PO.tbl		GA	STP00-0149-01(030)		

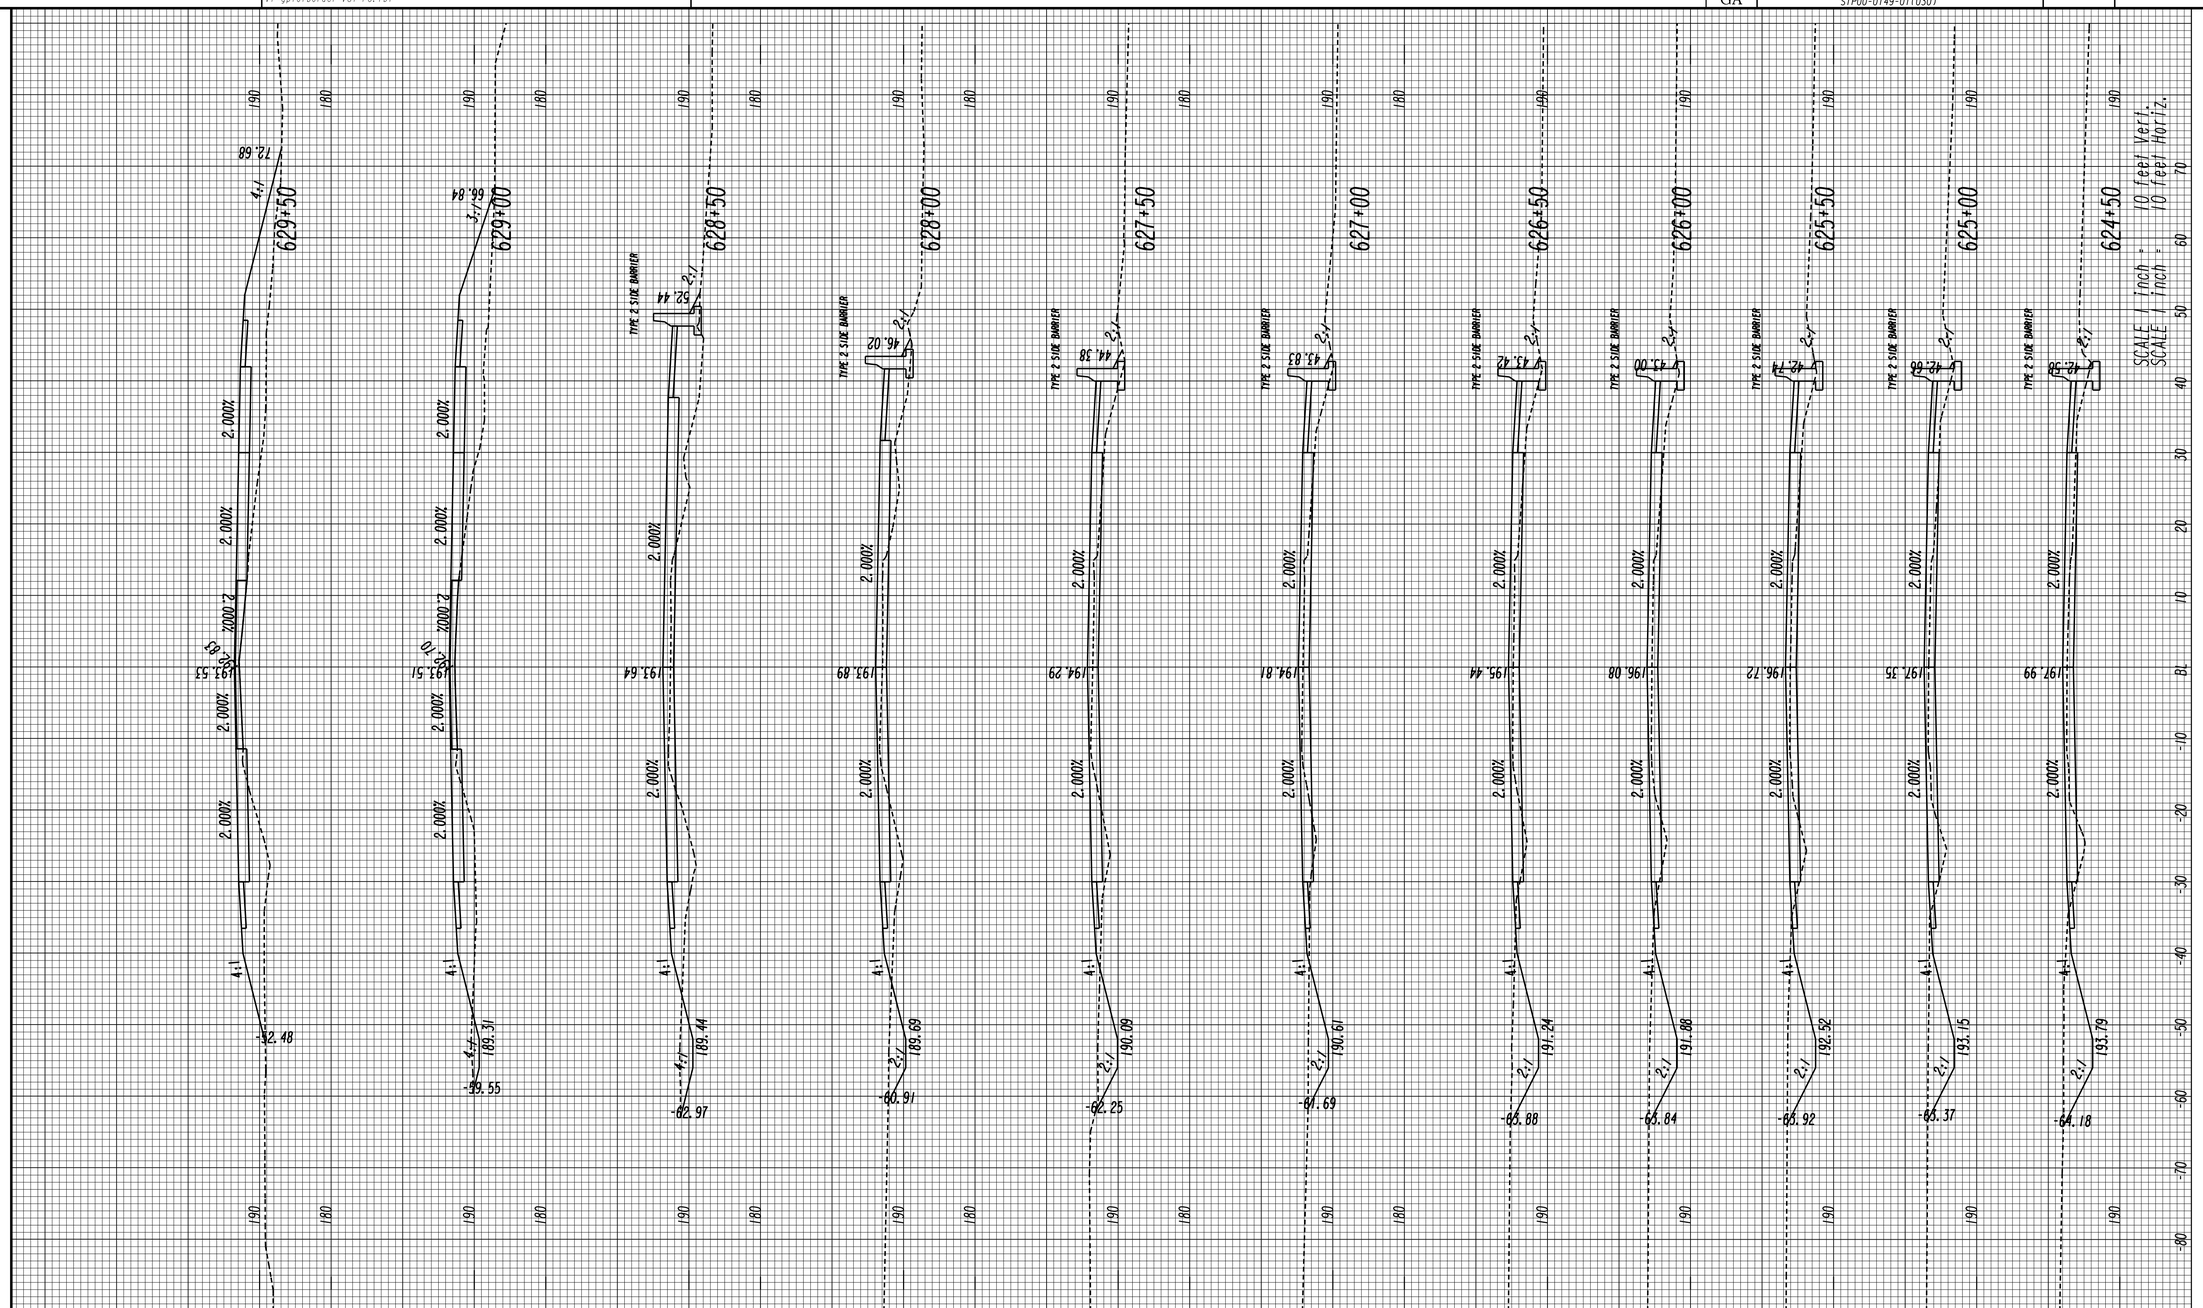

GEORGIA
DEPARTMENT OF TRANSPORTATION

REVISION DATES

STATE OF GEORGIA
DEPARTMENT OF TRANSPORTATION
OFFICE: JESUP ROAD DESIGN

CROSS SECTIONS

DRAWING No. 23-089

3/1/2007 SUXEN

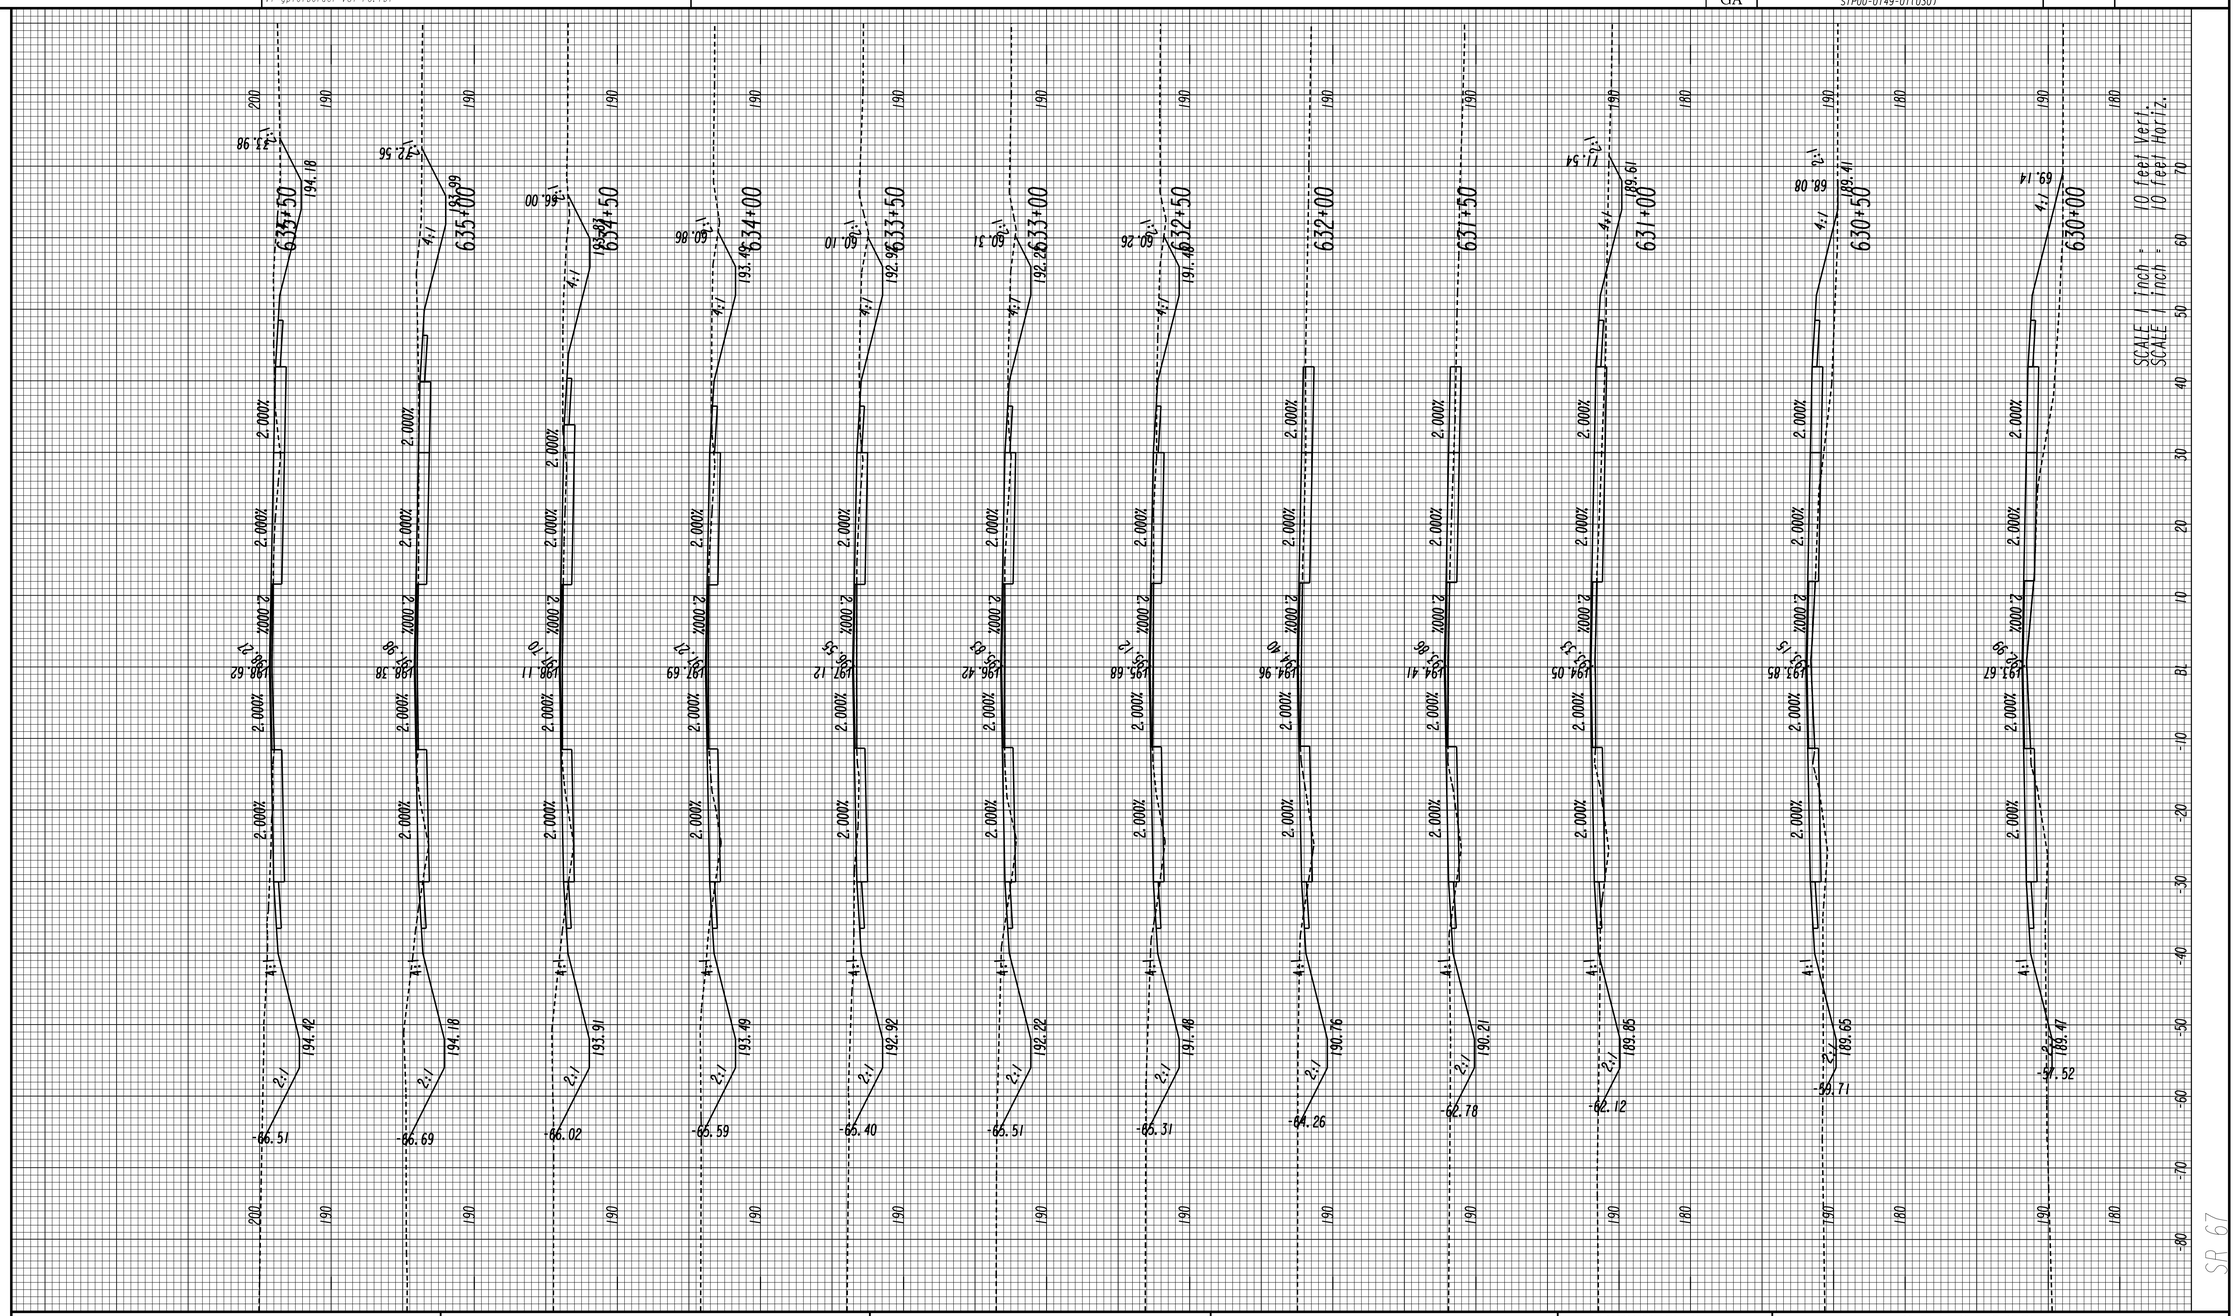

GEORGIA
DEPARTMENT OF TRANSPORTATION

REVISION DATES

STATE OF GEORGIA
DEPARTMENT OF TRANSPORTATION
OFFICE: JESUP ROAD DESIGN

CROSS SECTIONS

DRAWING No. 23-090

STATE	PROJECT NUMBER	SHEET NO.	TOTAL SHEETS
GA	STP00-0149-01(030)		

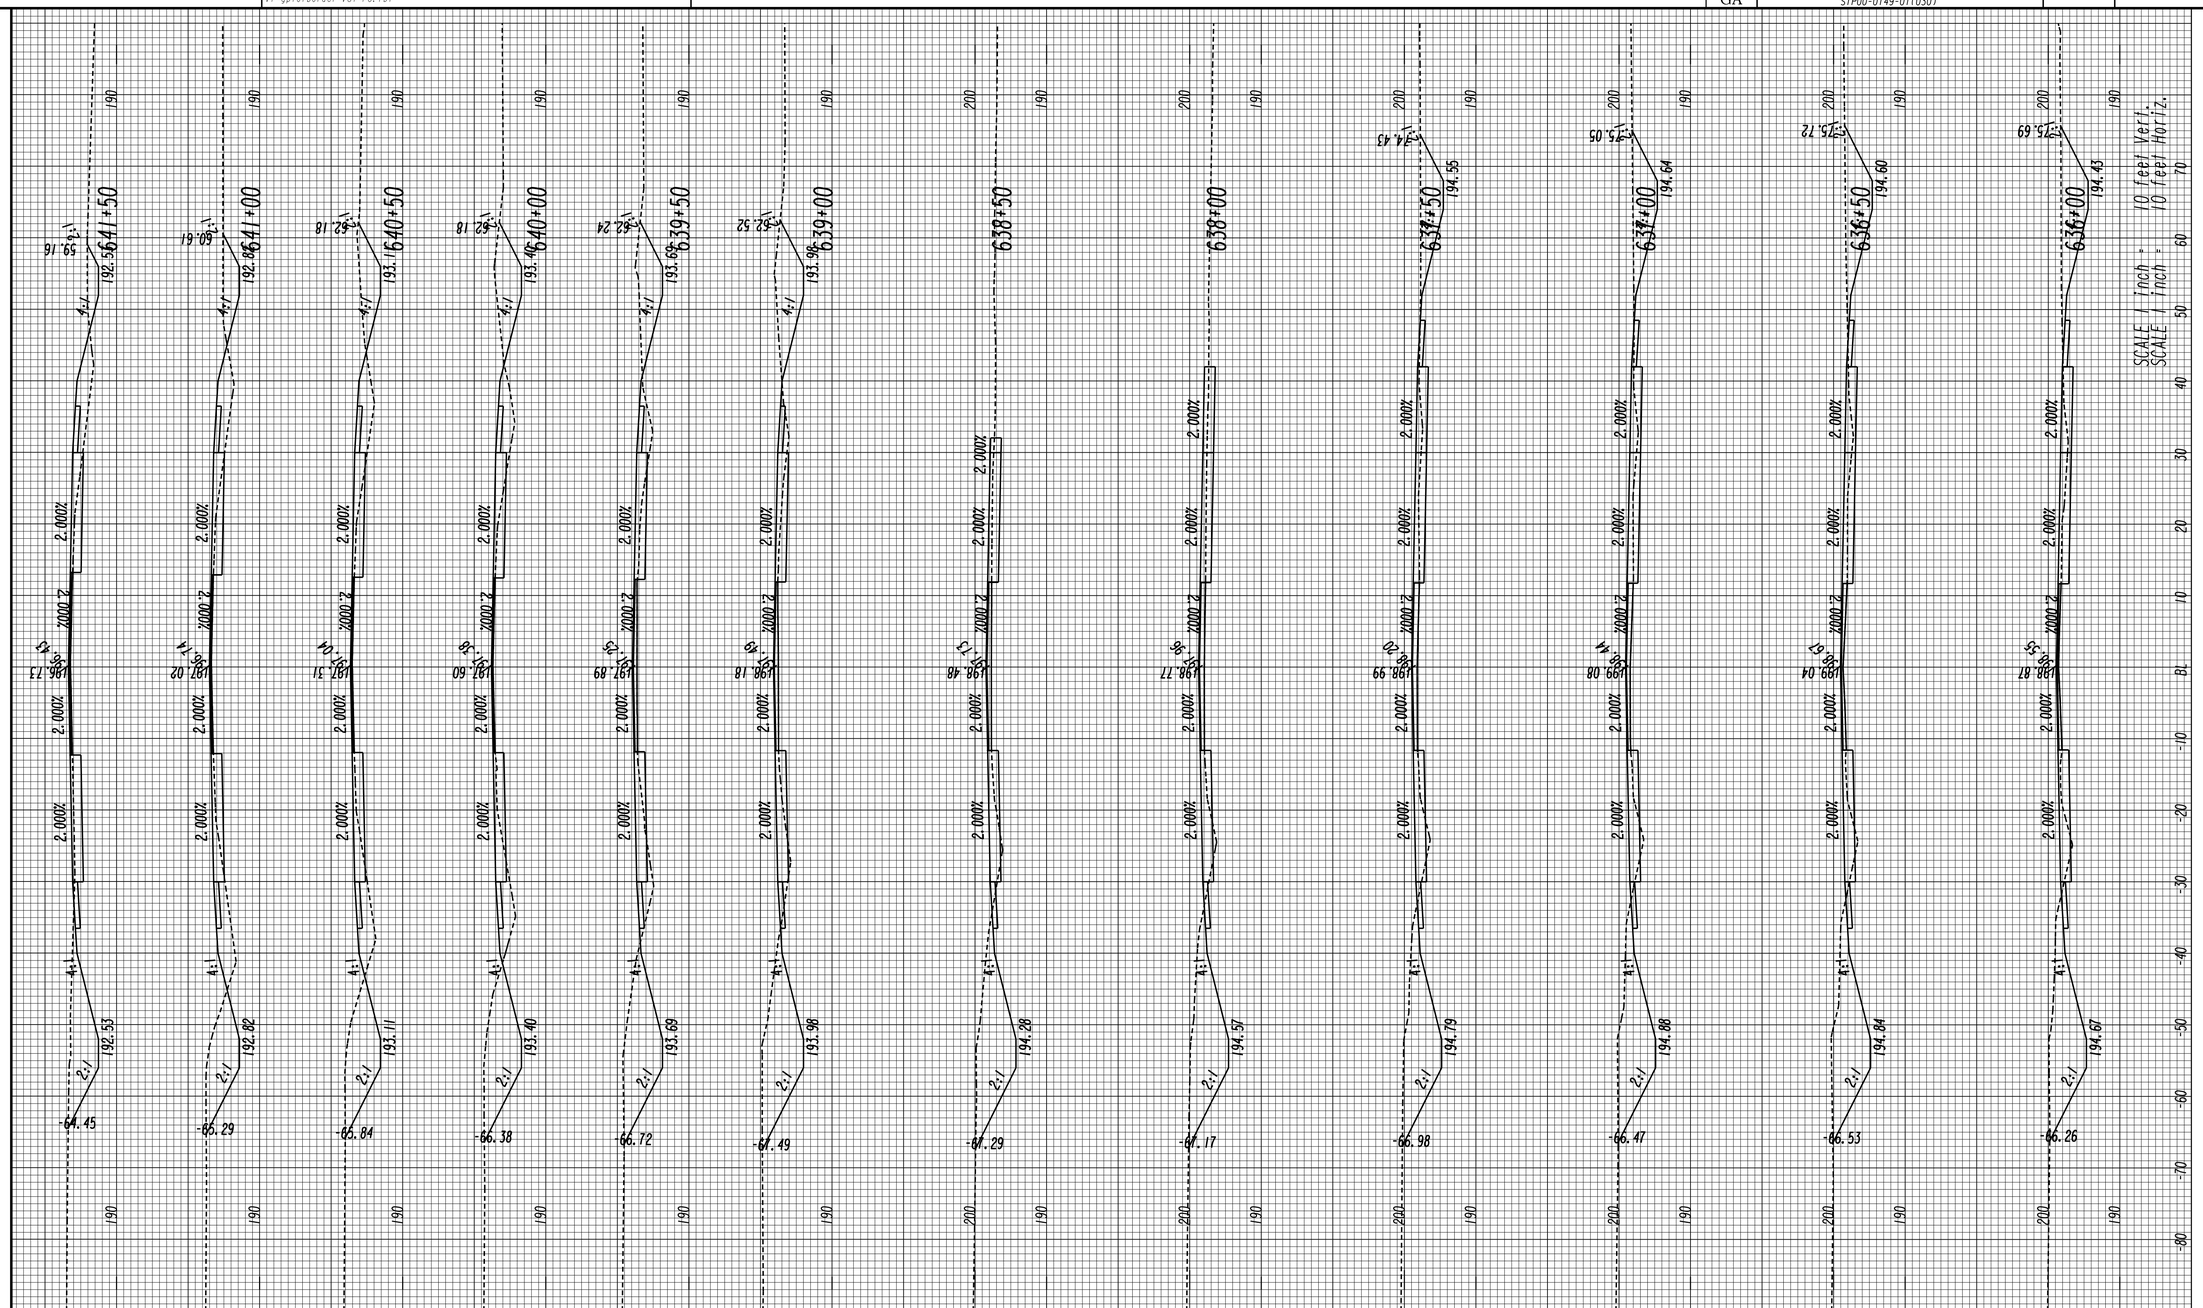

GEORGIA
DEPARTMENT OF TRANSPORTATION

REVISION DATES

STATE OF GEORGIA
DEPARTMENT OF TRANSPORTATION
OFFICE: JESUP ROAD DESIGN

CROSS SECTIONS

DRAWING No. 23-091

8/5/2016 1:03:55 PM Jversion 522460XS.DGN

USER:tdent V7-gplotborder-V8I-PO.tbl

STATE	PROJECT NUMBER	SHEET NO.	TOTAL SHEETS
GA	STP00-0149-01(030)		

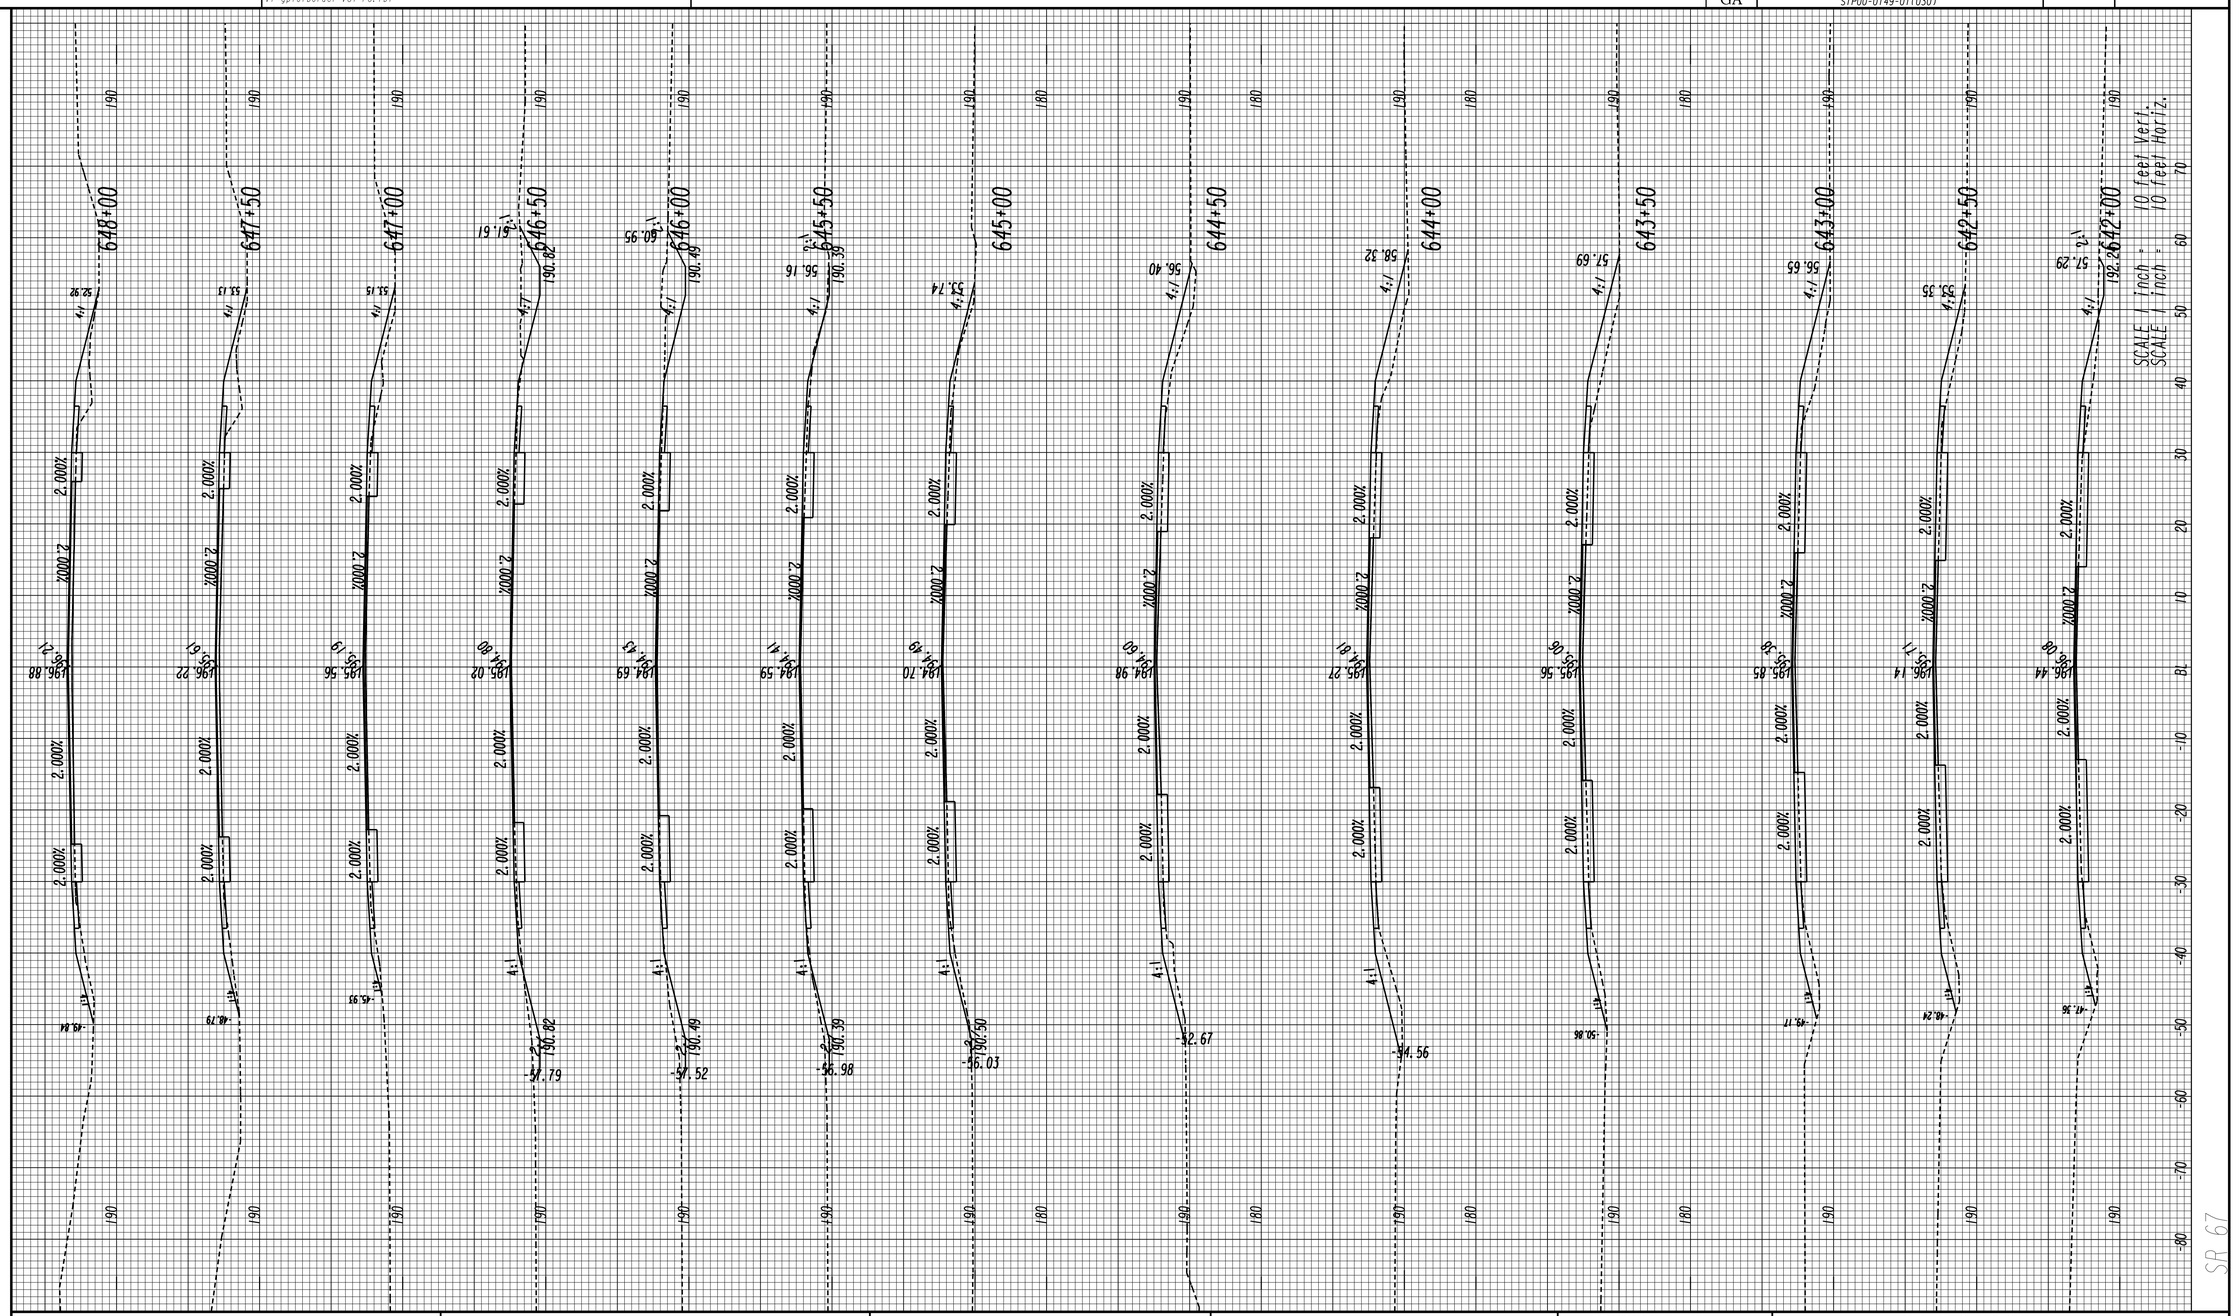

GEORGIA
DEPARTMENT OF TRANSPORTATION

REVISION DATES

STATE OF GEORGIA
DEPARTMENT OF TRANSPORTATION

OFFICE: JESUP ROAD DESIGN

CROSS SECTIONS

DRAWING No. 23-092

3/1/2007 SUXEN

STATE	PROJECT NUMBER	SHEET NO.	TOTAL SHEETS
GA	STP00-0149-01(030)		

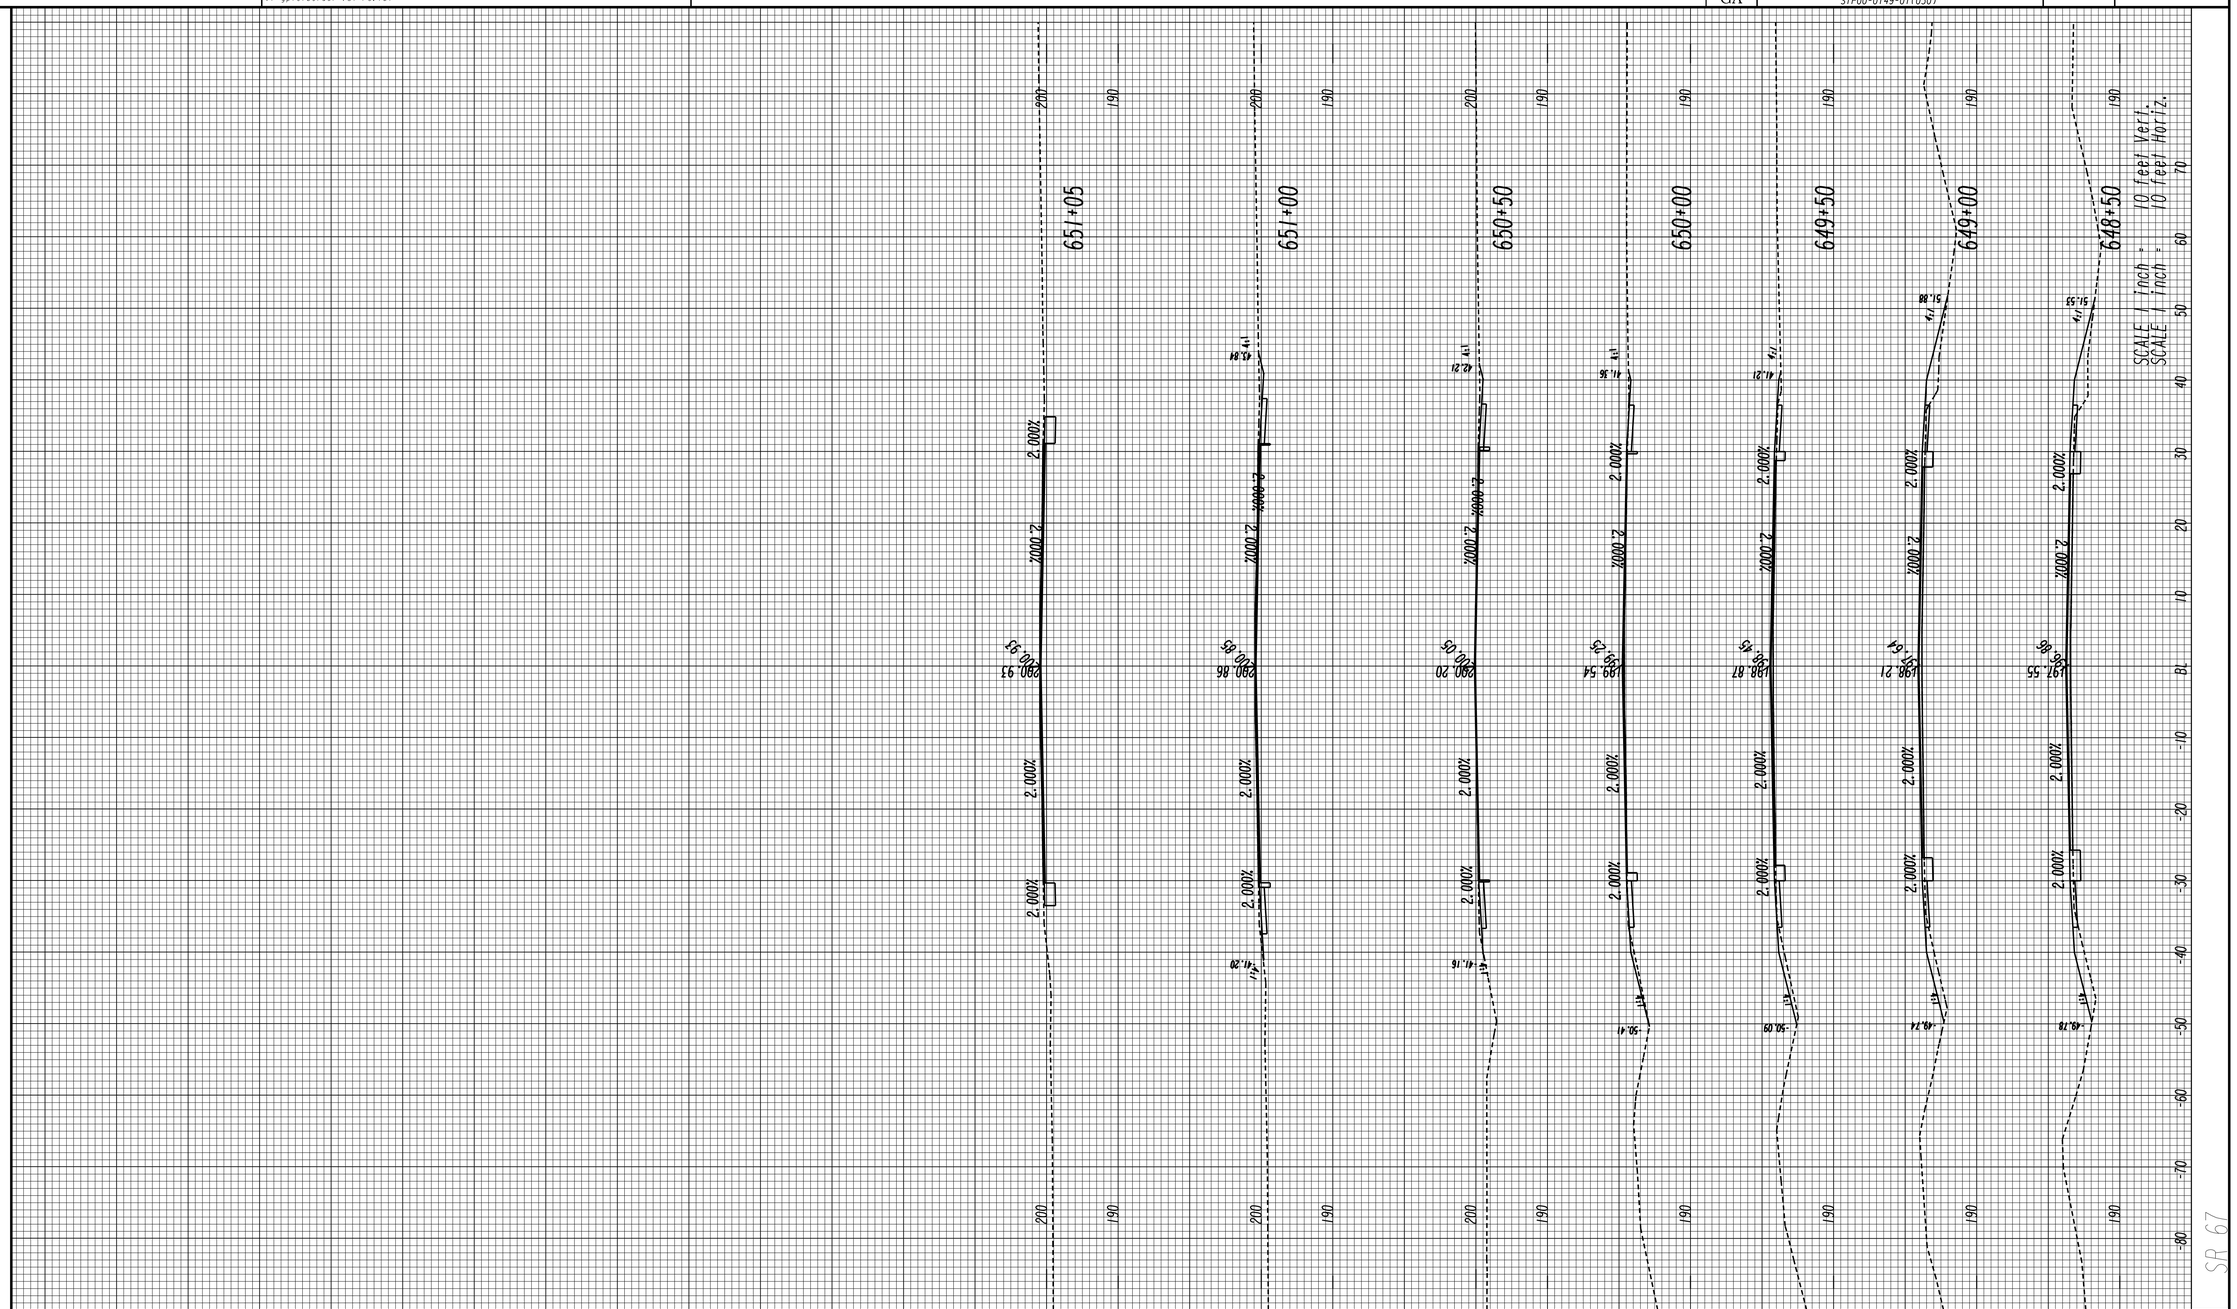

GEORGIA
DEPARTMENT OF TRANSPORTATION

REVISION DATES		

STATE OF GEORGIA
DEPARTMENT OF TRANSPORTATION
OFFICE: JESUP ROAD DESIGN

CROSS SECTIONS

DRAWING No. 23-093