STATE	PROJECT NUMBER	SHEET NO.	TOTAL SHEETS
GA	STP00-0149-01(030)	8	42

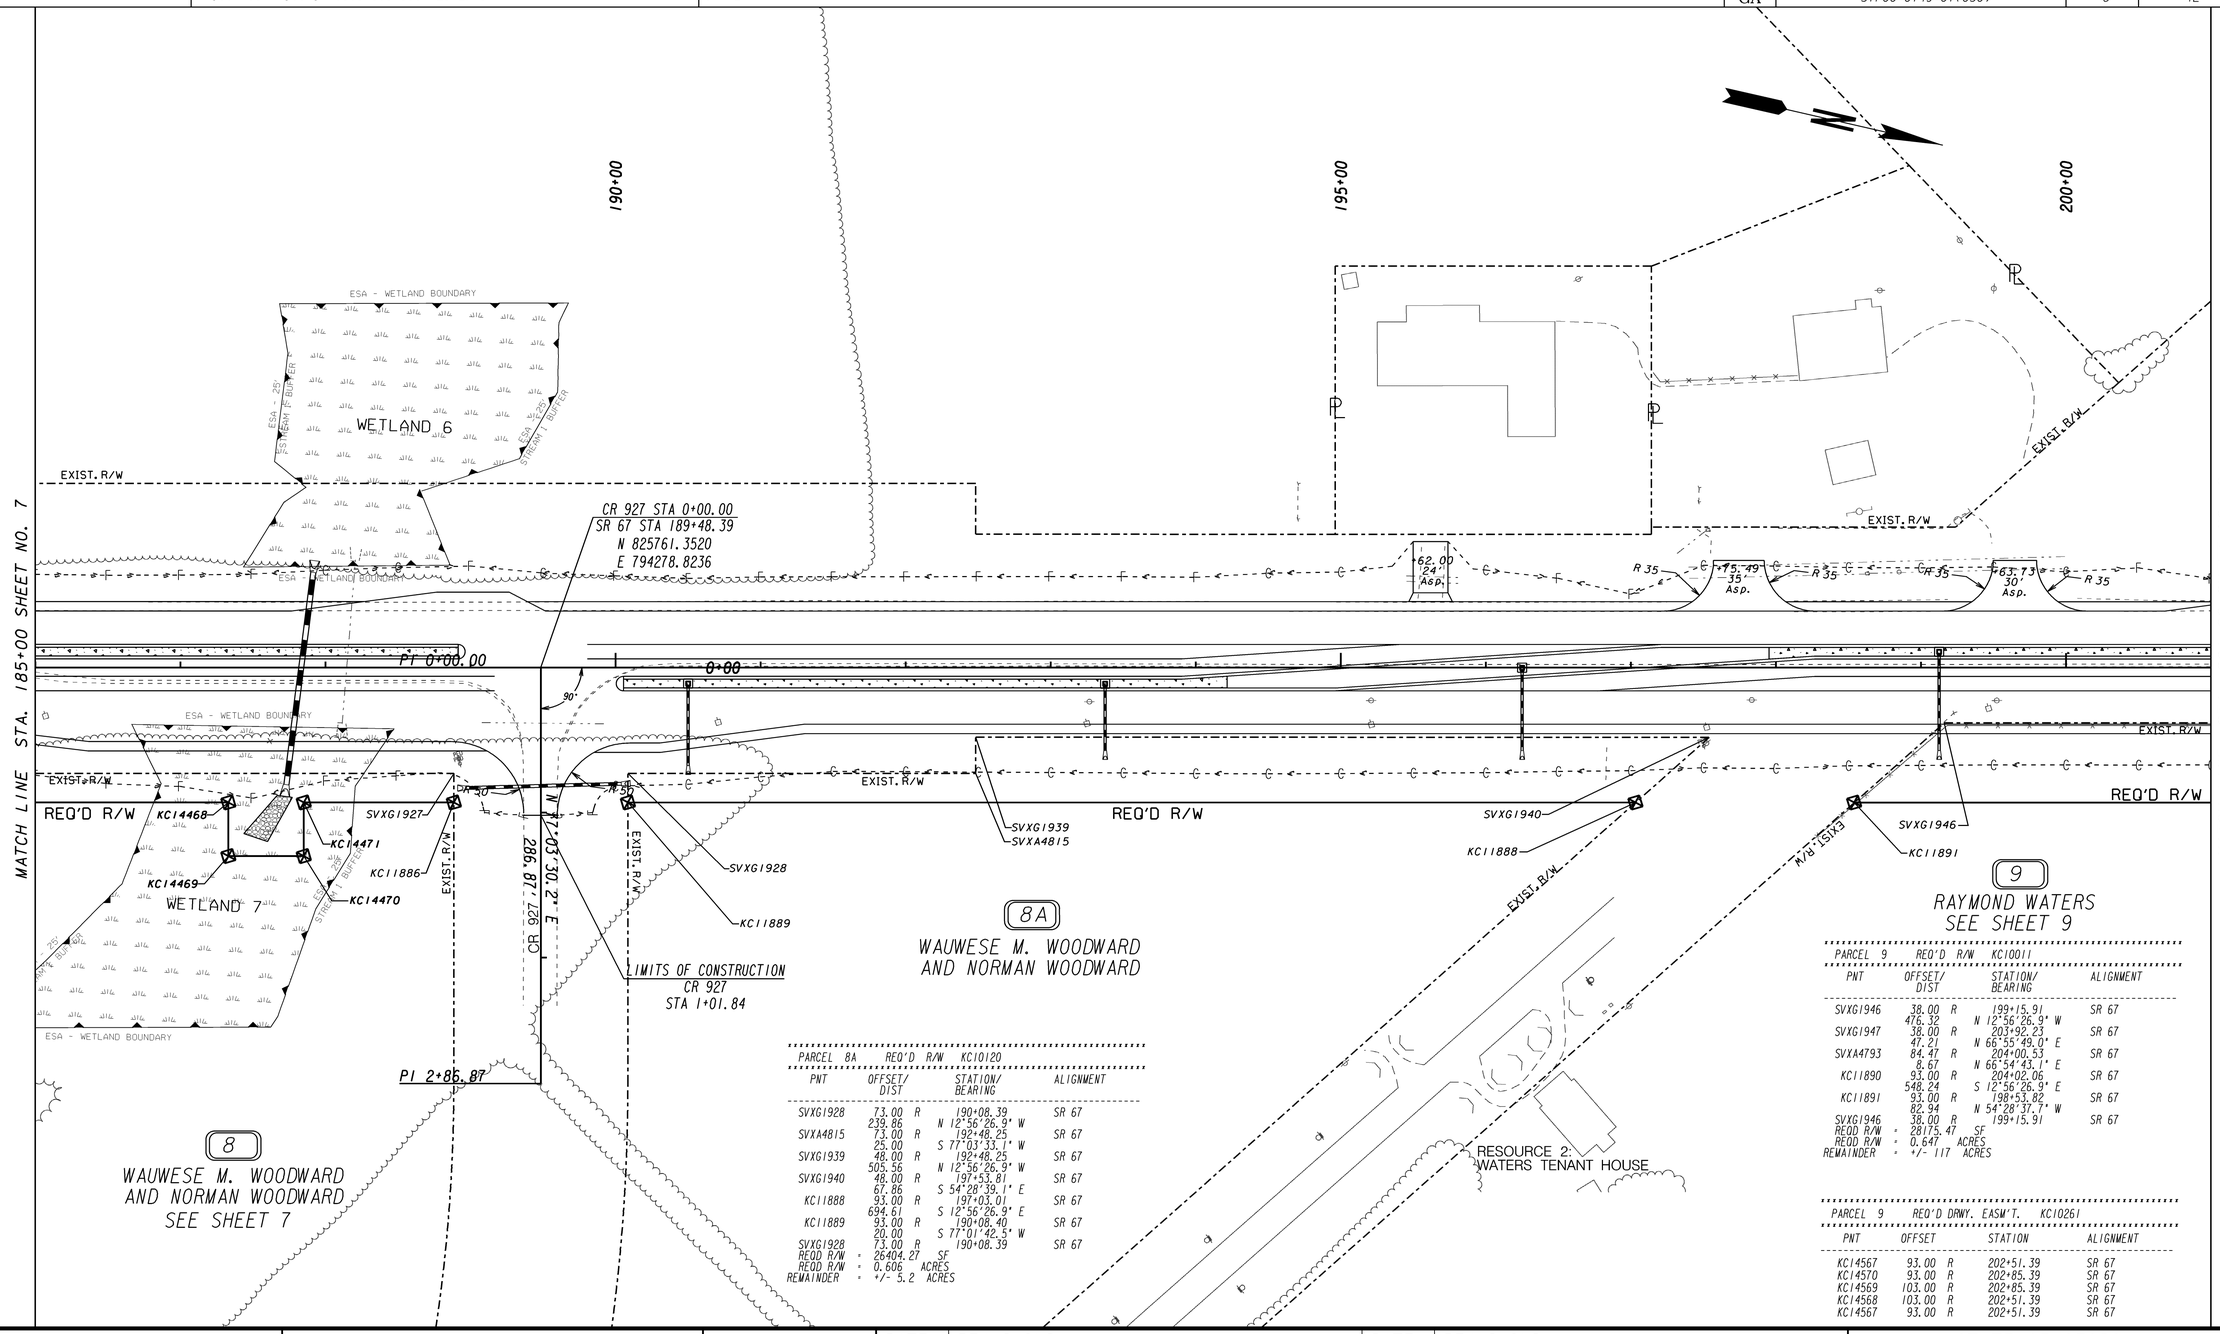

PARCEL 8A REQ'D R/W KC10120

PNT	OFFSET/ DIST		STATION/ BEARING	ALIGNMENT
SVXG1928	73.00	R	190+08.39	SR 67
	239.86		N 12°56'26.9" W	
SVXA4815	73.00	R	192+48.25	SR 67
	25.00		S 77°03'33.1" W	
SVXG1939	48.00	R	192+48.25	SR 67
	505.56		N 12°56'26.9" W	
SVXG1940	48.00	R	197+53.81	SR 67
	67.86		S 54°28'39.1" E	
KC11888	93.00	R	197+03.01	SR 67
	694.61		S 12°56'26.9" E	
KC11889	93.00	R	190+08.40	SR 67
	20.00		S 77°01'42.5" W	
SVXG1928	73.00	R	190+08.39	SR 67

REQD R/W = 26404.27 SF
REQD R/W = 0.606 ACRES
REMAINDER = +/- 5.2 ACRES

PARCEL 9 REQ'D R/W KC10011

PNT	OFFSET/ DIST		STATION/ BEARING	ALIGNMENT
SVXG1946	38.00	R	199+15.91	SR 67
	476.32		N 12°56'26.9" W	
SVXG1947	38.00	R	203+92.23	SR 67
	47.21		N 66°55'49.0" E	
SVXA4793	84.47	R	204+00.53	SR 67
	8.67		N 66°54'43.1" E	
KC11890	93.00	R	204+02.06	SR 67
	548.24		S 12°56'26.9" E	
KC11891	93.00	R	198+53.82	SR 67
	82.94		N 54°28'37.7" W	
SVXG1946	38.00	R	199+15.91	SR 67

REQD R/W = 28175.47 SF
REQD R/W = 0.647 ACRES
REMAINDER = +/- 117 ACRES

PARCEL 9 REQ'D DRWY. EASM'T. KC10261

PNT	OFFSET		STATION	ALIGNMENT
KC14567	93.00	R	202+51.39	SR 67
KC14570	93.00	R	202+85.39	SR 67
KC14569	103.00	R	202+85.39	SR 67
KC14568	103.00	R	202+51.39	SR 67
KC14567	93.00	R	202+51.39	SR 67

PROPERTY AND EXISTING R/W LINE
REQUIRED R/W LINE
CONSTRUCTION LIMITS
EASEMENT FOR CONSTR & MAINTENANCE OF SLOPES
EASEMENT FOR CONSTR OF SLOPES
EASEMENT FOR CONSTR OF DRIVES

BEGIN LIMIT OF ACCESS.....BLA
END LIMIT OF ACCESS.....ELA
LIMIT OF ACCESS
REQ'D R/W & LIMIT OF ACCESS

SCALE IN FEET
0 50 100 200

GEORGIA DEPARTMENT OF TRANSPORTATION

DATE	REVISIONS	DATE	REVISIONS
09/19/16	PAR 9 - REM. FENCE EASM'T & REV. DRWY DESRIP.		

STATE OF GEORGIA
DEPARTMENT OF TRANSPORTATION

RIGHT OF WAY MAP

PROJECT NO: STP00-0149-01(030)
COUNTY: BULLOCH
LAND LOT NO:
LAND DISTRICT:
GMD 1803
DATE 04/01/16 SH 8 OF 42

1/5/2009