STATE	PROJECT NUMBER	SHEET NO.	TOTAL SHEETS
GA	STP00-0149-01(030)	12	42

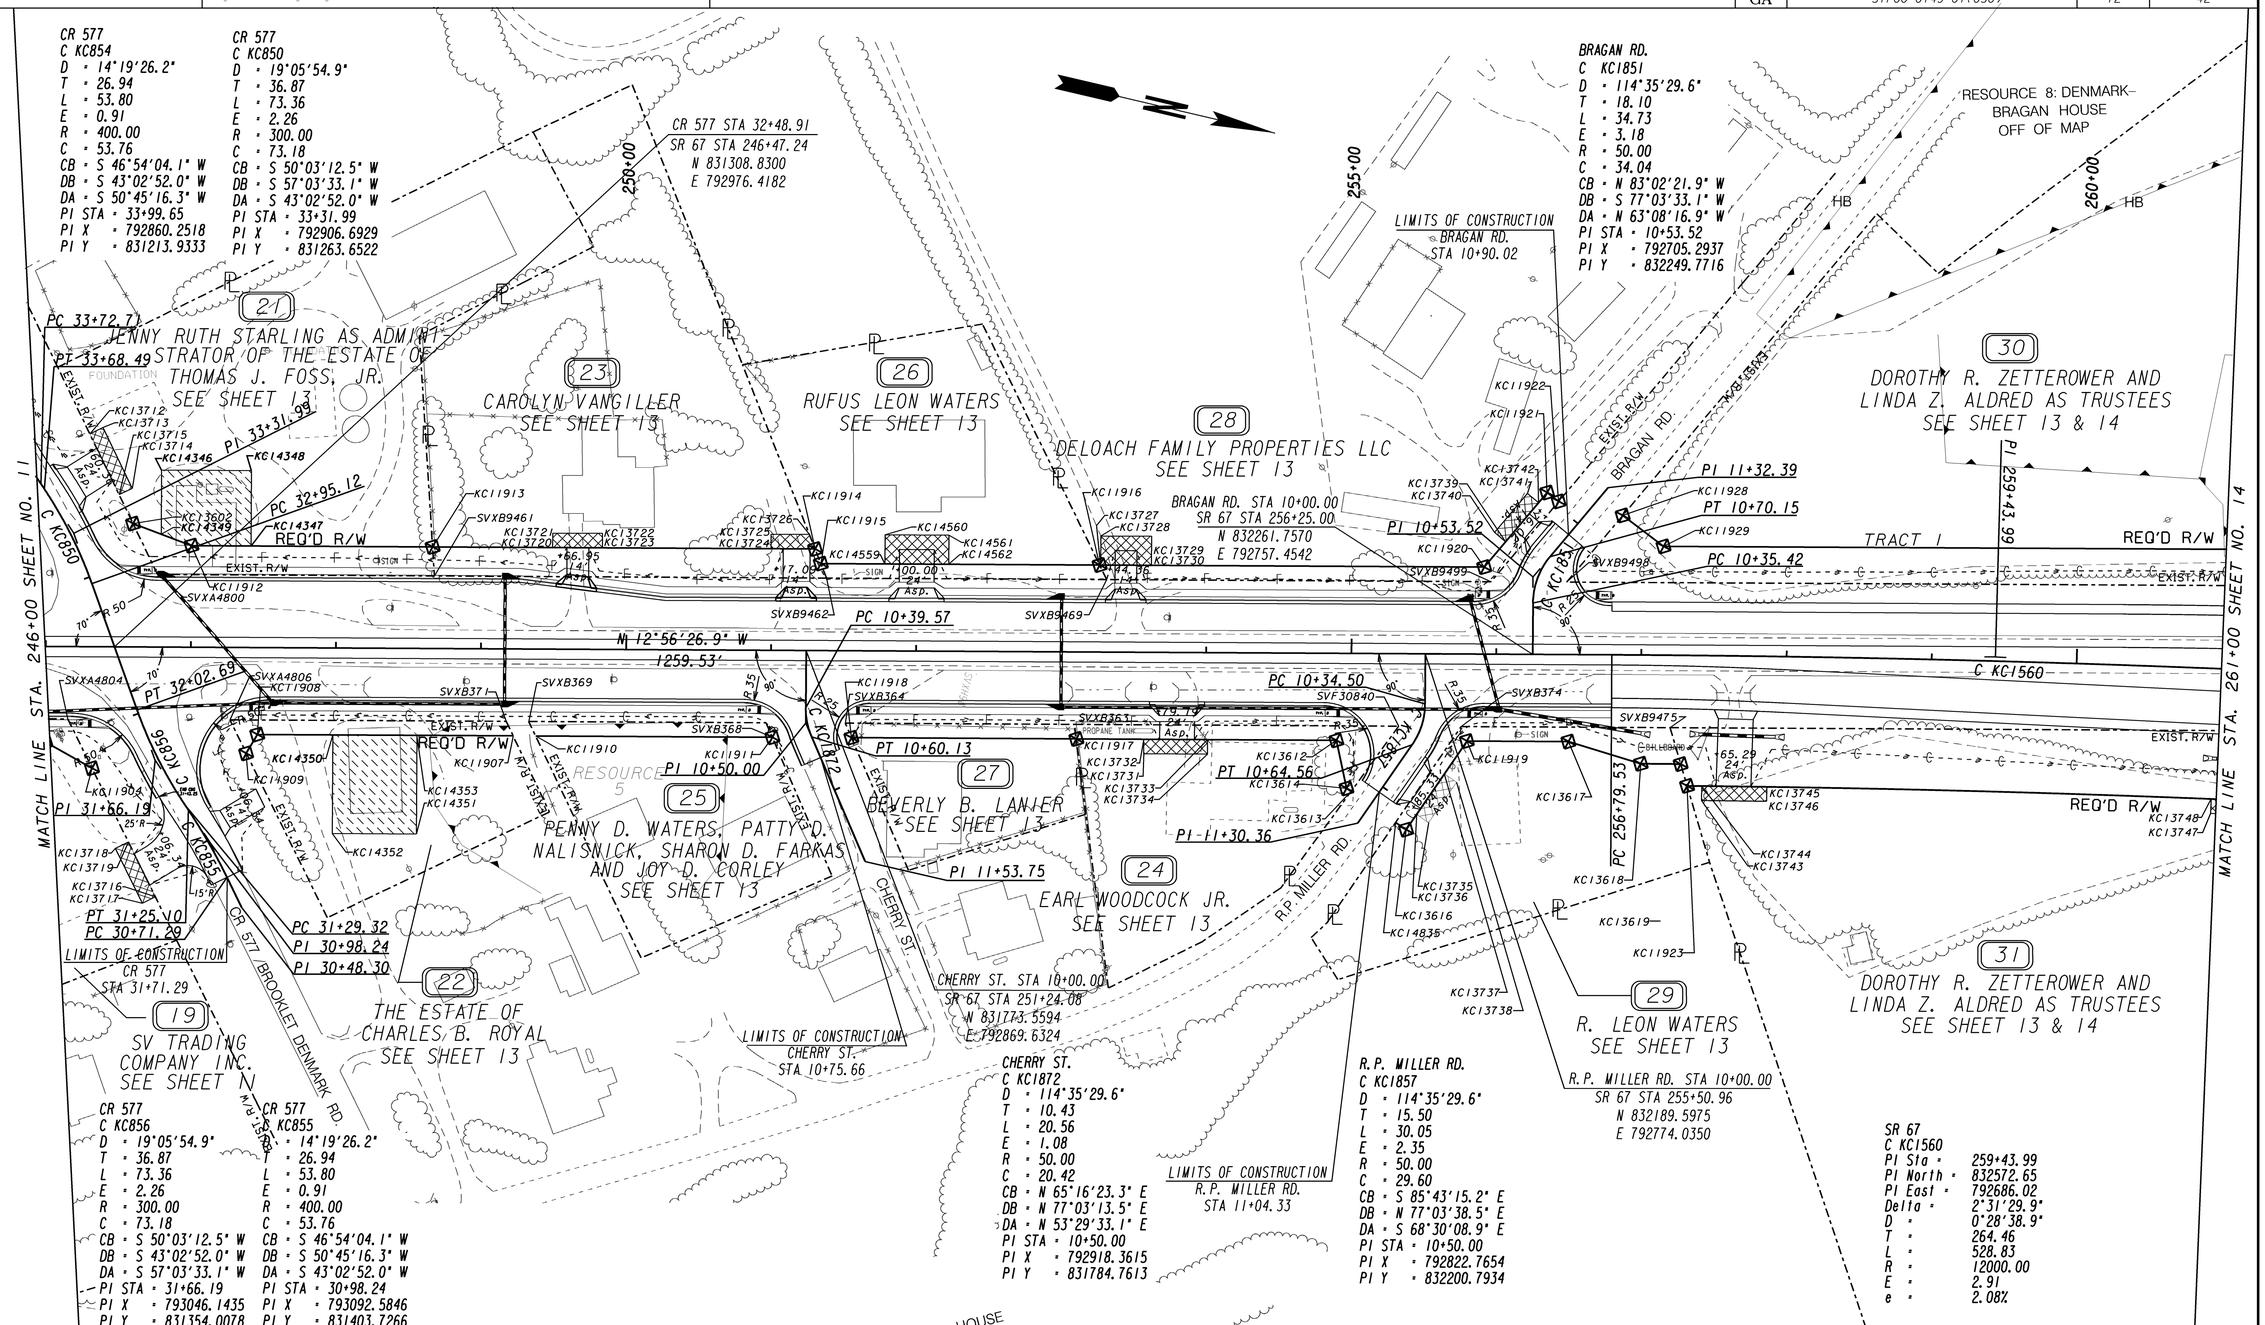

PROPERTY AND EXISTING R/W LINE
REQUIRED R/W LINE
CONSTRUCTION LIMITS
EASEMENT FOR CONSTR & MAINTENANCE OF SLOPES
EASEMENT FOR CONSTR OF SLOPES
EASEMENT FOR CONSTR OF DRIVES

BEGIN LIMIT OF ACCESS.....BLA
END LIMIT OF ACCESS.....ELA
LIMIT OF ACCESS
REQ'D R/W & LIMIT OF ACCESS

SCALE IN FEET
0 50 100 200

GEORGIA DEPARTMENT OF TRANSPORTATION

DATE	REVISIONS	DATE	REVISIONS
06/30/16	PAR 25 - NAME CHANGE		
07/27/16	PAR 19 & PAR 20 COMBINED. PAR 20 REMOVED.		
09/08/16	PAR 22 - NAME CHANGE		
10/06/16	PAR 21 - NAME CHANE		
11/14/16	PAR 24 & 29 - REVISED REQ'D R/W		
11/30/16	PAR 22 - ADDED DRIVE		

STATE OF GEORGIA
DEPARTMENT OF TRANSPORTATION

RIGHT OF WAY MAP

PROJECT NO: STP00-0149-01(030)
COUNTY: BULLOCH
LAND LOT NO:
LAND DISTRICT:
GMD 1803
DATE 04/01/16 SH 12 OF 42

1/5/2009